


Amendments		by	Date
a			
b			
c			
c			

Job Title	124/EG-GM
Planning Drawings	
Scale: Various @ A2	
Drg.No. HOPA-002-P	
Drawn by:	NJH
Issued to:	LA/Client
Status:	Approvals
Date	20.04.22


hoparchitects

sustainable design for contemporary living

 



1 Location Plan
Scale: 1:1250

OS Licence 100047474


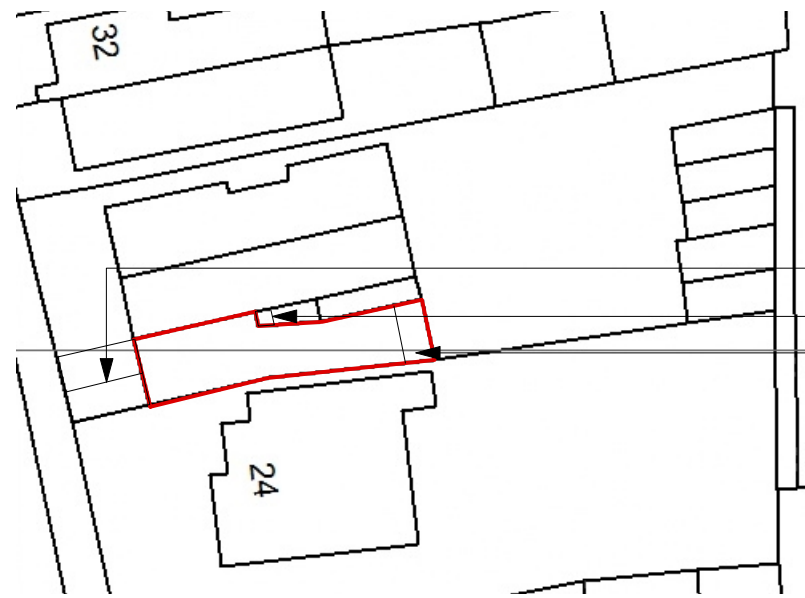


2 Site Plan (Proposed)
Scale: 1:500


Existing & Proposed
Parking x 2 Designated Spaces
Proposed Ventilation
Existing & Proposed Bin Store

 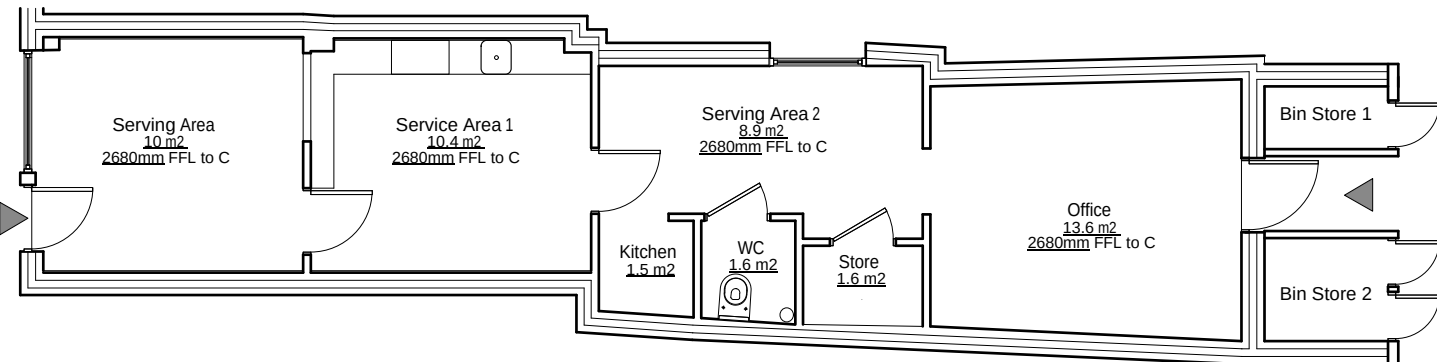


3 Scale: 1:100
Ground Floor Plan (Existing)

 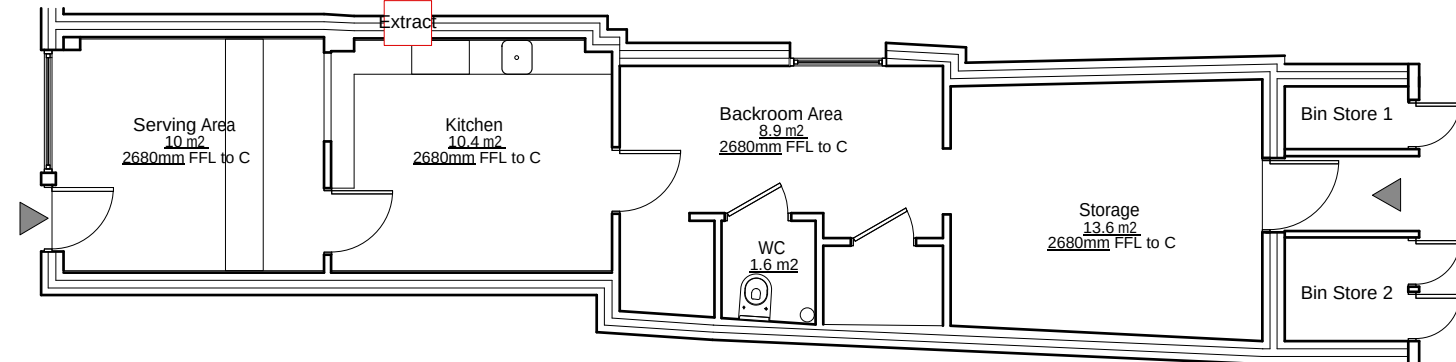


4 Scale: 1:100
Ground Floor Plan (Proposed)

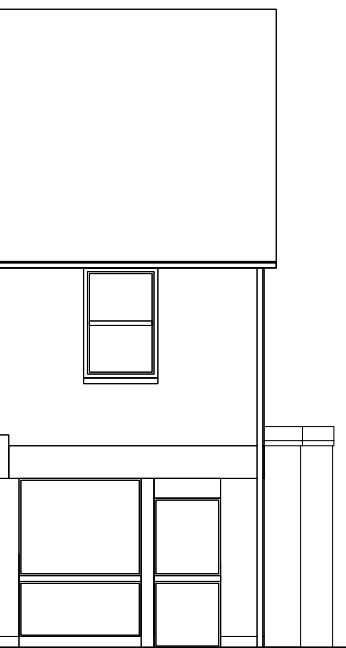



5 West Elevation (Existing & Proposed)
Scale: 1:100

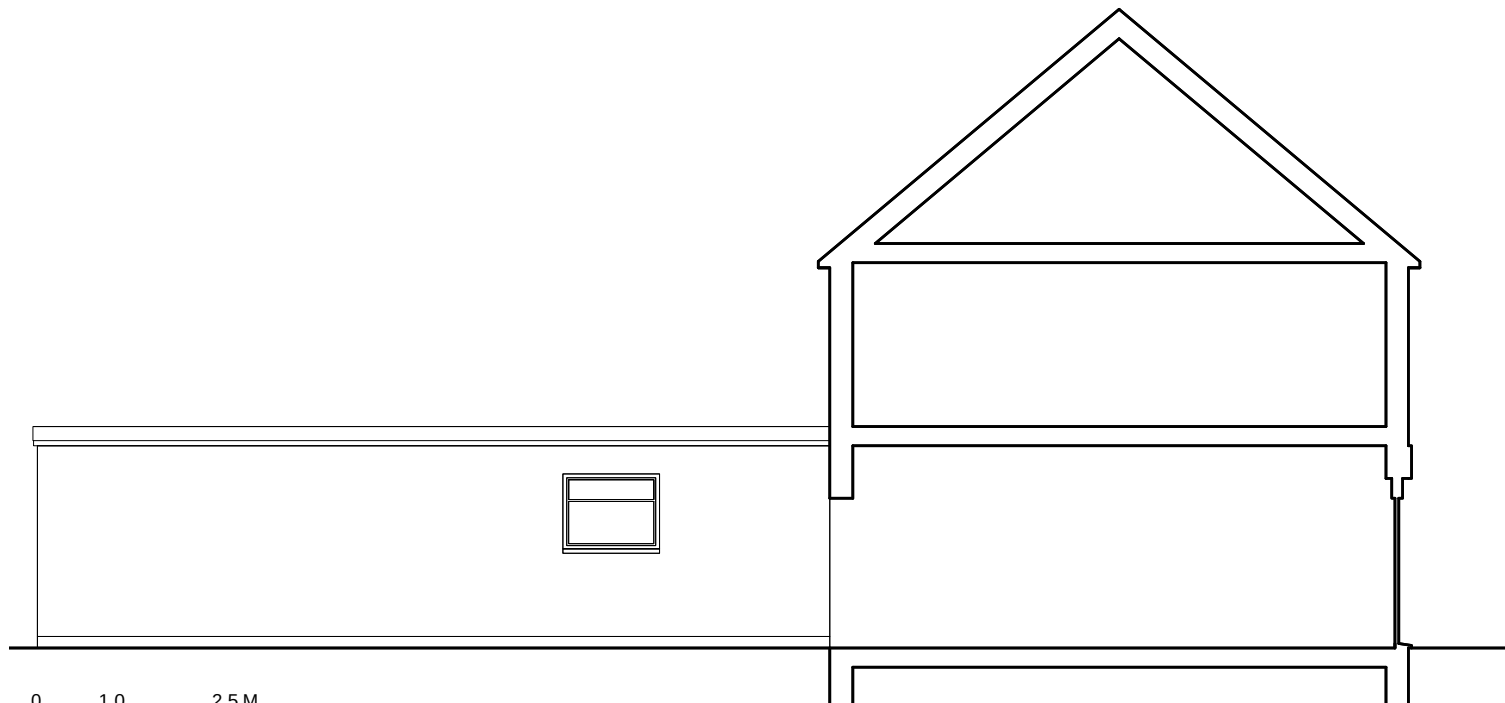

6 North Elevation (Existing & Proposed)
Scale: 1:100

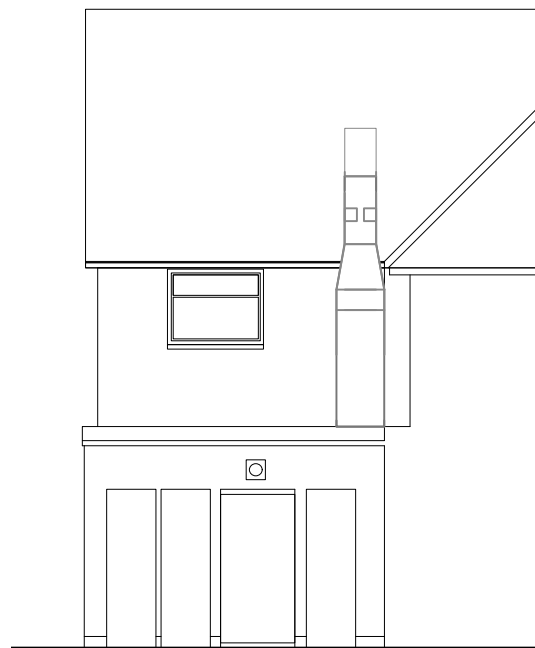

7 East Elevation (Existing & Proposed)
Scale: 1:100

 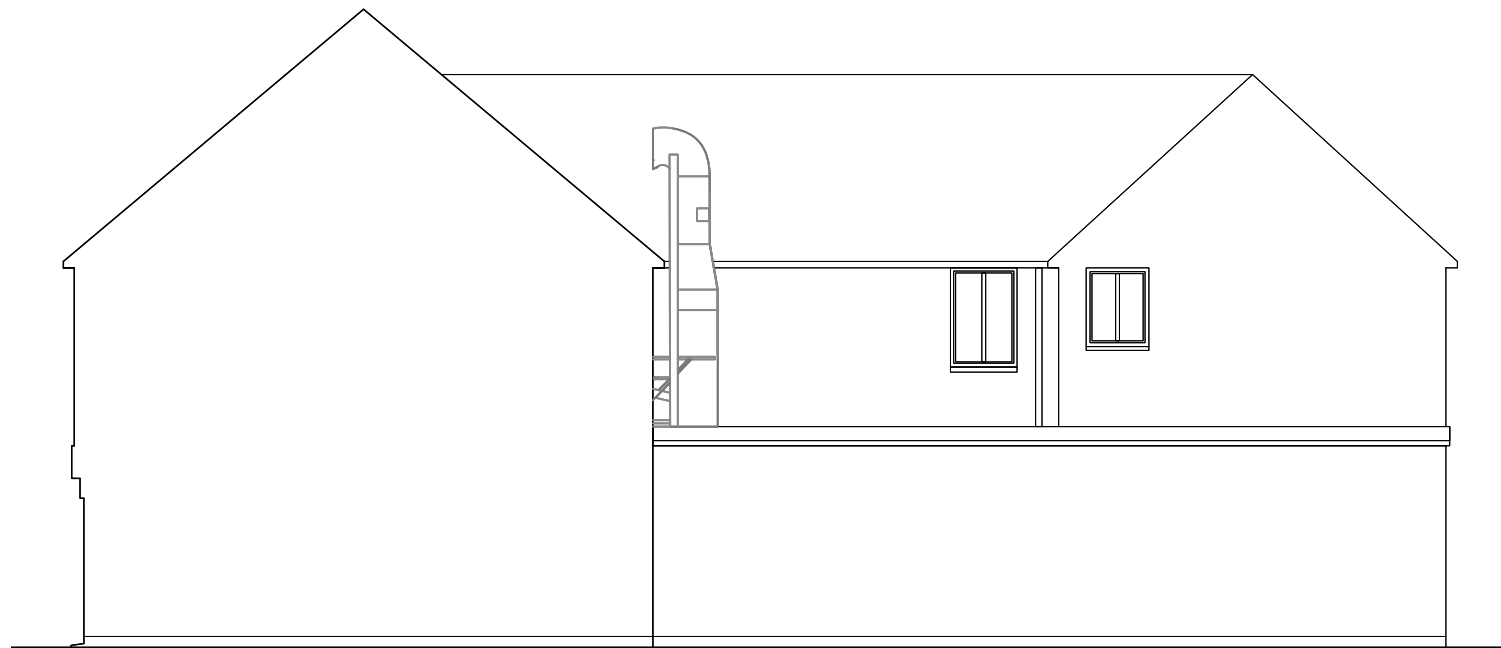

8 South Elevation (Existing & Proposed)
Scale: 1:100