


PROPOSED SIDE EXTENSION, NEW ROOF WITH LOFT CONVERSION

G ERICA WAY, COMPLAIN. PO89BA

Scale 1:50 @ A3

PROPOSED GROUND FLOOR PLAN

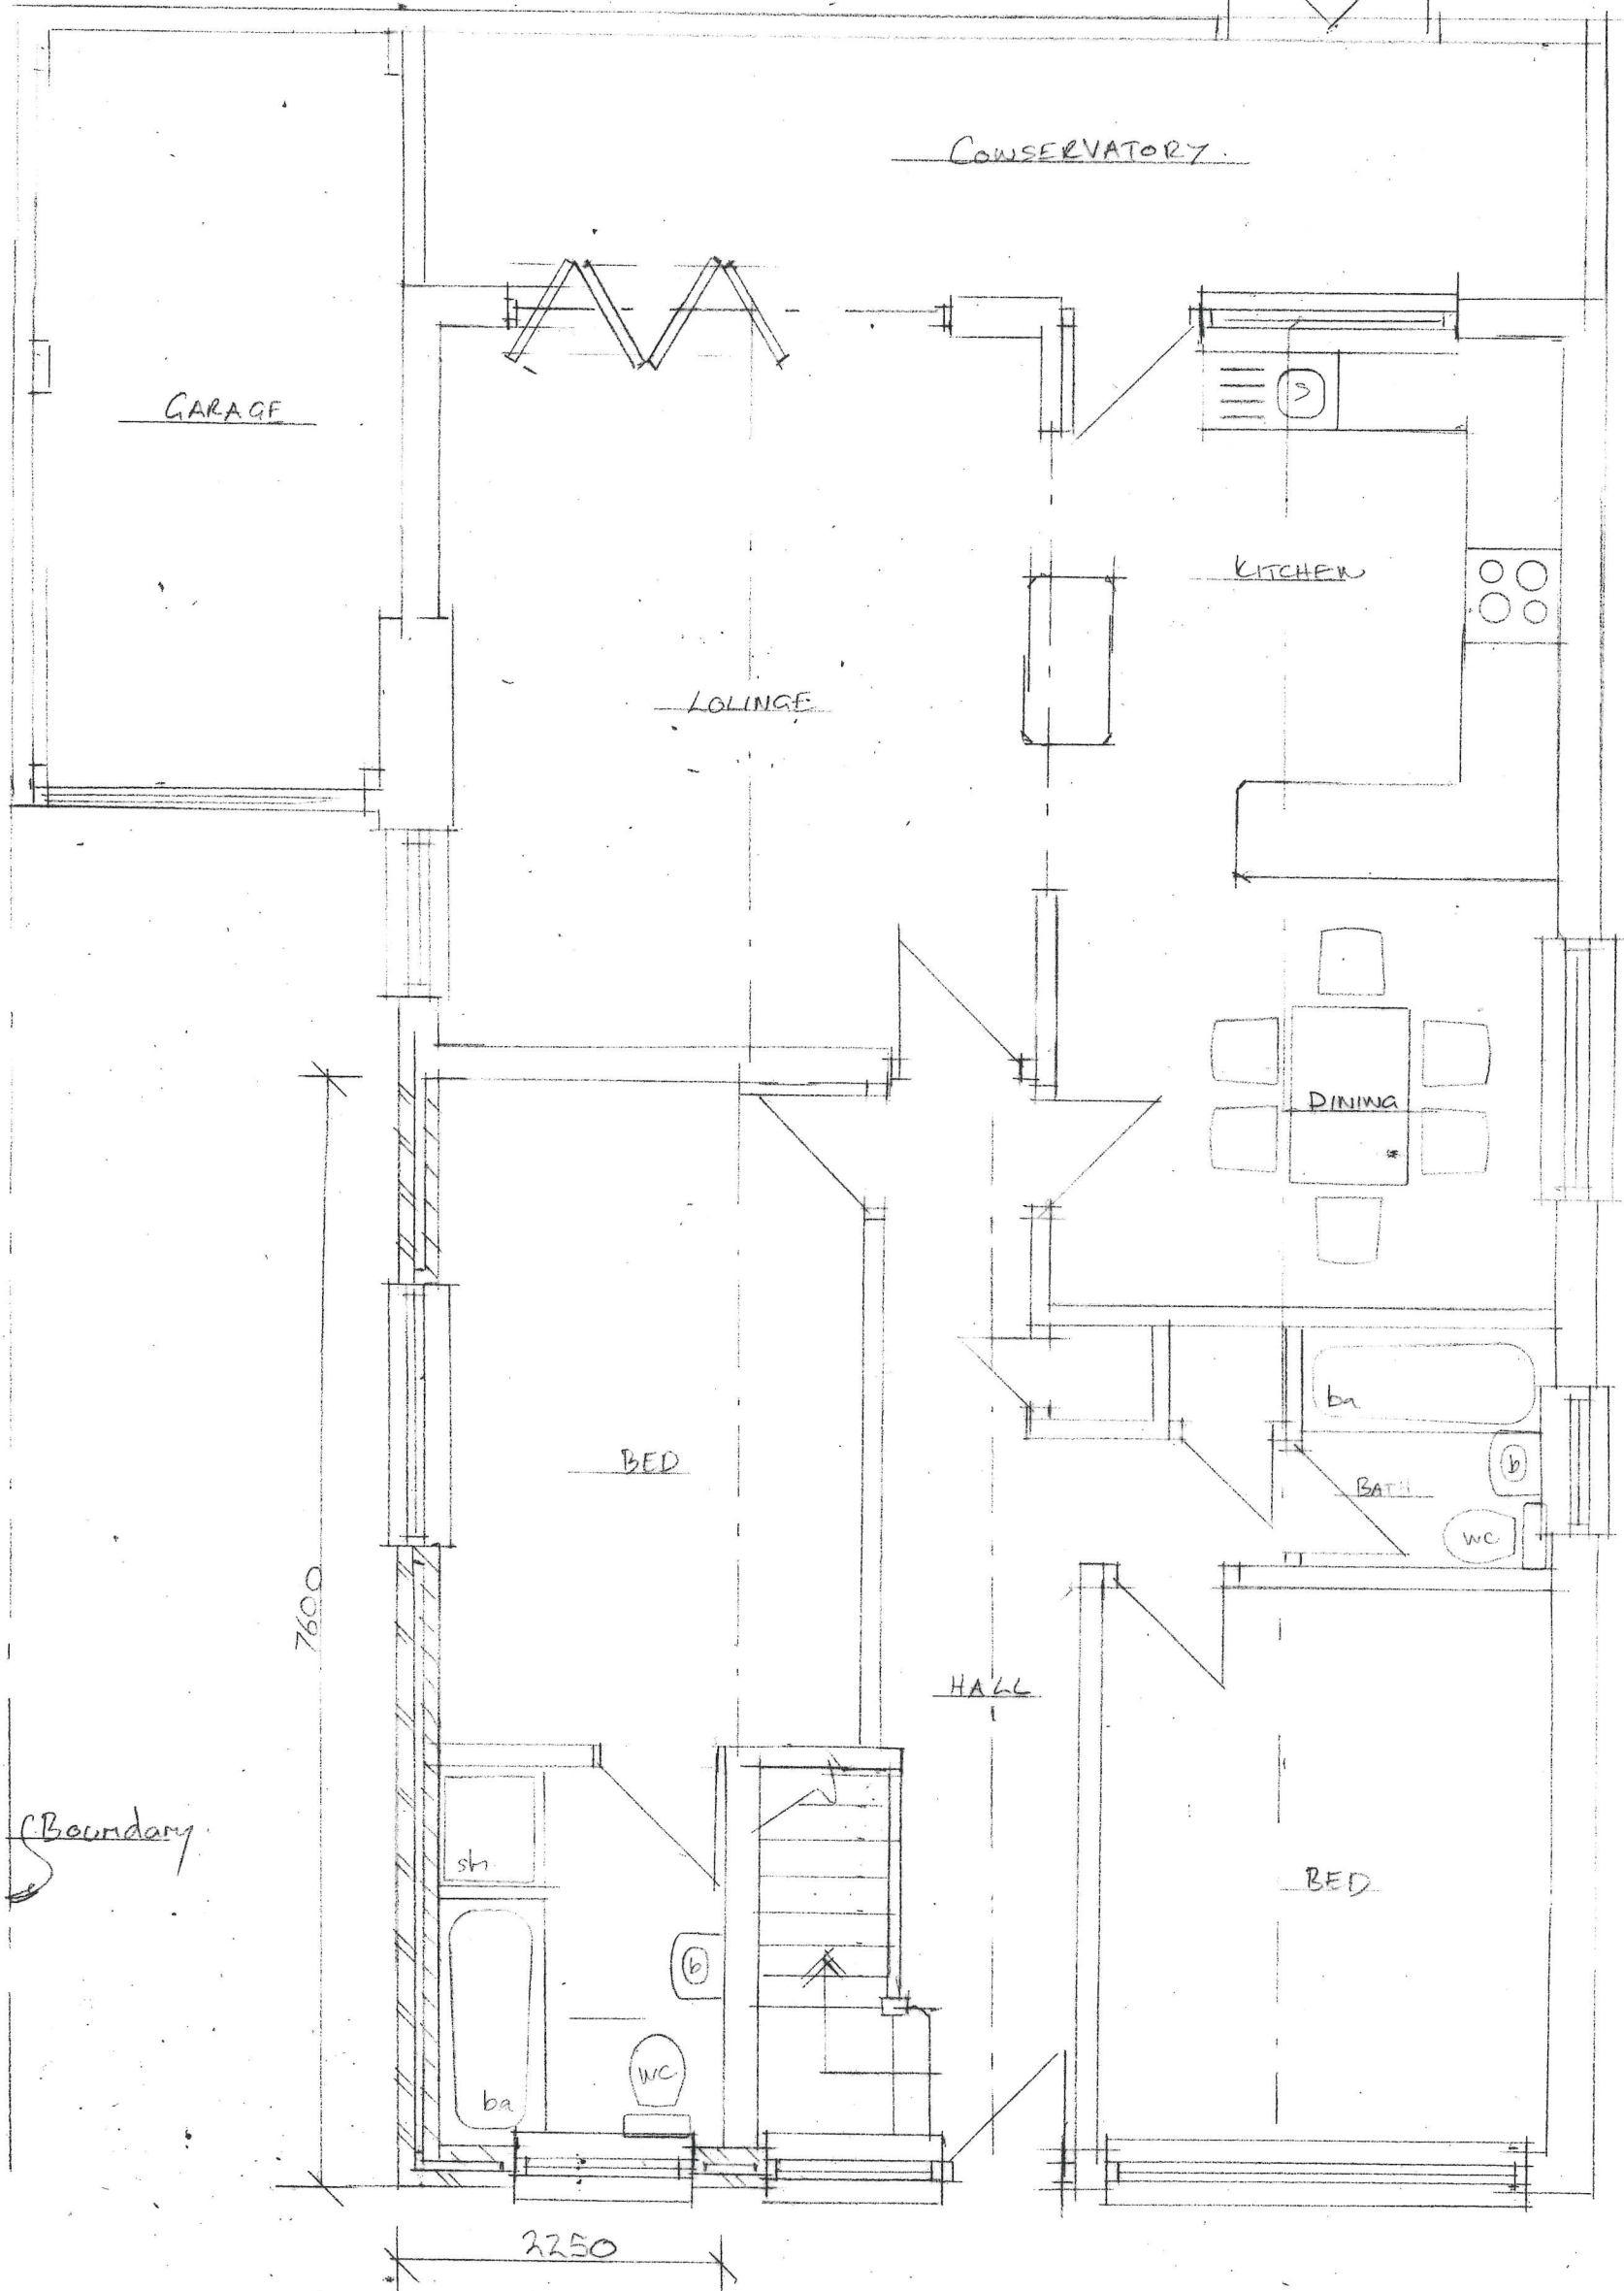

GROUND FLOOR PLAN 1:50

HAVANT BOROUGH COUNCIL
17 JUN 2022
RECEIVED