


EXISTING BOUNDARY POSN

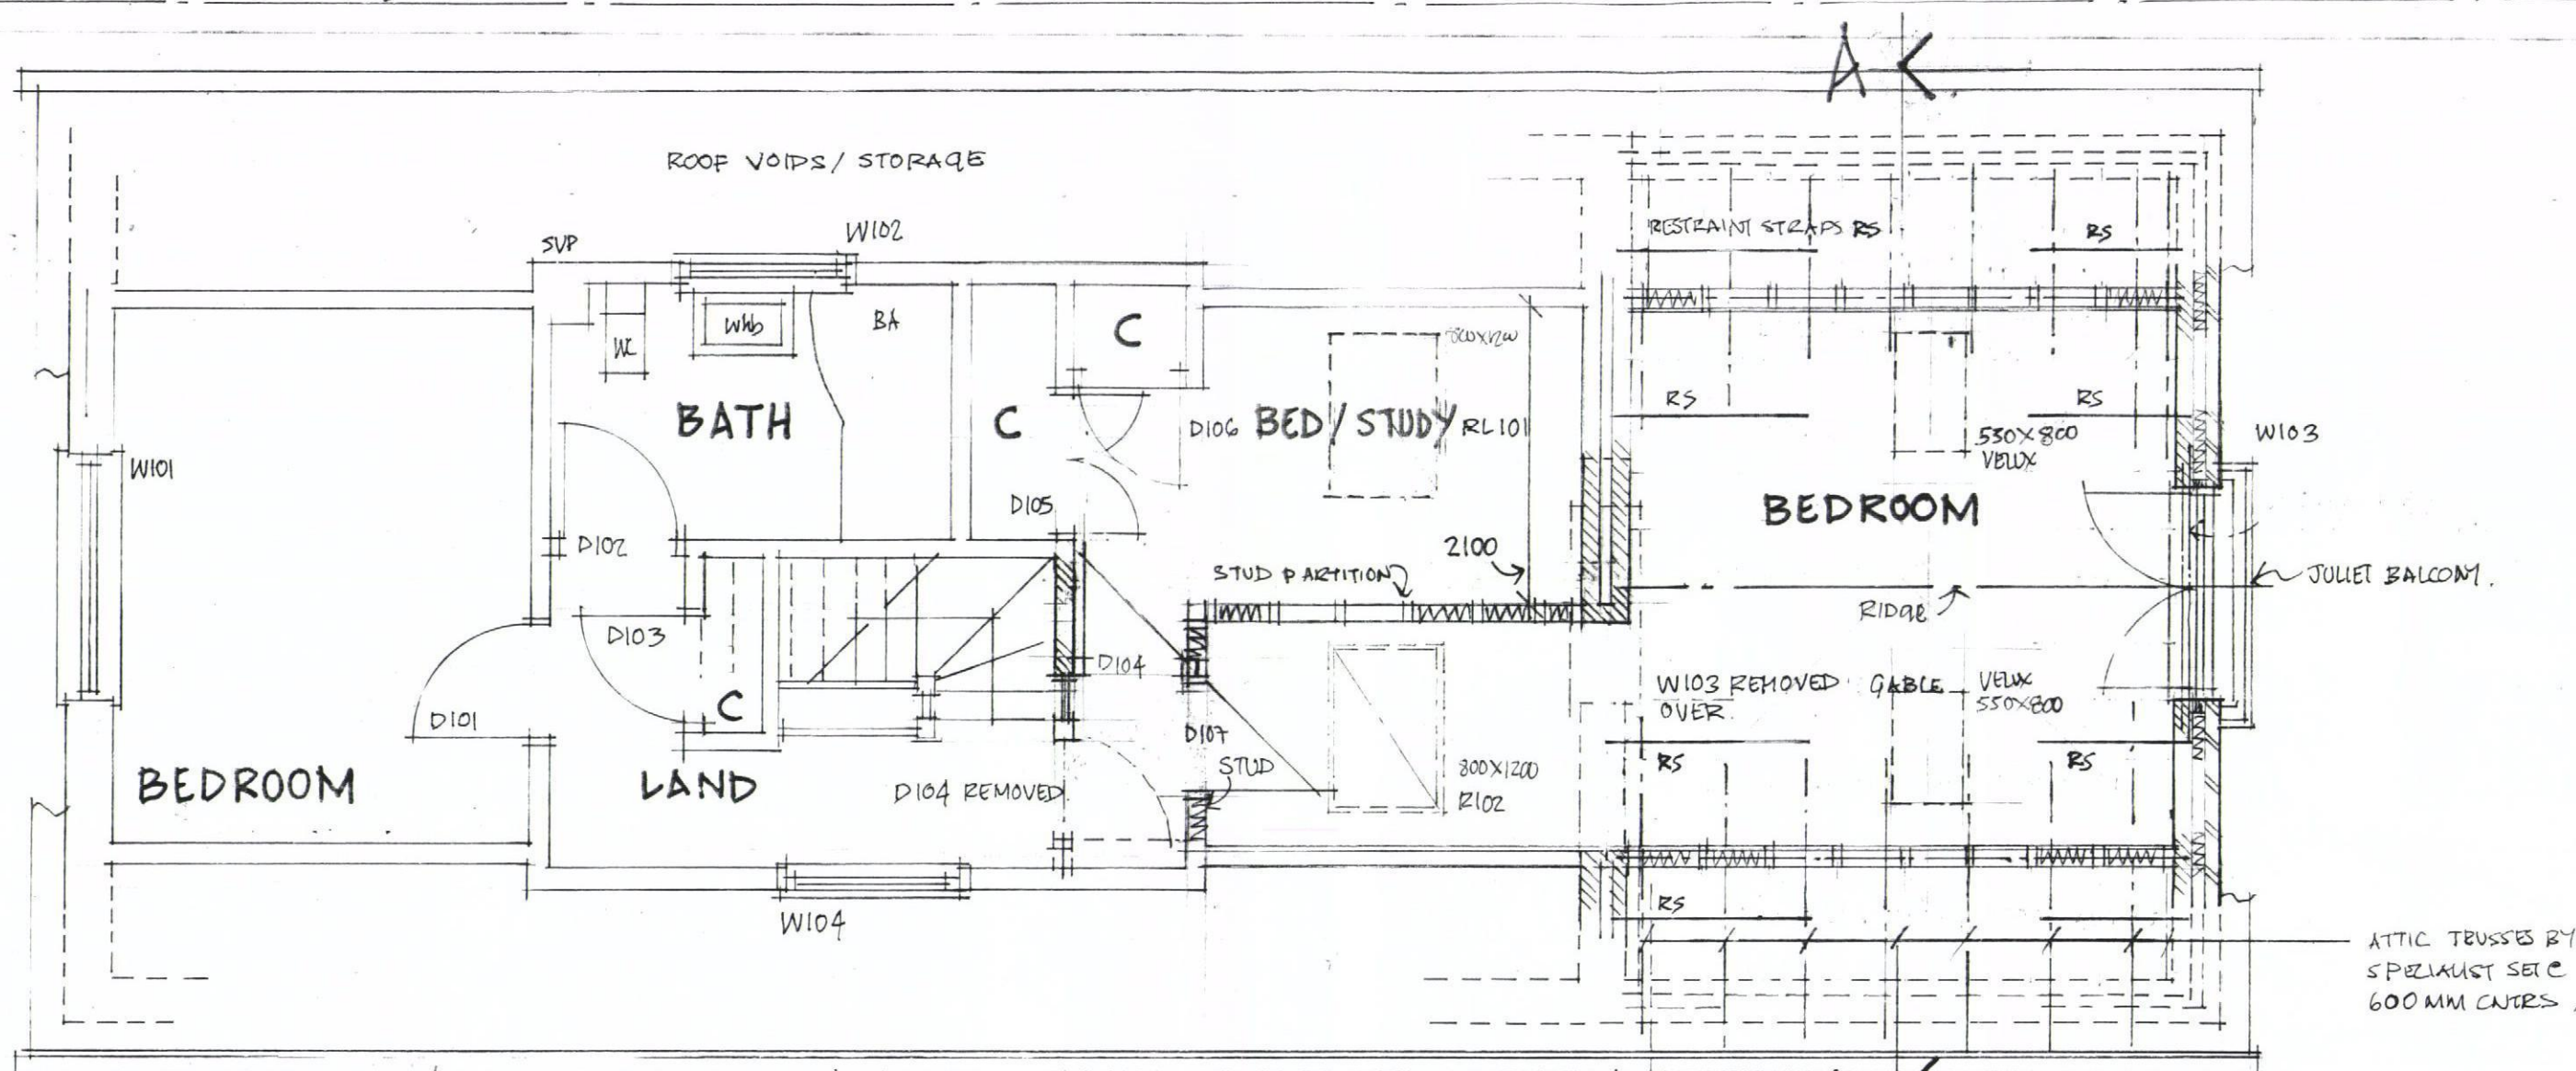

PROPOSED FIRST FLOOR PLAN
SCALE 1:50 @ A3.

HAVANT BOROUGH
COUNCIL
14 DEC 2012
RECEIVED