



- Existing walls
- Proposed walls
- Proposed structure
- Raised floor

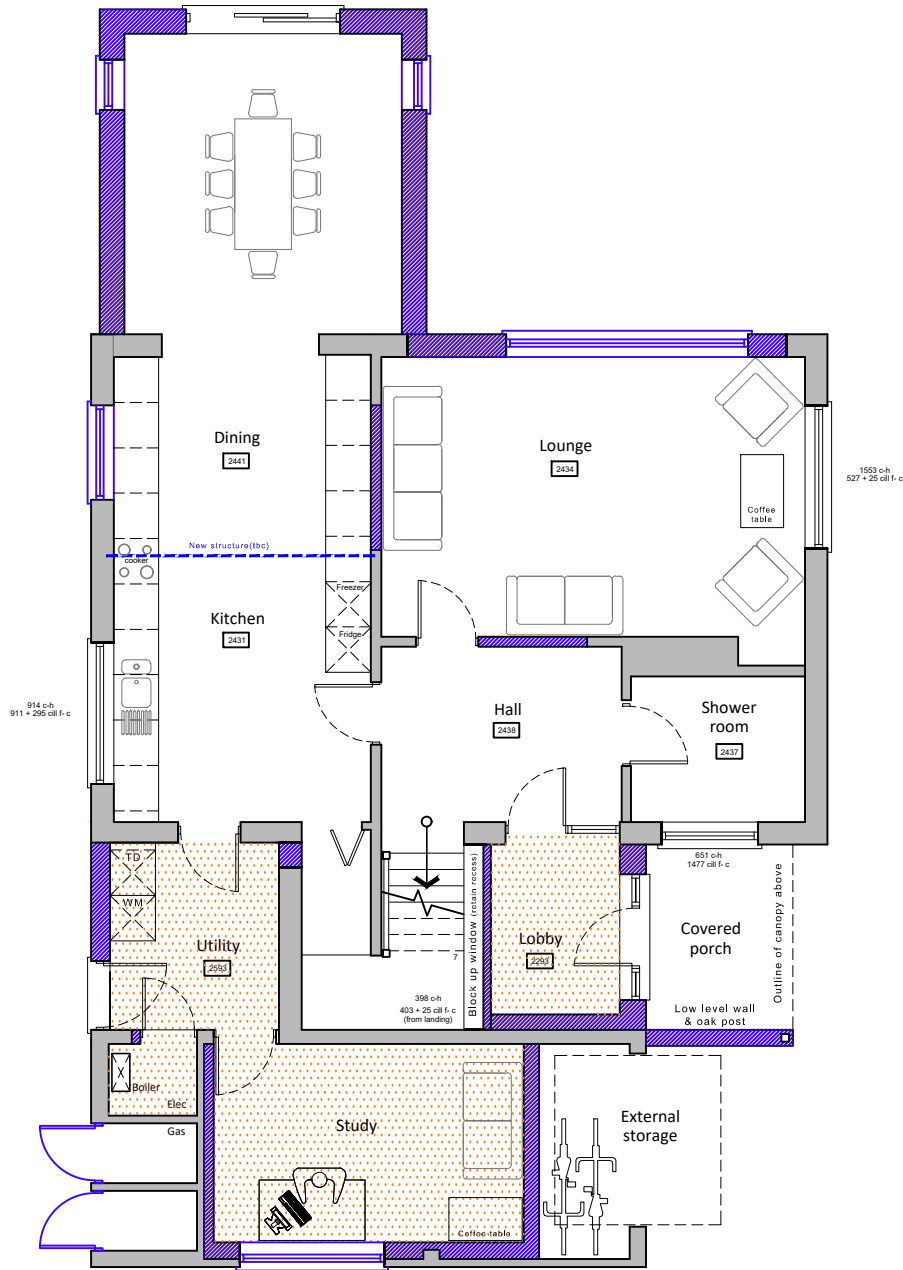

Proposed ground floor plan
scale 1:100

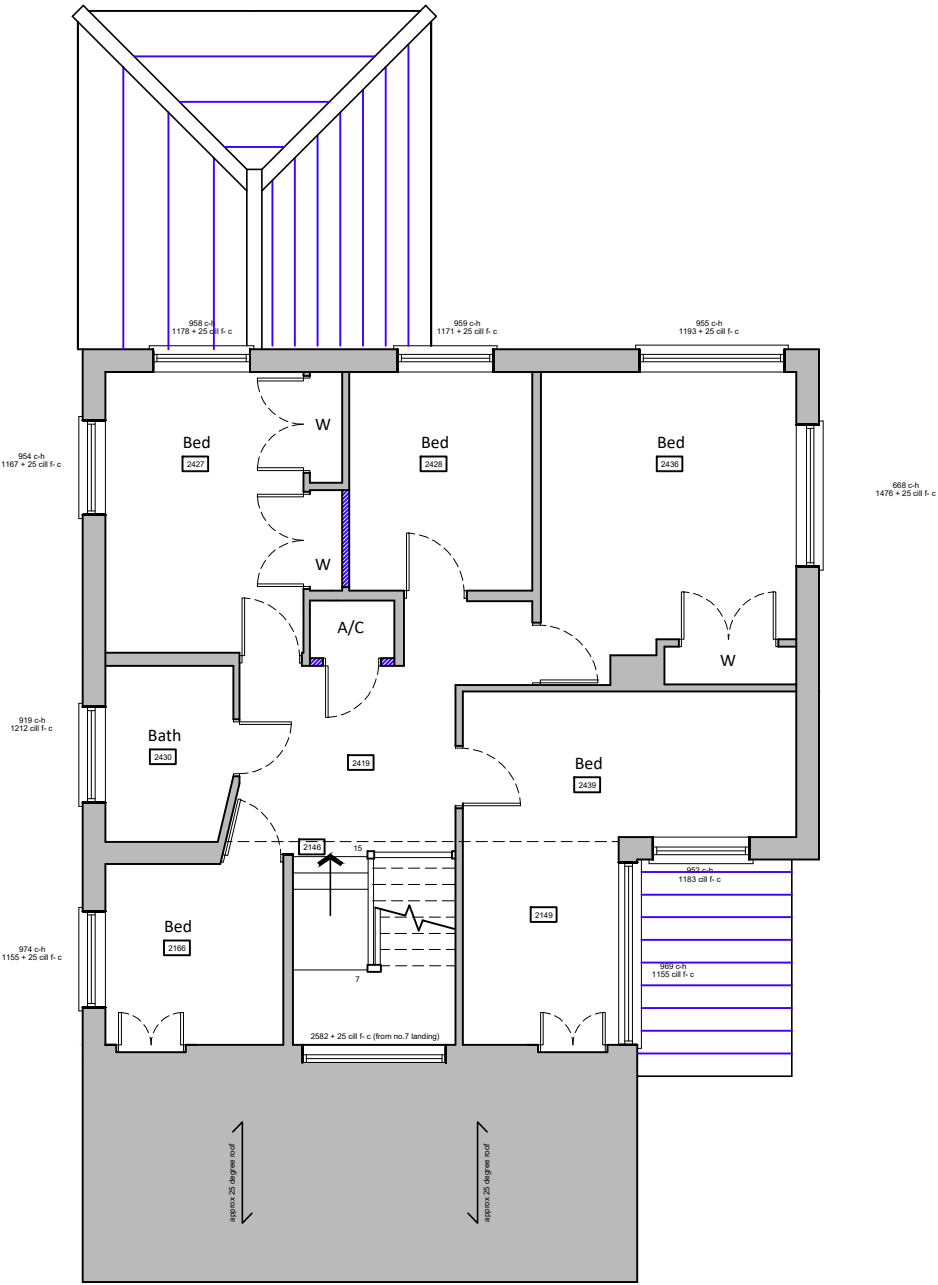

Proposed first floor plan

Project PROPOSED EXTENSION & ALTERATIONS	Title PROPOSED FLOOR PLANS				Office Tel: 01243 933732 Email: admin@jb-architecturedesign.com Web: www.jb-architecturedesign.com
	Date JUNE 2022	Drawn JB	Scale 1:100 @ A3	Checked -	
	Job Number PL.617.22	Drawing Number -04	Revision A		

