



Ground Floor Proposed

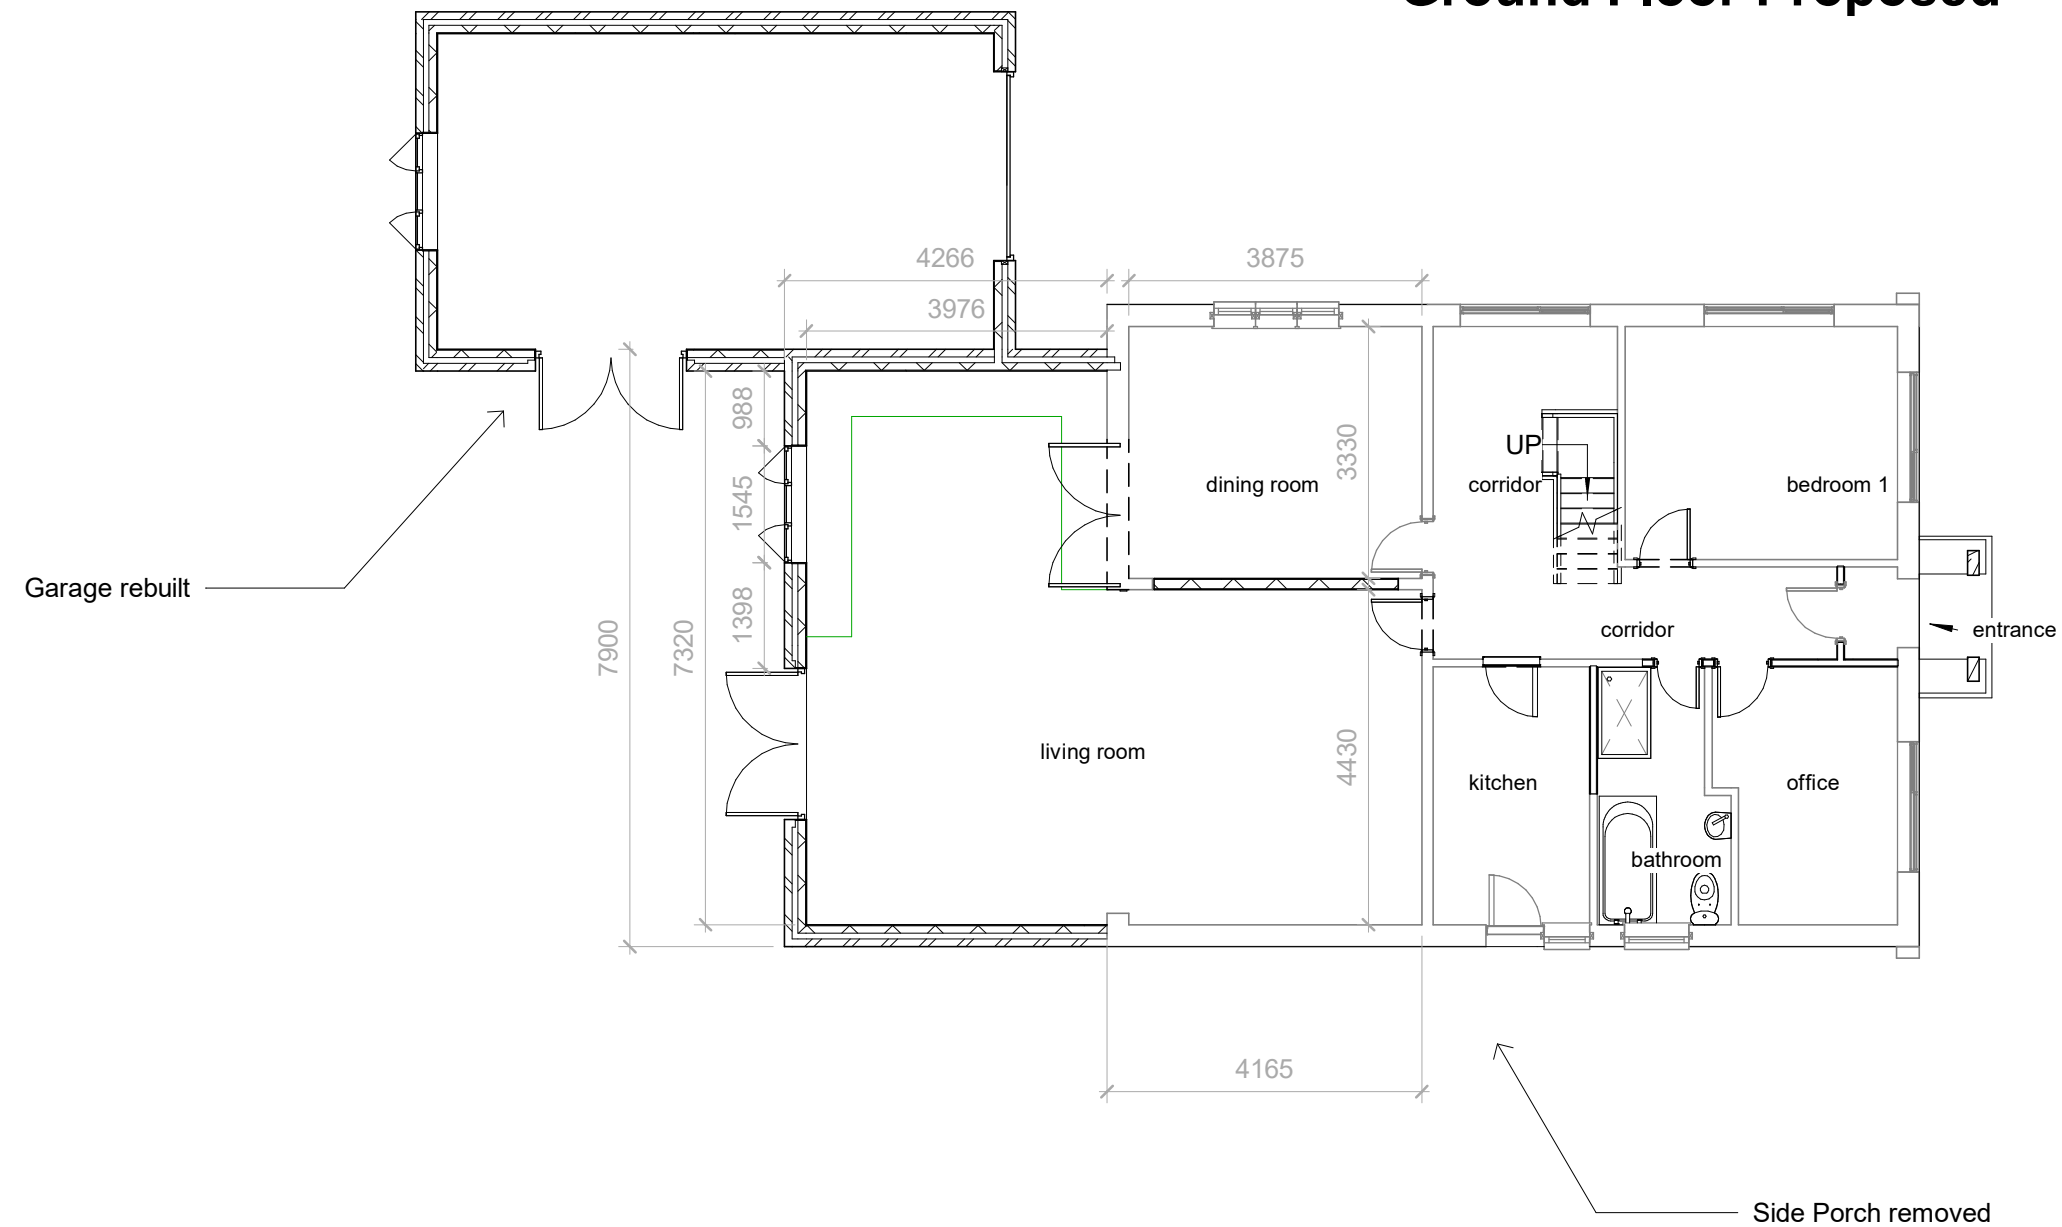

First Floor Proposed

Approved Juliette Balcony
Amended windows instead of doors

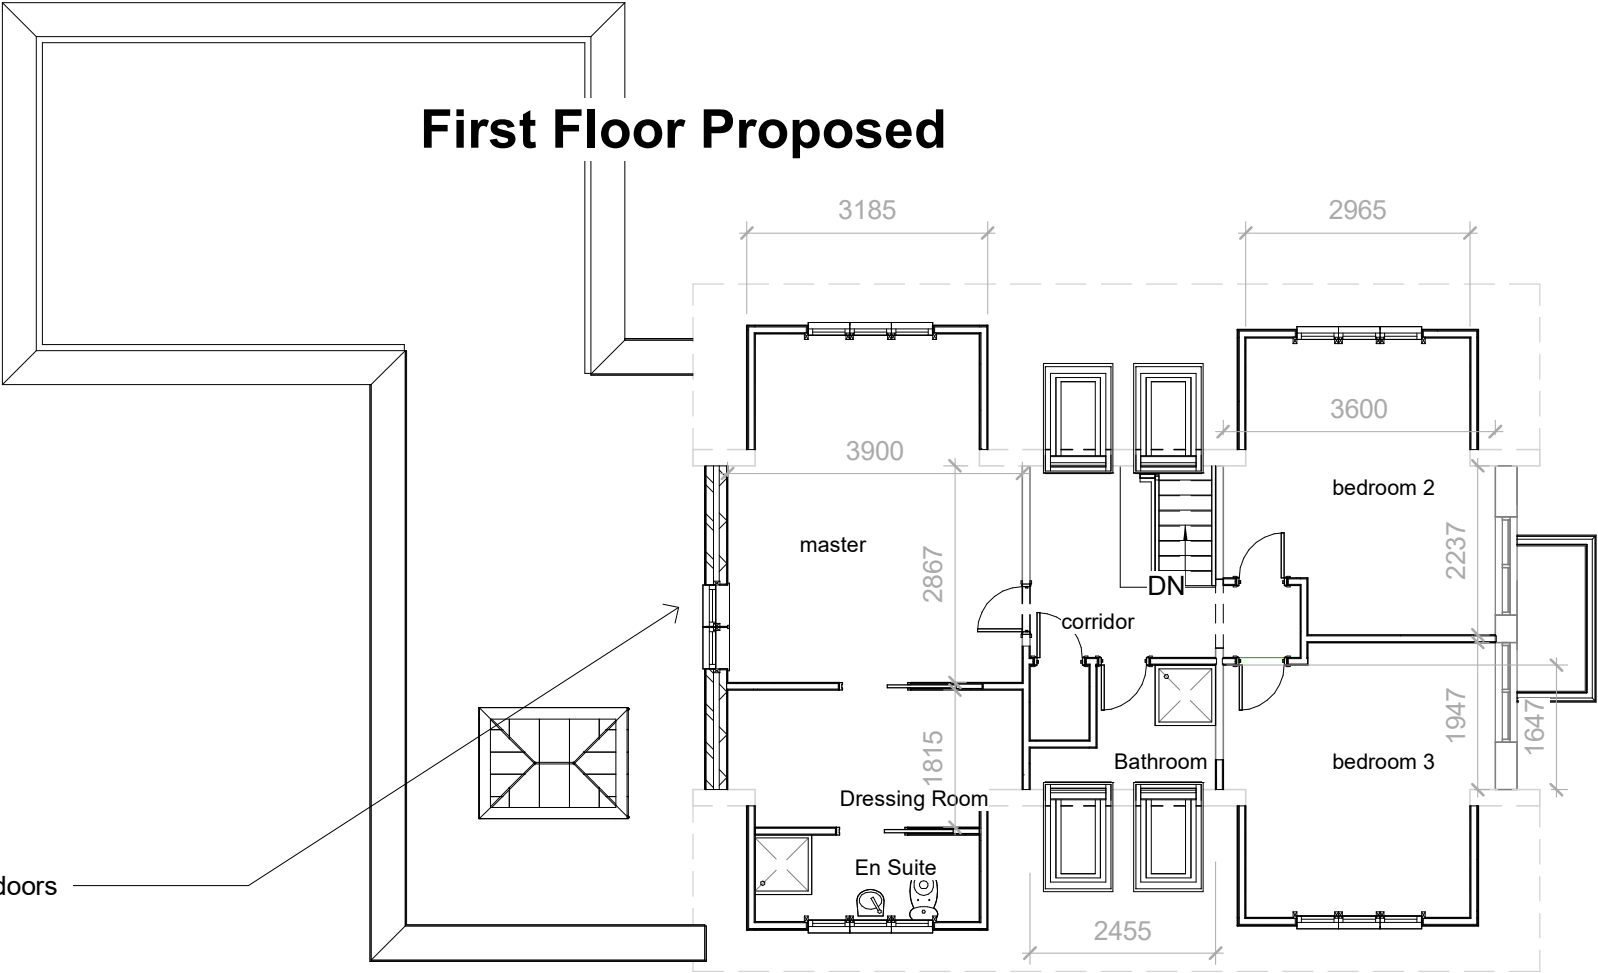

1:500		50
1:200		20
1:100		10
1:50		5

pd

parkers

executive

design

All measurement to be checked on site prior to any commenment
(C) Copyright of Parkers Design (Southern) Limited. Any reproduction of these drawings will require written authority from the copyright owner.

Parkers Design Limited - The Studio @ 90, PO9 2PR

www.pexd.co.uk - info@pexd.co.uk - 07776 008822

PROJECT
18 Spring Vale PO8 9DA

SHEET
First Floor Proposed

CLIENT Southwood			
Date	Issue Date	Scale (@ A3)	1 : 100
Drawn by	SW	DRAWING NUMBER	REV
Checked by	SR	P2	

Ground Floor Proposed

0

Proposed North

Architectural elevation drawing of the proposed north side of a building. The drawing shows a two-story structure with a brick lower level and a siding upper level. The left wing has a large double glass door on the ground floor and a small dormer on the roof. The right wing features a central entrance with a transom window, two small square windows above it, and a larger double window on the second floor. A small porch is visible on the far right.

5749

Ridge height remains as approved @ 5749mm

Garage now attached to the dwelling, not accessed

Garage now attached to the dwelling, not accessed

1:500						50
1:200						20
1:100						10
1:50						5

SR

P3


Existing West Elevation




Existing East Elevation



Proposed West Elevation

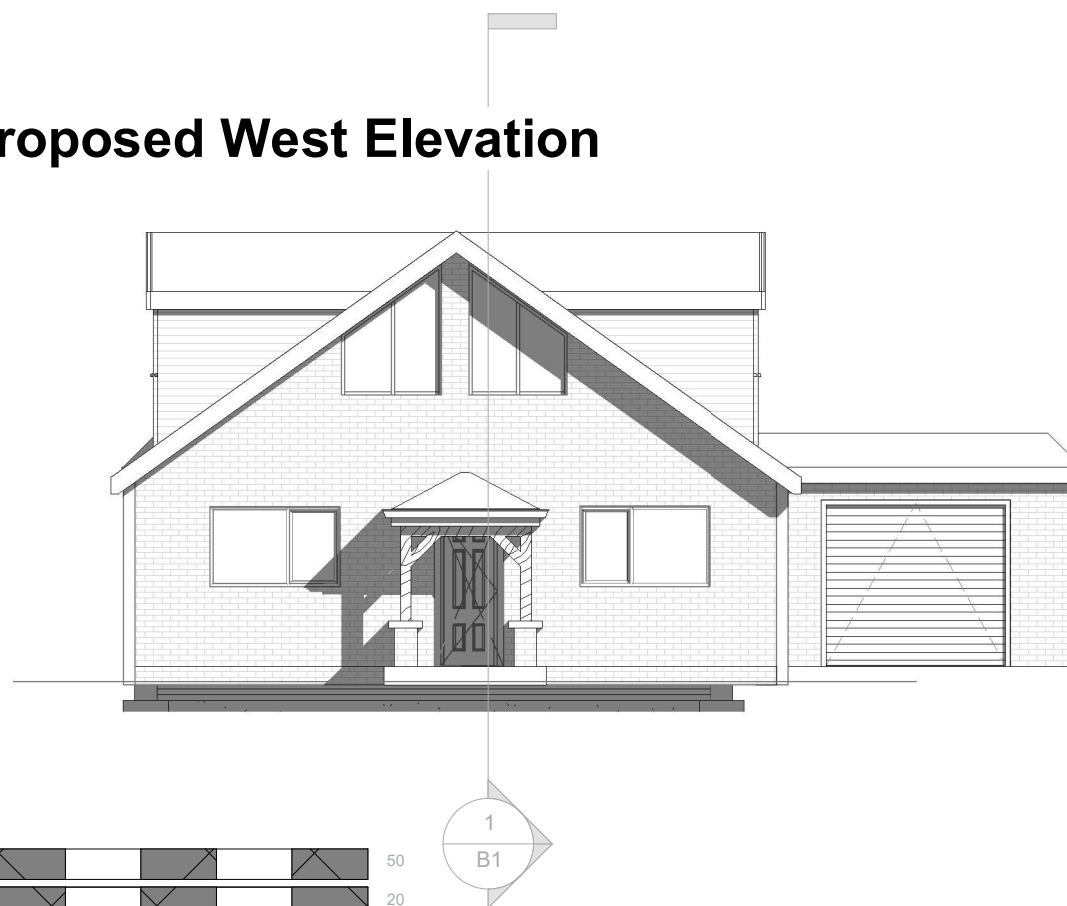

Proposed East Elevation

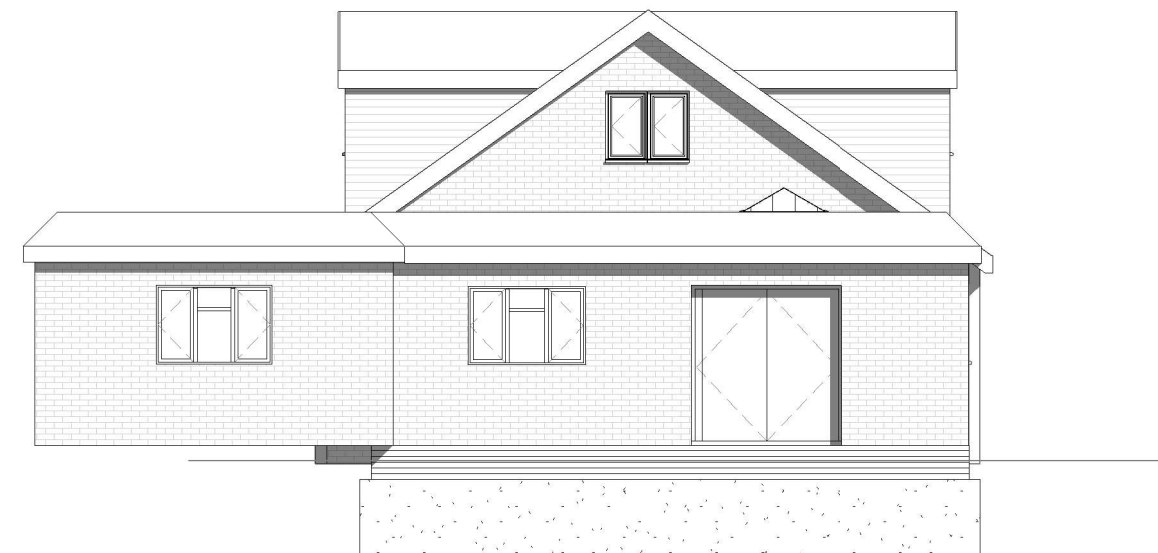

(C) Copyright of Parkers Design (Southern) Limited. Any reproduction of these drawings will require written authority from the copyright owner.

Parkers Design Limited - The Studio @ 90, PO9 2PR

www.pexd.co.uk - info@pexd.co.uk - 07776 008822

	PROJECT
--	---------

18 Spring Vale PO8 9DA

SHEET

East/West Elevation

CLIENT

Southwood

Date _____

Issue Date

Scale (@ A3)

1 : 100

Drawn by

SW

DRAWING NUMBER


REV

Checked by

SR

P4


Site Plan Proposed

 

Approved Parapet roof, revised skirt roof at same height

Approved 2no. roof lanterns, only one has been built

Site Plan Existing

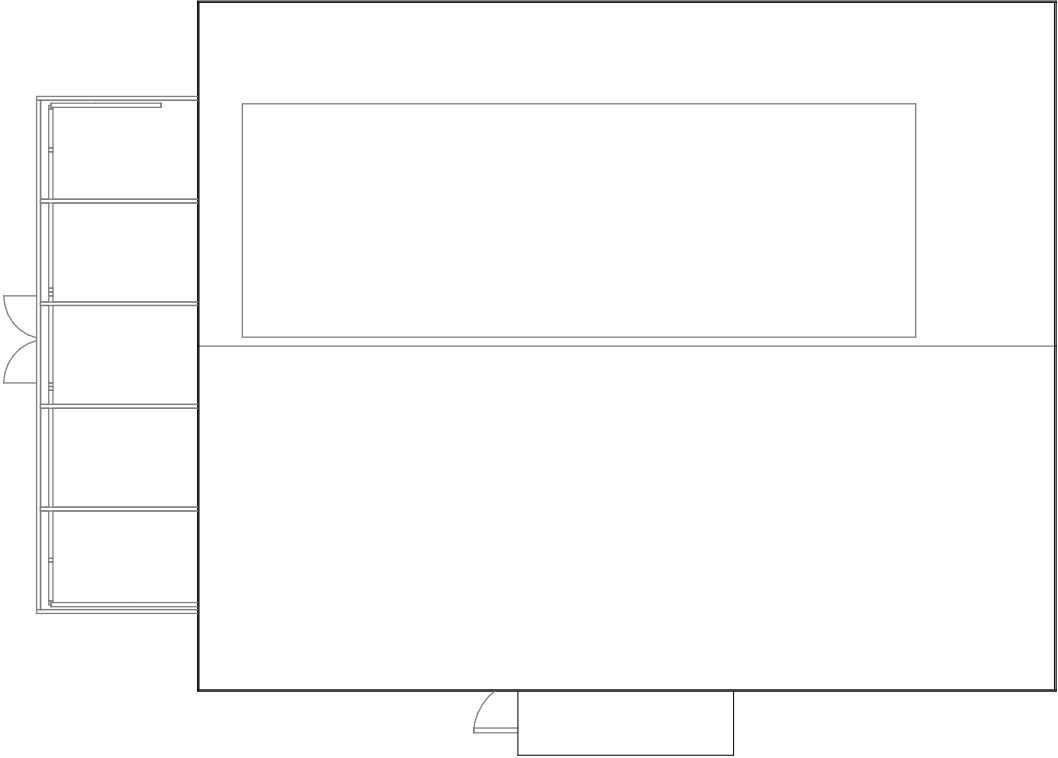

pd

parkers

executive

design

All measurement to be checked on site prior to any commenment
(C) Copyright of Parkers Design (Southern) Limited. Any reproduction of these drawings will require written authority from the copyright owner.


Parkers Design Limited - The Studio @ 90, PO9 2PR
www.pexd.co.uk - info@pexd.co.uk - 07776 008822

PROJECT
18 Spring Vale PO8 9DA


SHEET
Site/Roof Plan

CLIENT Southwood			
Date	Issue Date	Scale (@ A3)	1 : 100
Drawn by	SW	DRAWING NUMBER	REV
Checked by	SR	P5	

Ground Floor Existing

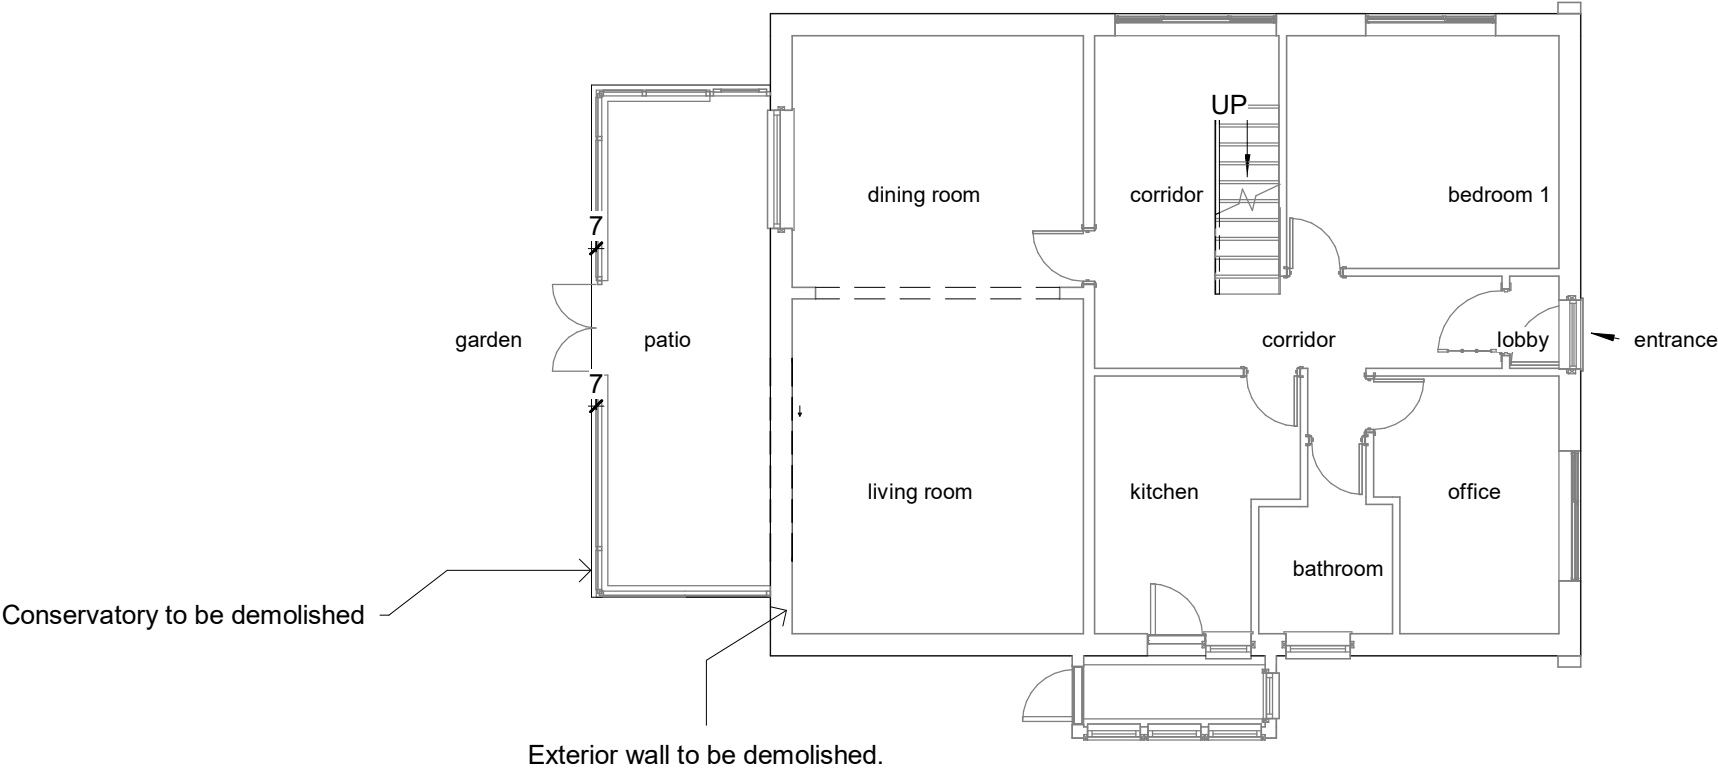

First Floor Existing

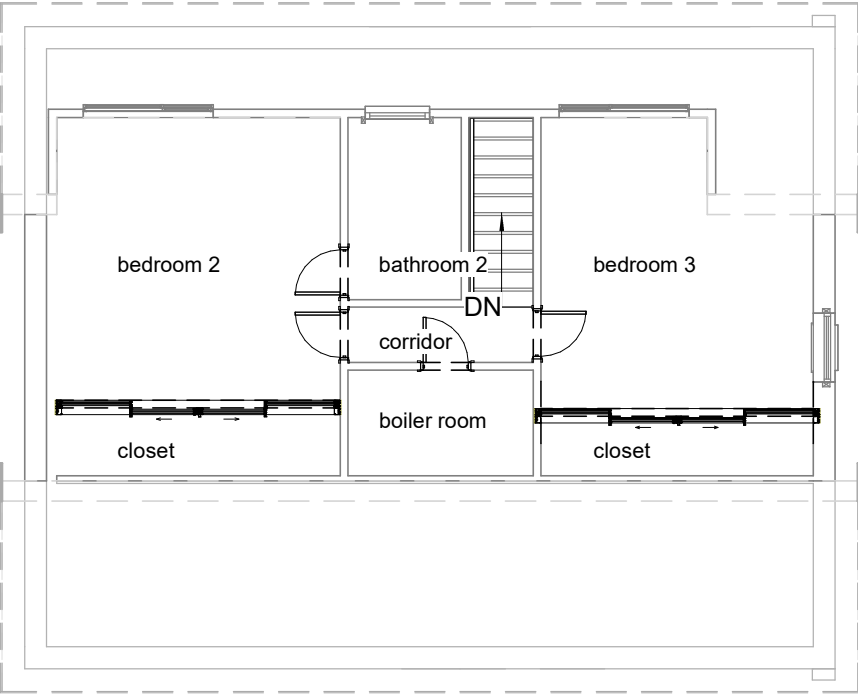

1:500		50
1:200		20
1:100		10
1:50		5

parkers
executive
design

All measurement to be checked on site prior to any commenment
(C) Copyright of Parkers Design (Southern) Limited. Any reproduction of these drawings will require written authority from the copyright owner.

Parkers Design Limited - The Studio @ 90, PO9 2PR
www.pexd.co.uk - info@pexd.co.uk - 07776 008822

PROJECT		CLIENT			
18 Spring Vale PO8 9DA		Southwood			
SHEET		Date	Issue Date	Scale (@ A3)	1 : 100
Existing Floor Plans		Drawn by	SW	DRAWING NUMBER	REV
		Checked by	SR	P12	