


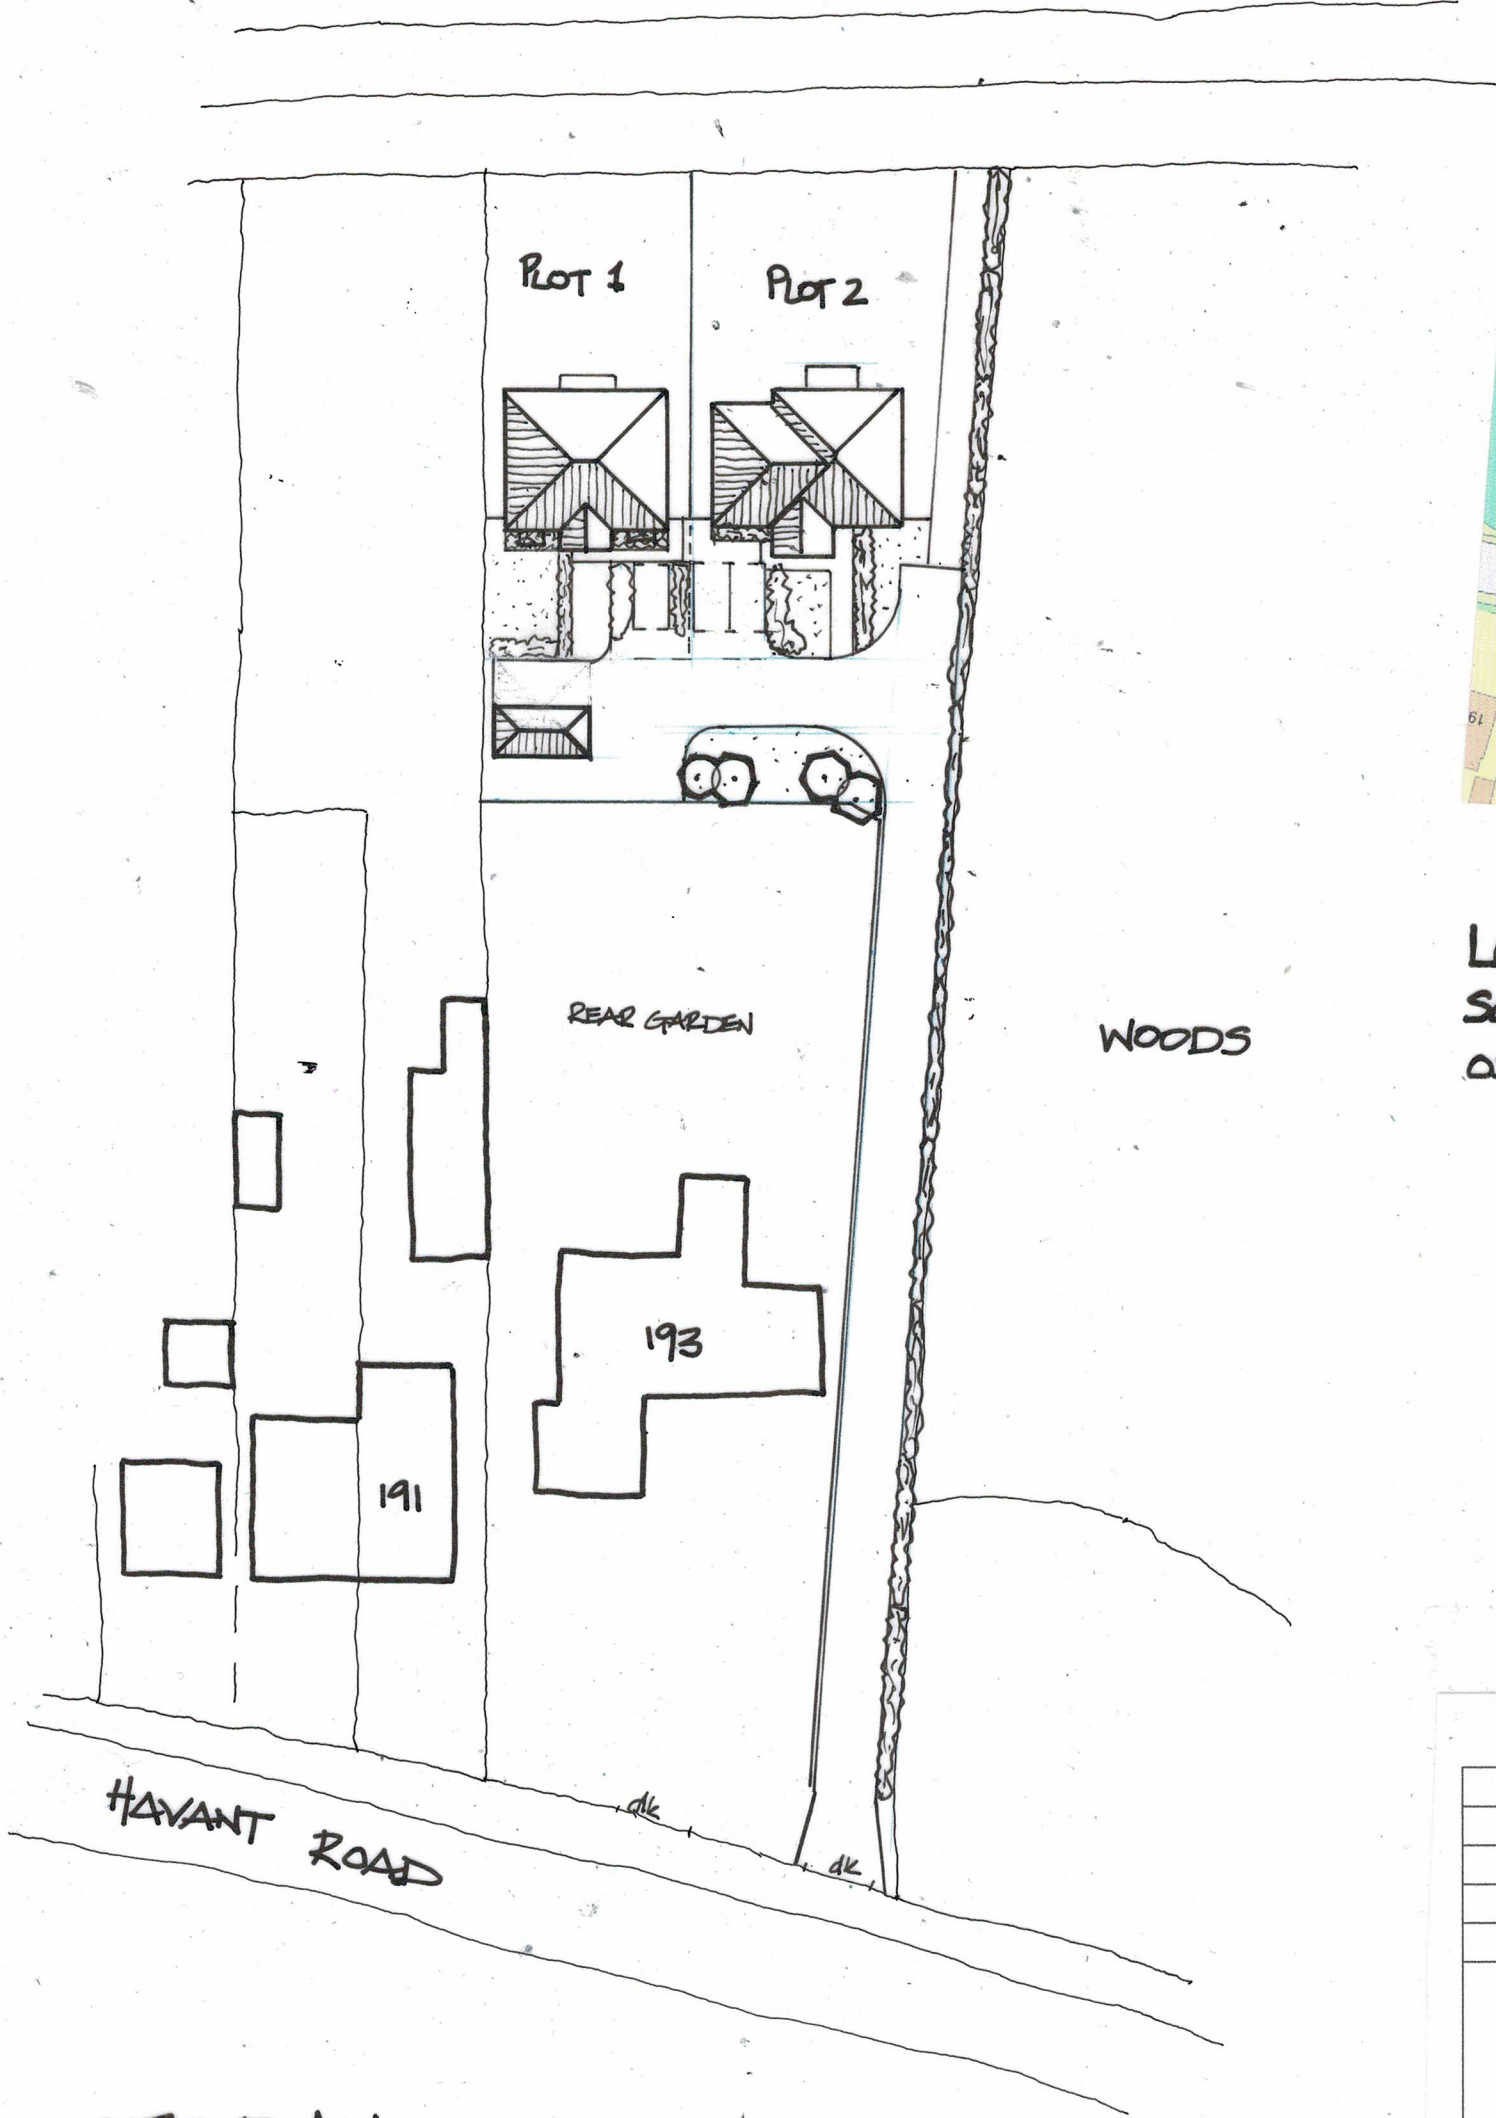

SITE PLAN
Scale 1:500




LOCATION PLAN
Scale 1:1250
OS 100046326

DEREK TREAGUS ASSOCIATES ARCHITECTURAL SERVICES Tel: 07956 624094 Email: derek.treagus@gmail.com			
Project	DEVELOPMENT TO REAR OF 193 HAVANT ROAD, HAYLING ISLAND, HAMPSHIRE.		
Client	Mr & Mrs B Smith		
Subject	Planning Drawing Site & Location Plans		
Date:	May 2022	Scale:	1: 500, 1:1250 @ A3
Rev:		Drg. No.	22/242/01
• Copyright reserved. • All dimensions are to be site confirmed and should not be scaled unless for Planning purposes. • Verify all queries with the office.			




garage

GARAGE


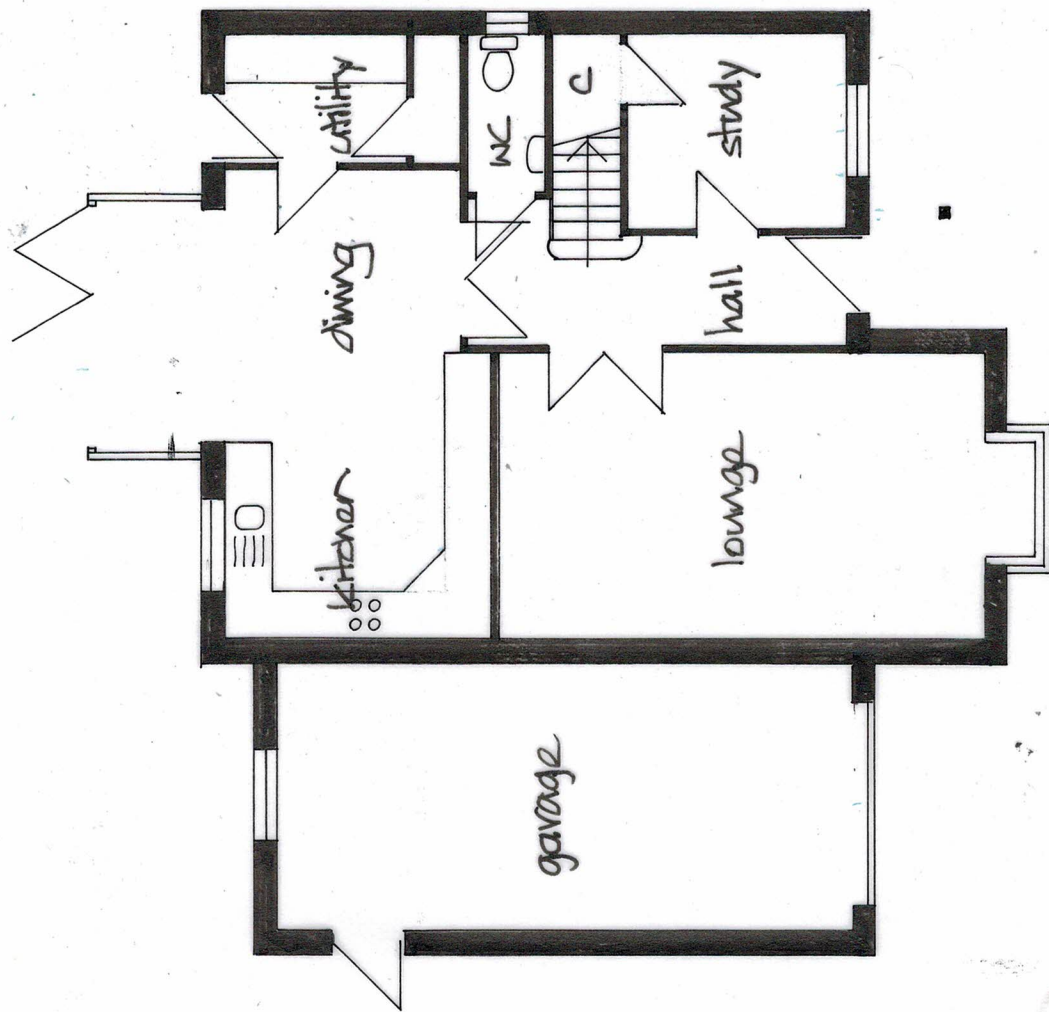


GROUND Floor

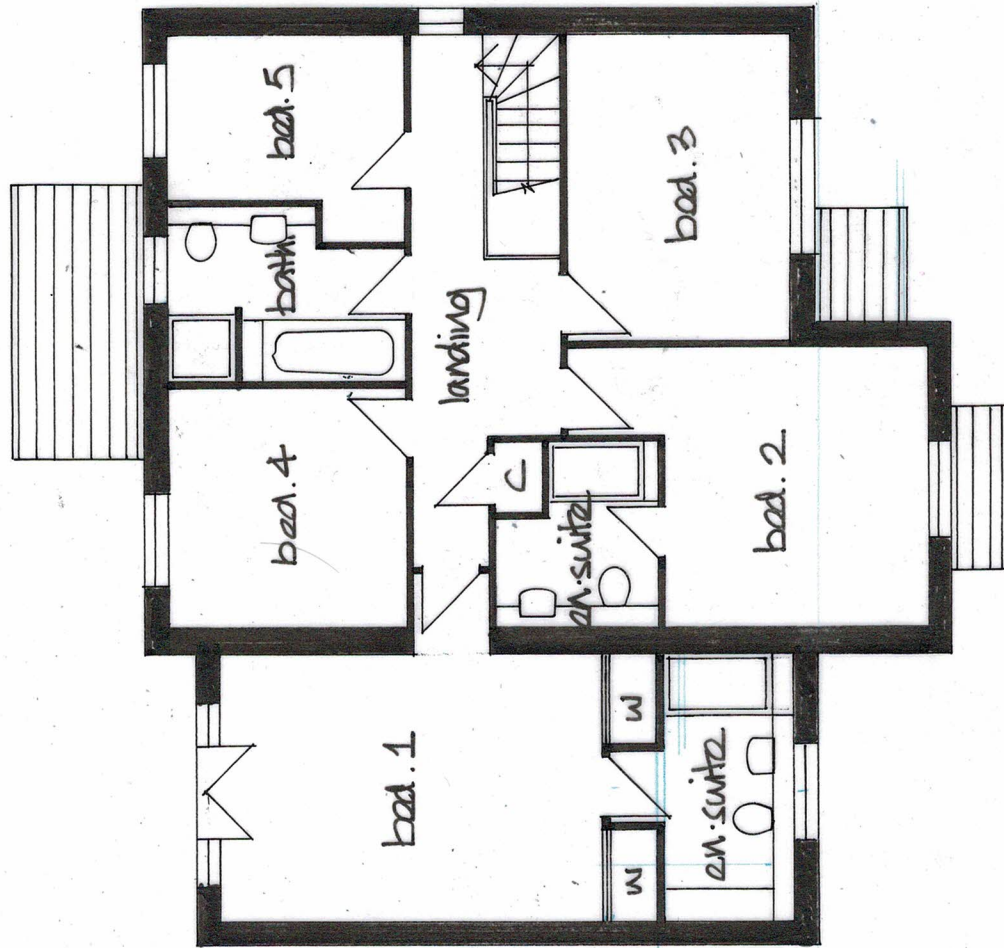

おどろき

DEREK TREAGUS ASSOCIATES ARCHITECTURAL SERVICES Tel: 07956 624094 Email: derek.treagus@gmail.com					
Project	DEVELOPMENT TO REAR OF 193 HAVANT ROAD, HAYLING ISLAND, HAMPSHIRE.				
Client	Mr & Mrs B Smith				
Subject	Planning Drawing Plot Two Floor Plans				
Date:	May 2022	Scale: 1: 100 @ A3			
Rev:		Drg. No. 22/242/04			
	• Copyright reserved. • All dimensions are to be site confirmed and should not be scaled unless for Planning purposes. • Verify all queries with the office.				

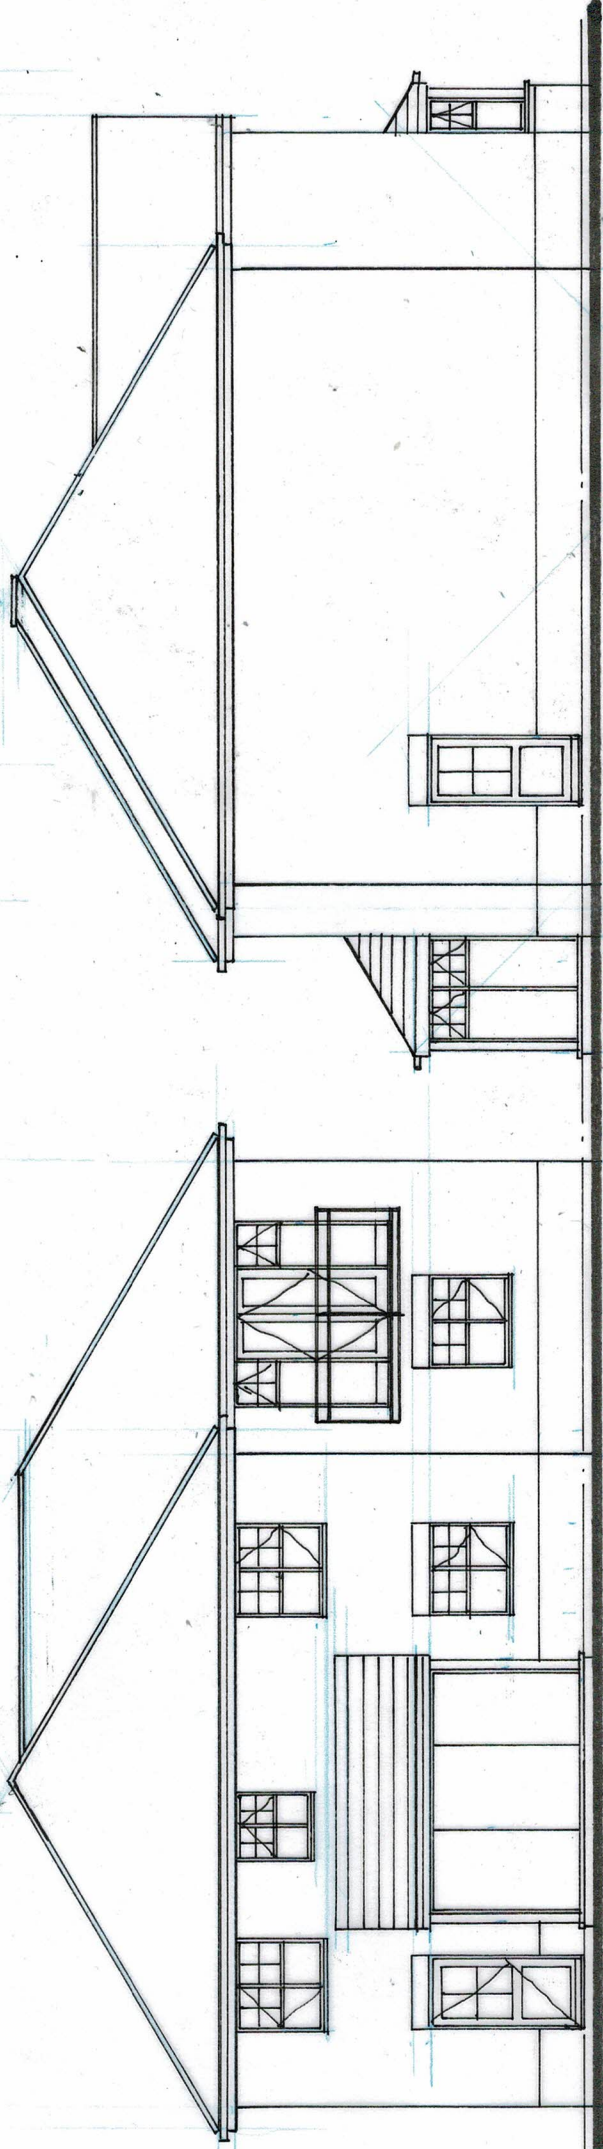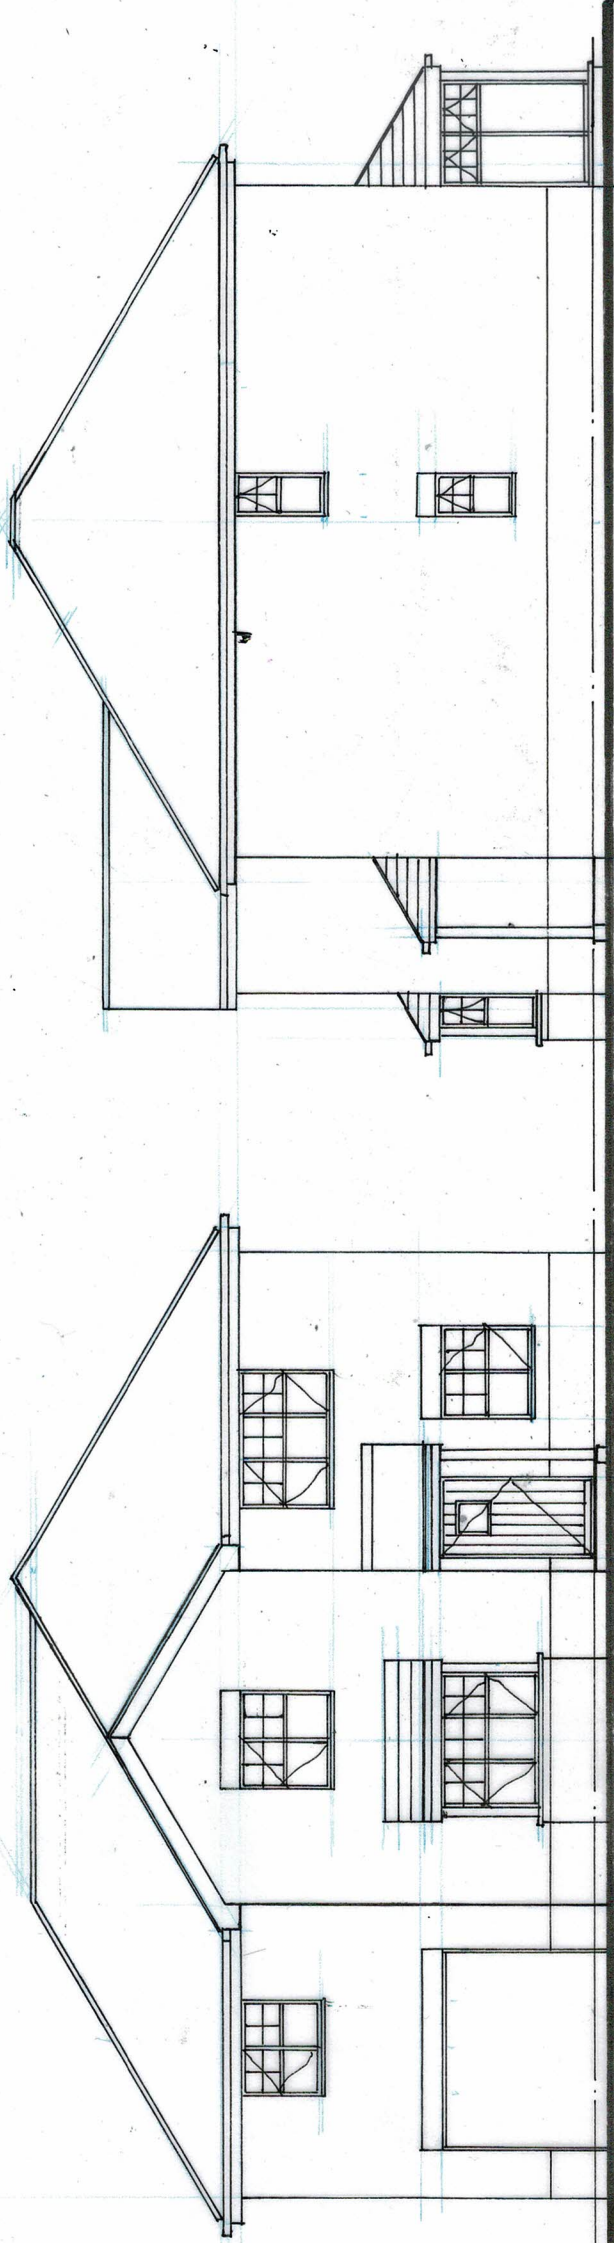

五

॥

Derek Treagus Associates

Architectural Services

Tel: 07956 624094
Email: derek.treagus@gmail.com

Project	DEVELOPMENT TO REAR OF 193 HAVANT ROAD, HAYLING ISLAND, HAMPSHIRE.				
Client	Mr & Mrs B Smith				
Subject	Planning Drawing Plot Two Elevations				
Date:	May 2022	Scale: 1: 100 @ A3			
Rev:		Drg. No. 22/242/05			
• Copyright reserved. • All dimensions are to be site confirmed and should not be scaled unless for Planning purposes. • Verify all queries with the office.					