




Cedar Lodge Garden Rooms

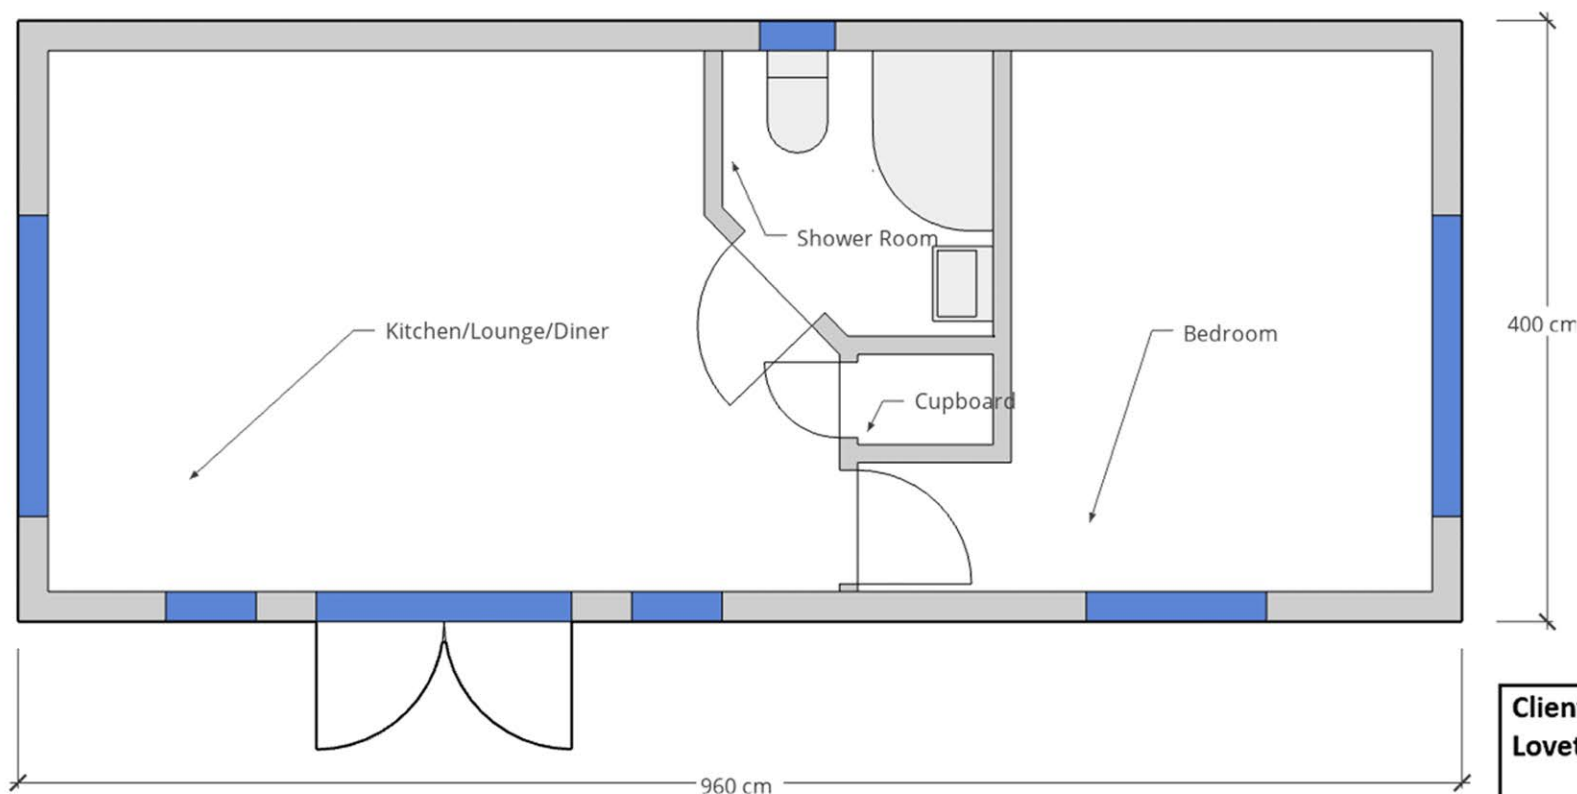

Client: Mr & Mrs Lovett	Address: 24 Webb Lane Hayling Island PO11 9JE
Project: Self-contained garden annex	Elevation: Floor Plan
Scale: 1:50	Date: 04/02/2022