
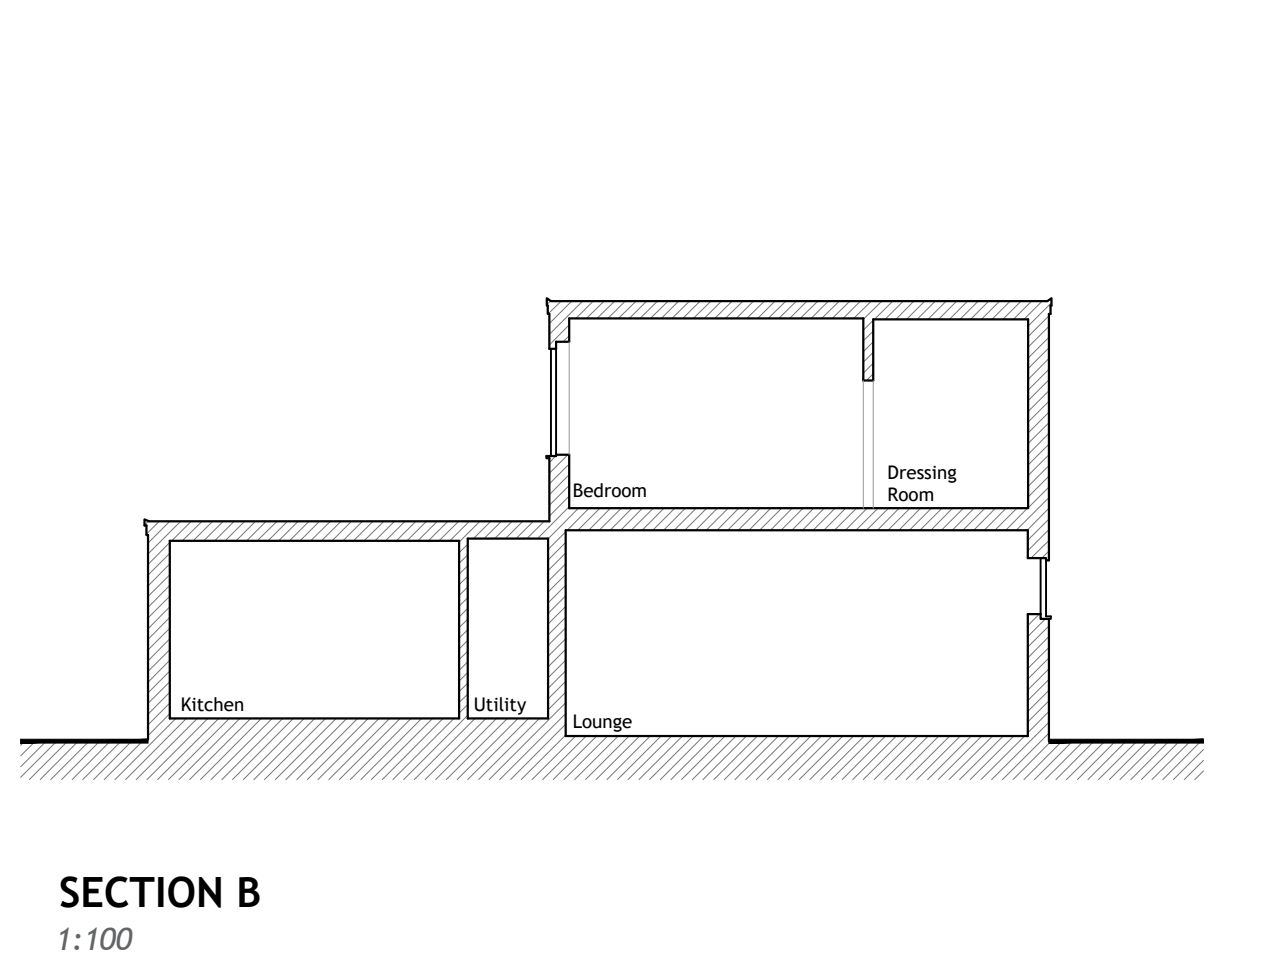
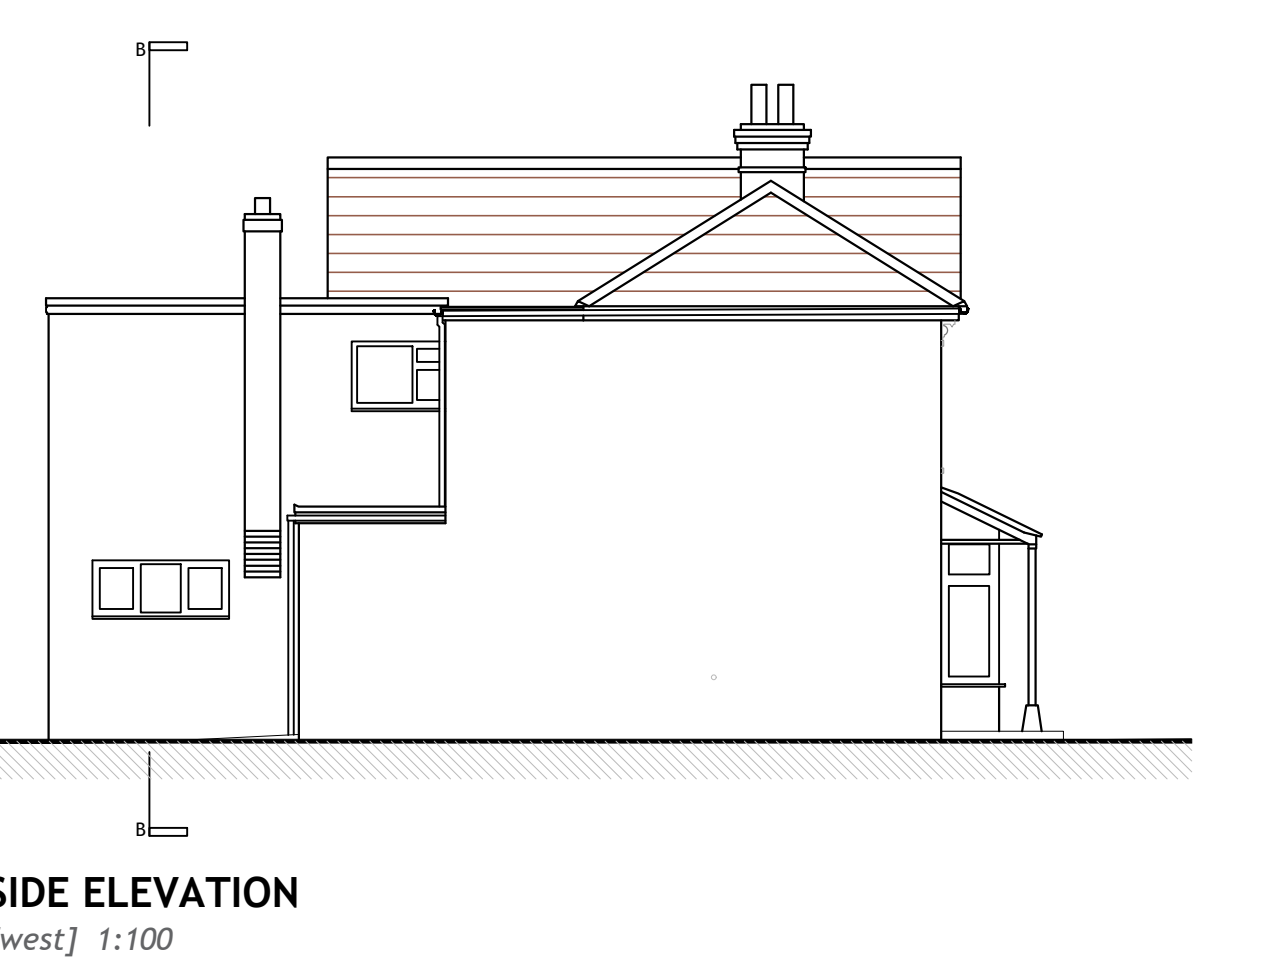
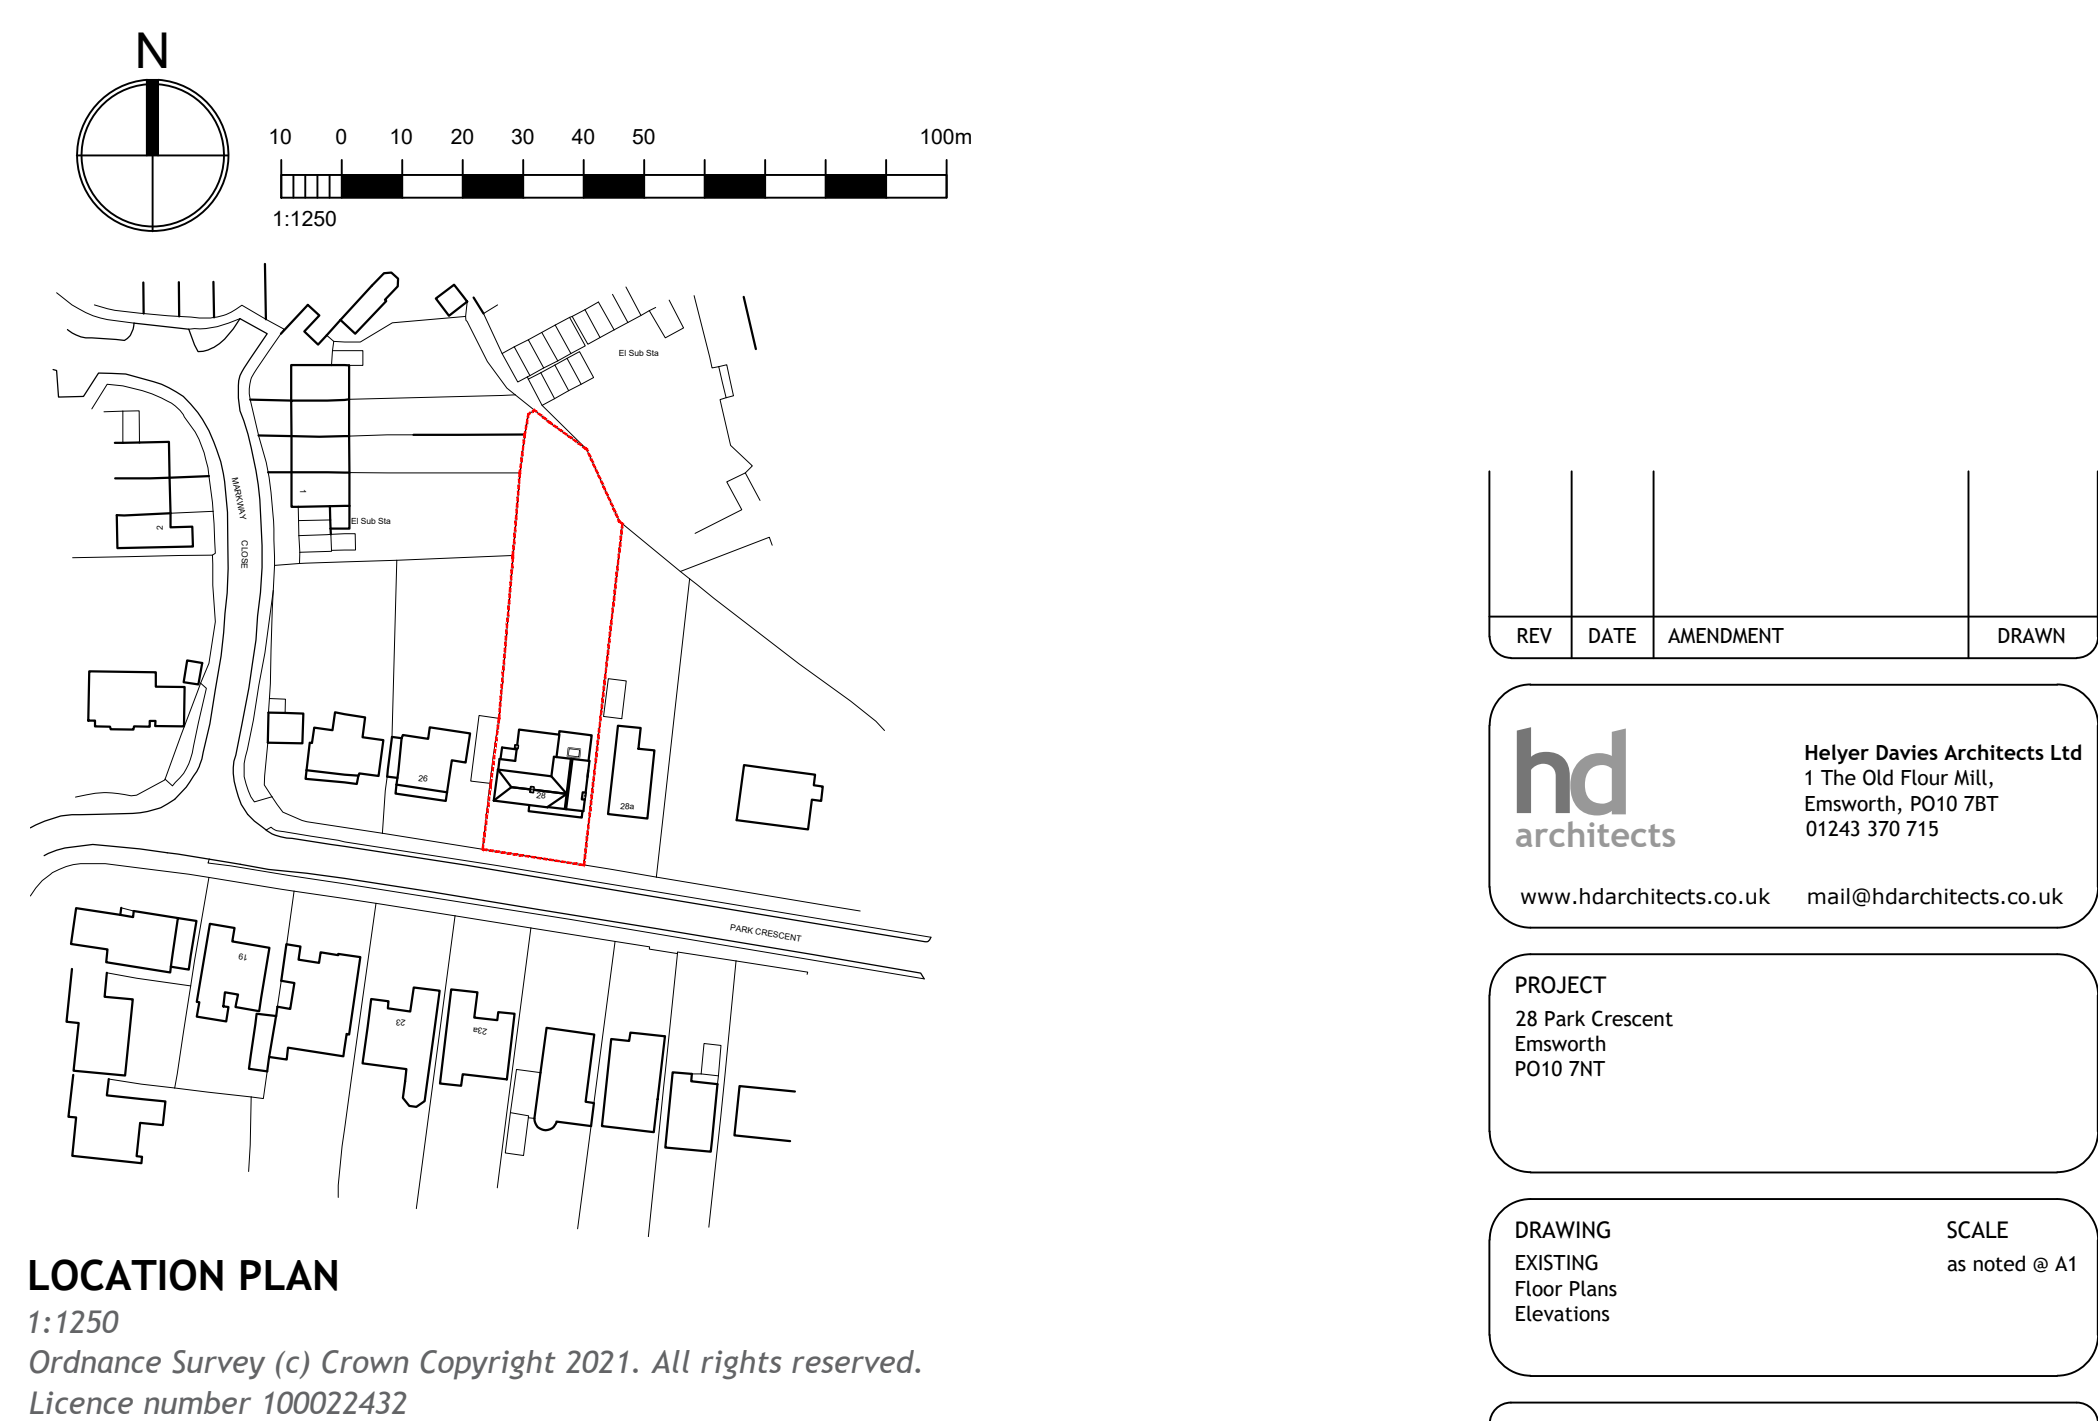
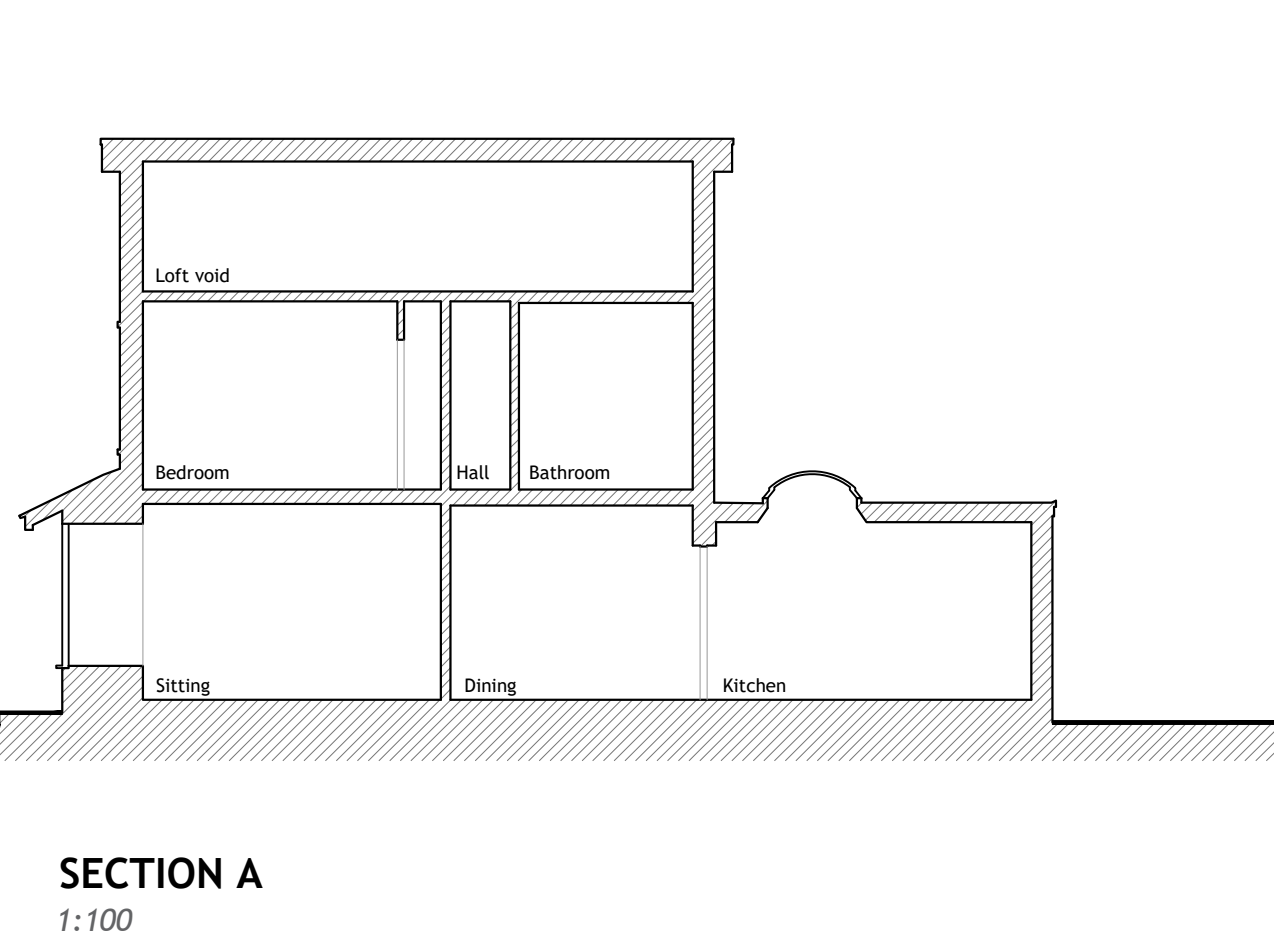
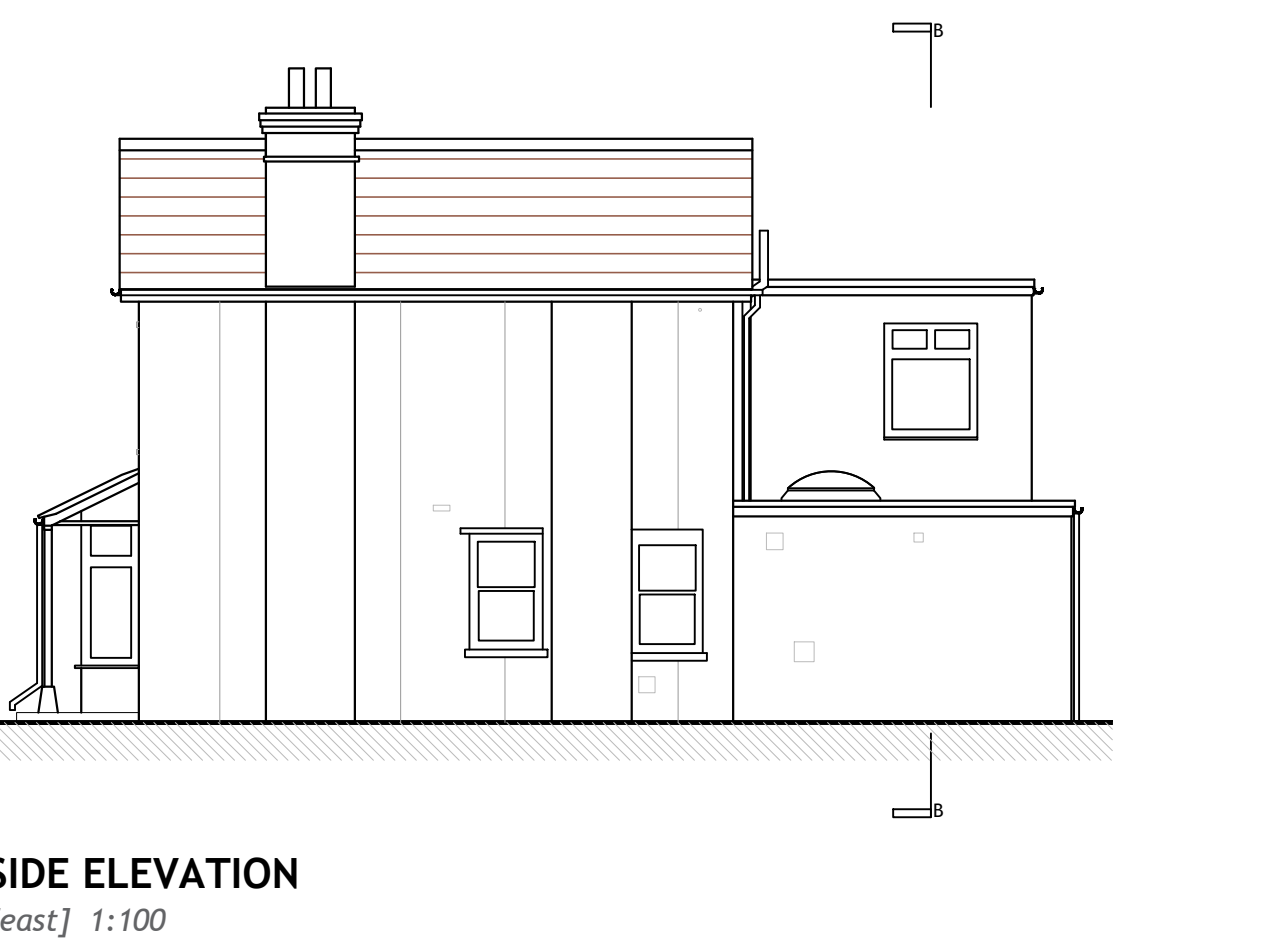
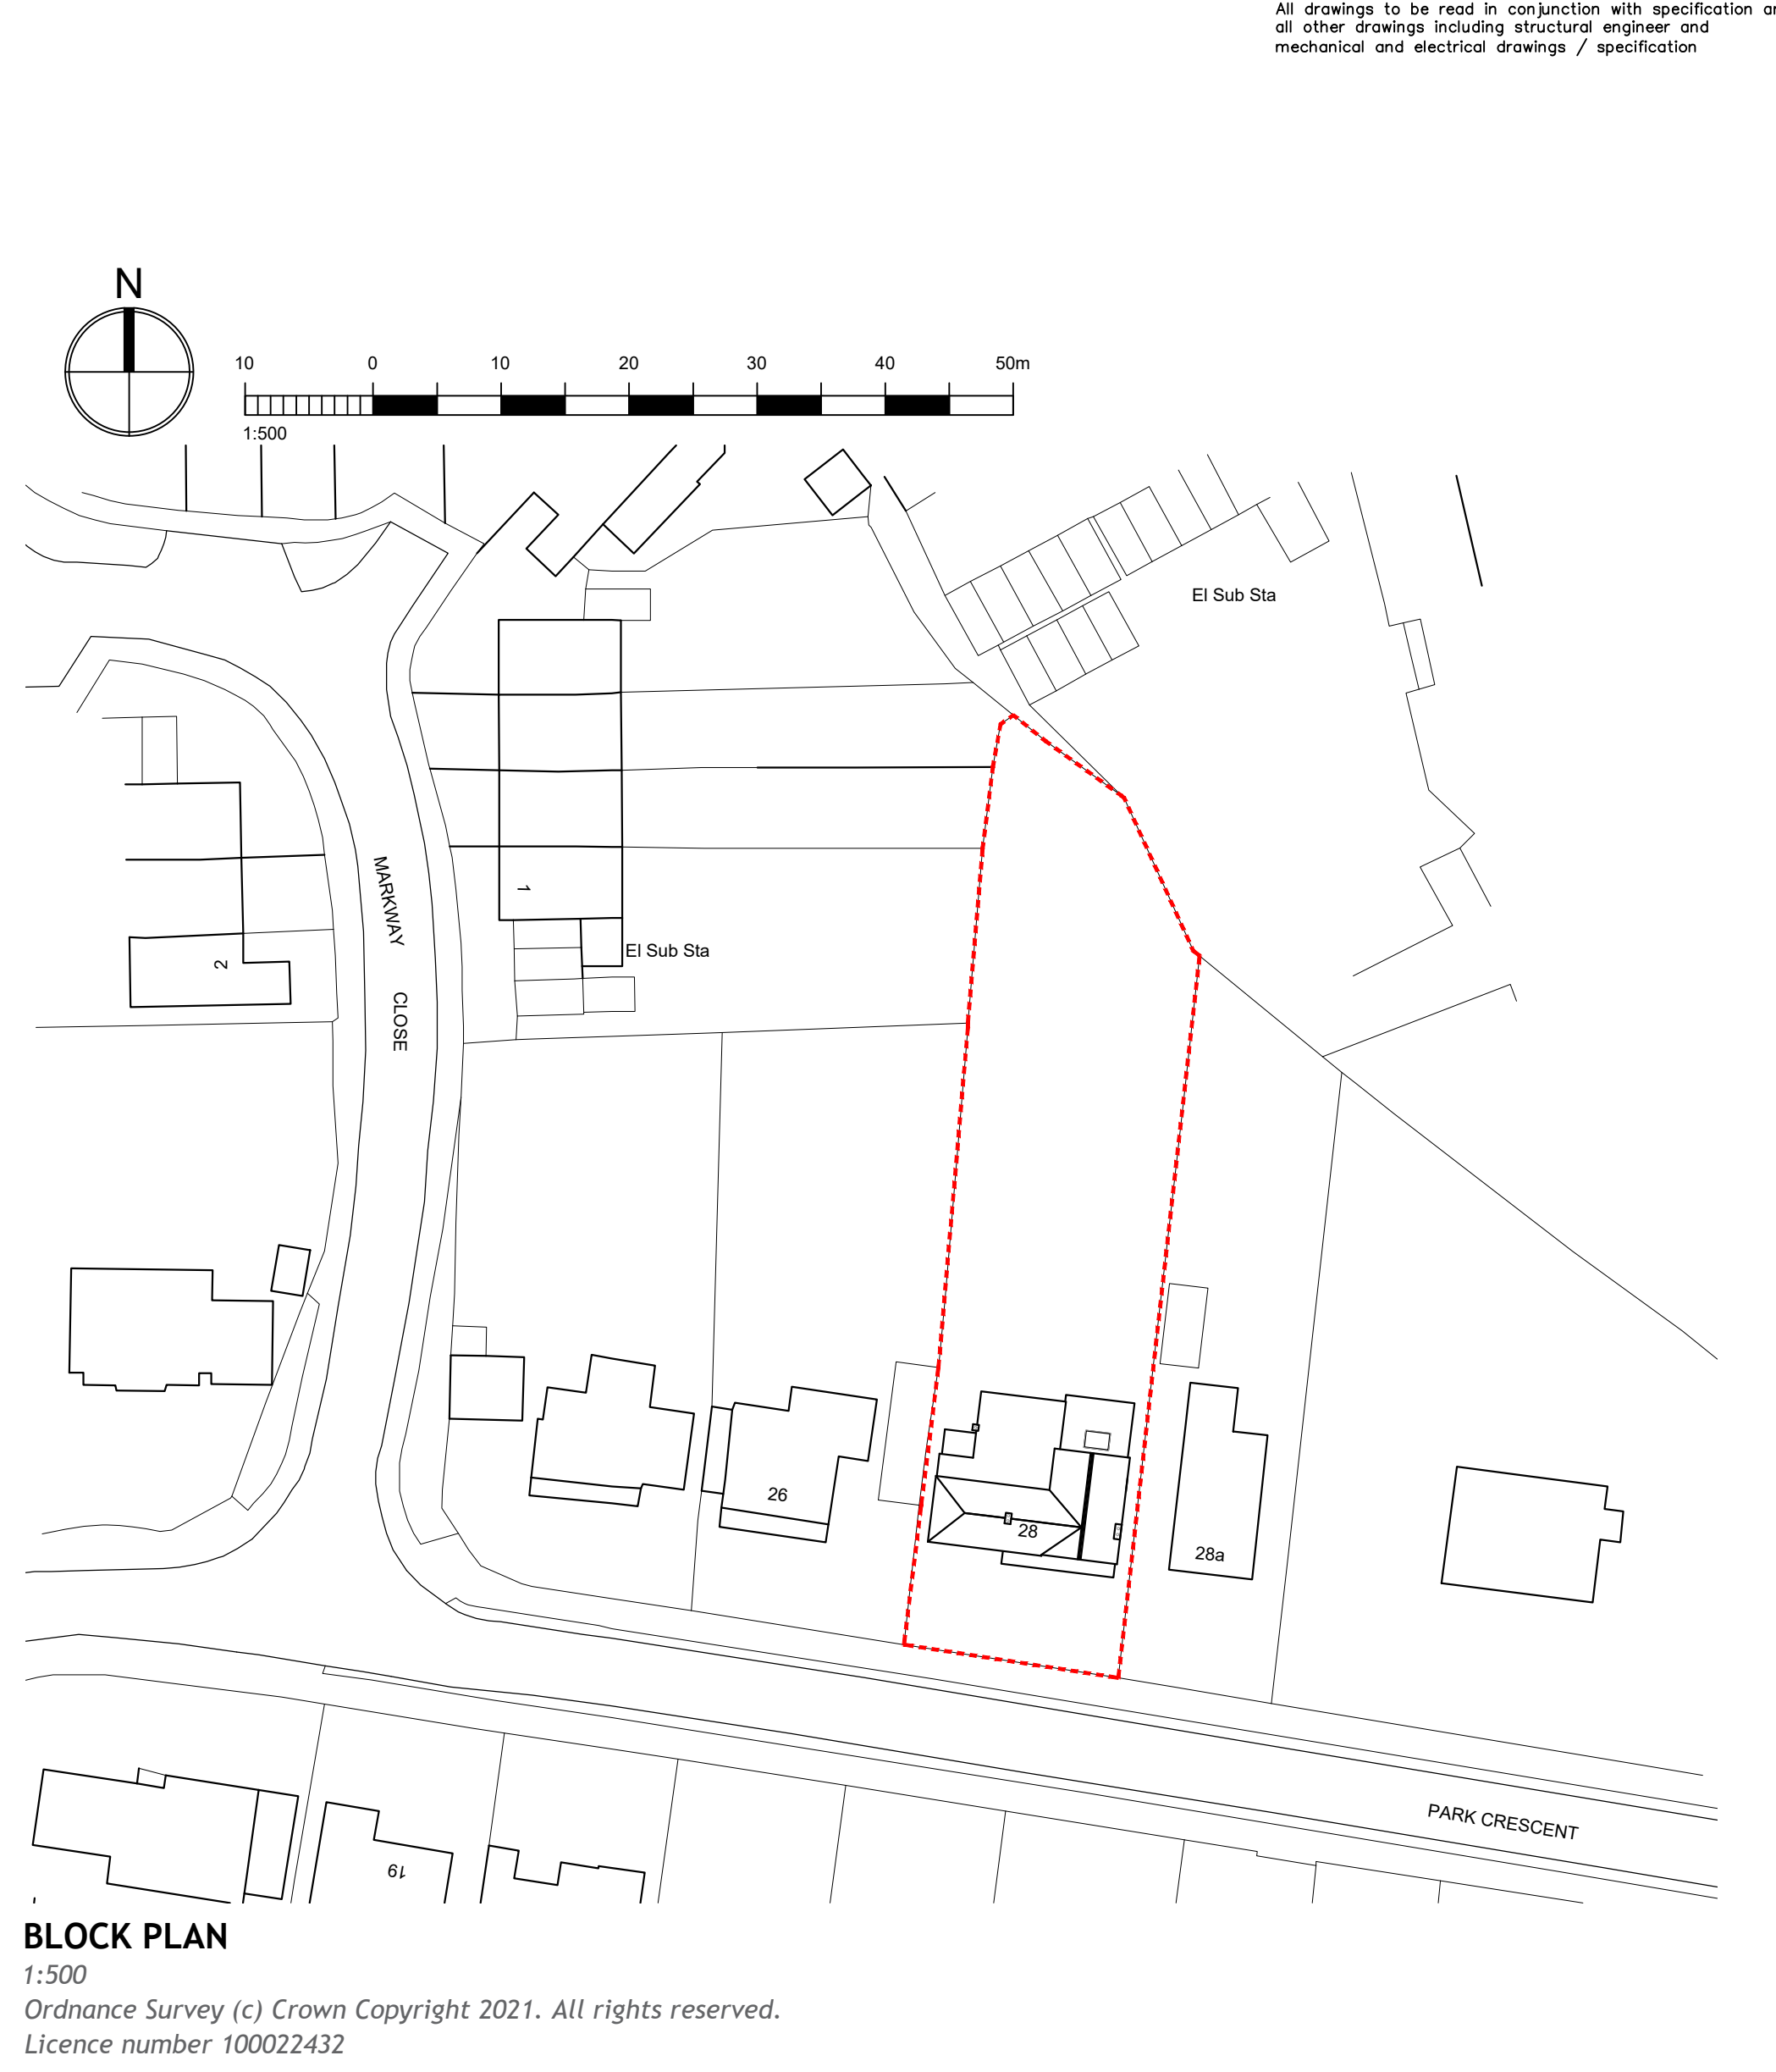
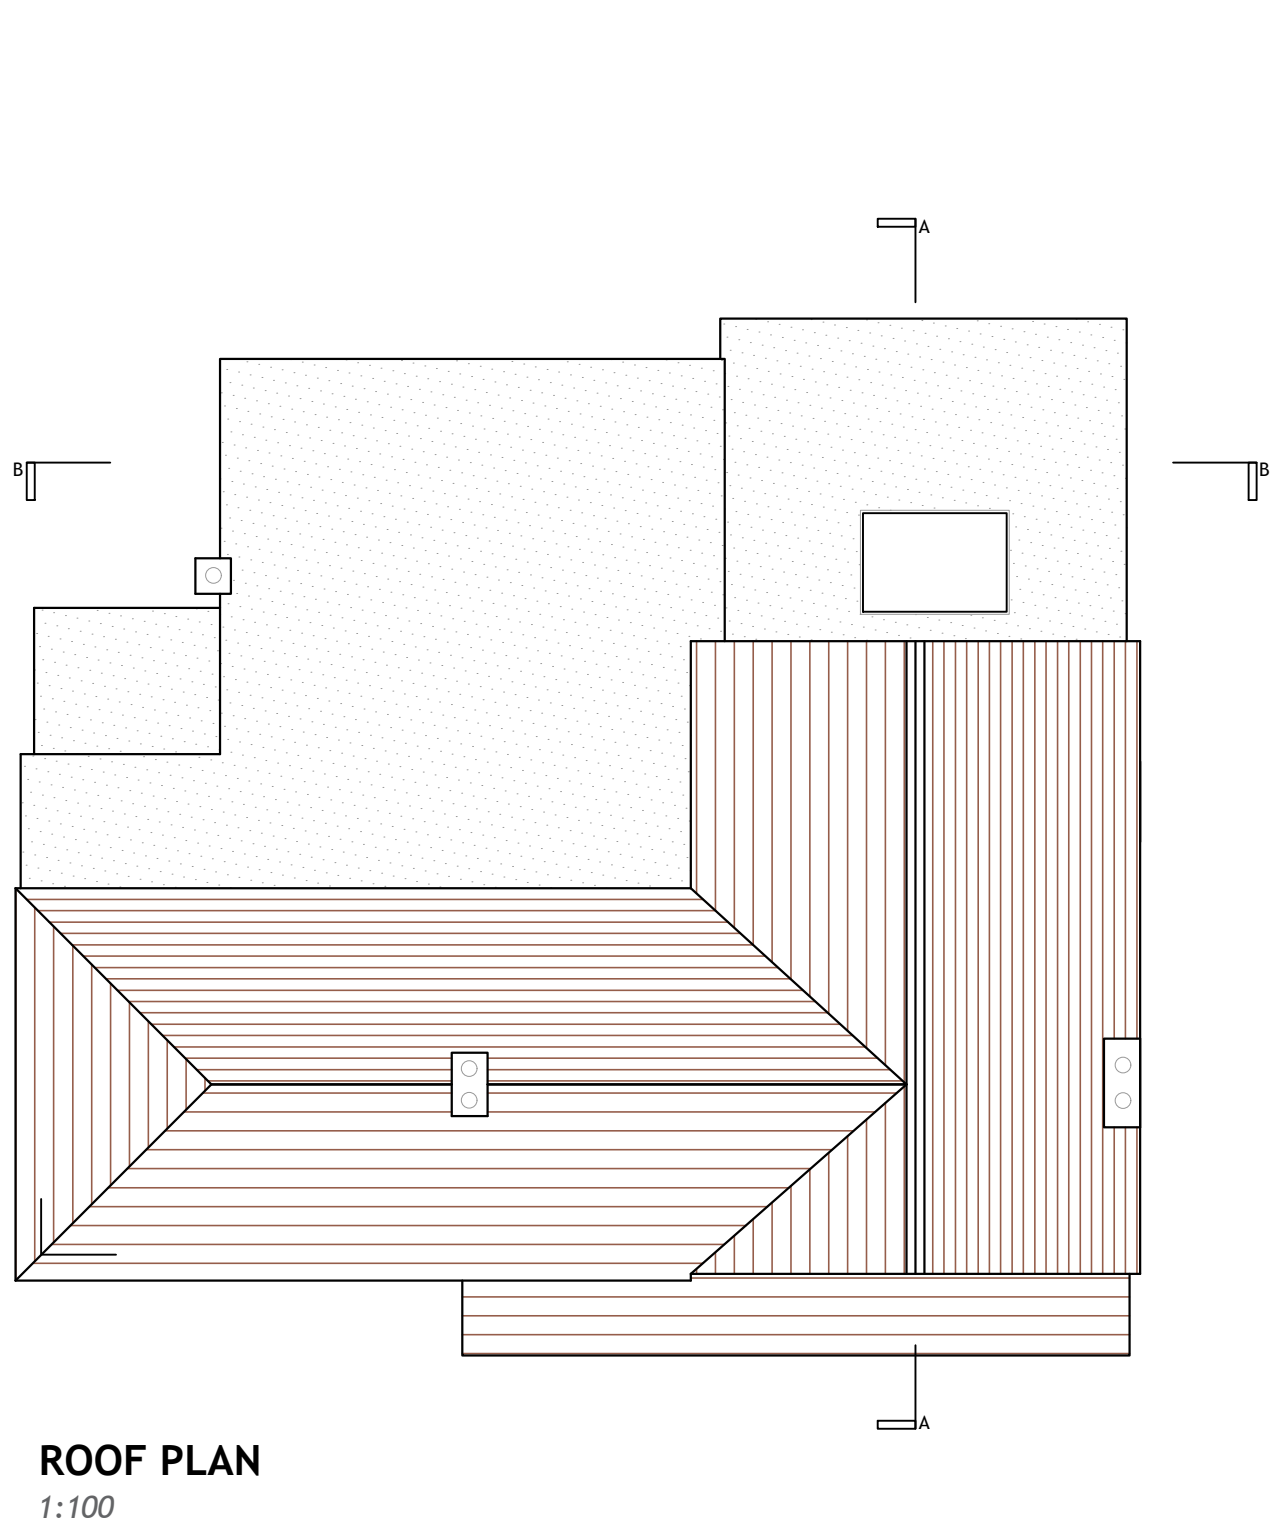
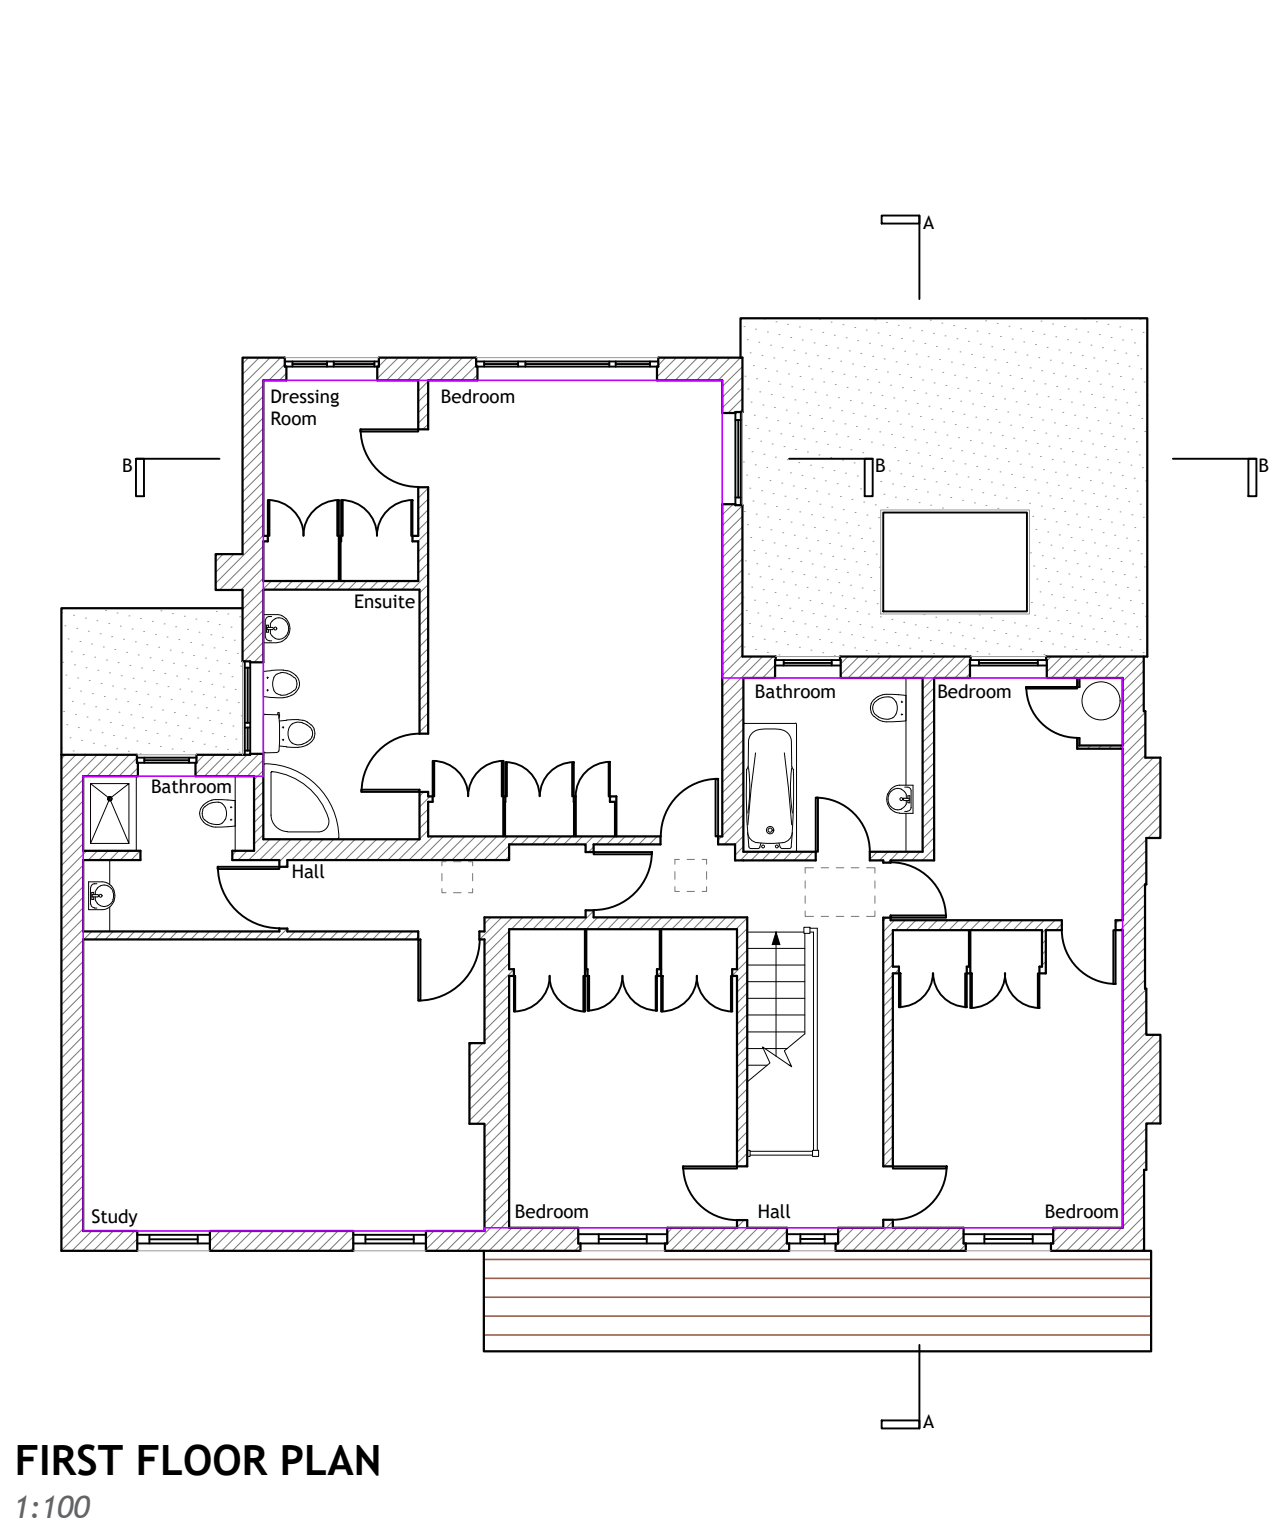


28 Park crescent
EXISTING

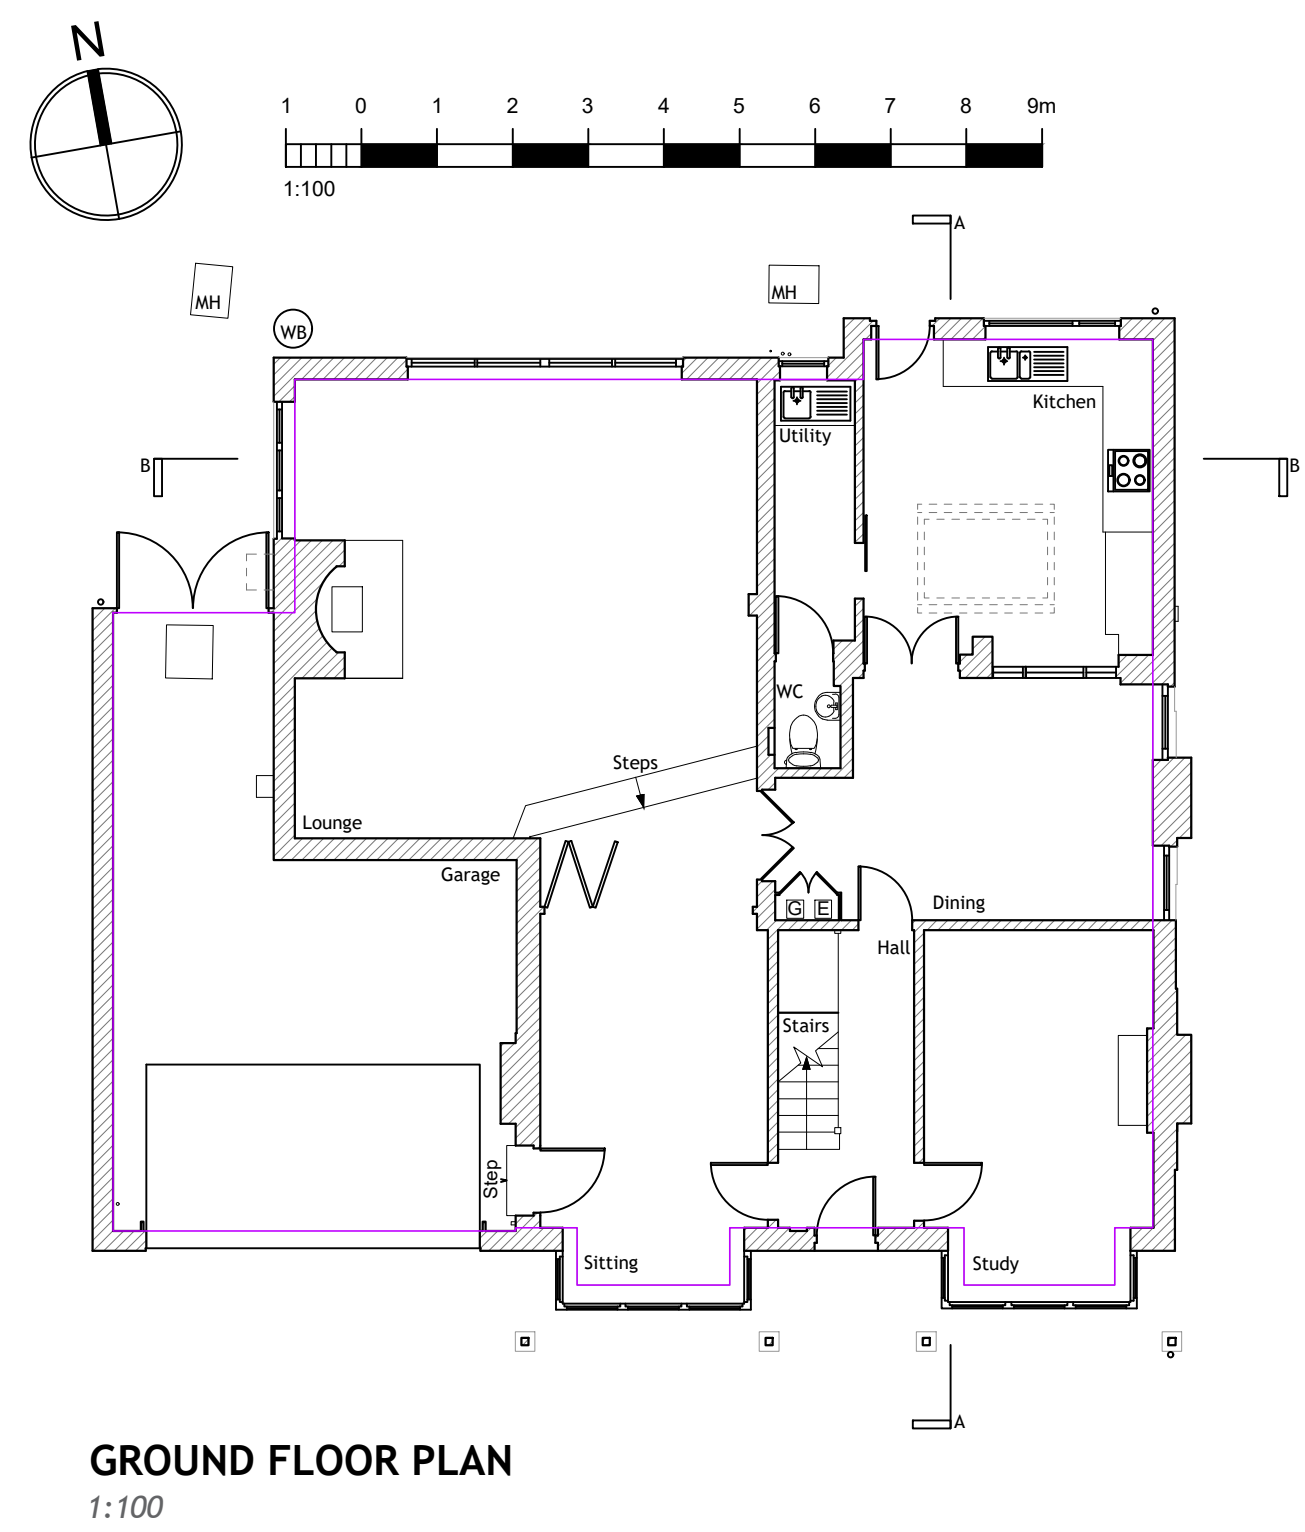

NOTES:

Dimensions to be checked on site before commencing work. Any discrepancies shall be reported to the architect immediately.

Do not scale from these drawings except for planning purposes.

Use figured dimensions only.

Where applicable this drawing is to be read in conjunction with other consultants' drawings.

All drawings to be read in conjunction with specification and all other drawings including structural engineer and mechanical and electrical drawings / specification

REV	DATE	AMENDMENT	DRAWN

hd architects	Helyer Davies Architects Ltd 1 The Old Flour Mill, Emsworth, PO10 7BT 01243 370 715 www.hdarchitects.co.uk mail@hdarchitects.co.uk
-------------------------	---

PROJECT 28 Park Crescent Emsworth PO10 7NT	SCALE as noted @ A1
--	-------------------------------

DRAWING EXISTING Floor Plans Elevations	DATE JUNE 2021 DRAWN DM
DRAWING NUMBER 21115-01	REVISION *