



Existing walls  Proposed walls 

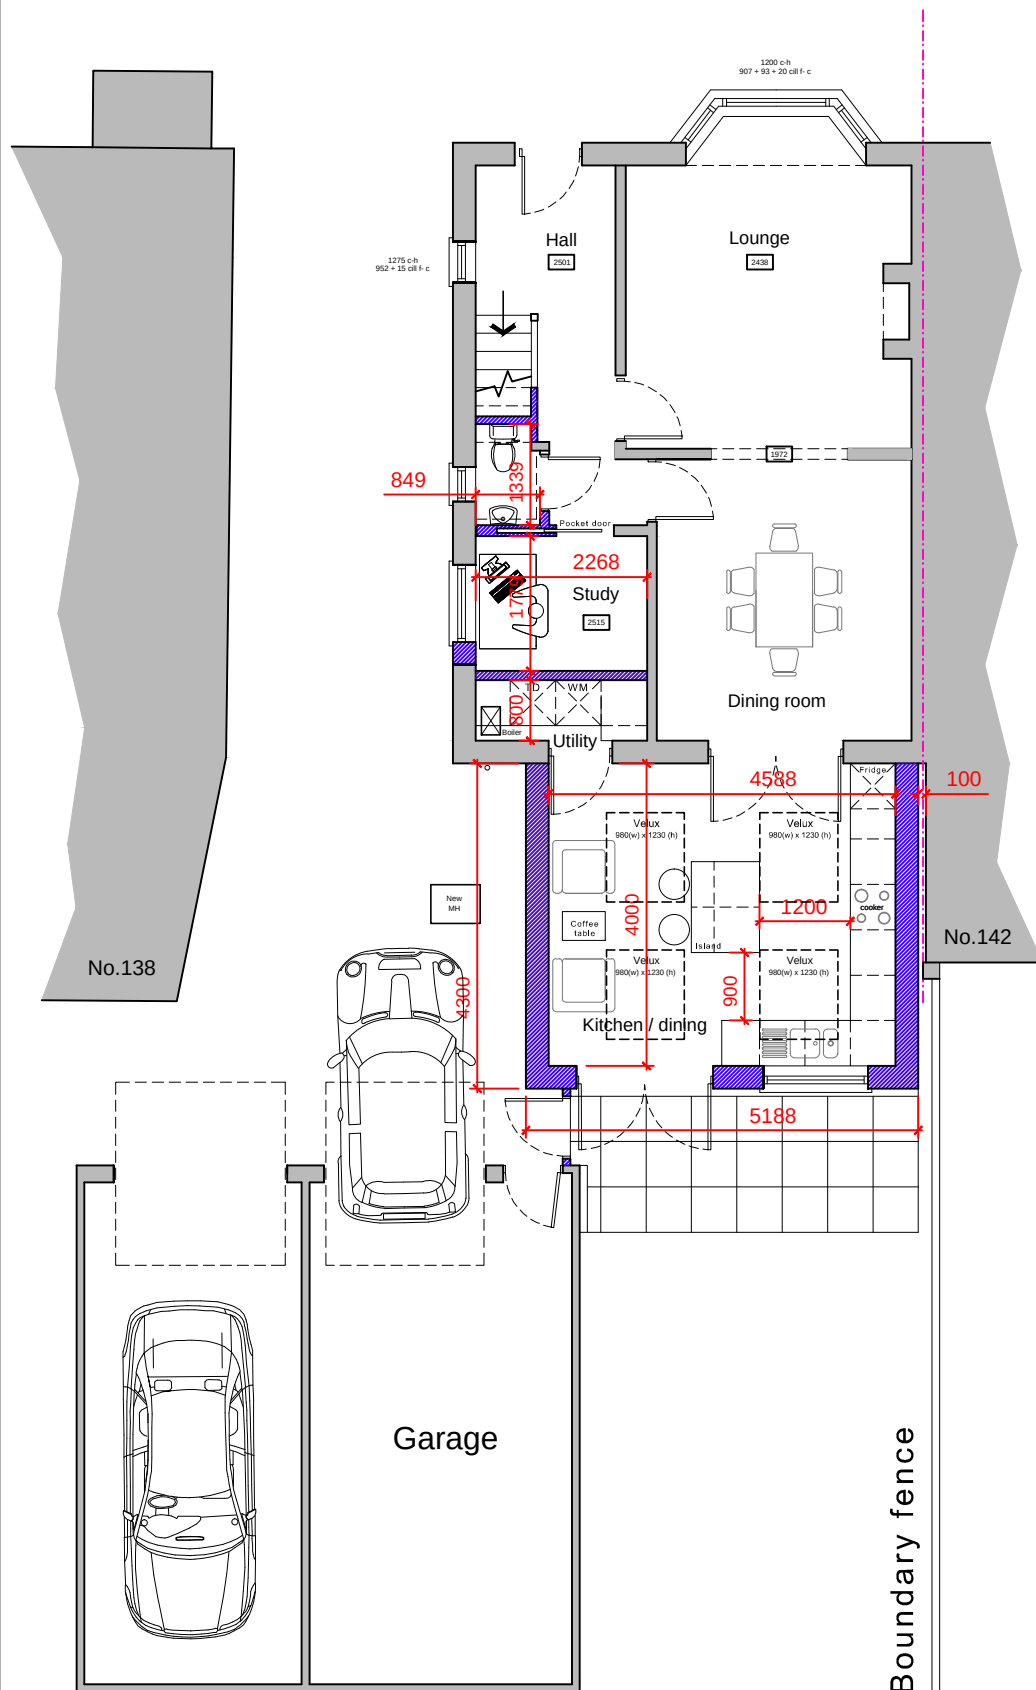


Ground floor plan
(first floor unchanged in new proposal)

Proposed floor plans & elevations scale 1:100

East (side) elevation

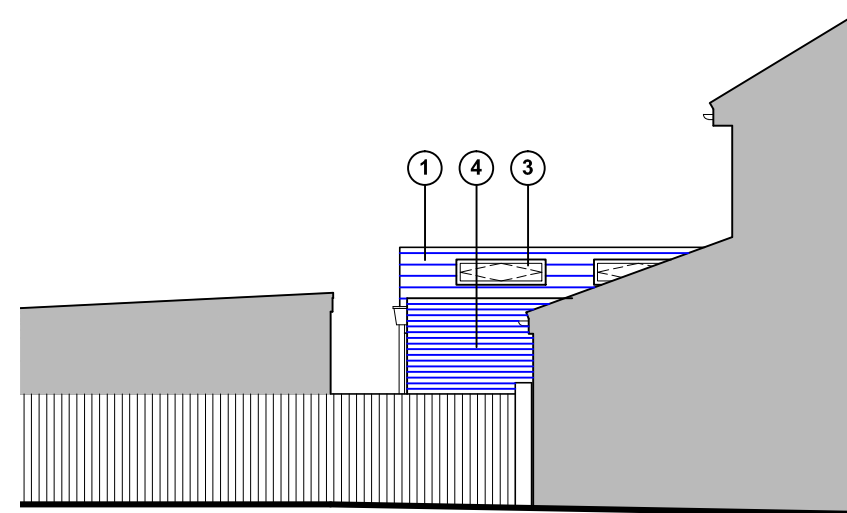


No. 142

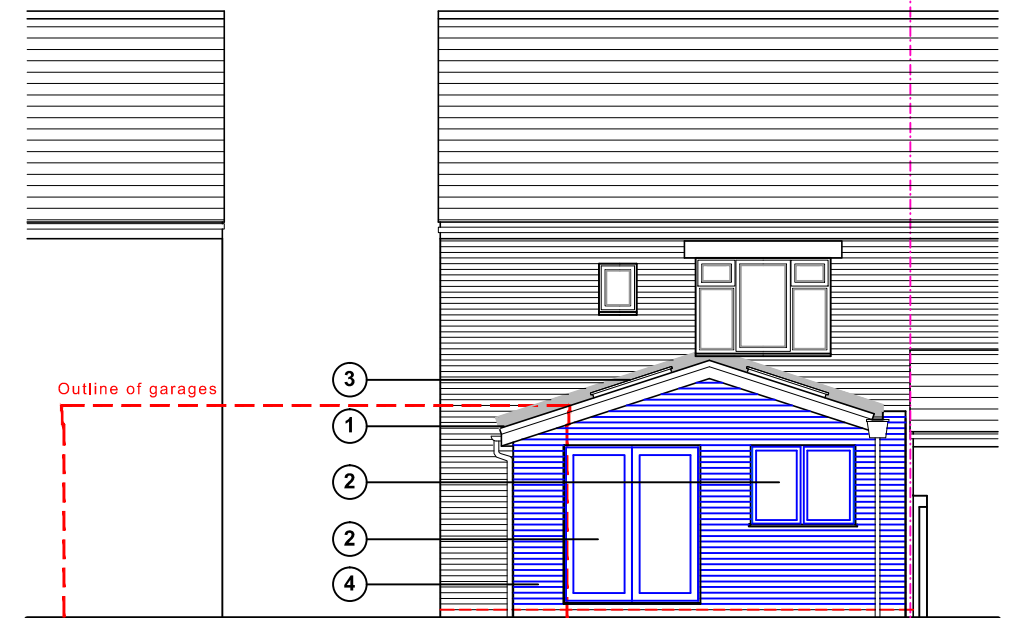

No. 138

No. 140 No. 142


South (rear) elevation

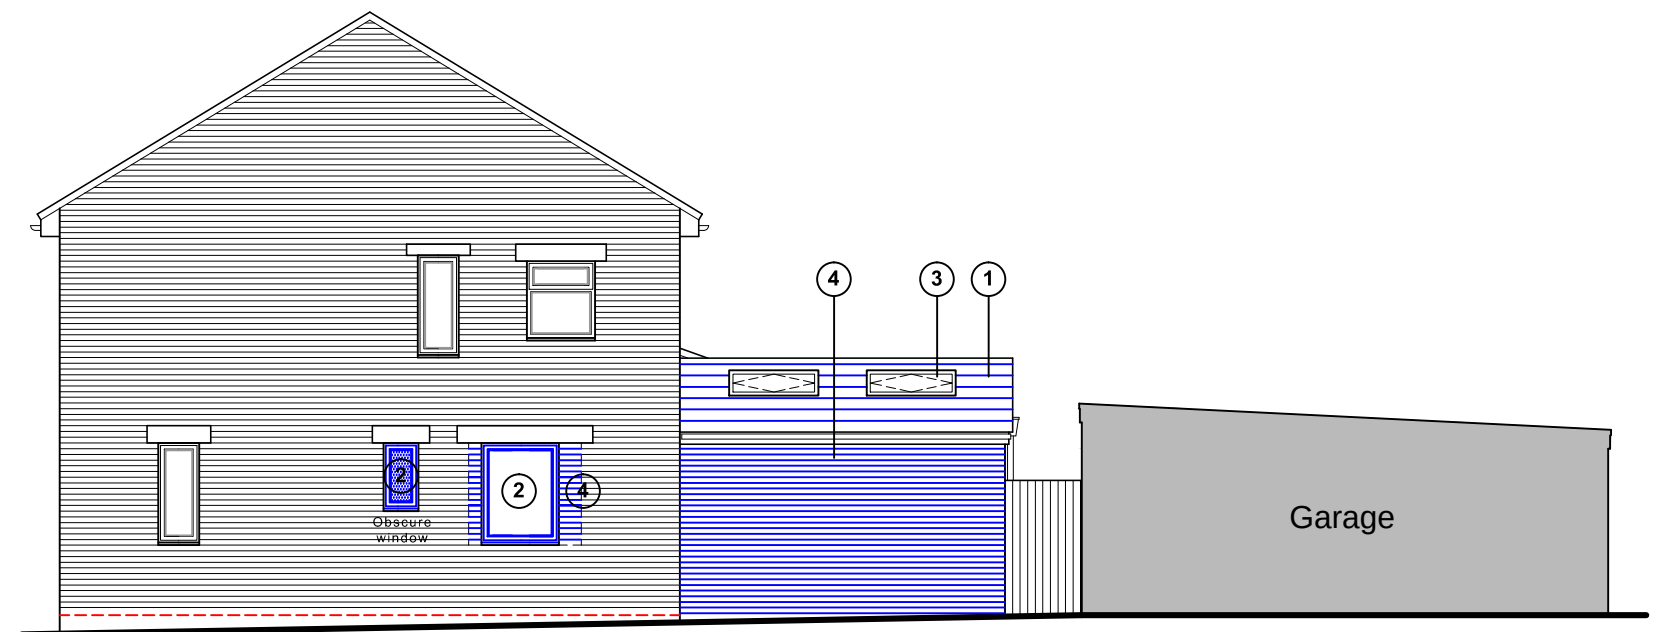

West (rear) elevation

Proposed schedule of materials:

- ① Concrete roof tiles to match existing
- ② UpVC doors & windows to match existing
- ③ Velux skylight (or similar product)
- ④ Bricks to match existing

 

For MR & MRS LIST	Title PROPOSED GROUND FLOOR PLAN & ELEVATIONS			Office Tel: 01243 933732
Project PROPOSED EXTENSION AT 140 THE DALE, WATERLOOVILLE, PO7 5DF	Date JULY 2021	Drawn JB	Scale 1:100 @ A3	Checked -
	Job Number PL490.21	Drawing Number -02	Revision A	Email: admin@jb-architecturedesign.com Web: www.jb-architecturedesign.com

