



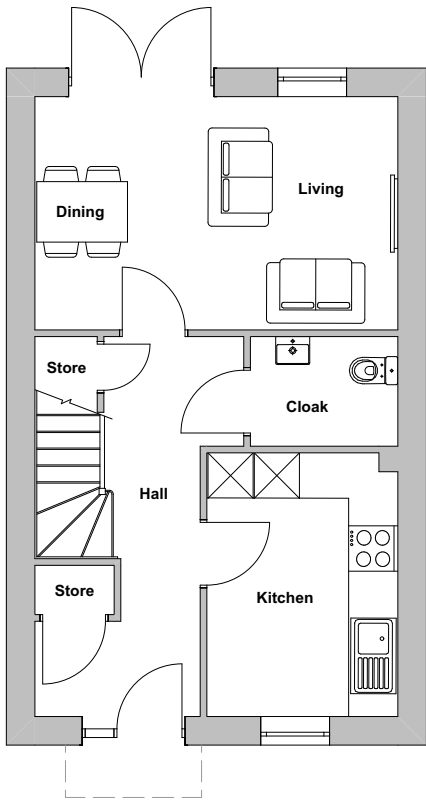


Ground Floor



Front Elevation

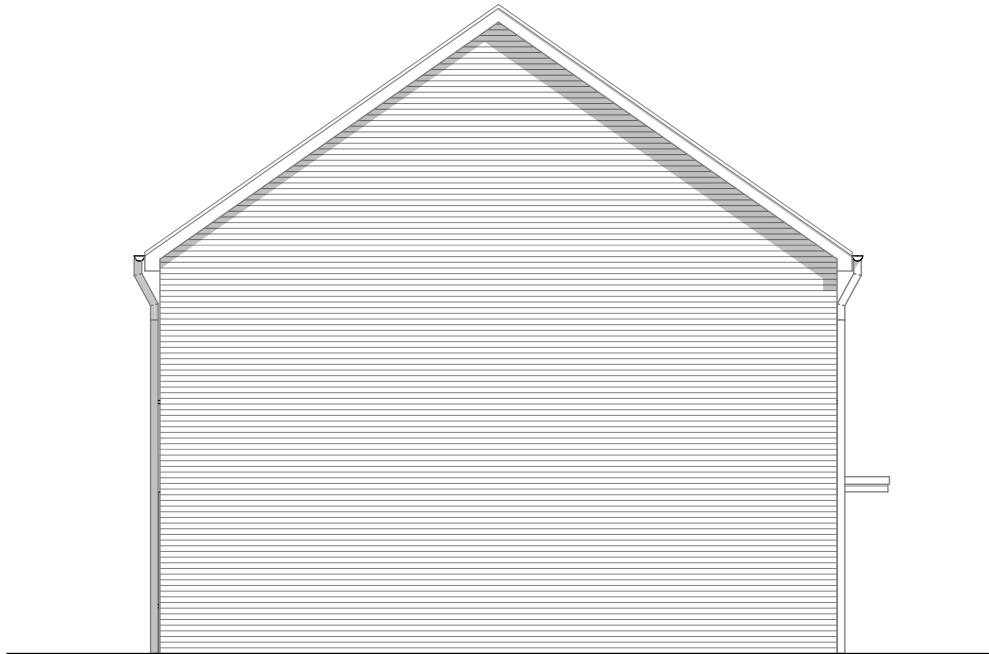


Side Elevation

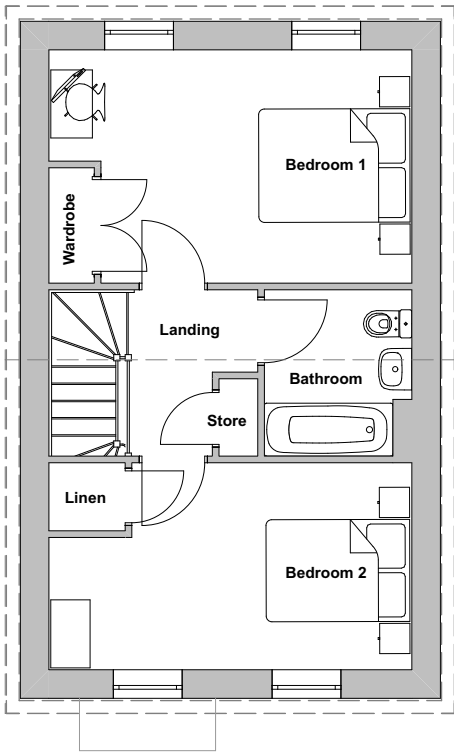

First Floor



Rear Elevation

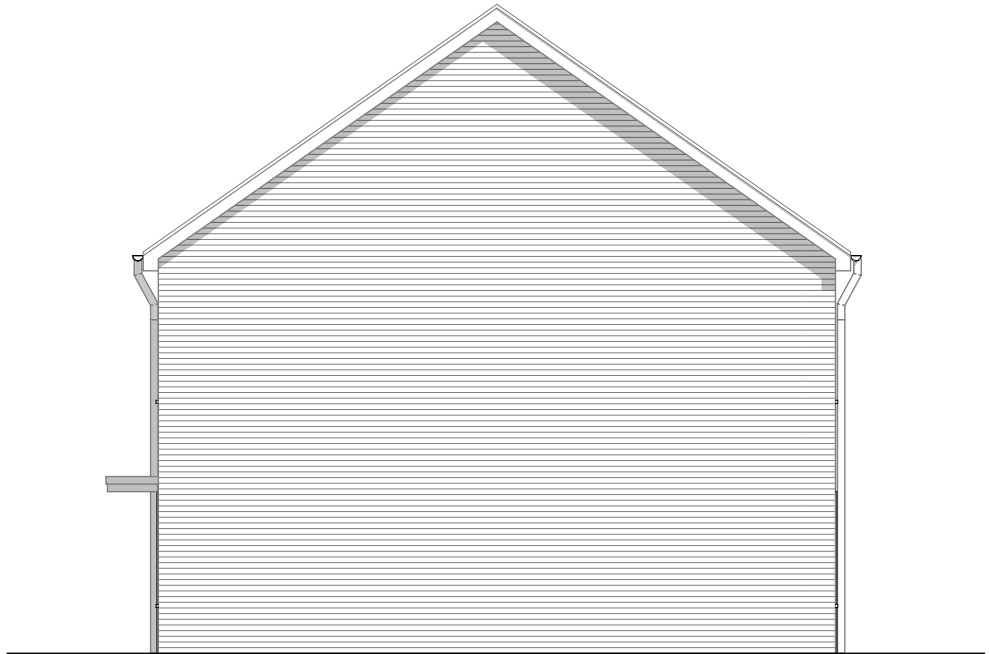


Side Elevation



Side Elevation

**Recessed window

 

Please Note:


This drawing must not be scaled, dimensions to be checked on site and any discrepancies are to be highlighted to the Architect prior to construction. Always print in full **COLOUR**.

This drawing is to be read in conjunction with all other project drawings, construction notes and / or project specifications including those by other project consultants and specialists. All discrepancies should be reported immediately.

Prior to the commencement of any works, the Contractor is to check and / or determine all construction details including checking existing site levels and dimensions.

Design subject to detail development / approval. Measurements and accommodation schedules subject to amendments following coordinated input by others. Costings cannot be finalised until approval / confirmation by relevant authorities and Client.

Key

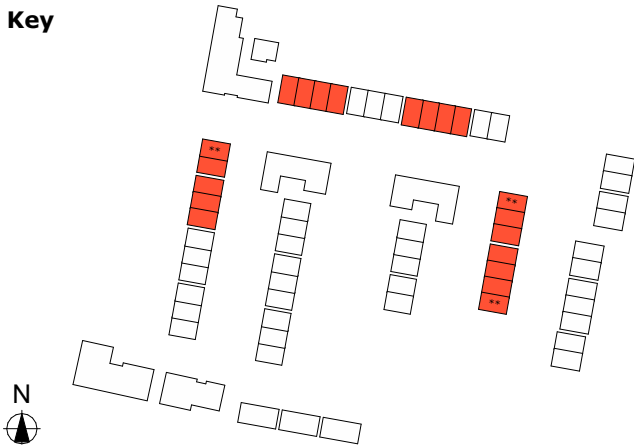

House Type 23
2 Bed
area: 80.02 sqm

Rev.	Description	Date	DB	CB
02	For Planning, side window elevation added	18.03.22	VF	CC
01	For Information	14.03.22	VF	CC

Project Havant and South Downs College	Date March 2022
Scale 1:100 @ A2	Revision P2
Drawn By/Checked By VF/CC	Status For Planning
Dwg # 20.001.200 House Type 23 - Plans & Elevations	

hgp



Places
for People

Furzehall Farm, Wickham Road
Fareham, Hampshire
PO16 7JH
01329 283 225
email@hgp-architects.co.uk
www.hgp-architects.co.uk

HGP Architects Ltd. Copyright Reserved

Suite B, Kings Point House,
5 Queen Mother Square,
Poundbury,
DT1 3BW

www.placesforpeople.co.uk