




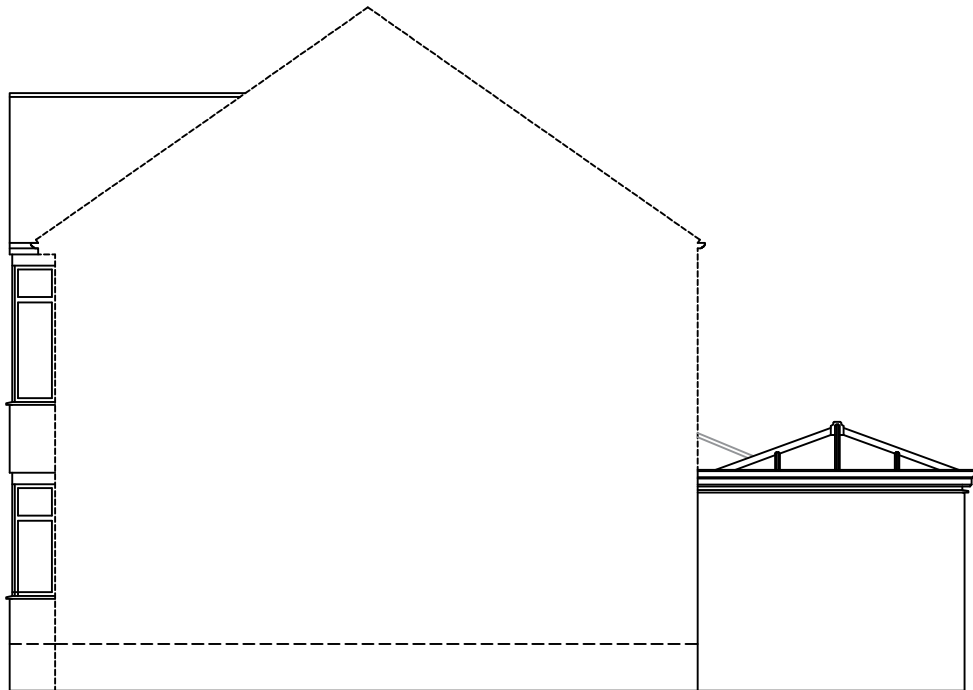


LEFT HAND SIDE ELEVATION

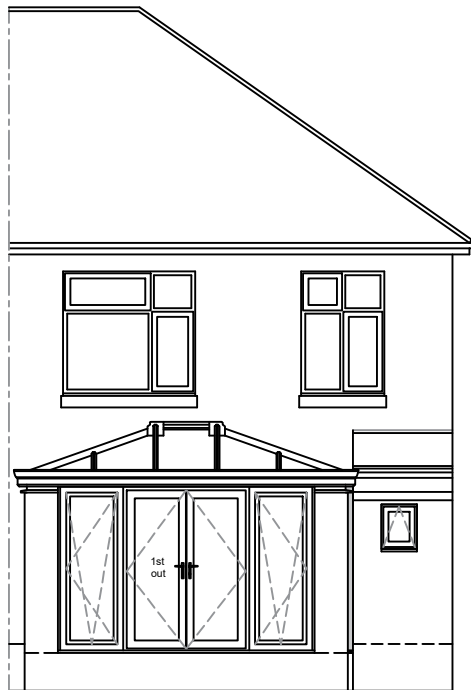


REAR ELEVATION

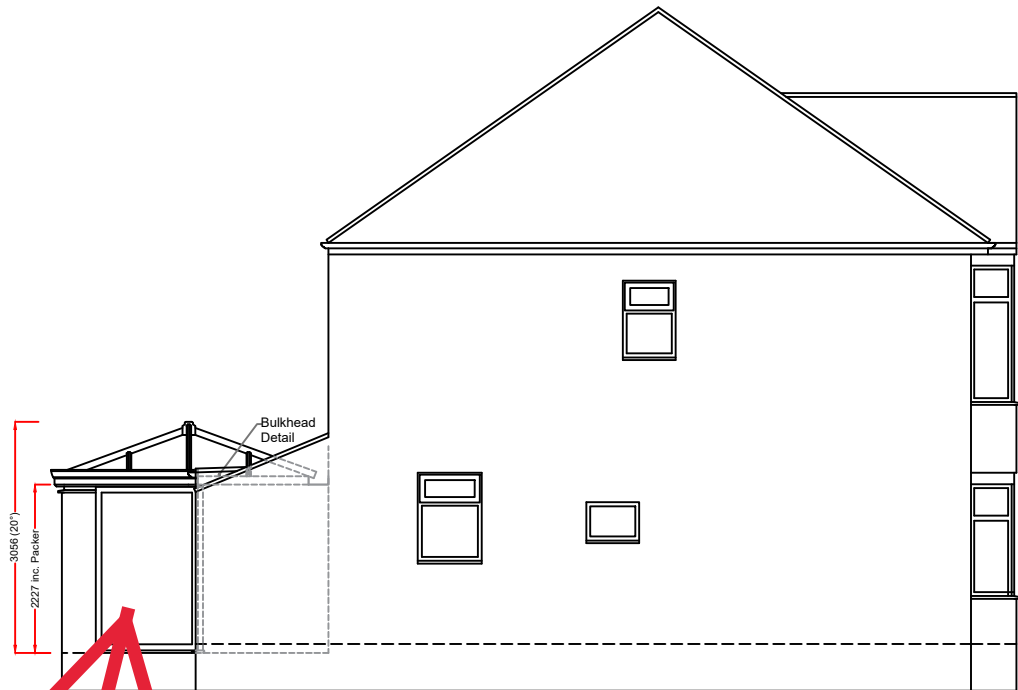

RIGHT HAND SIDE ELEVATION

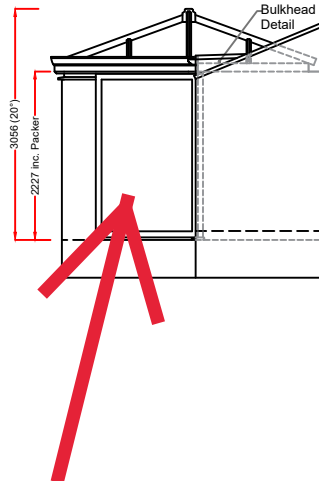

window

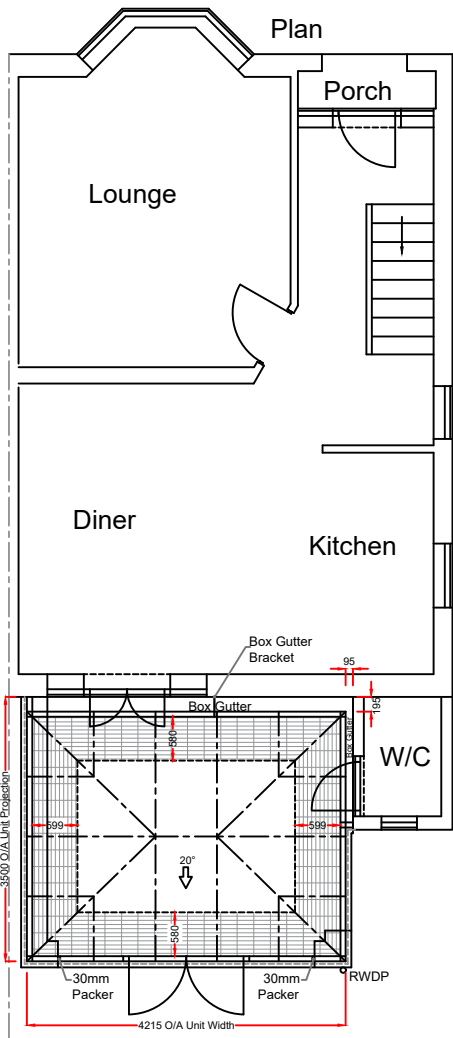

 = Internal Pelmet.
Overall double door walk-through 1450mm, primary door walk-through 690mm, these are approximate sizes.

Notes:
Any drawings or plans depicted make no allowance for the provision of any tie bars within the roof of the proposed Living space. This can only be determined once the roof is put into manufacture.
Existing physical barrier to remain
Knockthrough by Anglian.
Full height tilt turn vents are not to be used as doors
These drawings are the property of Anglian Home Improvements and must not be used, distributed, loaned or copied without the express permission of Anglian Home Improvements.
All dimensions are in millimetres (mm) unless noted otherwise.
Do not use for base laying purposes
Produced on A3 paper

Product Specification:
Roof:
Roof Type: **Aluminium Rafter with PVCu Capping**
Roof Glazing: Solaroof Glass
Obscure Glass: N/A
Orangery Type: Anglian Pelmet
Roof external colour: **WHITE**
Roof internal colour: **WHITE**

Proposed walls to be render

Frames/Doors:
Frame type: **High Impact PVCu Mainframe**
External Colour : **WHITE**
Internal Colour : **WHITE**

Rev.	Date	Description	Initials
 Anglian Home Improvements Telephone: 0800 093 3015			
Drawing title: Proposed Plan and Elevations			
Contract No. : 900/10389		Page 2 of 2	
Proposed: PVCu Orangery At: 71 SILVESTER ROAD WATERLOOVILLE HAMPSHIRE PO8 8TR			
Drawers initials: PN		Scale : 1:100	Date: 27/06/22

