
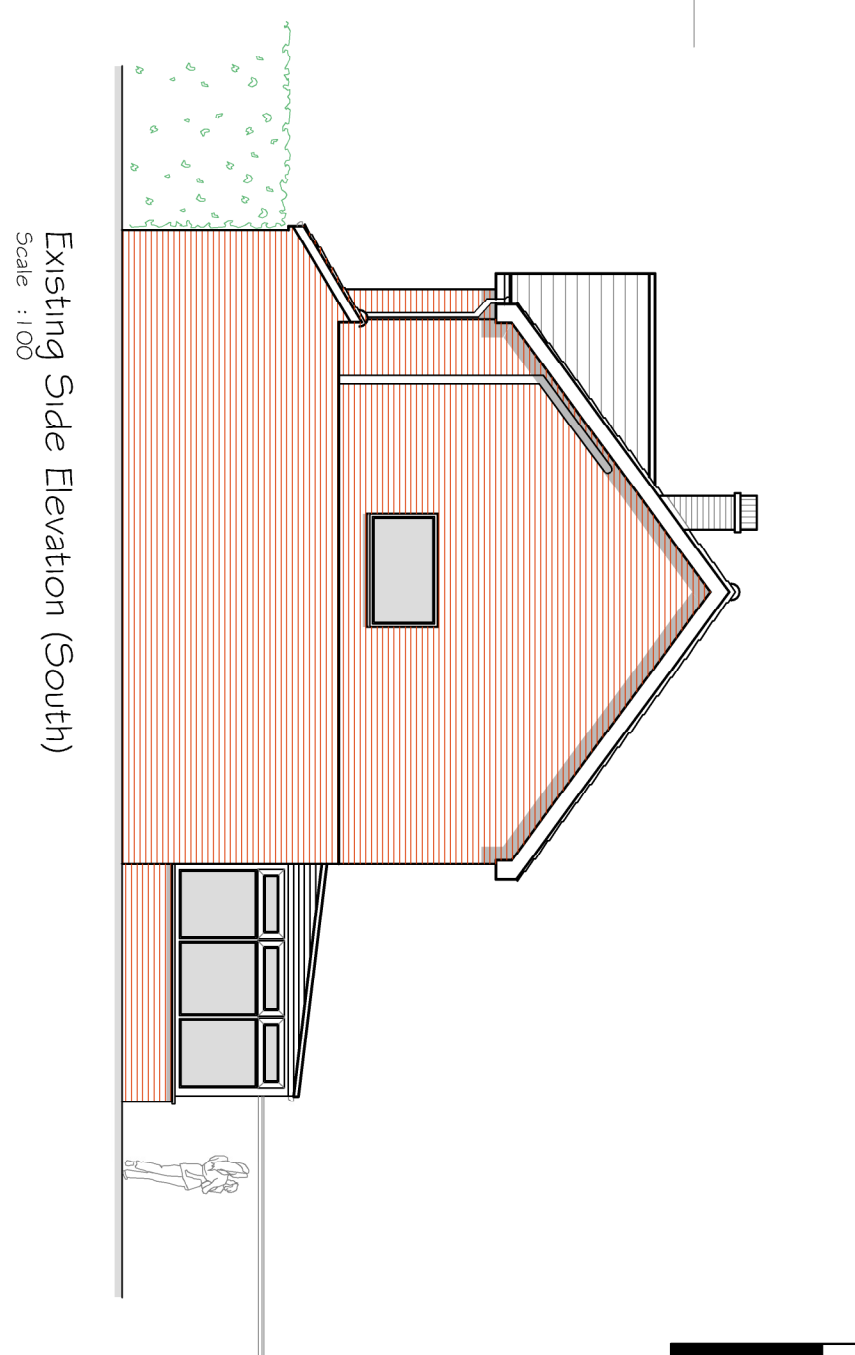
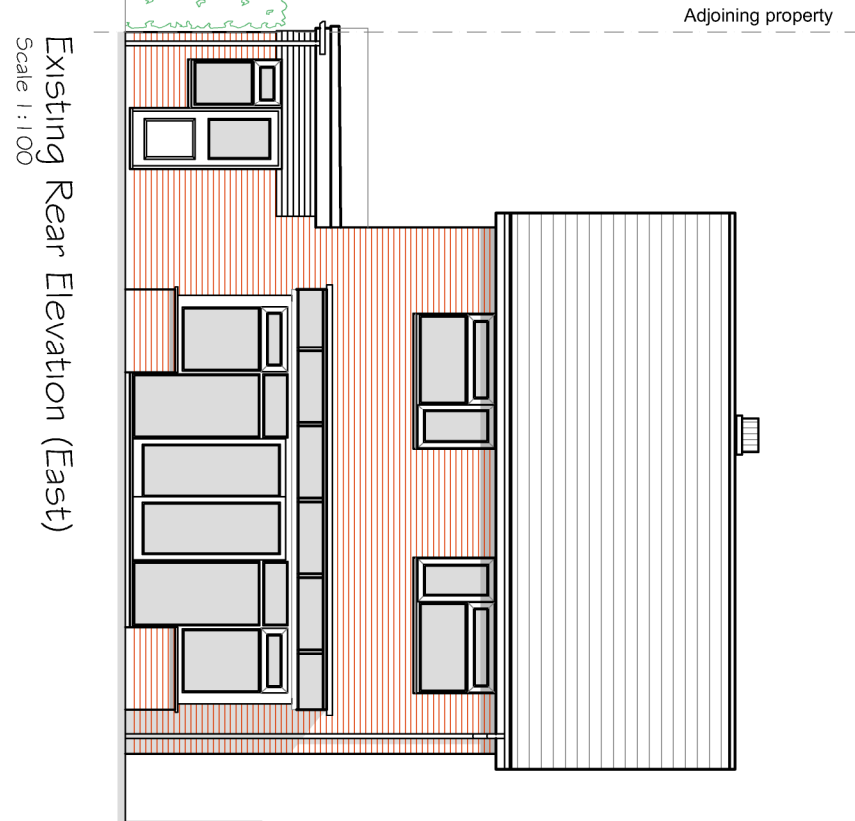
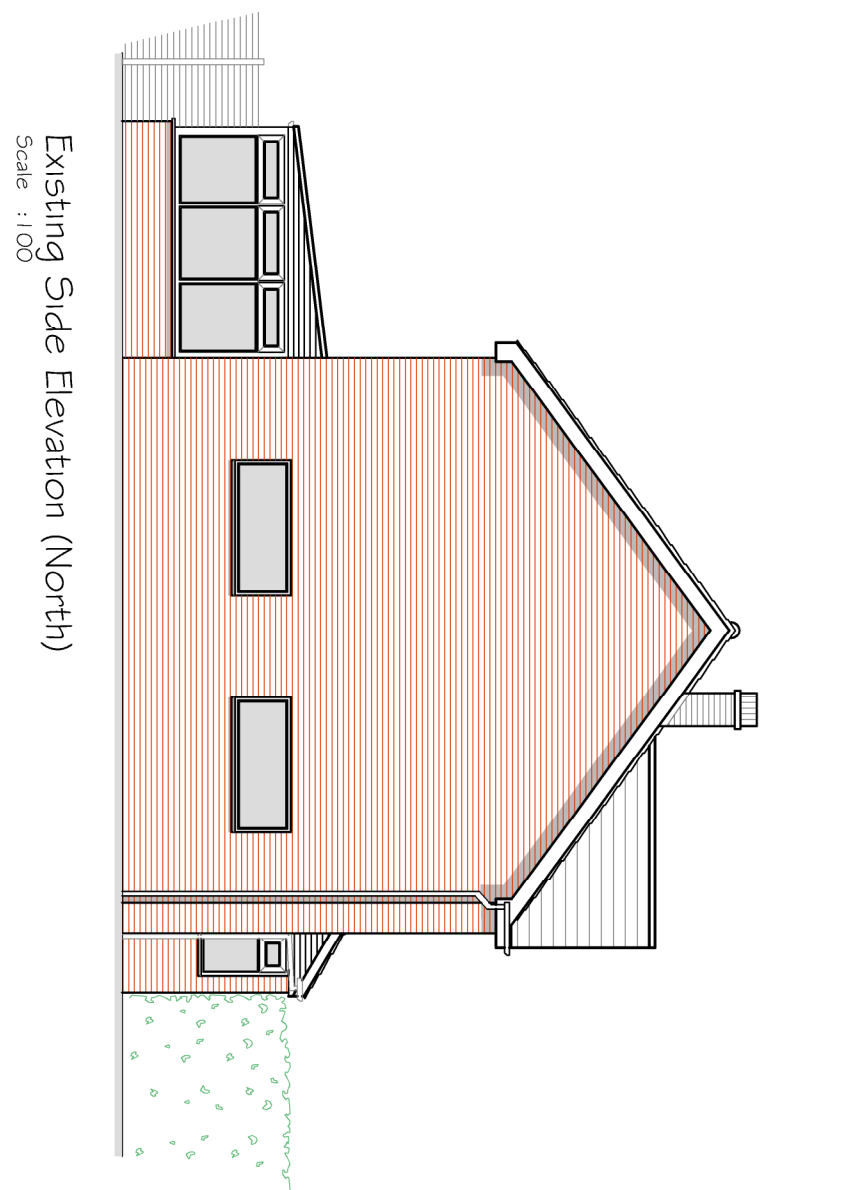
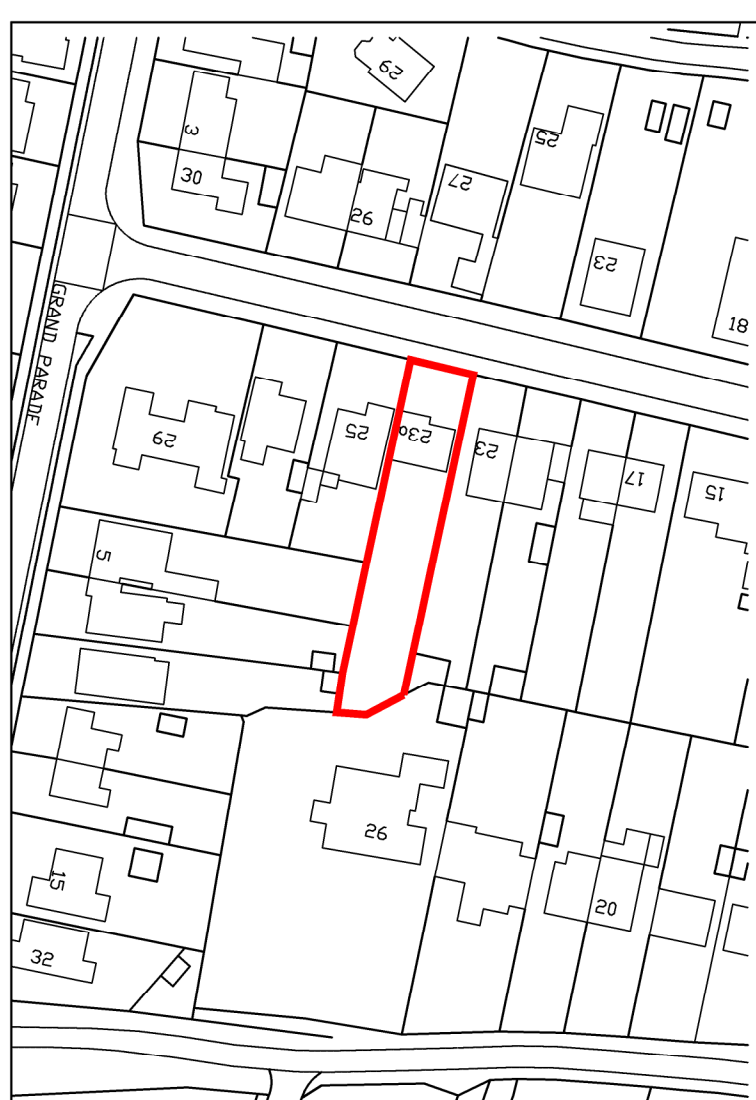
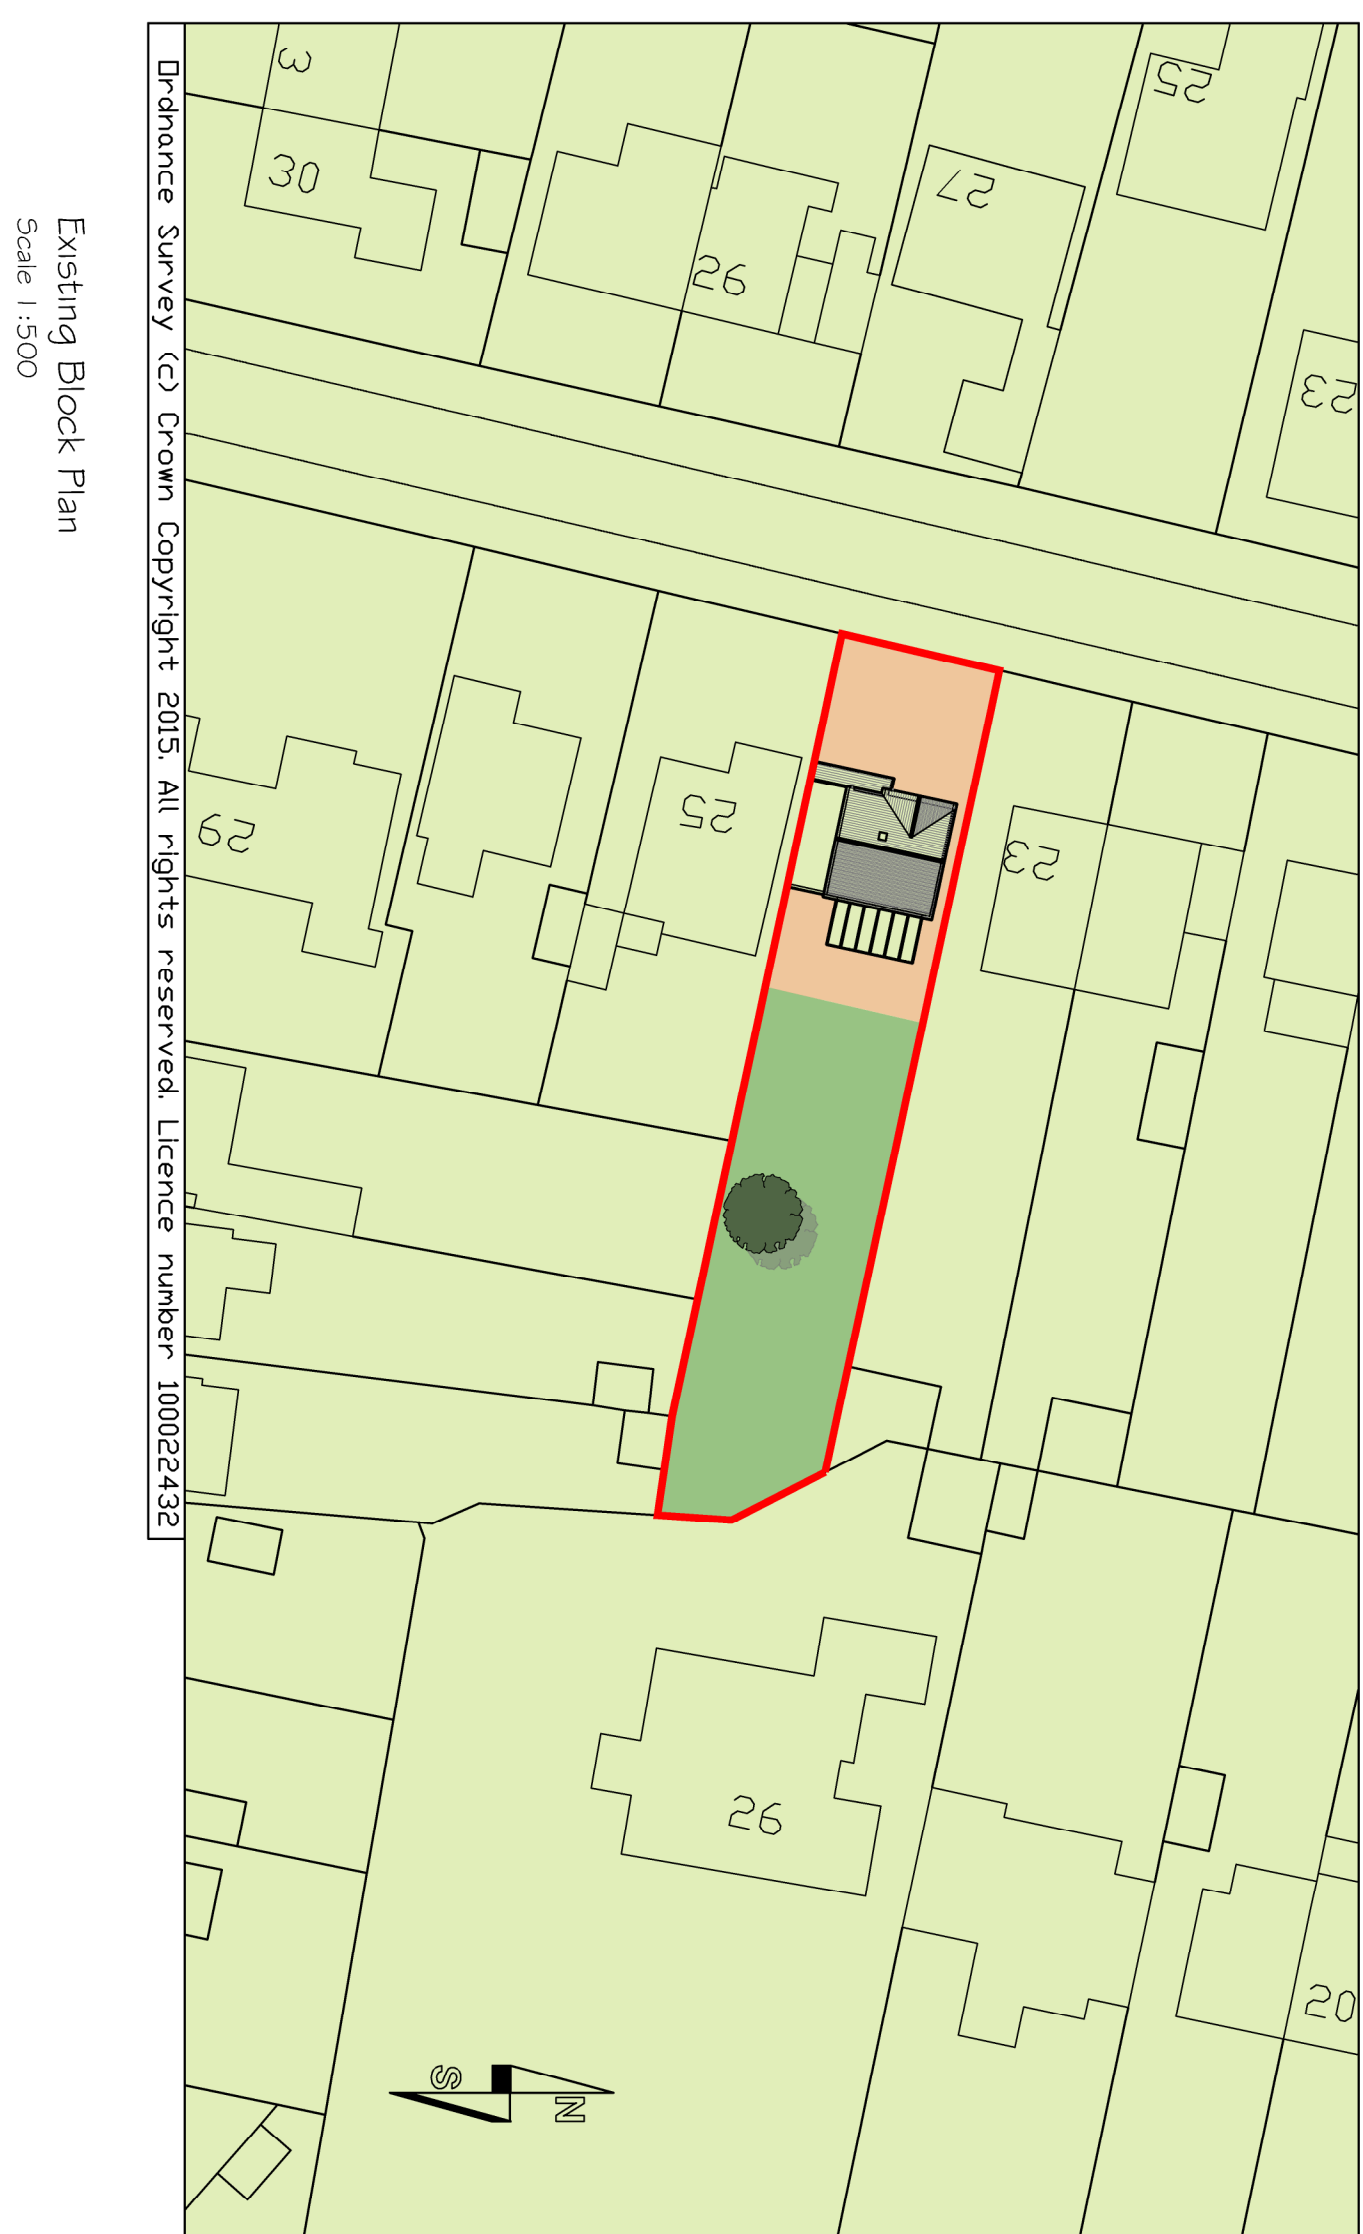
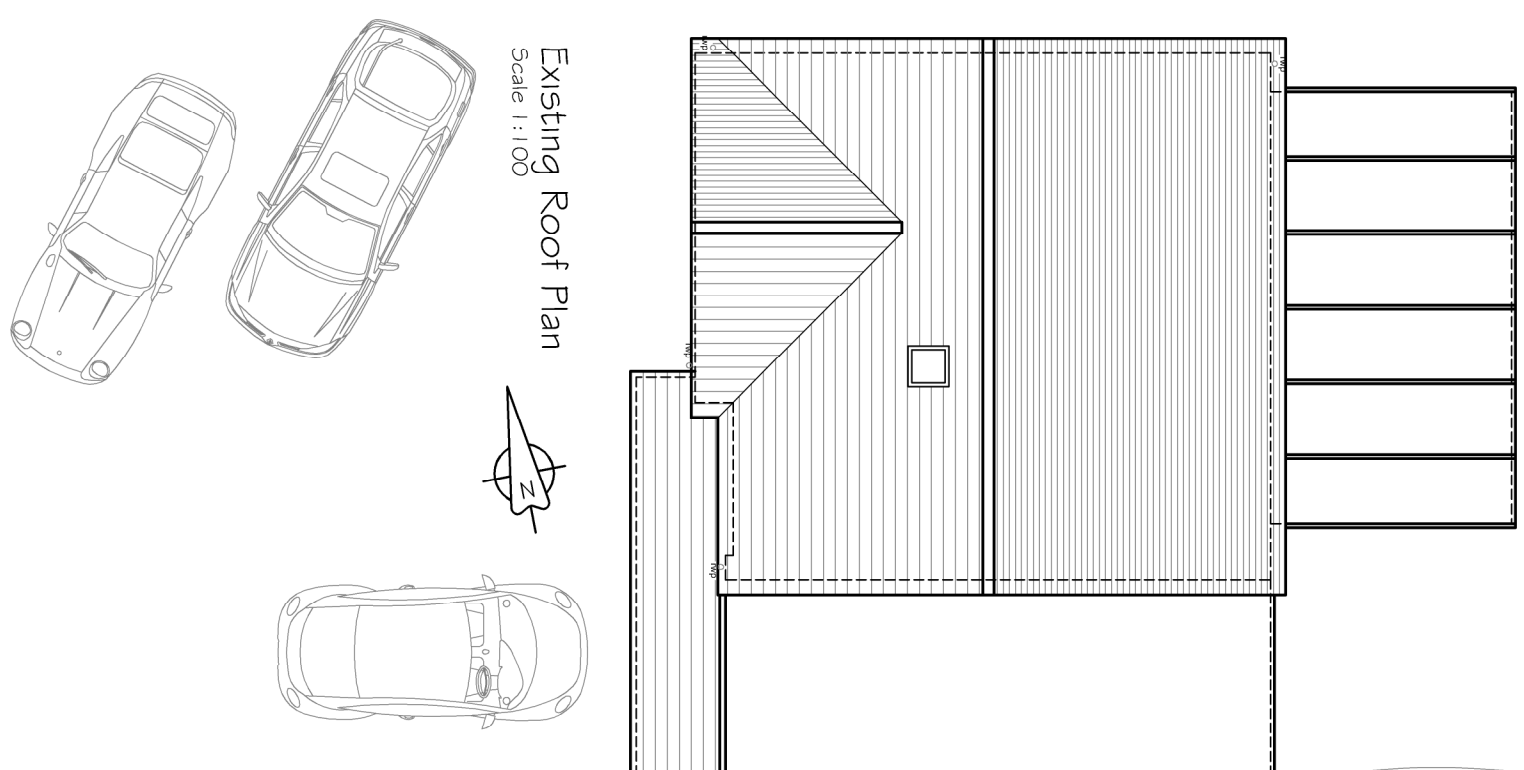
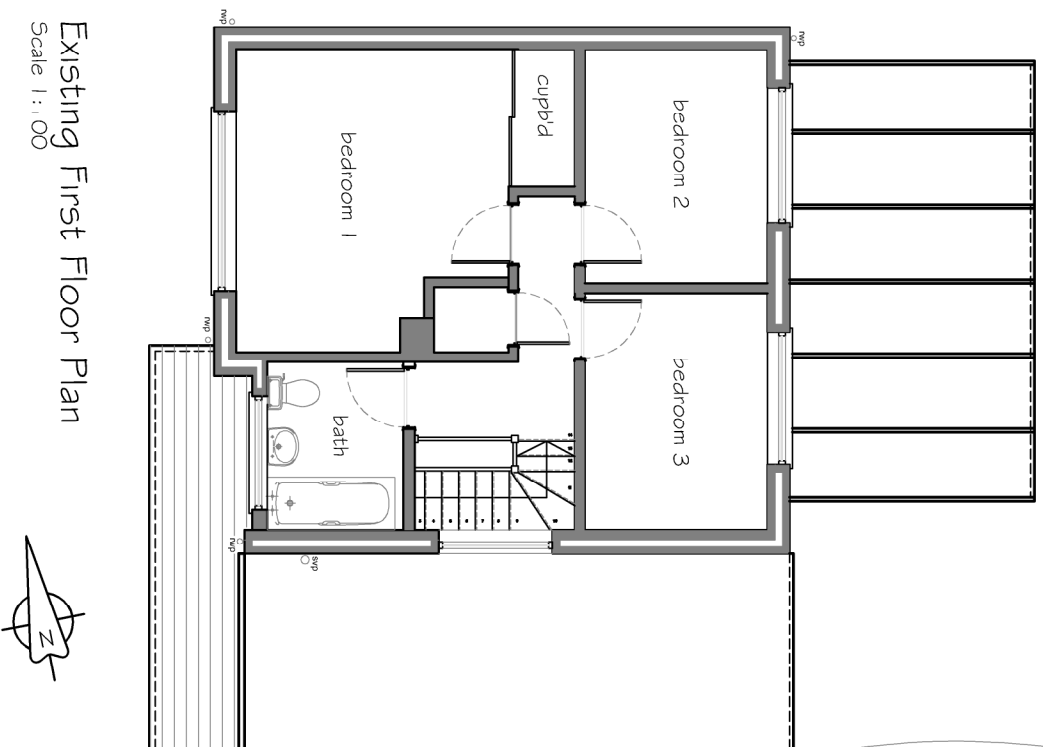


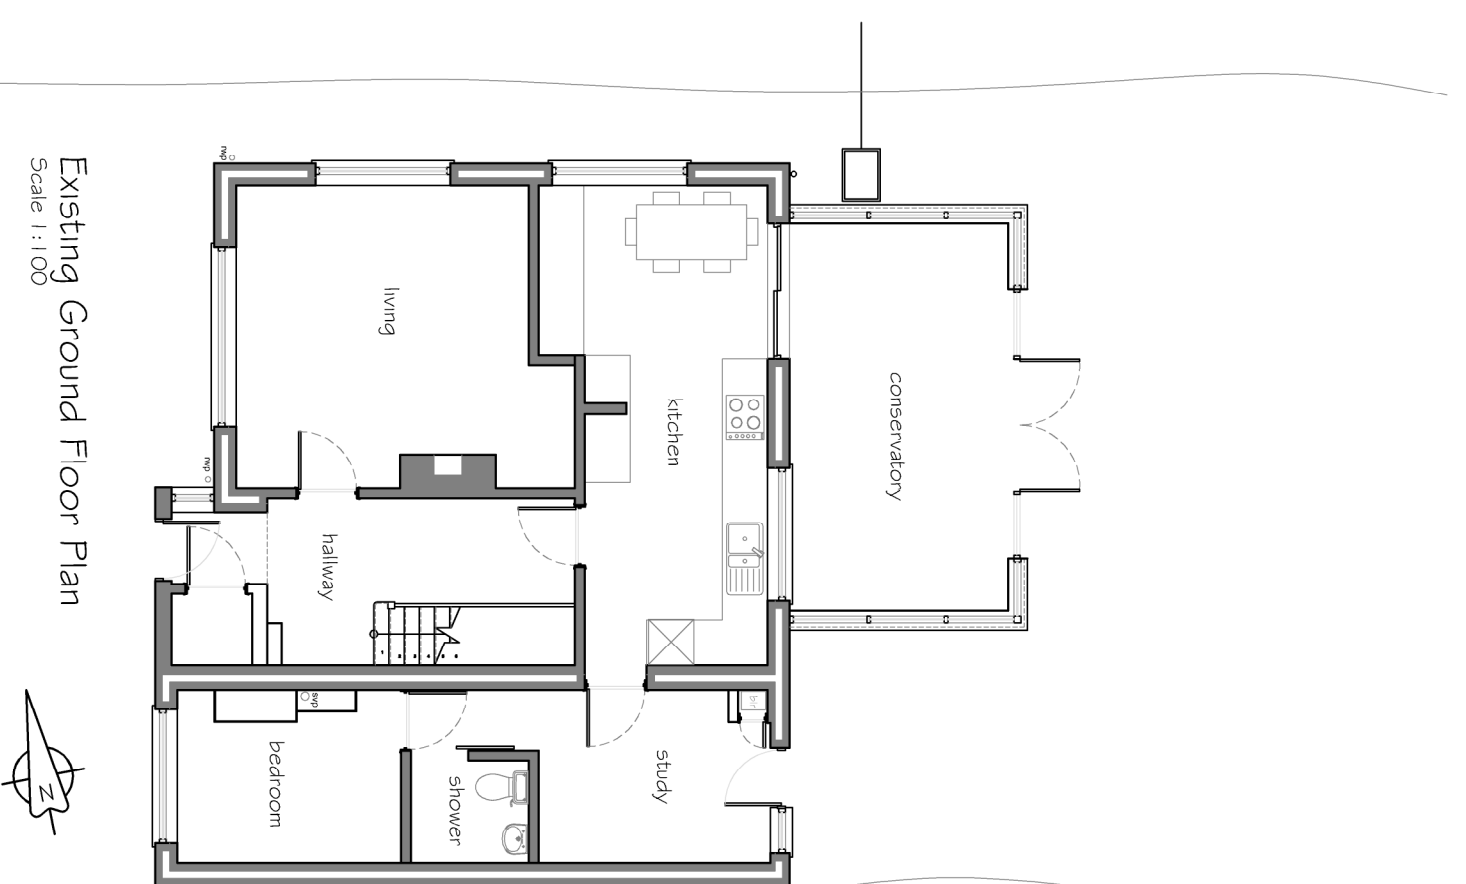

		CLIENT		PROJECT		TITLE			
		Mr & Mrs Spittles		Alterations to Z3A Mearham Avenue Hayling Island Hampshire PO11		Existing Floor Plans, Elevations, Block Plan and Location Plan		 (Drawn by: S.T. Callaghan) Lincs. Hundred, Hampshire PO8 9HT Tel: 02382 346 500 Mob: 07810 516 633 Email: eddesign@co.uk Web: www.eddesign.co.uk	
				Design limited: © copyright reserved 2015.		Scale: 1:100,500,(1250/A1) Date: OCT2015		Drawing No: 15.114.100	
Description		Date		Pri		Drawn by:		Drawing No:	
Revisions									
SURVEY						MD		15.114.100	
						</			