


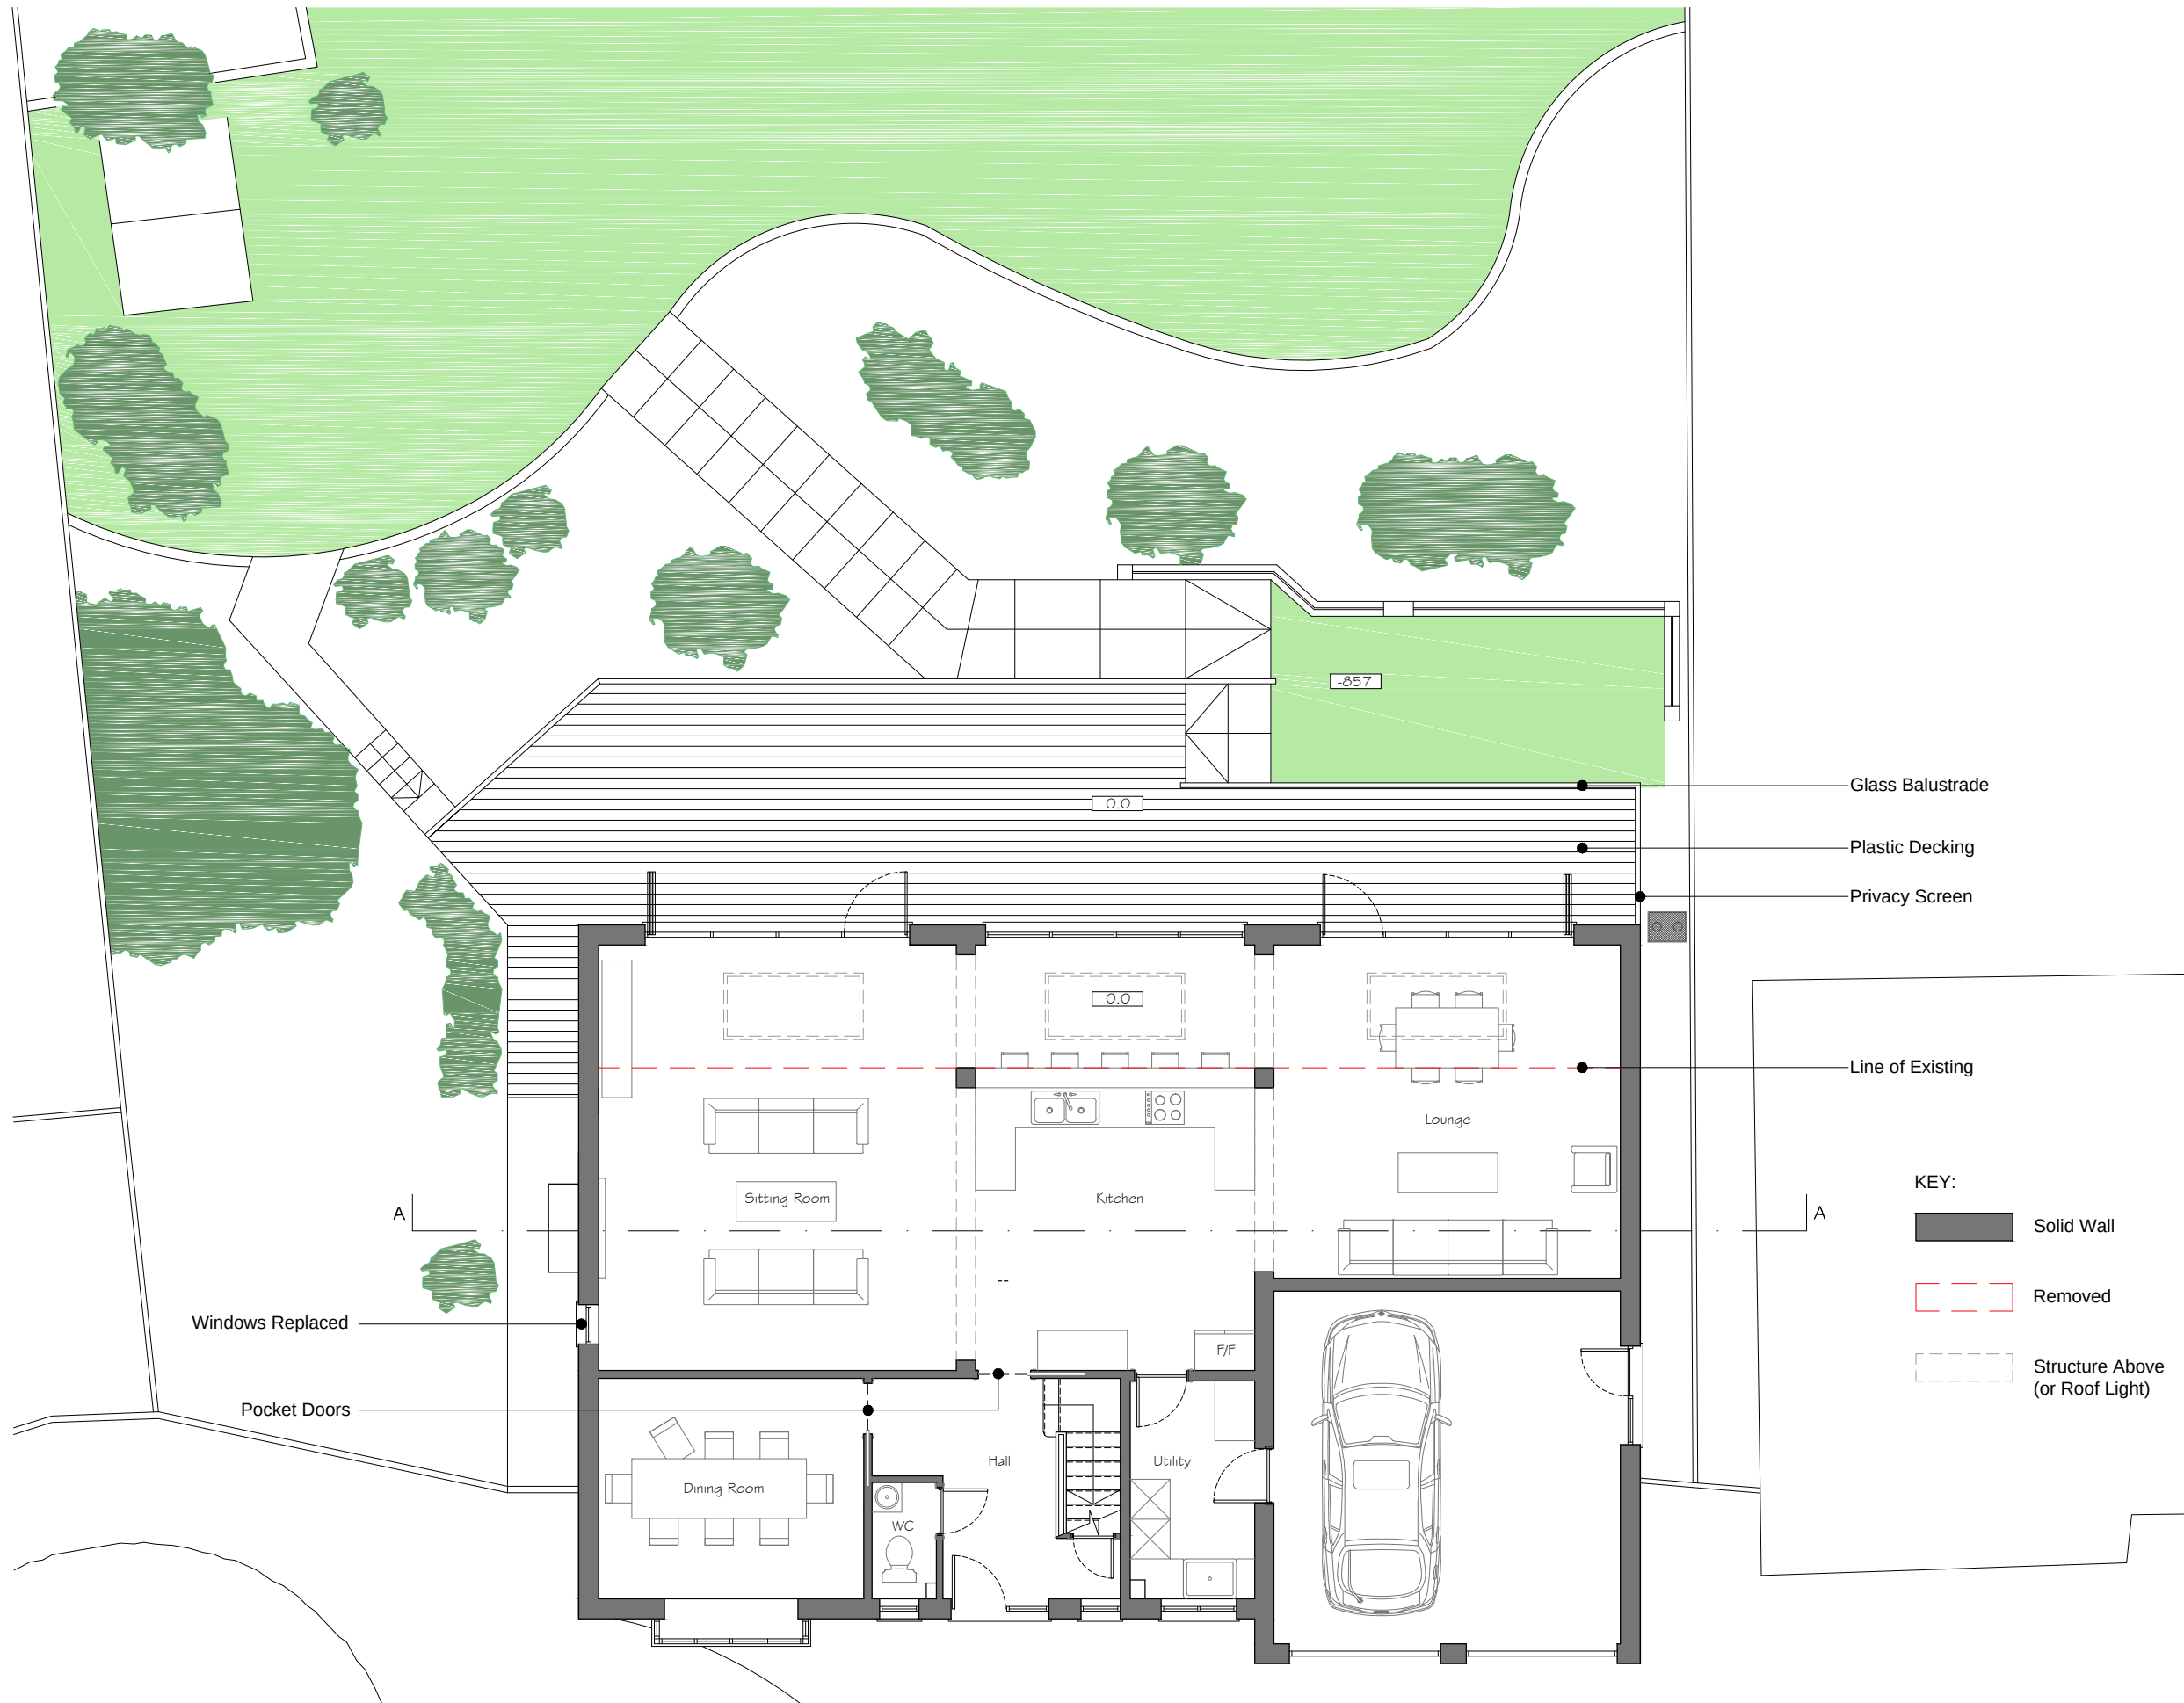

Proposed Ground Floor Plan
Scale 1:100

PROJECT
Extension and Alterations to
11 Tamar Down, Waterlooville
CLIENT
Una and Bill Allan

DRAWING TITLE
Proposed Ground Floor Plan

City Office (Design Drawn)
The Clock Tower, Great Southsea Street at Castle Road
Southsea, Portsmouth, Hants, PO5 3BY
Tel: 02392 837149



Rev	Date	Description	By	PM
A	17.09.15	Issued for Planning	CJ	JM

REVISIONS

0 1 1.5 2 3 4 5m

Design Team Studios LLP
Copyright Reserved
Check Dimensions on Site

© Crown copyright and database rights [2015]
Ordnance Survey 0100031673
© Local Government Information House Limited copyright and database rights [2015] 0100031673

DRAWING STATUS:
Planning

REVISION:
A

Scale @ A3: 1:100
Date: © Sept 2015

Drawn by: CJ
Checked by: JM

DRAWING NUMBER:
226.P101_A



E: info@designteamstudios.com
W: www.designteamstudios.com