





EXISTING FRONT ELEVATION - A
Scale 1:50




EXISTING REAR ELEVATION - B
Scale 1:50

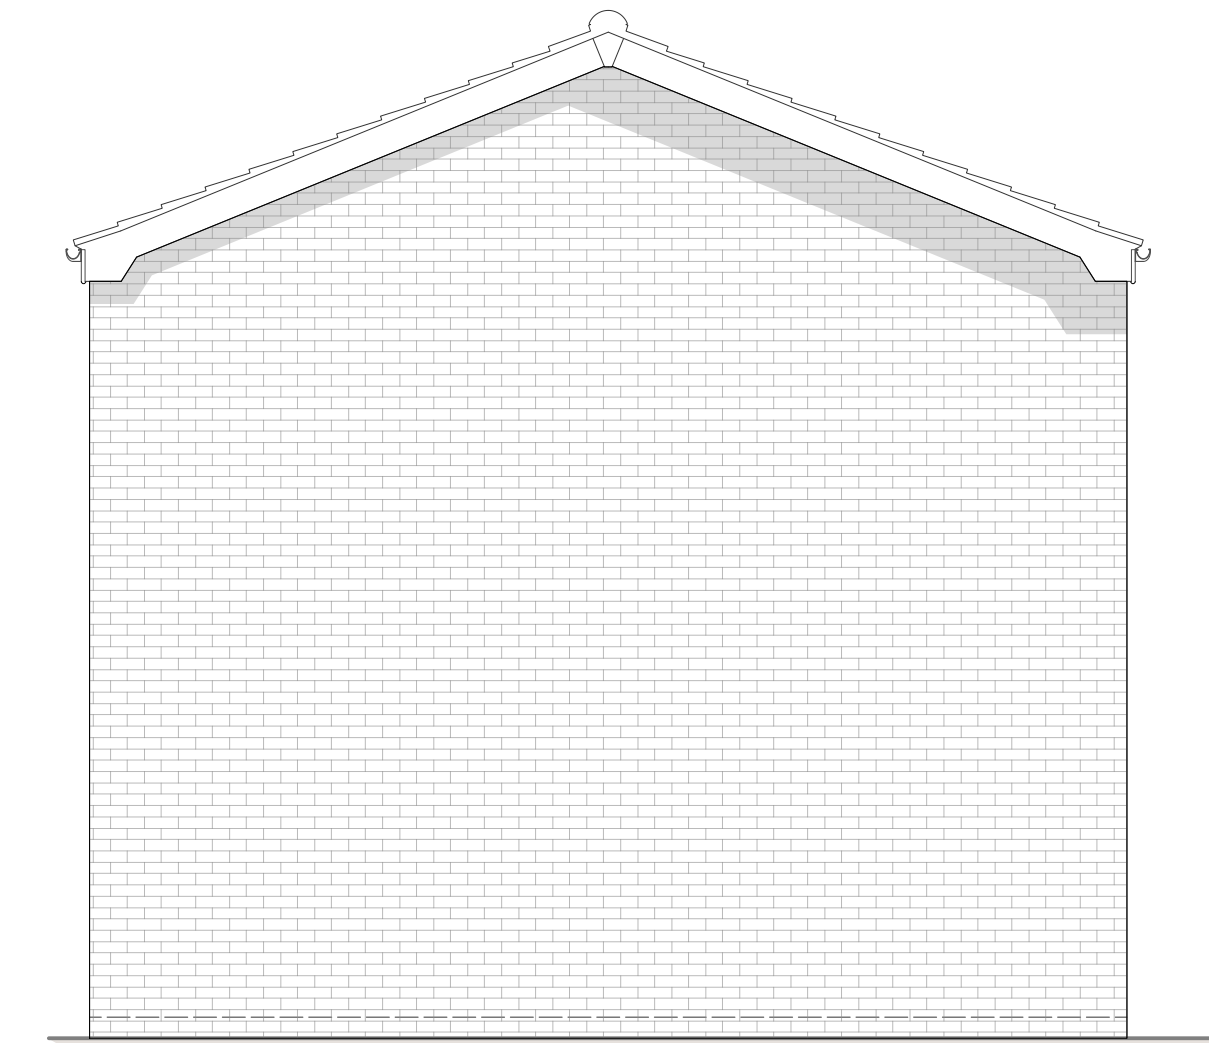


EXISTING SIDE ELEVATION - C
Scale 1:50

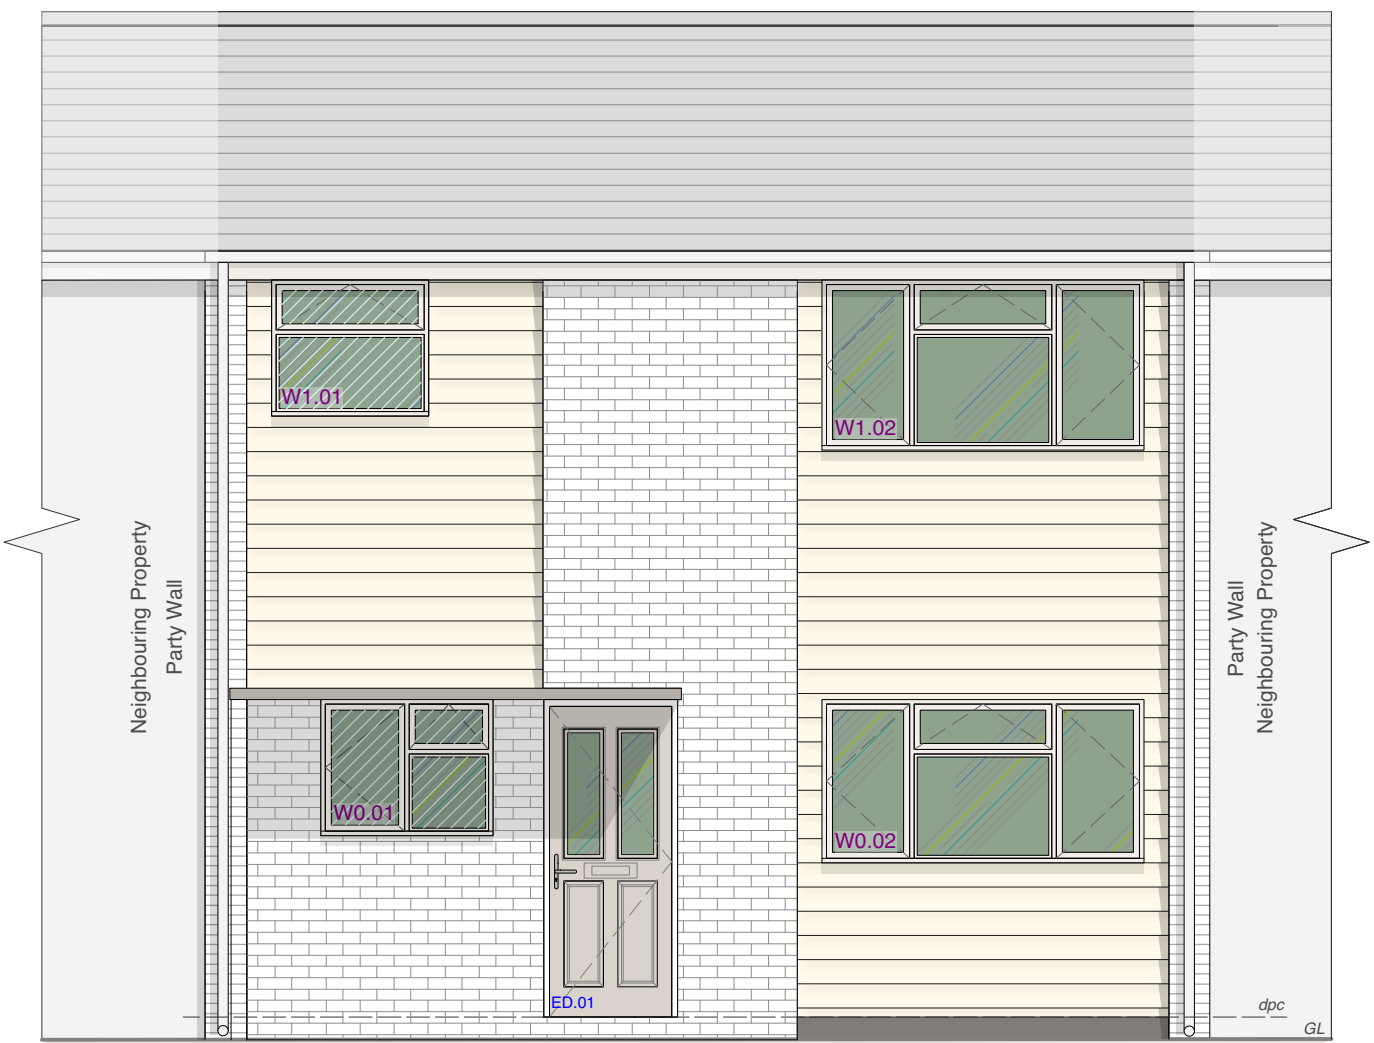

PROPOSED FRONT ELEVATION - A
Scale 1:50

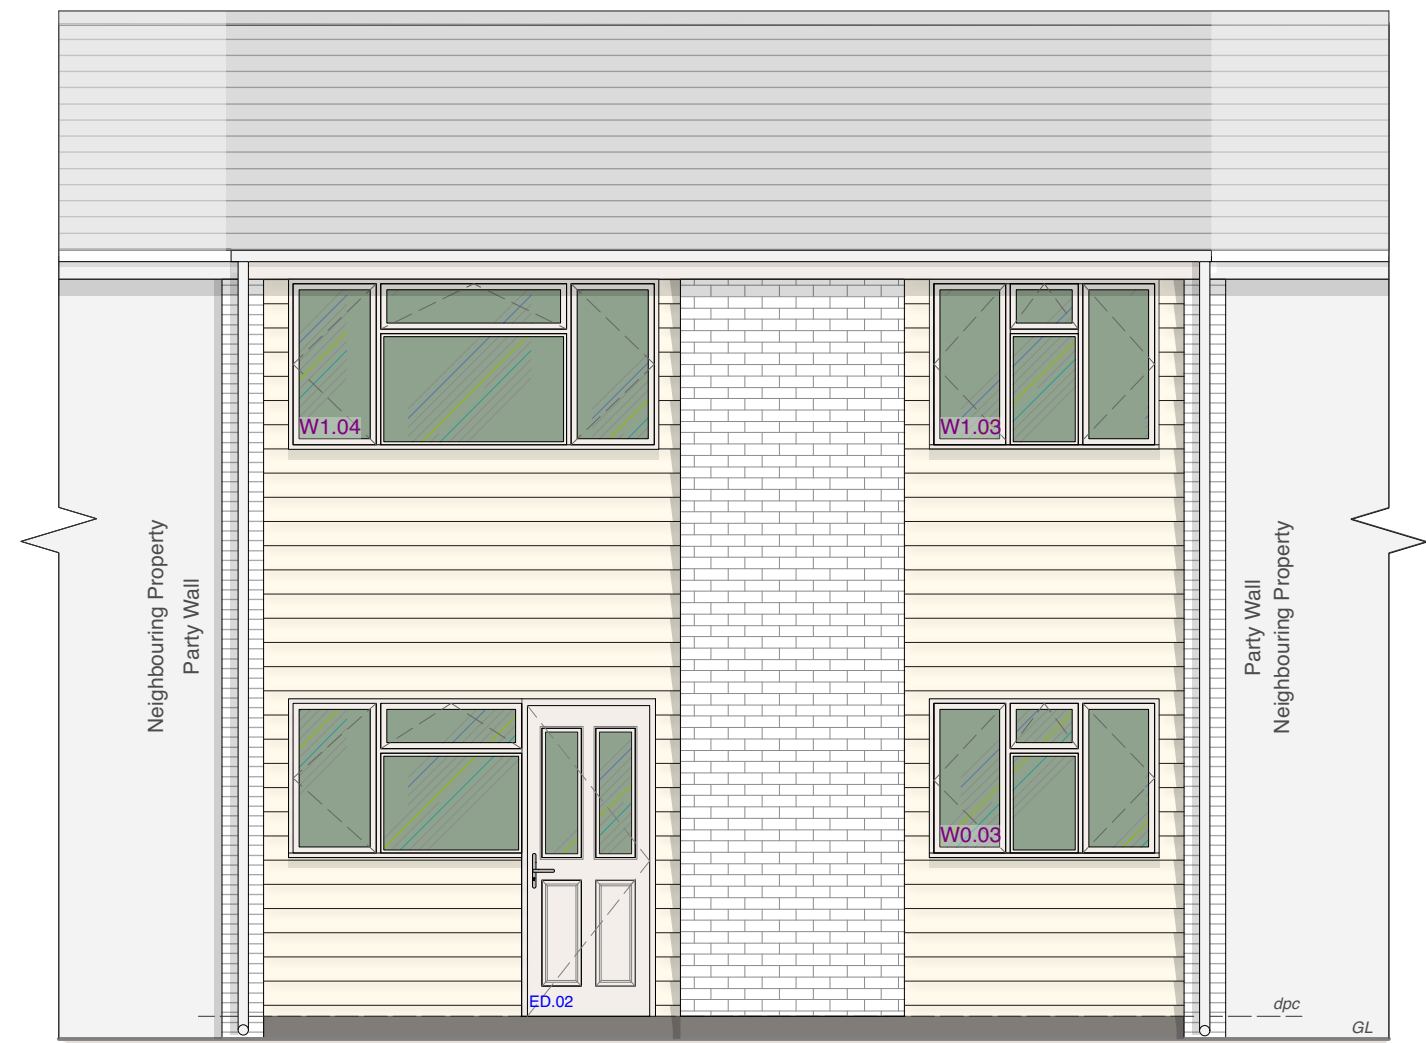

PROPOSED REAR ELEVATION - B
Scale 1:50

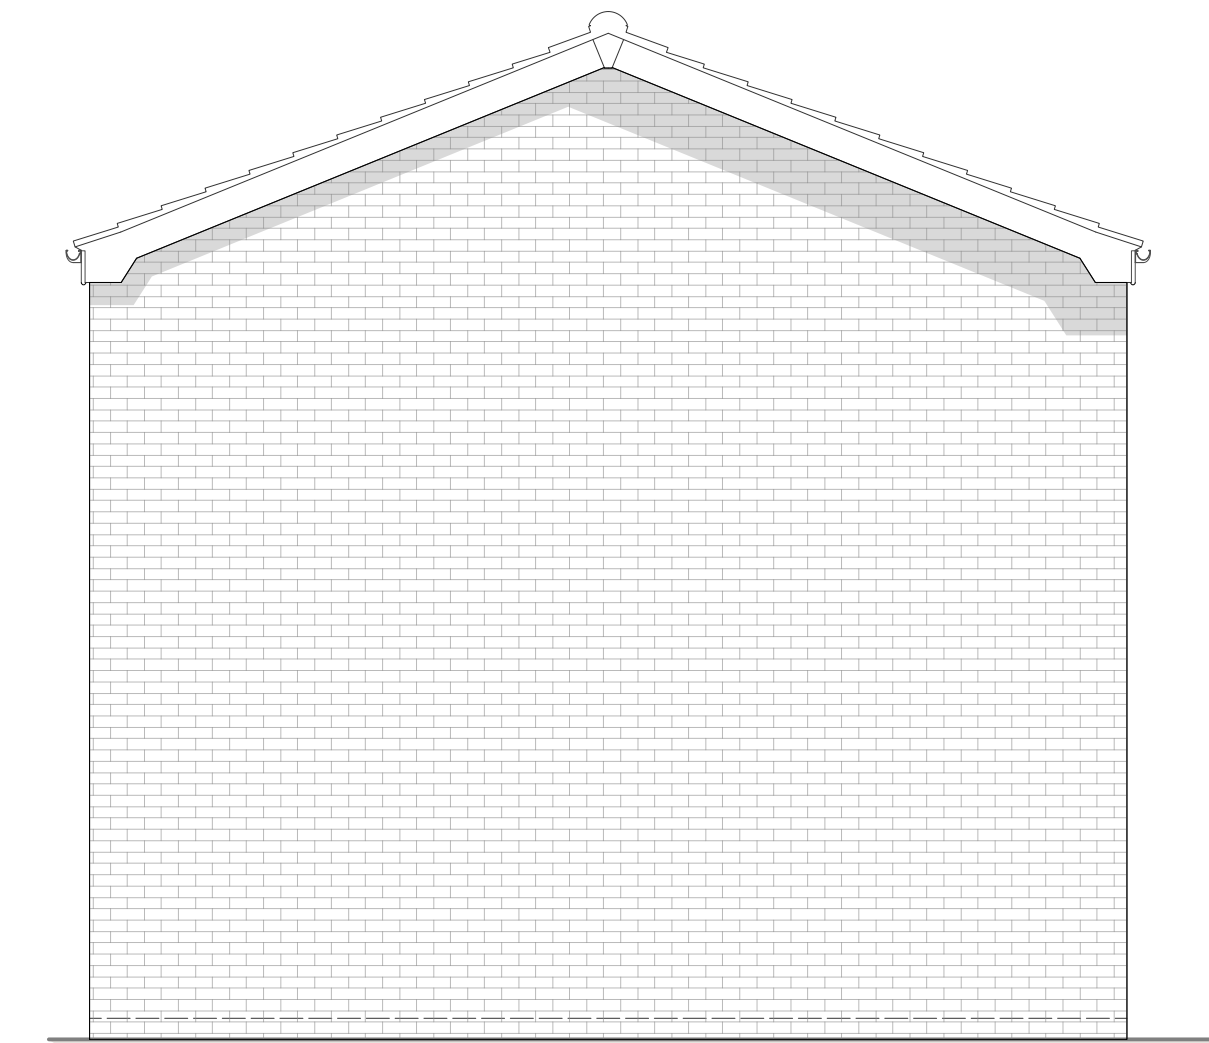

PROPOSED SIDE ELEVATION - C
Scale 1:50

LEGEND

Existing external finishes materials:

- Existing external PVC horizontal weatherboard cladding:
To be carefully striped off in preparation for new framing & cladding.
- Existing external vertical plain tile cladding:
To be carefully striped off in preparation for new framing & cladding.
- Existing Curtain Walling System - PVC frames and solid infill panels:
To be carefully striped out in preparation for new replacement windows & doors.
- Existing external PVC windows & doors:
To be carefully striped out in preparation for new replacement windows & doors.
- Existing brickwork walls to be retained:

Proposed new external finishes materials:


- Proposed new external fibre-reinforced cement plank horizontal lap weatherboard cladding system and associated PFC aluminium trims:
Finish: Textured wood grain effect.
Colour: Cream white.
- Proposed new window & door frames: Unplasticised polyvinyl chloride high impact modified PVCu profiles & sealed double glazed units with insulating Low E glass.
Doors – GRP composite doors.
Colour: White.
- Proposed new windows fitted with obscure privacy glass to bathrooms and cloakrooms.
- Fascias & soffit boards: New replacement PVCu Fascia & soffit boards.
Colour: White.
- Rainwater goods: New replacement PVCu gutters & rainwater down pipes.
Colour: Black.
- Cladding dpc level weathering drip trim: Aluminium pressing drip trim.
Finish: Polyester powder coated paint.
Colour: Dark grey.

HOUSE TYPE SCHEDULE

HOUSE TYPE - C (Refer to site location plan Drawing No. 0510 for individual house locations).

- Hemsley Walk No. 3
- Hemsley Walk No. 7
- Hemsley Walk No. 29
- Hemsley Walk No. 30
- Hemsley Walk No. 33

EXISTING & PROPOSED GENERIC ELEVATIONS HOUSE TYPE - C

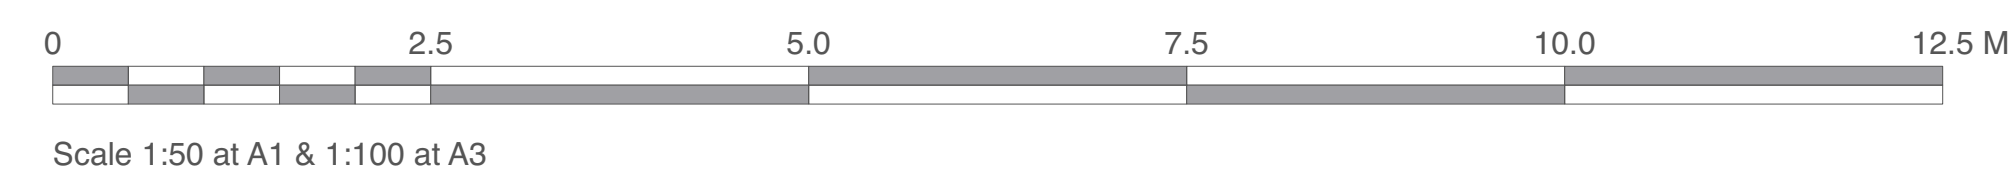

Chartered Architects
Chartered Building Surveyors
Interior Designers
CDM Services

3 GP Centre, Yeoman Road,
Ringwood, Hampshire, BH24 3FF
+44 (0)1425 472 833
www.kendallkingscott.co.uk

Project
Cowplain Structural Repairs

Client
The Guinness Partnership

Scale
1:50

Paper Size
ISO A1

Filename
220324.vwx

© Copyright

P1 29/09/22 DM CL Planning Application - Submission.
Rev Date By Ap Note

Drawing Title
Existing & Proposed Elevations
House Type C

Project Number
220324-0527

Drawing Number
P1

Date
30/08/2022

Drawn
DM

Checked
CL

Purpose/Status
PLANNING

Check all dimensions and levels on site

Only to be used on the site for which designed. The electronic transmission of designs/information contained in this drawing is carried out entirely at the User's risk and Kendall Kingscott Ltd. will have no liability for any errors or inaccuracies arising therefrom. The production of amended or updated information from the said designs/information by the User is entirely the responsibility of the User and Kendall Kingscott Ltd. shall have no responsibility in respect thereof whatsoever.