



South Elevation




East Elevation

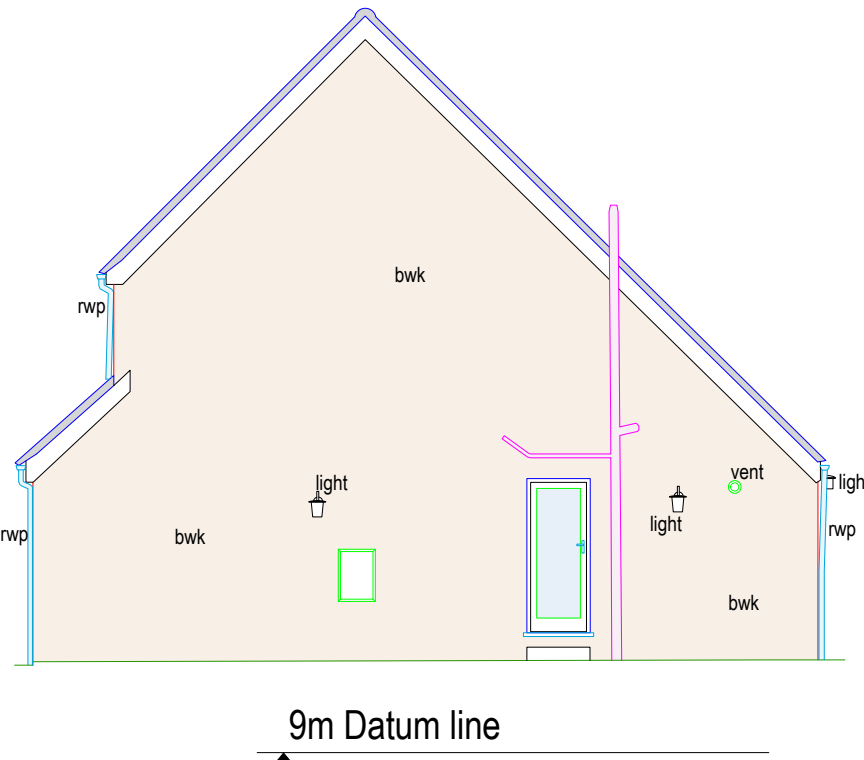



North Elevation

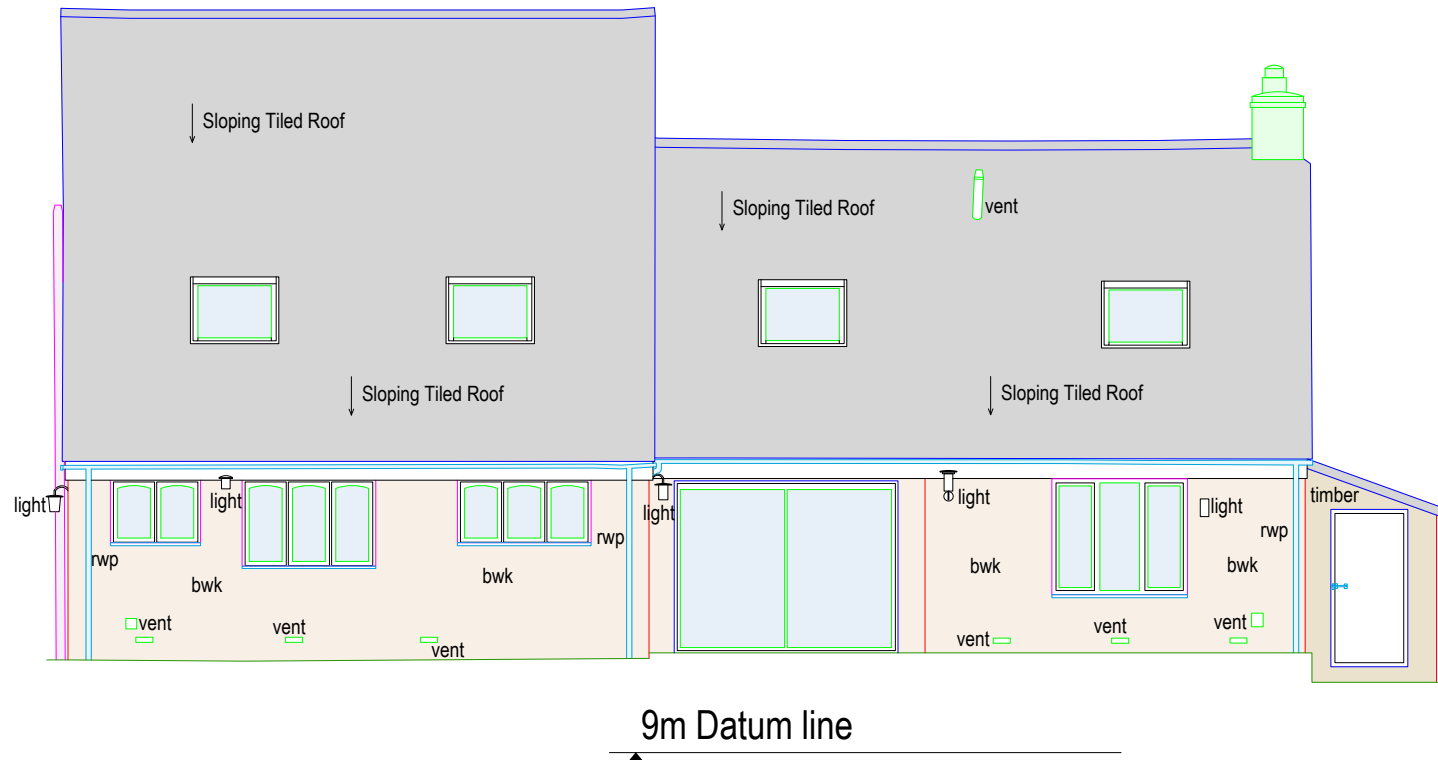

West Elevation

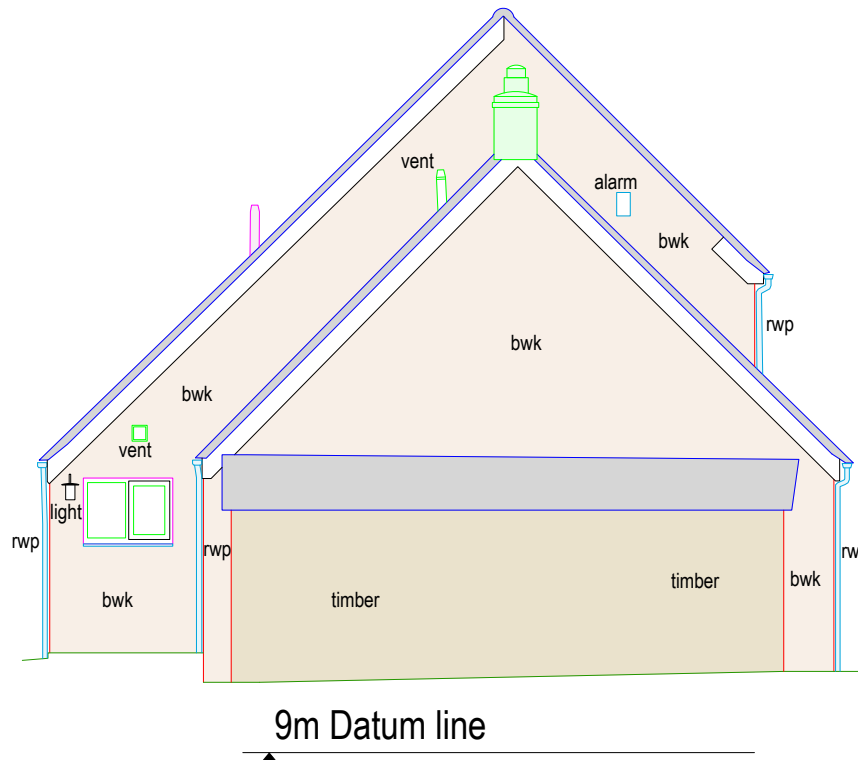

Elevation Locations

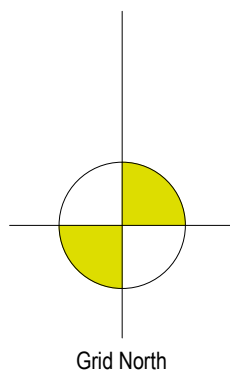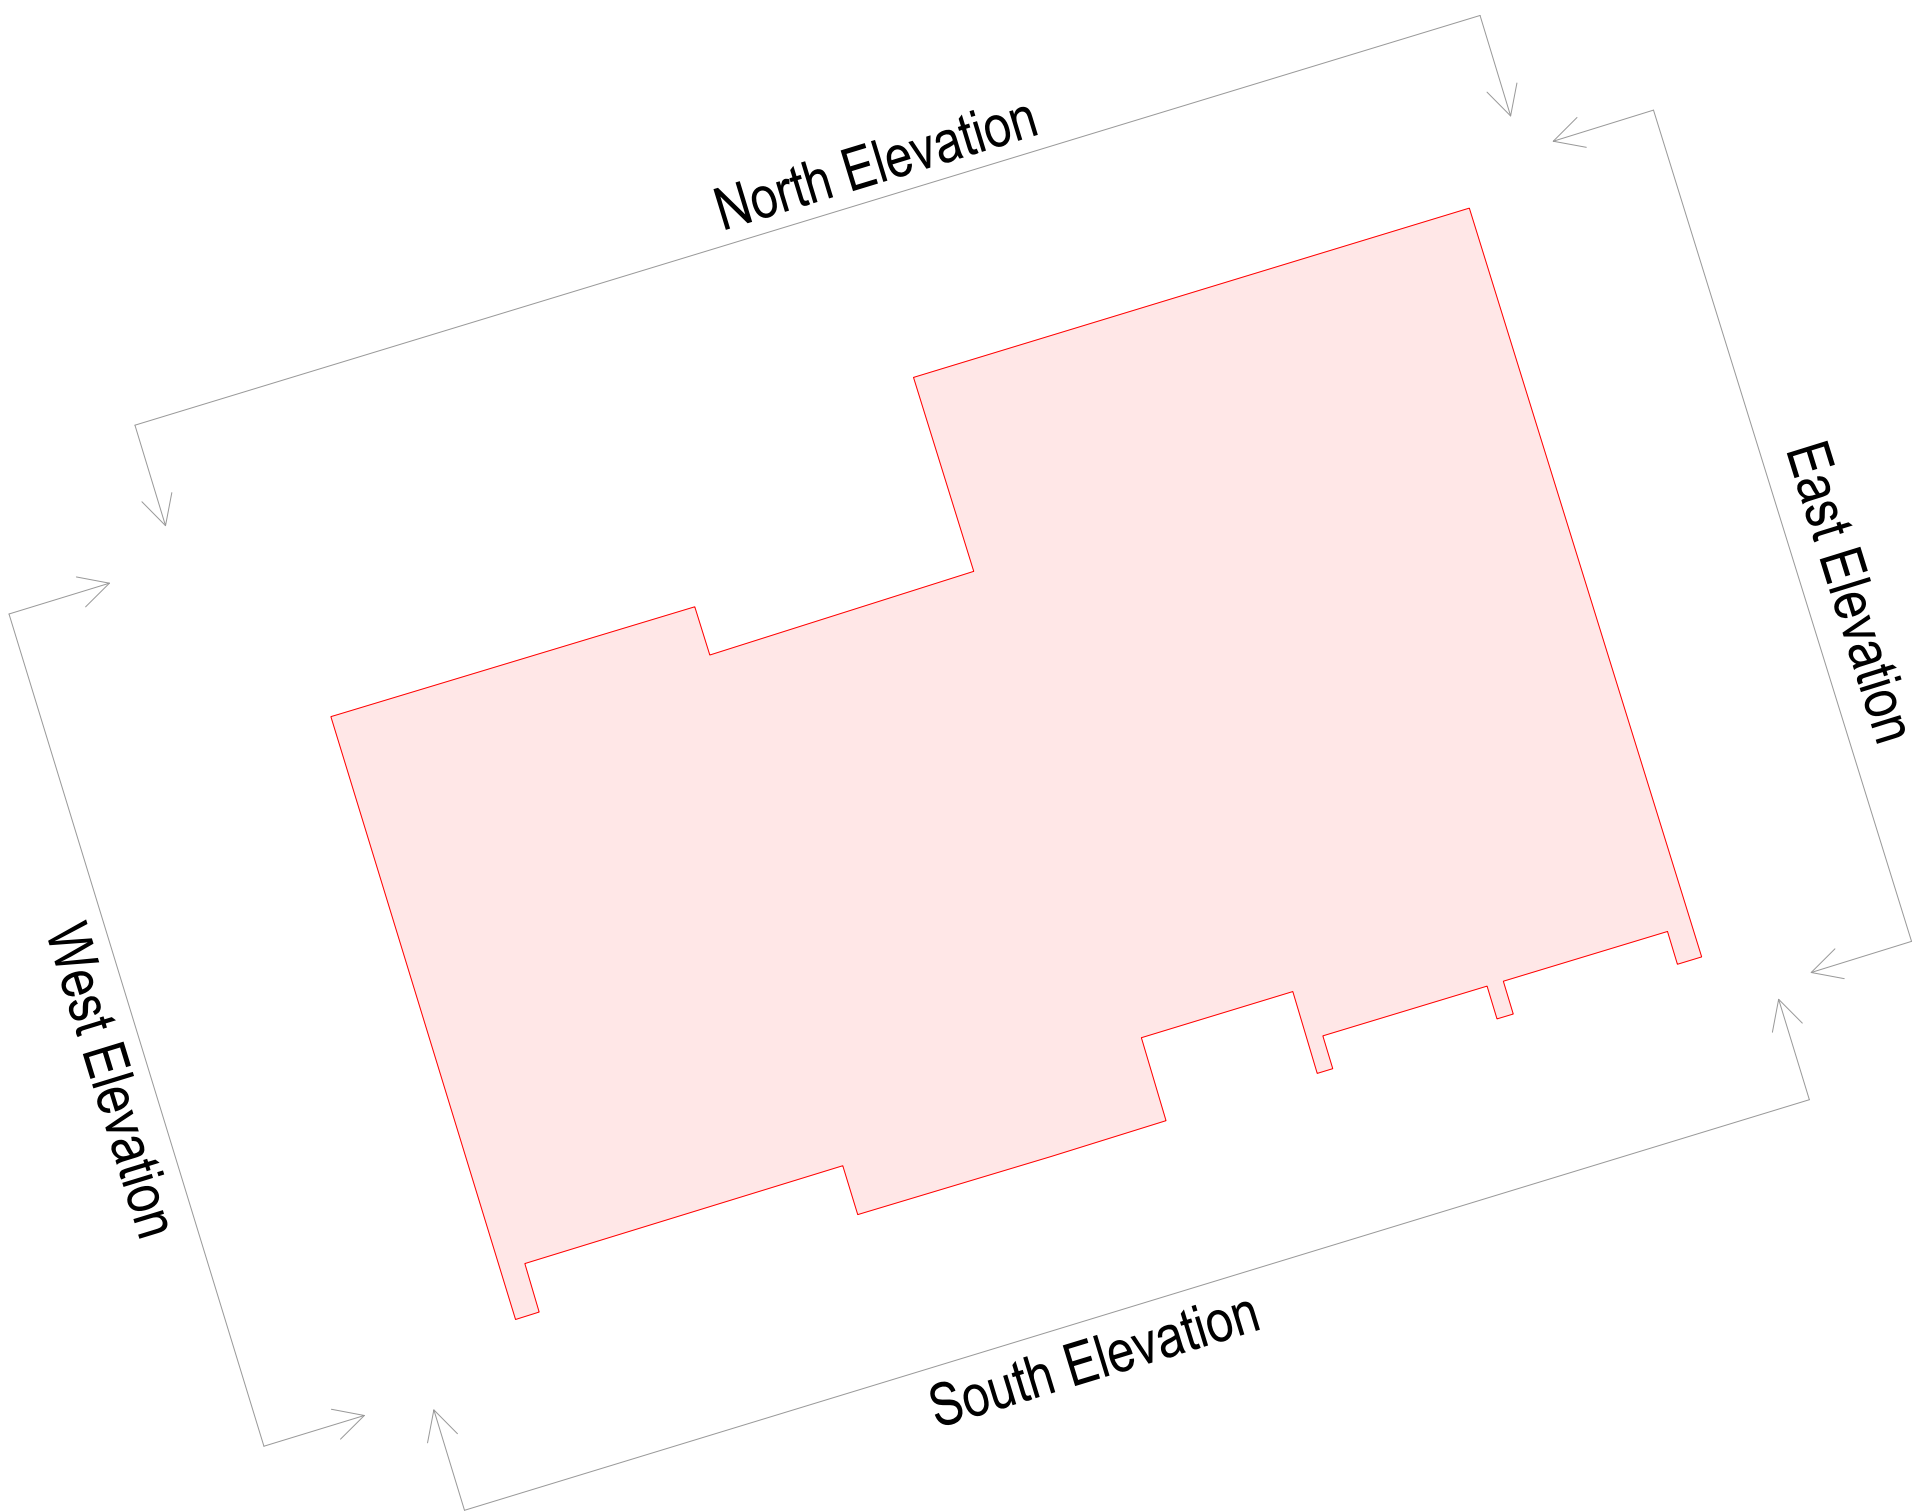

Notes

Hatching
This drawing has transparent hatching added to it
If you are viewing this drawing in AutoCAD and the hatching appears solid please use the command TRANSPARENCYDISPLAY and set to 1
If you wish to disable the hatching please use the command FILLMODE and set to 0 and then REGEN the drawing.

The datum for this survey is based on the Ordnance Survey OSGM15.

This drawing has been created for use at a scale of 1:100 in accordance with the RICS Measured surveys of land, buildings and utilities 3rd edition

Scale Bar

0m 1:100 Scale Bar 5m

J. Brotherton & Partners
Land Surveyors & Engineers

115 Progress Lane
Wottonville, Warrington PO9 9PD
Tel: 023 6559 1979
Email: enquiries@jbrotherton.co.uk
Web: www.jbrotherton.co.uk

Client Colin Fatta
Drawing Title Elevations
Location 1A Woodlands Avenue, Emsworth
Revisions / Status / Notes

LEVELS BASED ON:	OSGM15	Surveyor:	MB	Assistant:	MD
GRID BASED ON:	OSGM15	Drawn By:	MB	Checked by:	JB

Drawing & CAD Ref:

JOB

SCALE (when printed): 1:100 @ A1

REVISION No. 1

Date: 30-03-22

REVISION No. 1

REVISION No. 1

Removal of this block also removes all annotations.
All critical dimensions, positions and levels to be checked on site