



NOTES:
All dimensions to be checked on site and any discrepancy notified. Written dimensions are to be used in preference to scaled dimensions.


This drawing is the property of J.M. Ralph Associates and must not be reproduced, in part or whole, or deviated from, without their permission.

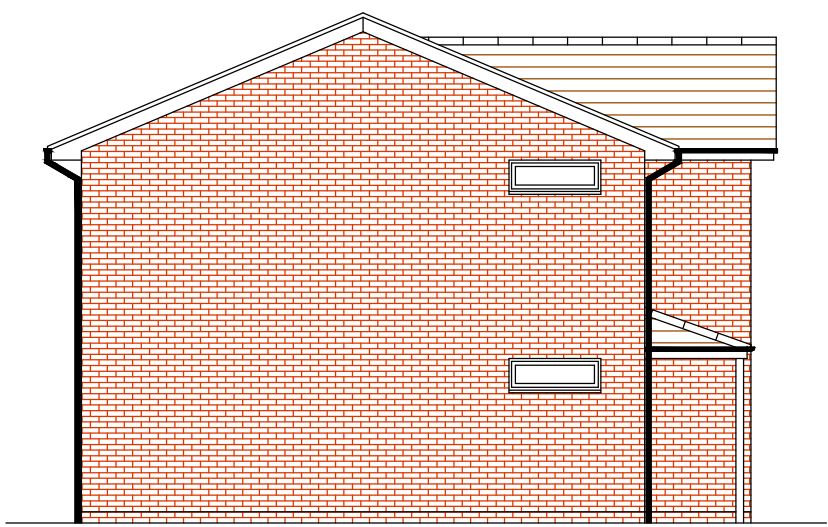

Existing East Elevation
(1:100)

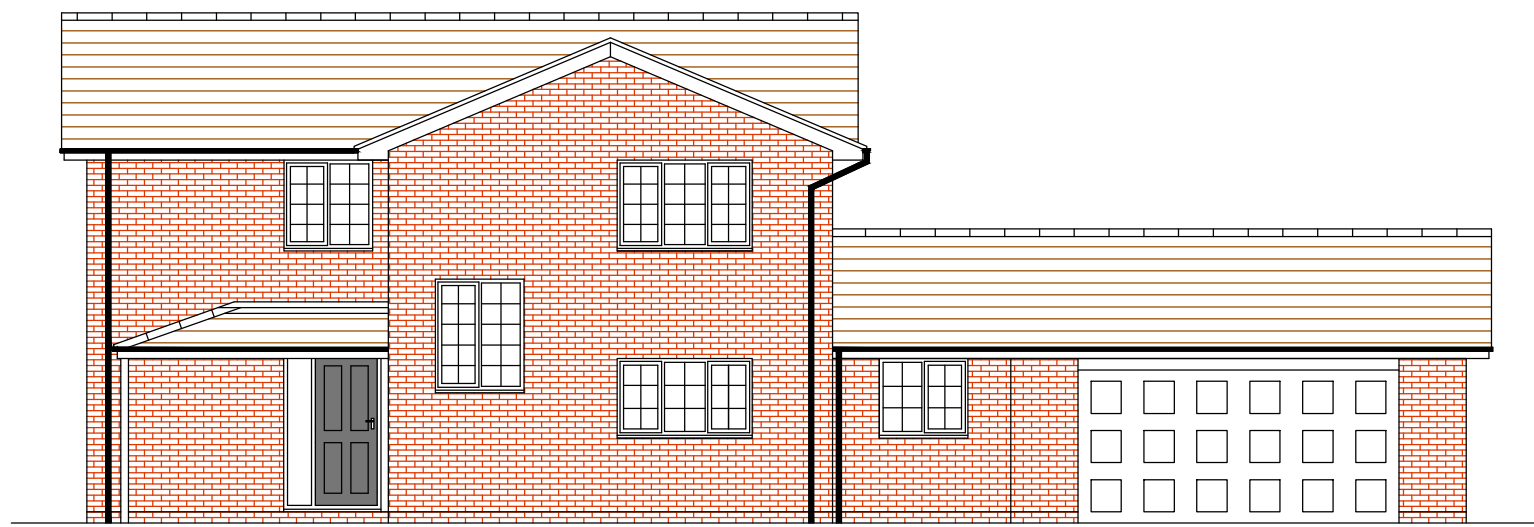



Existing North Elevation
(1:100)

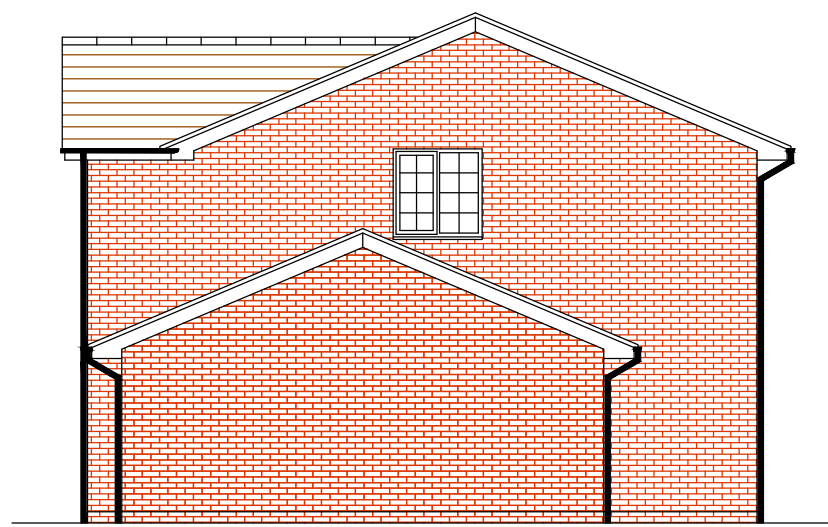


Existing West Elevation
(1:100)




Existing South Elevation
(1:100)

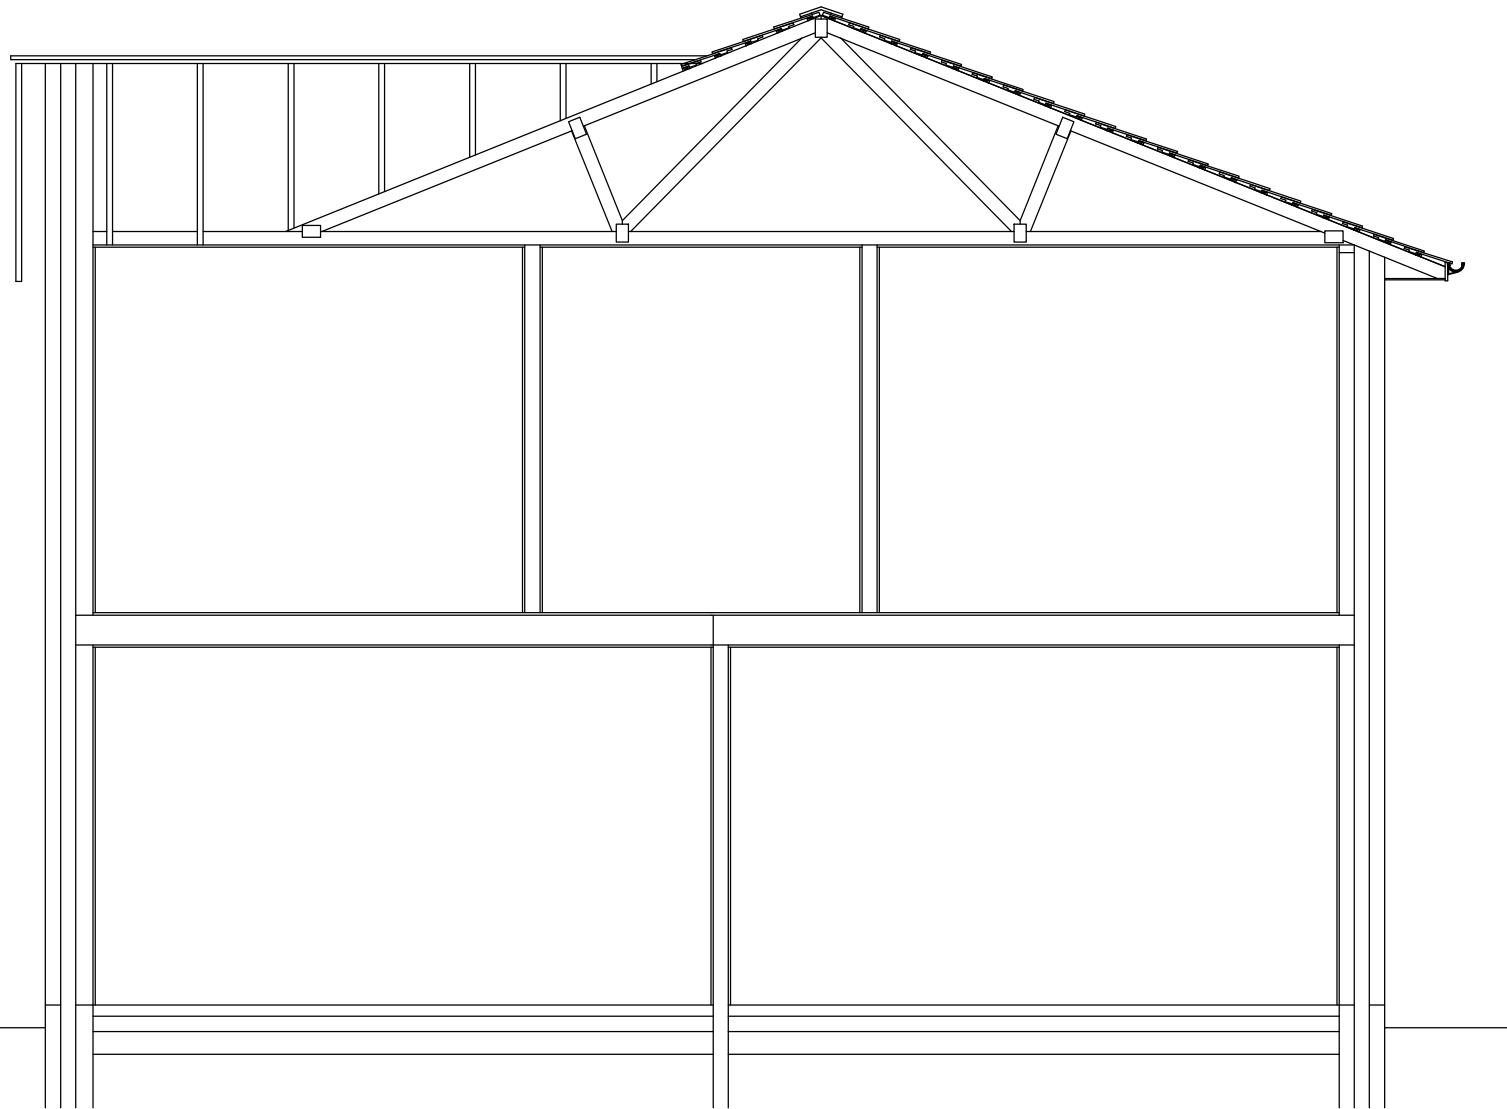 


Existing Section A-A
(1:50)

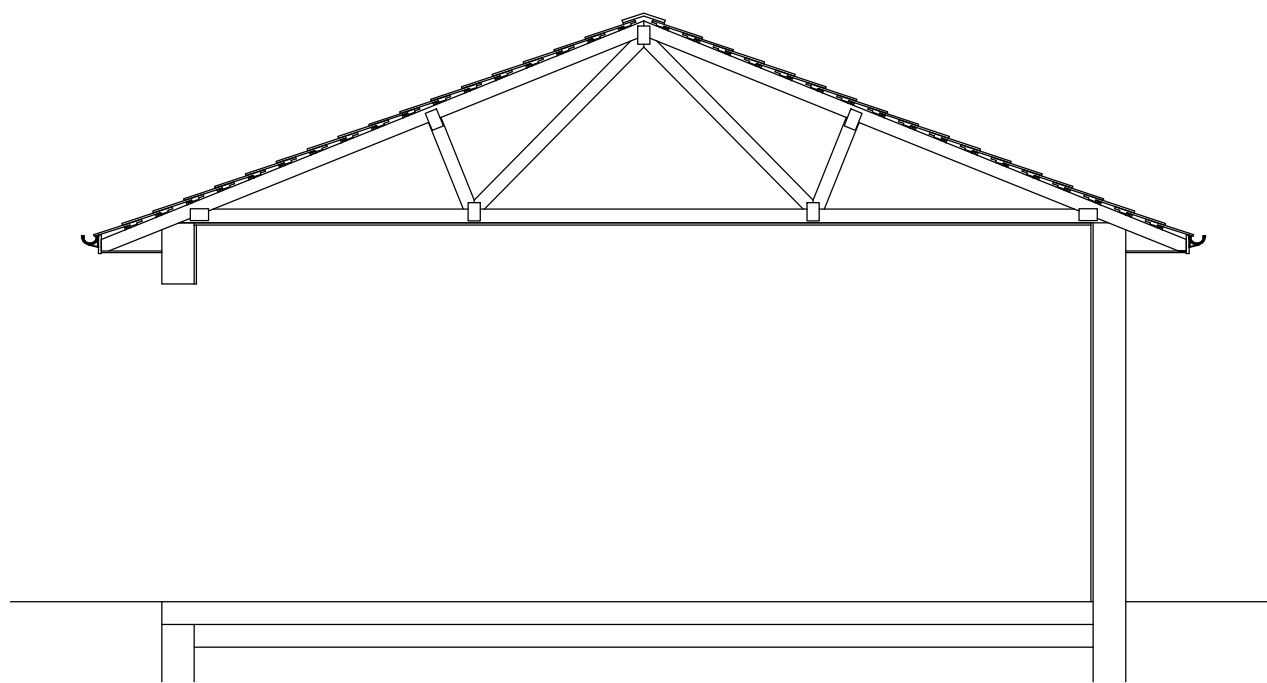



Existing Section B-B
(1:50)

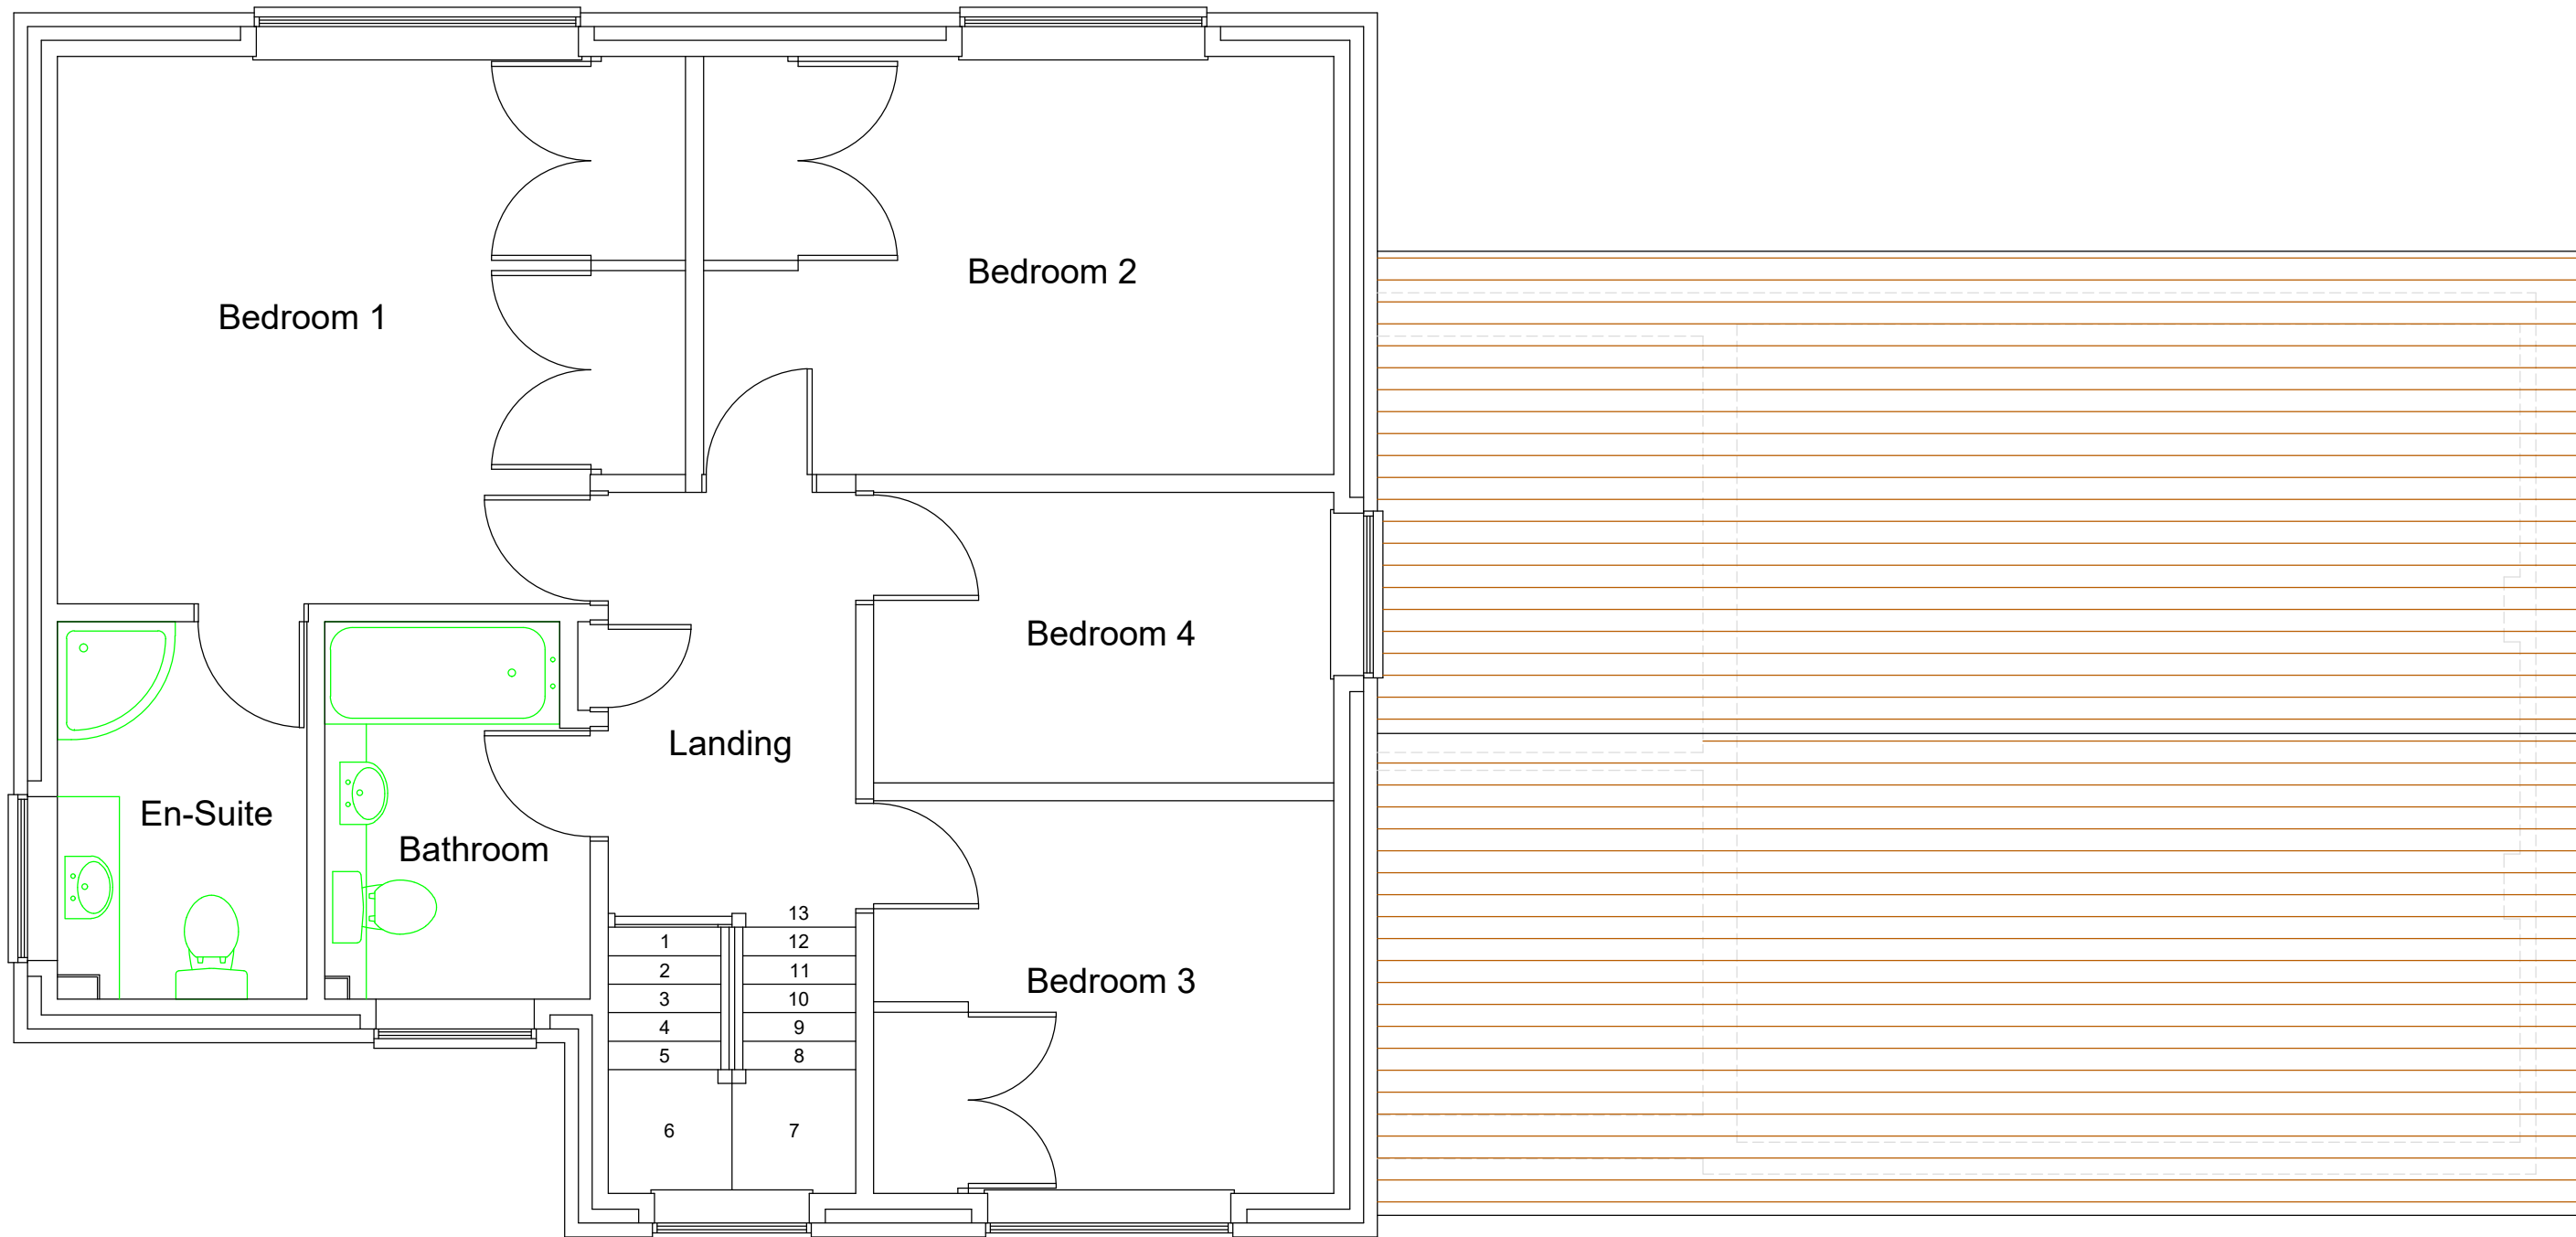




Existing First Floor Plan
(1:50)

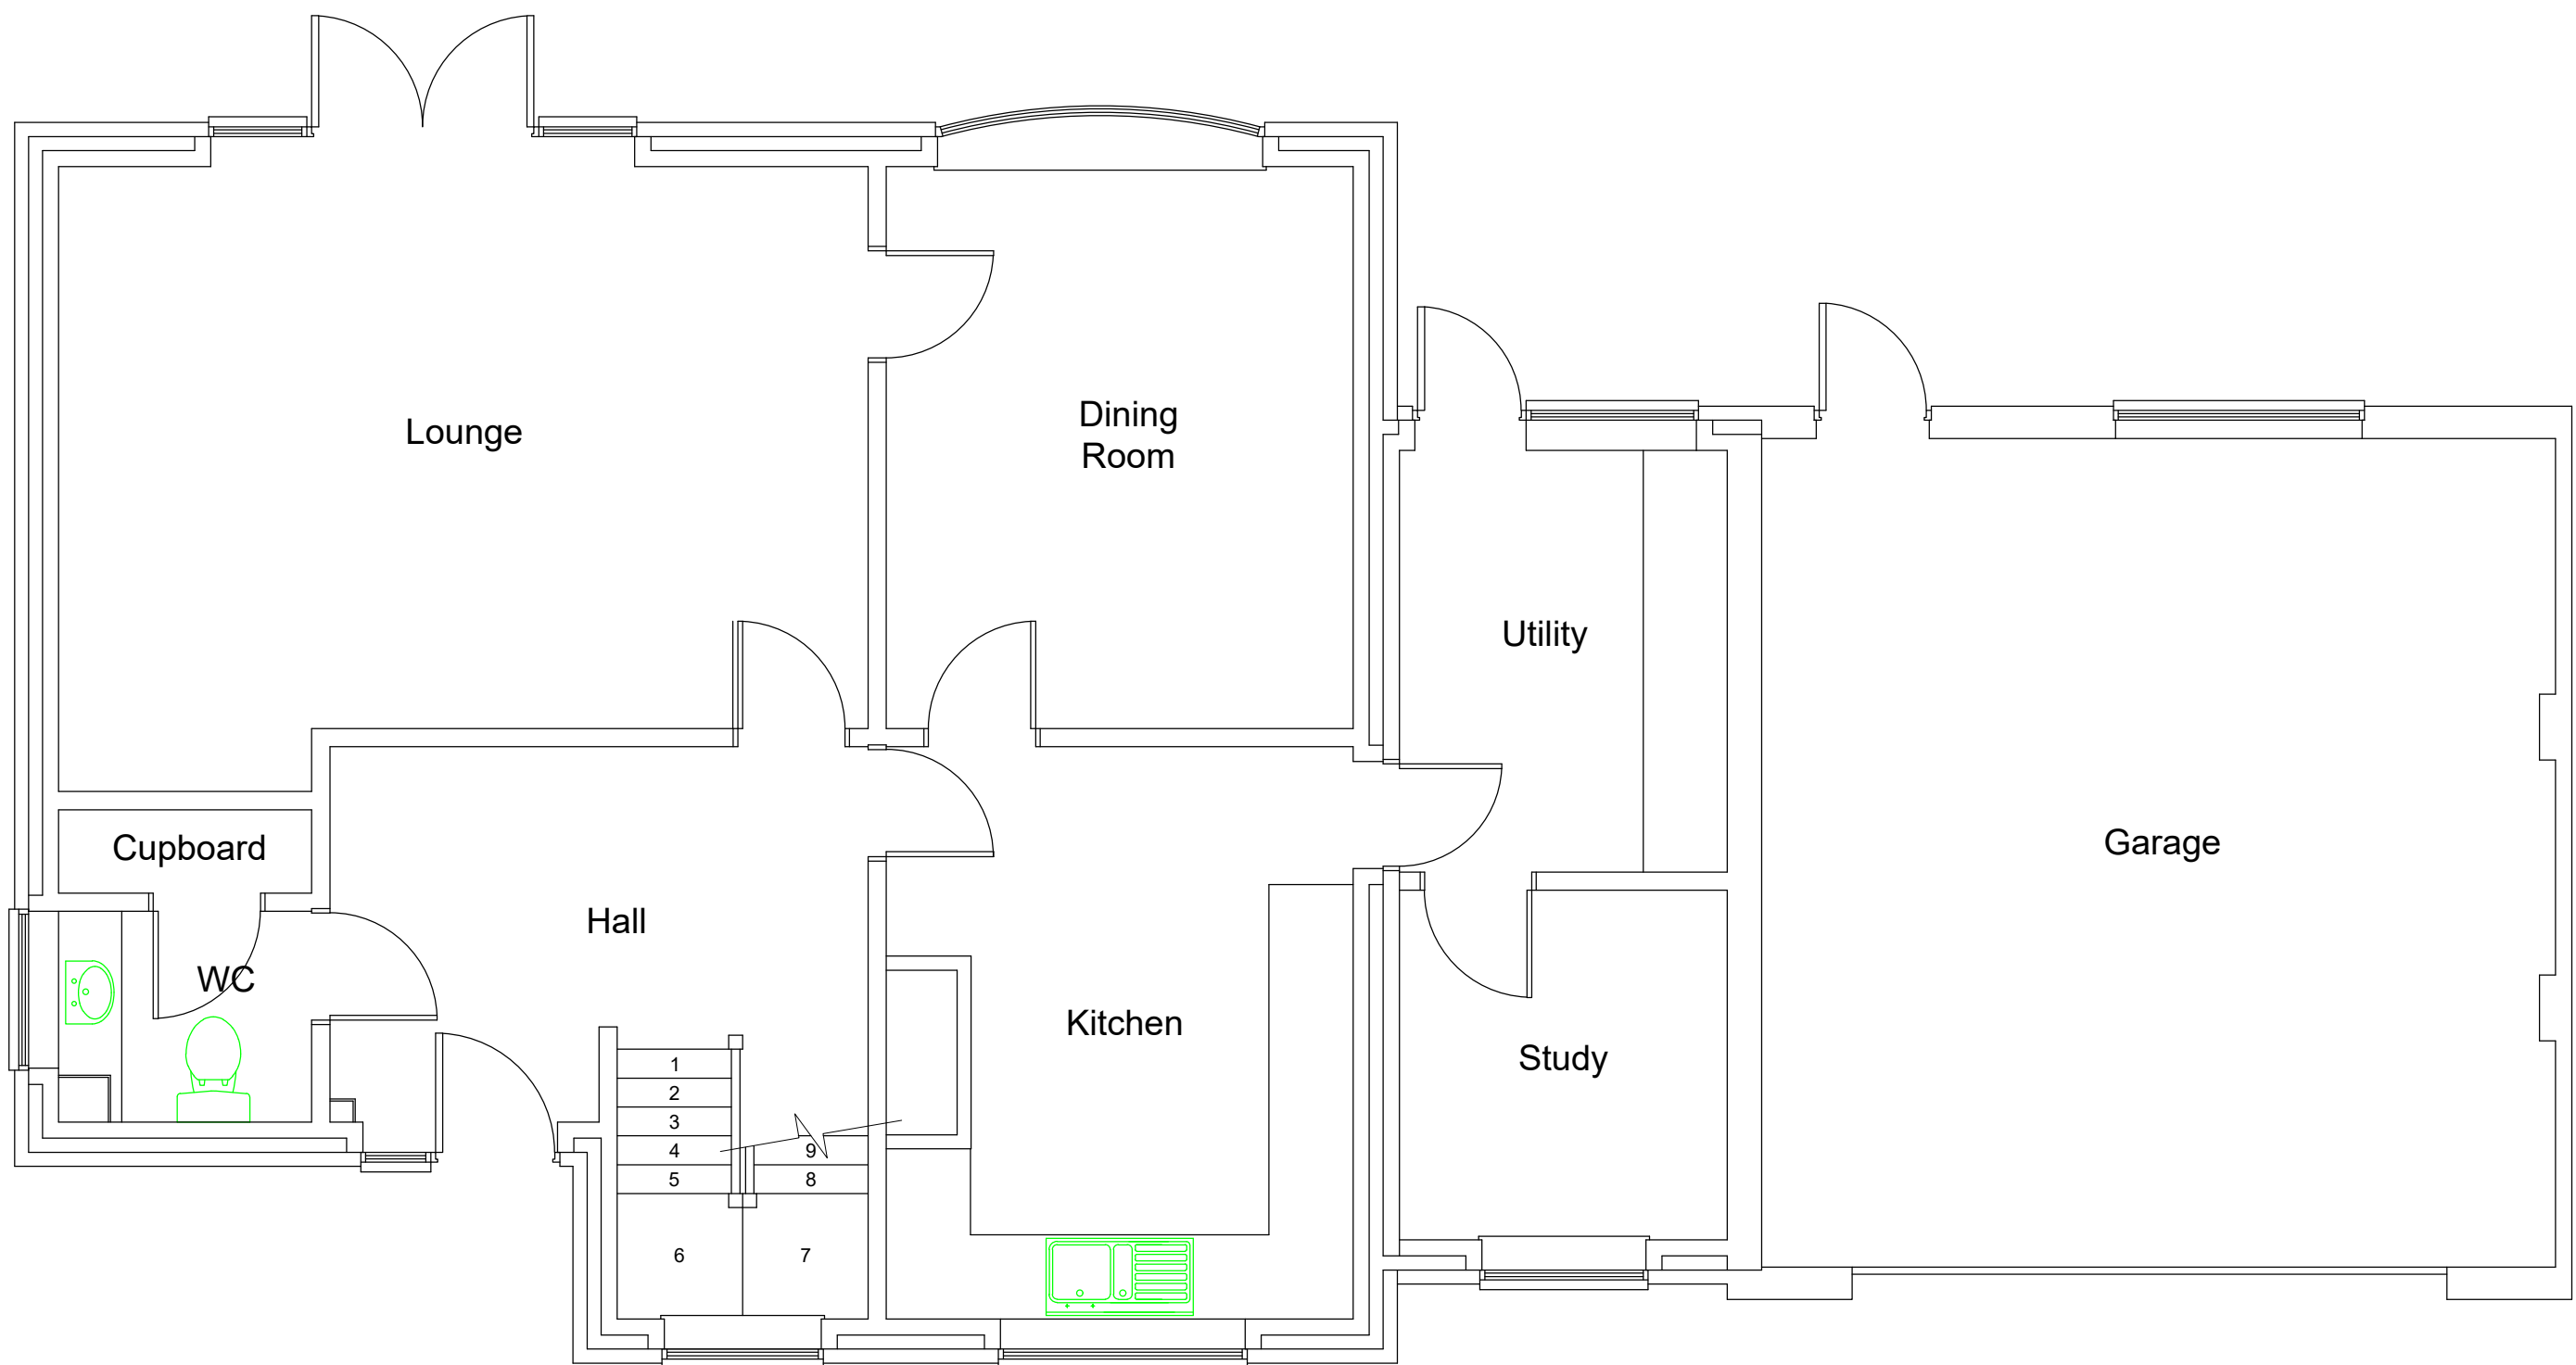

Existing Ground Floor Plan
(1:50)

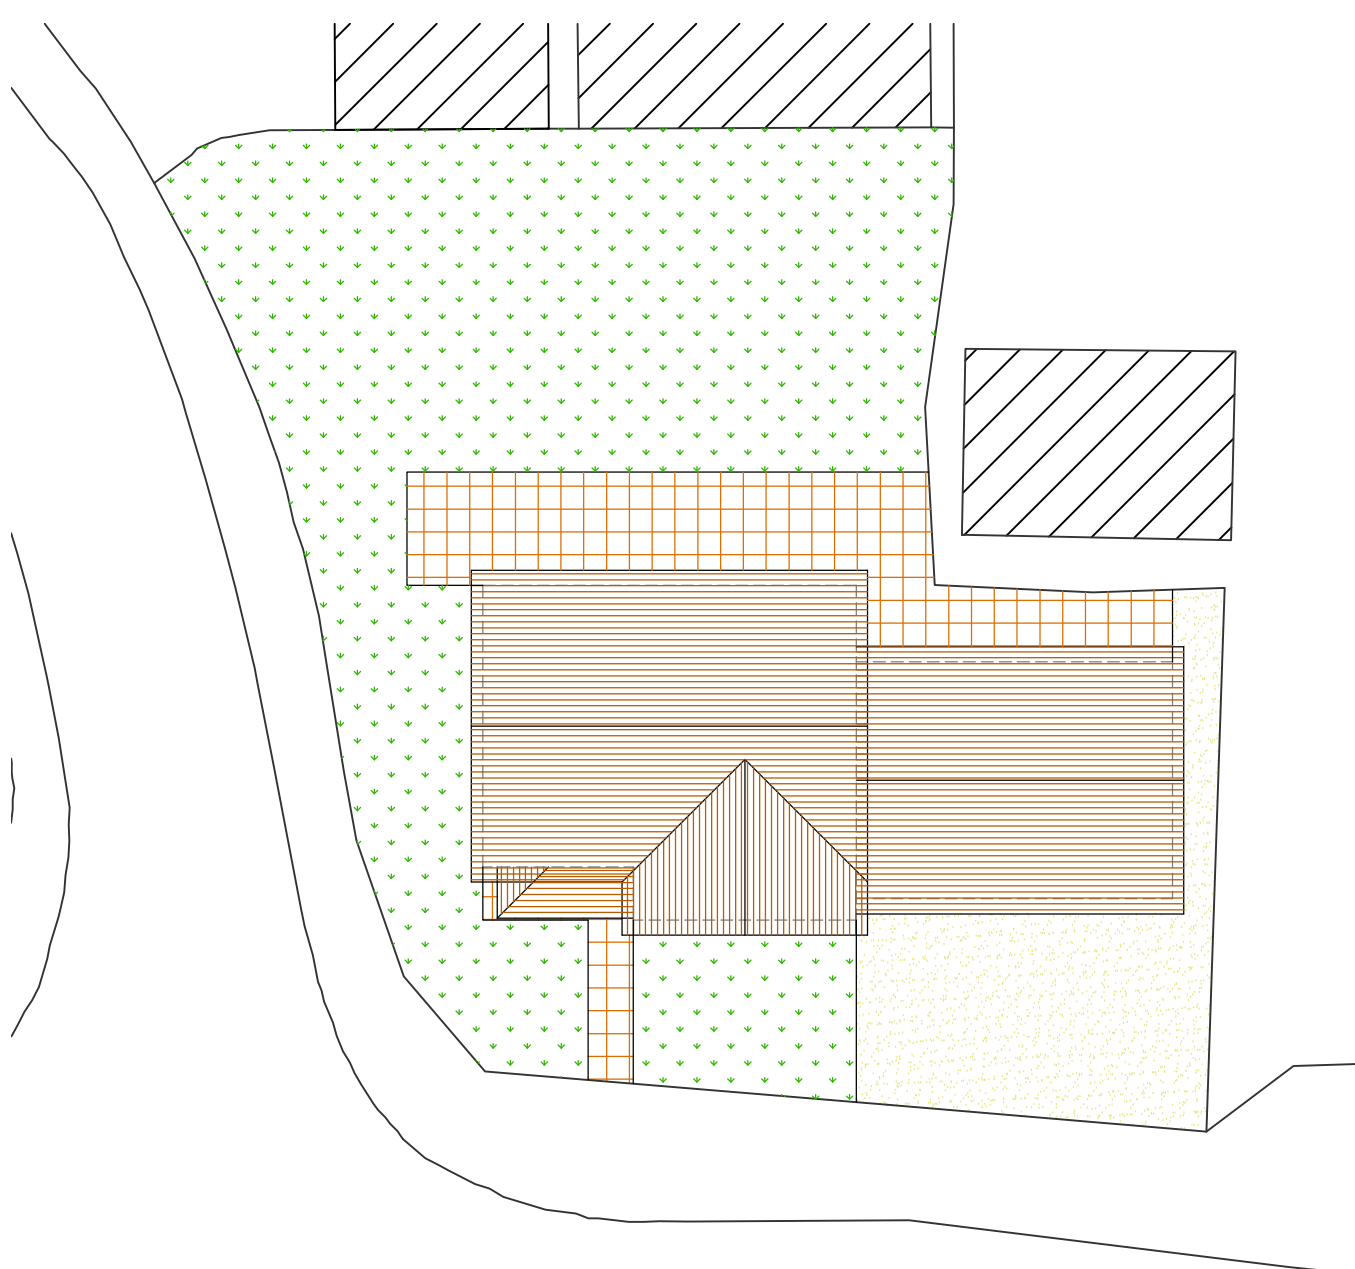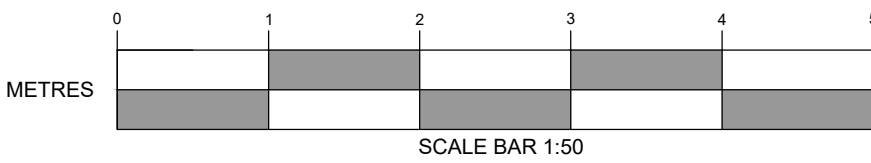

Existing Site Plan
(1:200)

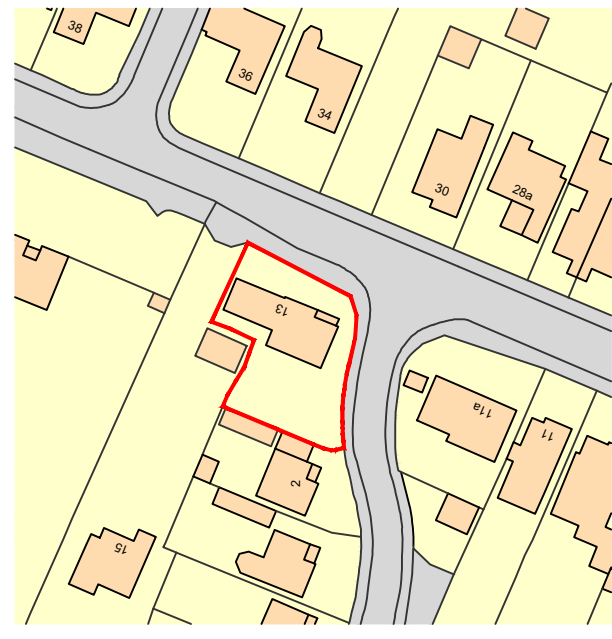  

Location Plan
(1:1250)

Purpose	
PLANNING APPLICATION	
Amendment	Date
Client	
MR & MRS HOYLAND 13 WALLIS ROAD COWPLAIN WATERLOOVILLE HAMPSHIRE PO7 7RX	
Project	
13 WALLIS ROAD COWPLAIN WATERLOOVILLE HAMPSHIRE PO7 7RX	
Title	
EXISTING PLANS & ELEVATIONS	
Scale	Date
1:50; 1:100; 1:200; 1:1250 @ A1	20.06.2022
Drawing No.	Revision
22/043/002	P1
J.M. Ralph Associates Chartered Building Surveyors	
6-7 Culverin Square Limberline Road Portsmouth Hampshire PO3 5BU Email: jason@jmralf.com Tel. 07990 617707	
RICS	