

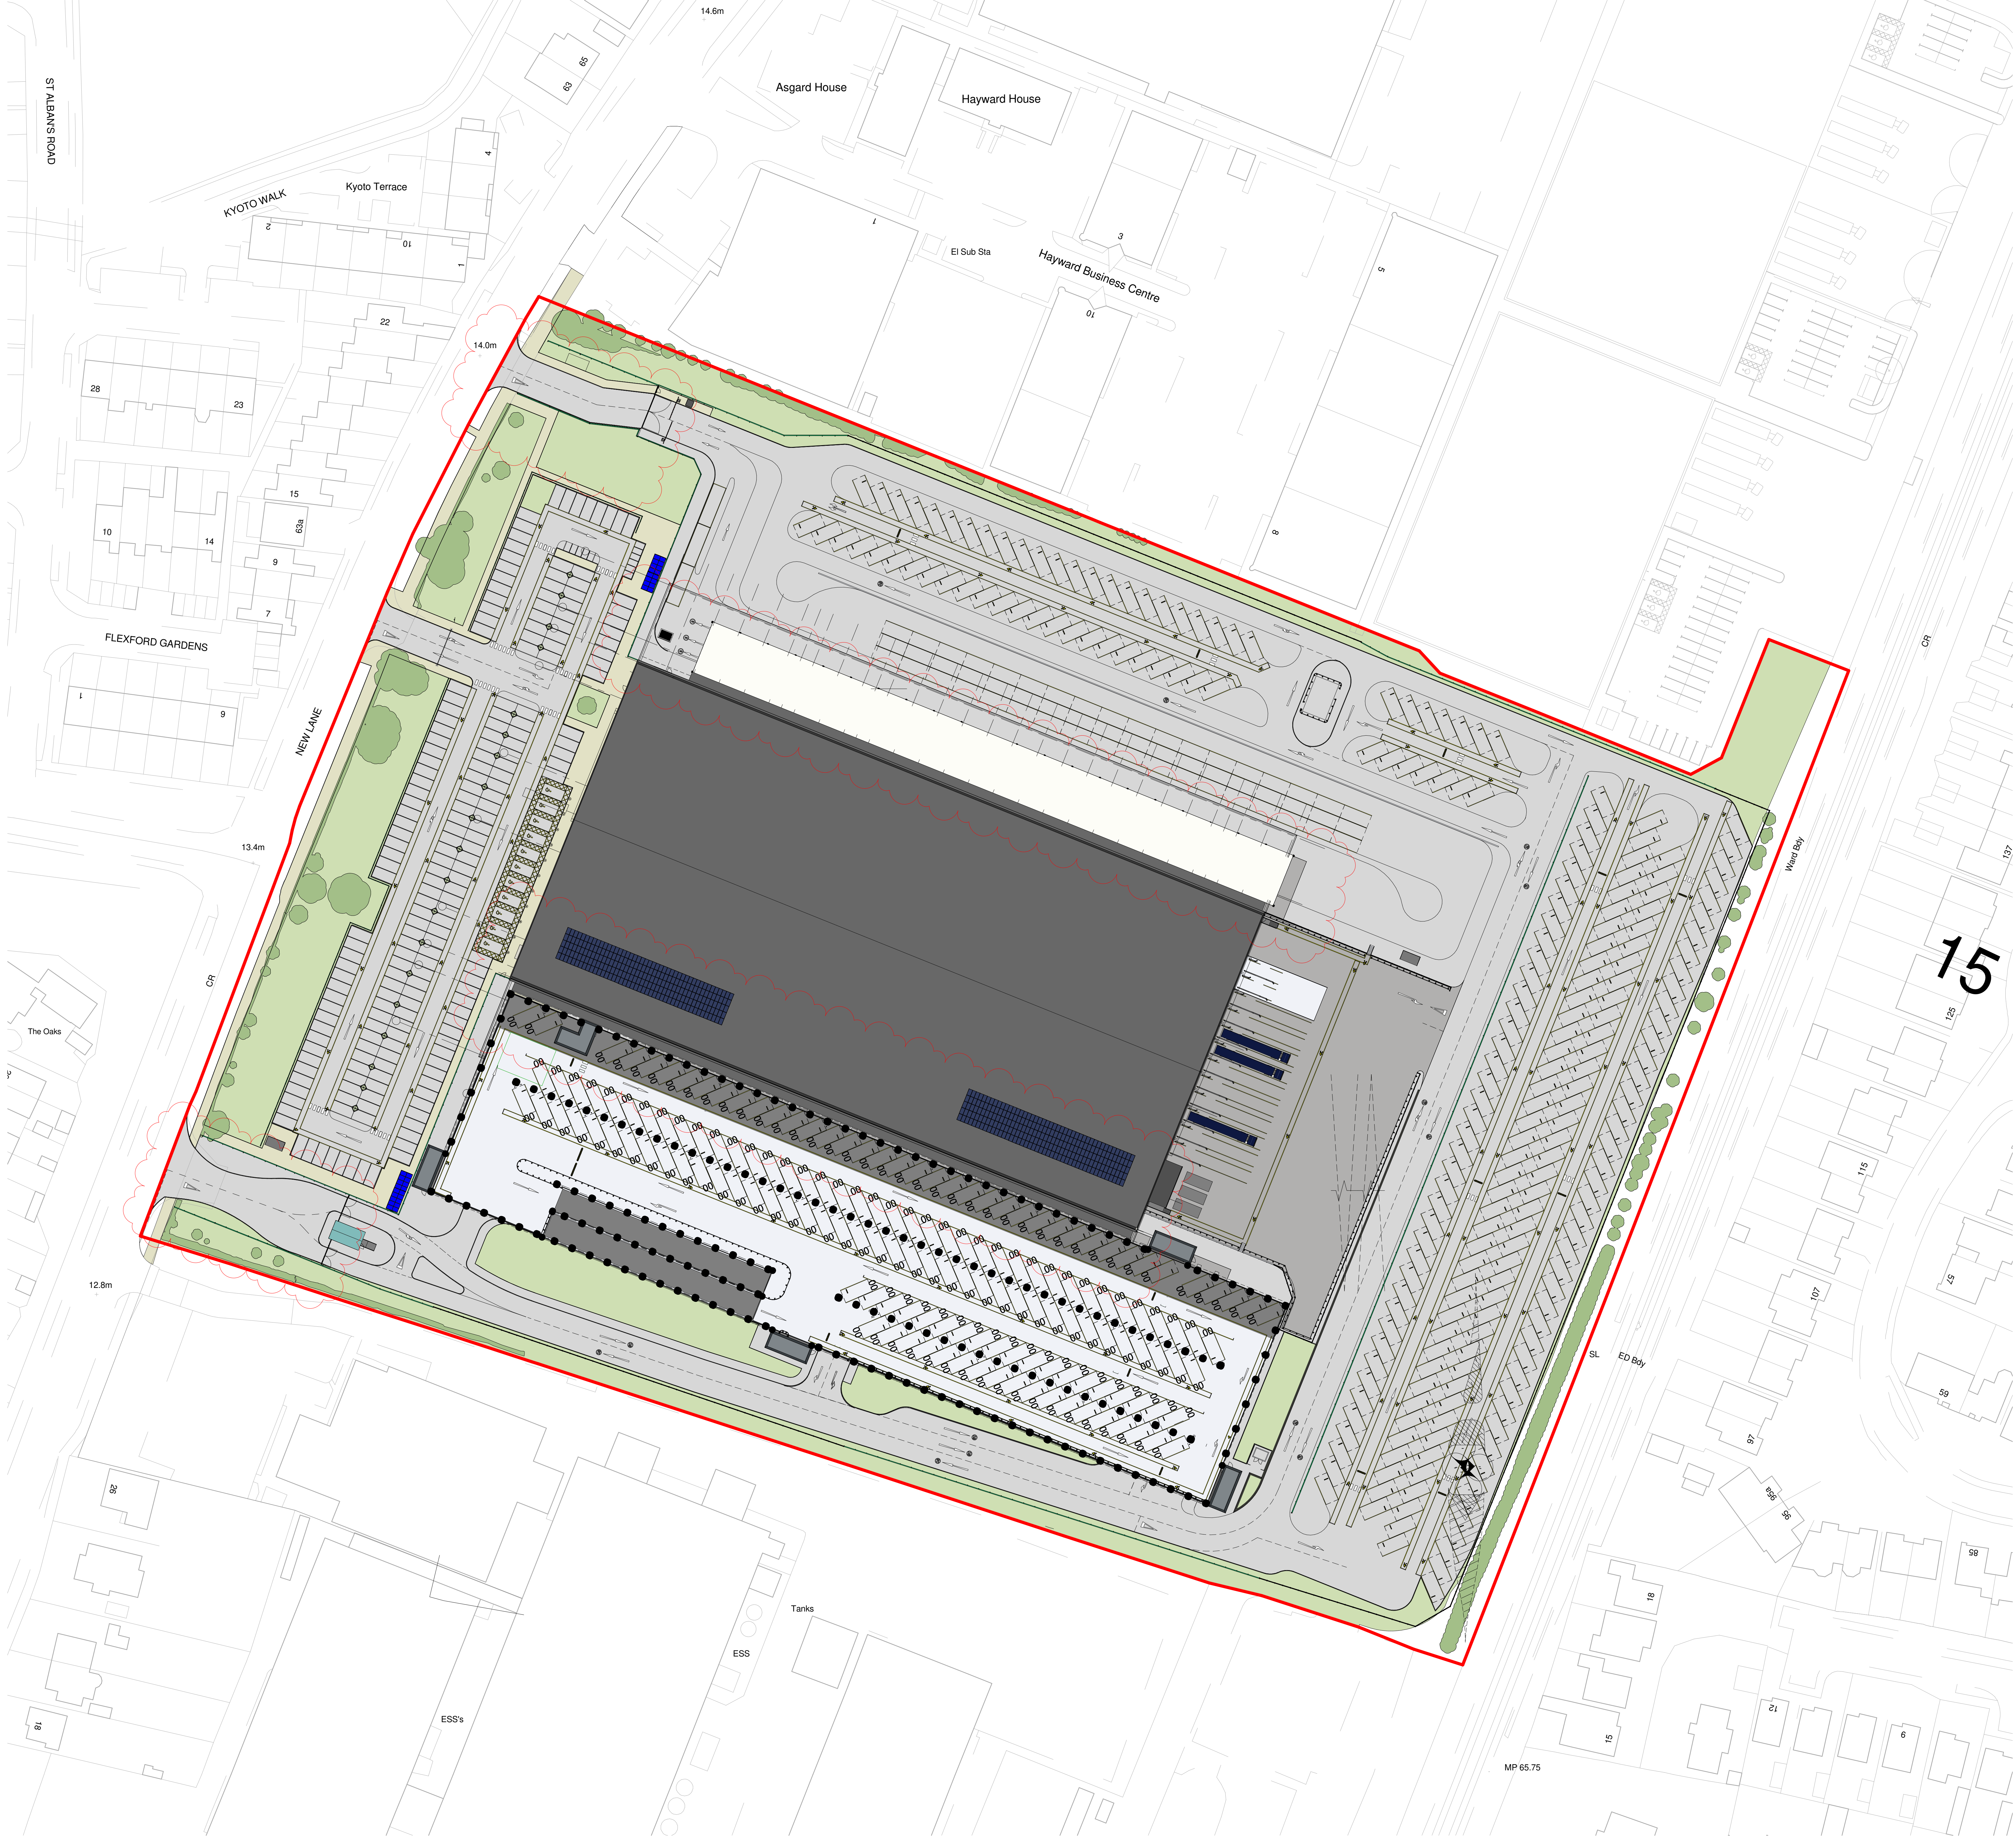


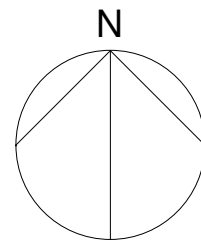

Architects are to be notified of any discrepancies.
Contractors must check all dimensions on site.
This drawing is subject to copyright laws and is to be used only for the project only.
The drawing is to be used only for the information as stated only.
For other information refer to the latest revision of any cross referenced drawings.
To be read in conjunction with relevant design standards/protocols.

This is a colour drawing. In order to ensure any subsequent reproduction is viewed correctly it should be printed in full colour.

 

P3	PLANNING ISSUE - DRAWING	22-11-21	CW	DW
	UPDATED TO CAPTURE LATEST			
P2	DESIGN DEVELOPMENT	08-02-21	OK	SR
	APPLICATION SITE BOUNDARY			
P1	FIRST ISSUE	03-12-20	BJ	SR
Rev	Description	Date	Drawn	Checked

Status

PLANNING

SMR
SMALLEY MARSEY RISPIN
ARCHITECTS

Floor 2 - The Exchange Station Parade Harrogate HG1 1TS
01423 707 757
admin@smmrarchitects.co.uk

Project

HAVANT, NEW LANE

Client

HAVANT PROPERTY INVESTMENT LLP

Drawing Title

PROPOSED SITE PLAN OVERLAY

Proj Ref	Origin	Zone	Level	Type	Rev	Num	Status	Rev
---7379	SMR	00	ZZ	DR	A	2007	S4	P3
SMR Job Ref	Sheet	Scale	Drawn					
7379-00-2007	A0	NOTED	EJ					