

3

NOTES :

ALL LEVELS RELATIVE TO O.S. DATUM (FROM G.P.S)
SURVEY GRID ORIENTATED TO OS NATIONAL GRID


WHILE ALL POSSIBLE EFFORT HAS BEEN MADE TO IDENTIFY SERVICES,
WE ARE UNABLE TO DETAIL COVERS BURIED OR OBSCURED AT THE
TIME OF SURVEY.

ALL LEVELS AND DIMENSIONS SHOULD BE CHECKED ON SITE
PRIOR TO THE COMMENCEMENT OF WORKS.


TREES SHOWN IDENTIFIED TO BEST OF SURVEYORS ABILITY, SEEK
CONFIRMATION IF SPECIES CRITICAL

ROOFLINE DETAIL IS INDICATIVE ONLY

GPS:
GPS LEVELS AND GRID ARE OBTAINED USING INDUSTRY STANDARD GUIDELINES
AND CAN VARY ACCORDING TO THE QUALITY OF THE GPS NETWORK AVAILABLE.
ALL GPS DETAIL IS THEREFORE RELATIVE TO THE TIME AND DATE OF SURVEY.

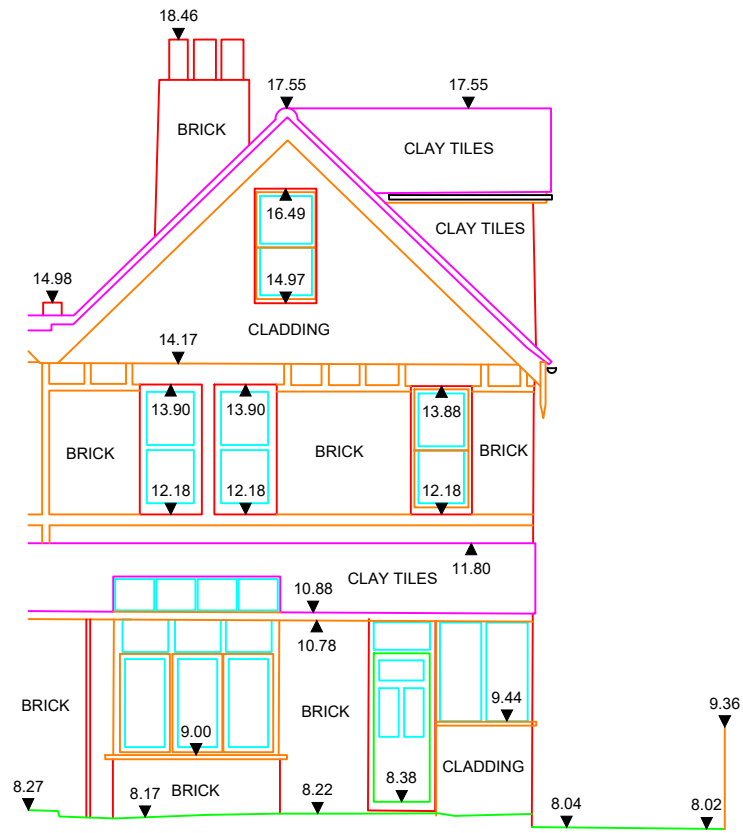




WEST ELEVATION

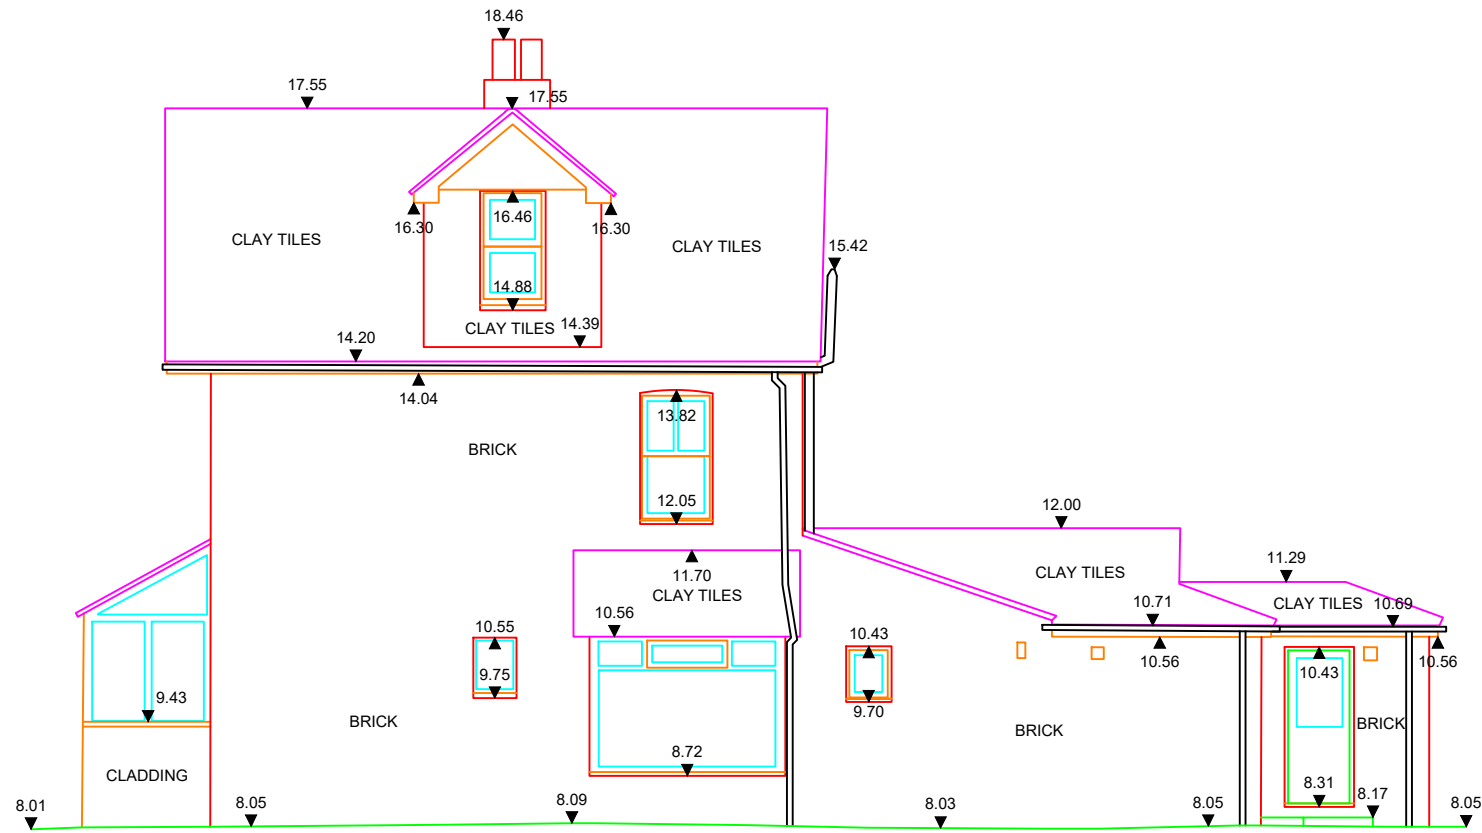


SOUTH ELEVATION

5.00m DATUM

SECTION LOCATIONS

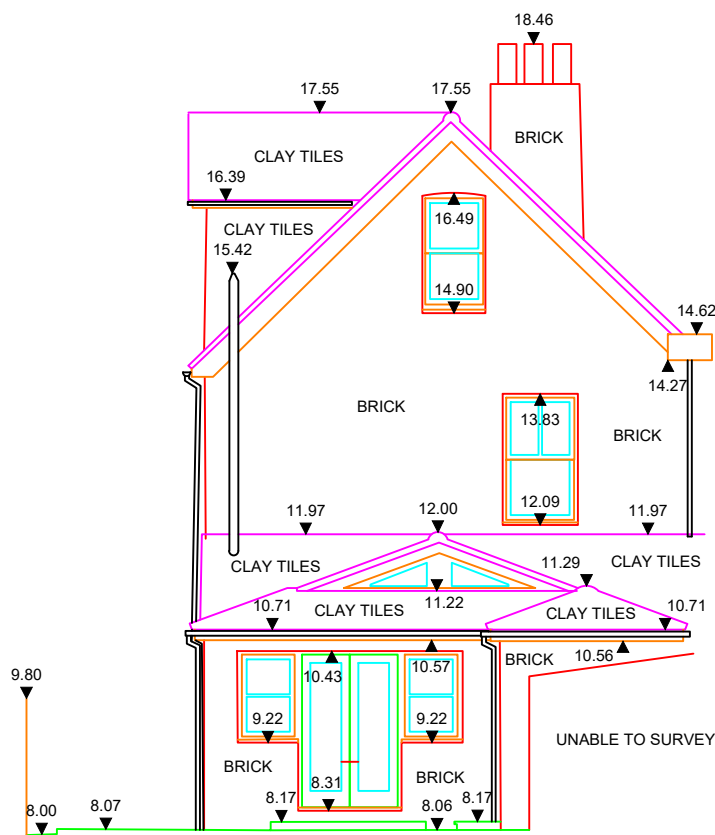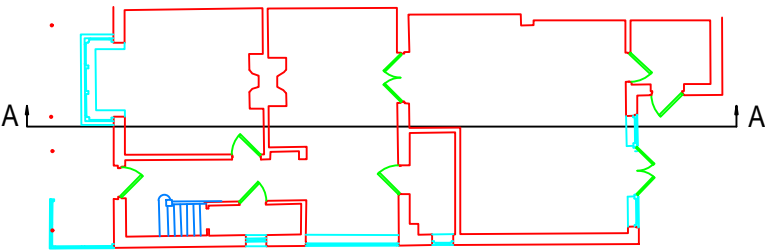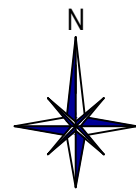


EAST ELEVATION

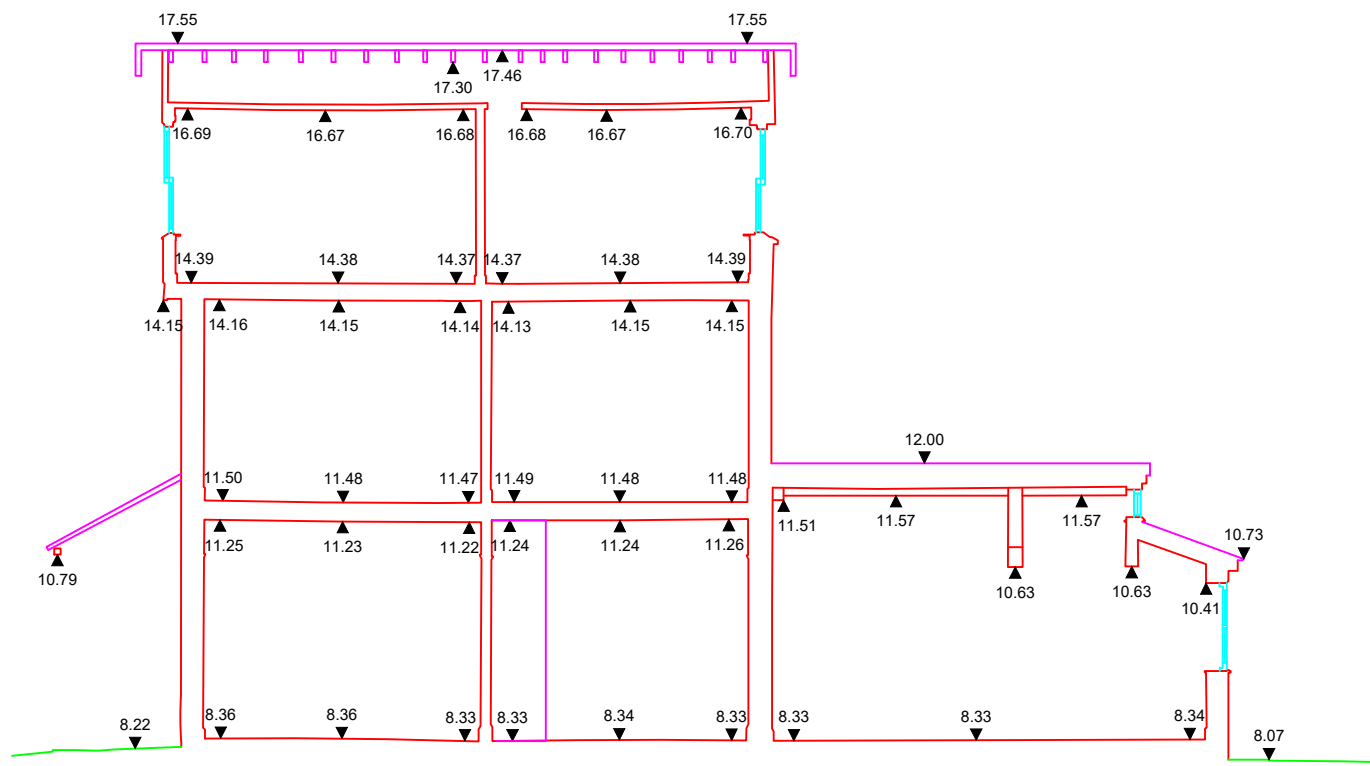

SECTION A-A

5.00m DATUM

 

SCALE BAR

Shaw Colegate
LAND & BUILDING SURVEYORS

WOODLANDS, HONEYCRITCH LANE, FROXFIELD, HANTS, GU32 1BD
Tel : (01730) 827975 Email : mail@shawcolegate.com
Web : www.shawcolegate.com

Title : 18 BEACH ROAD
ELEVATIONS AND SECTION

Job No. : 08021_ELEVS_SECT Drawing No. B.21120/3
Original Scale : 1:100
Sheet Size : A2

Surveyed By : PJW Date : SEPT 2021
Drawn By : PJW Date : OCT 2021

Client:
SARAH VINNICOMBE