


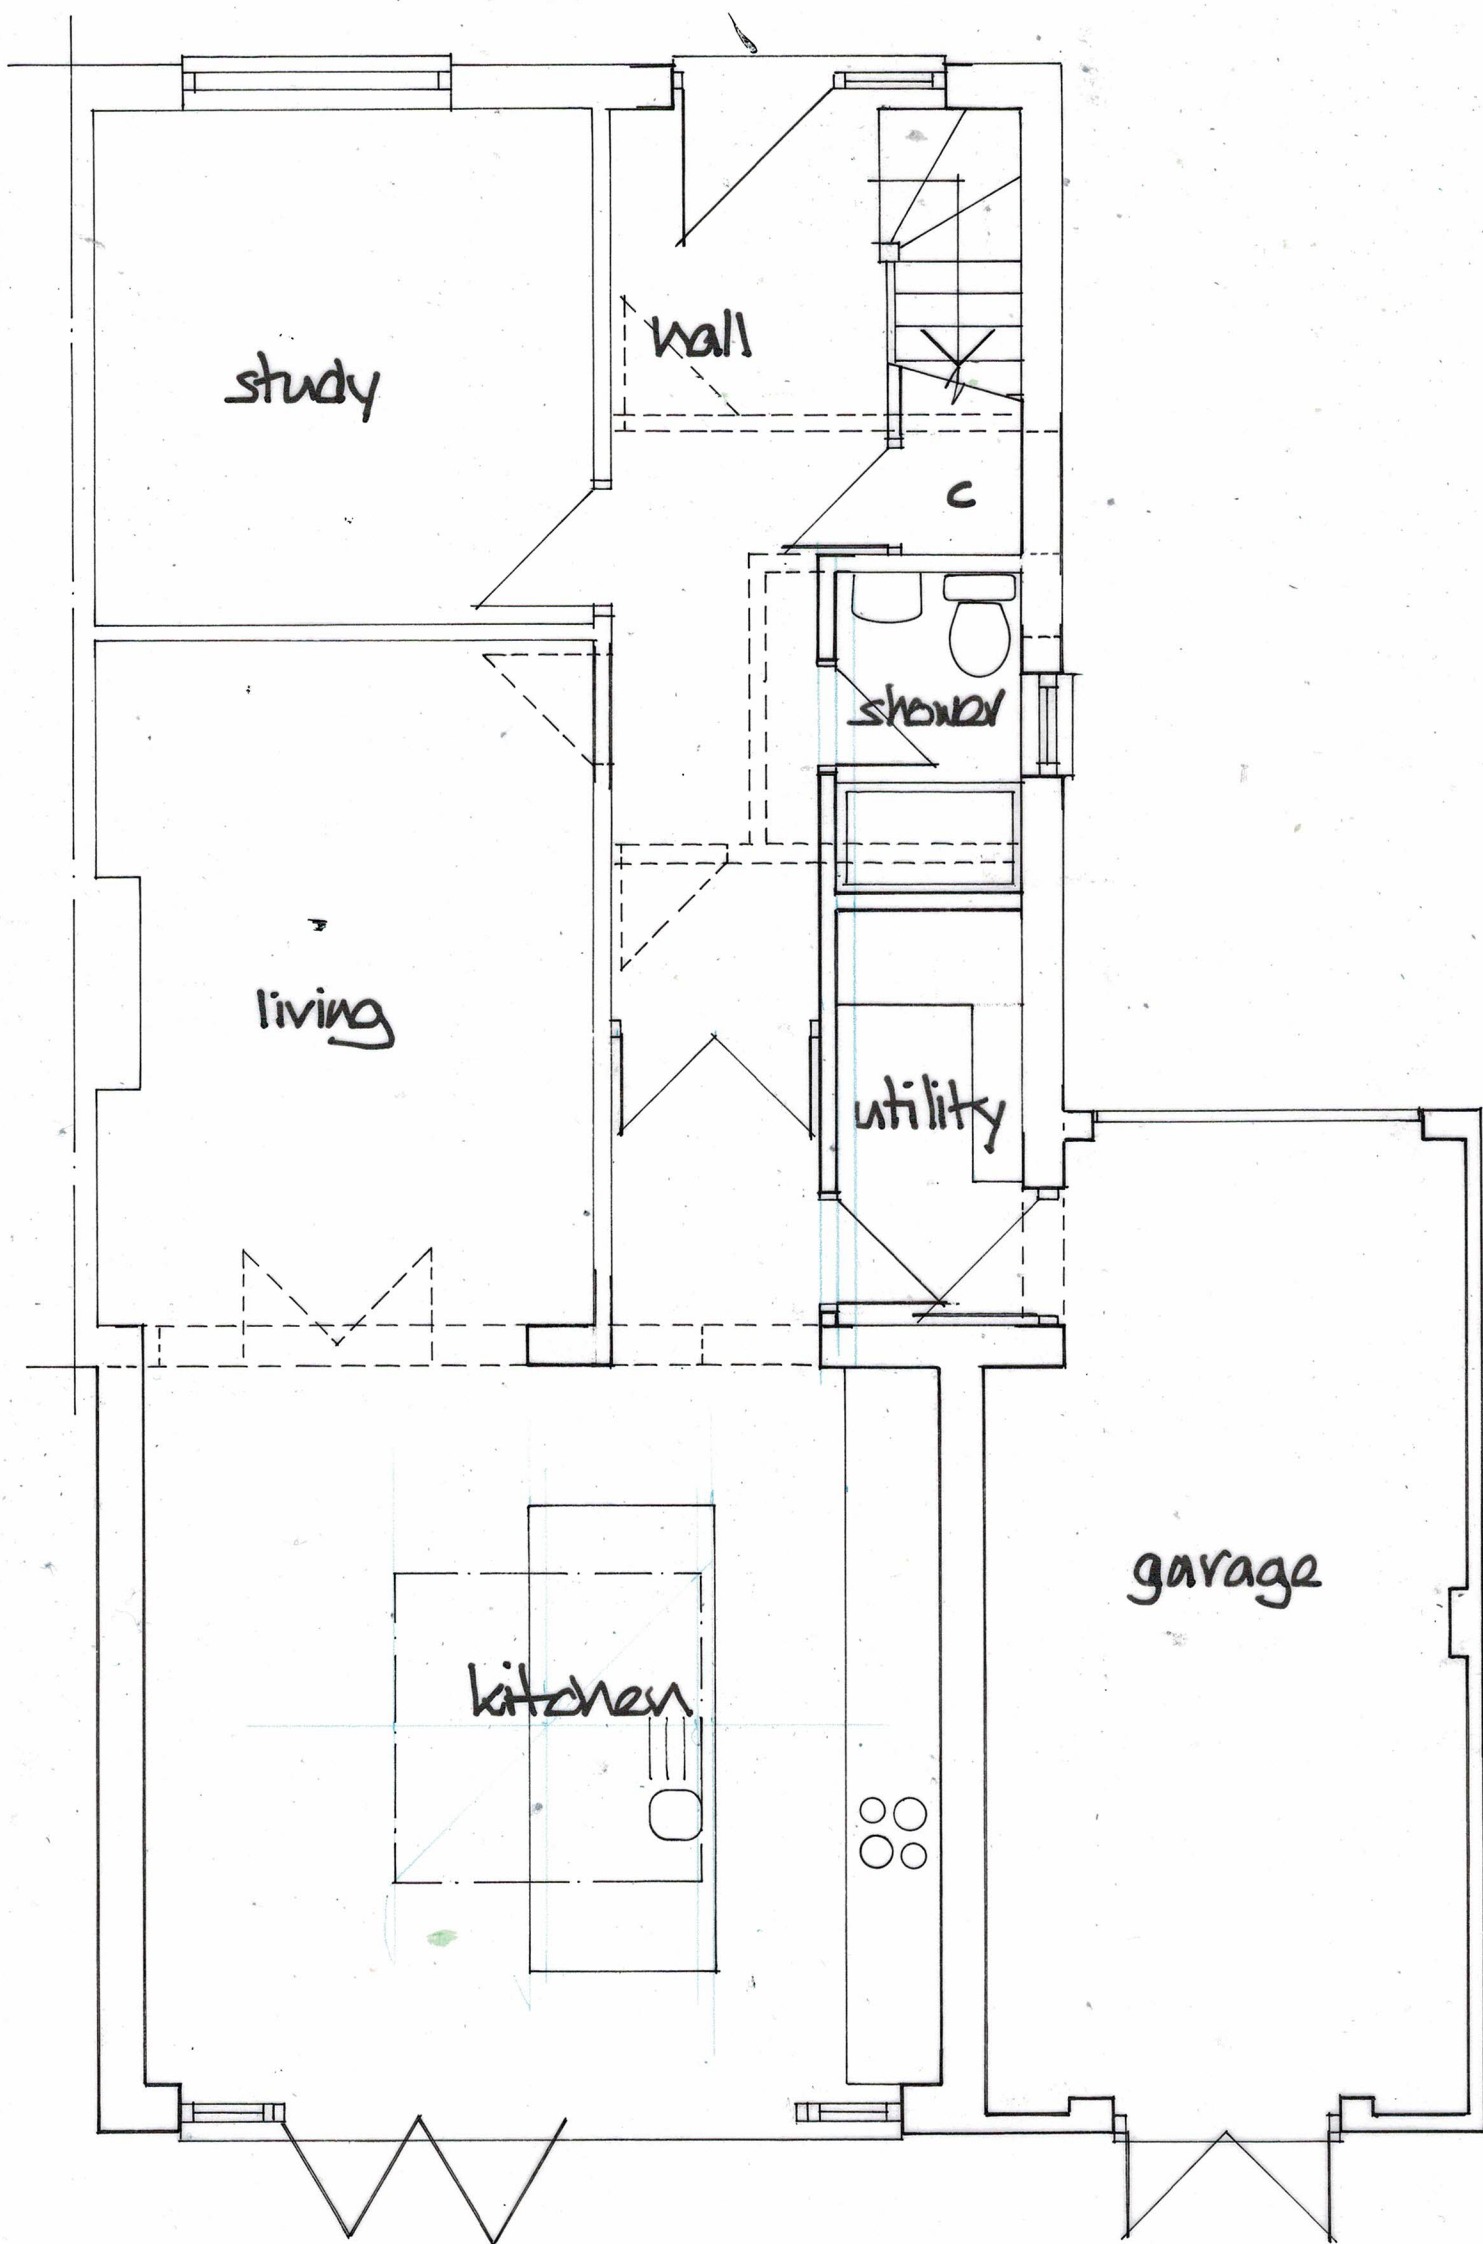

DEREK TREAGUS ASSOCIATES ARCHITECTURAL SERVICES Tel: 07956 624094 Email: derek.treagus@gmail.com			
Project	REAR EXTENSION & LOFT CONVERSION AT 90 SILVERDALE DRIVE, WATERLOOVILLE, HAMPSHIRE.		
Client	Ms Chloe Jones		
Subject	Planning Drawing Ground Floor Plan		
Date:	Sept 2022	Scale:	1:50 @ A3
Rev:		Drg. No.	22/267/02
• Copyright reserved. • All dimensions are to be site confirmed and should not be scaled unless for Planning purposes. • Verify all queries with the office.			