



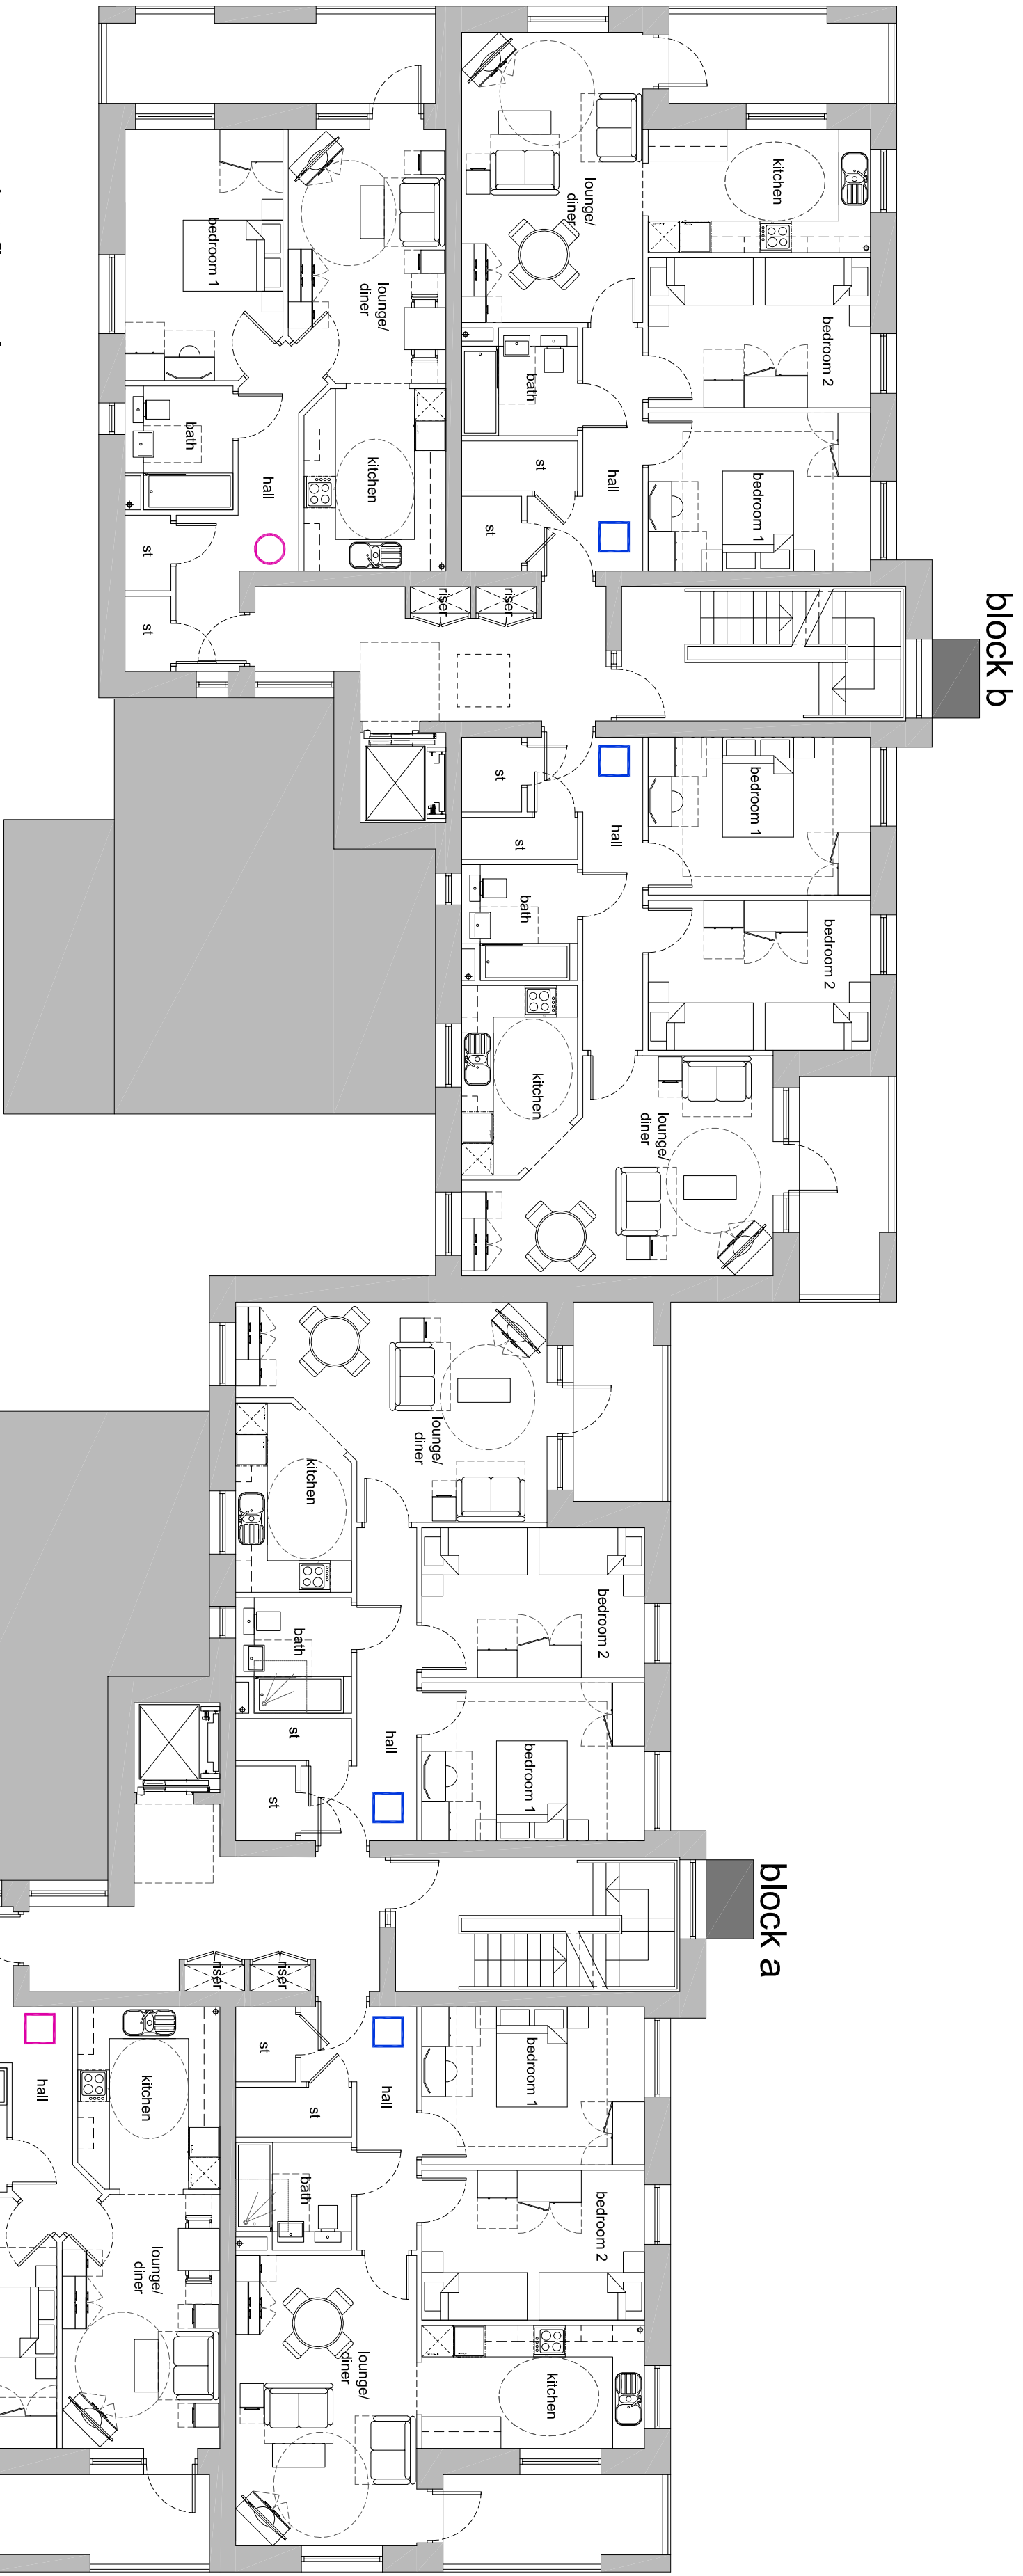



1st floor plan

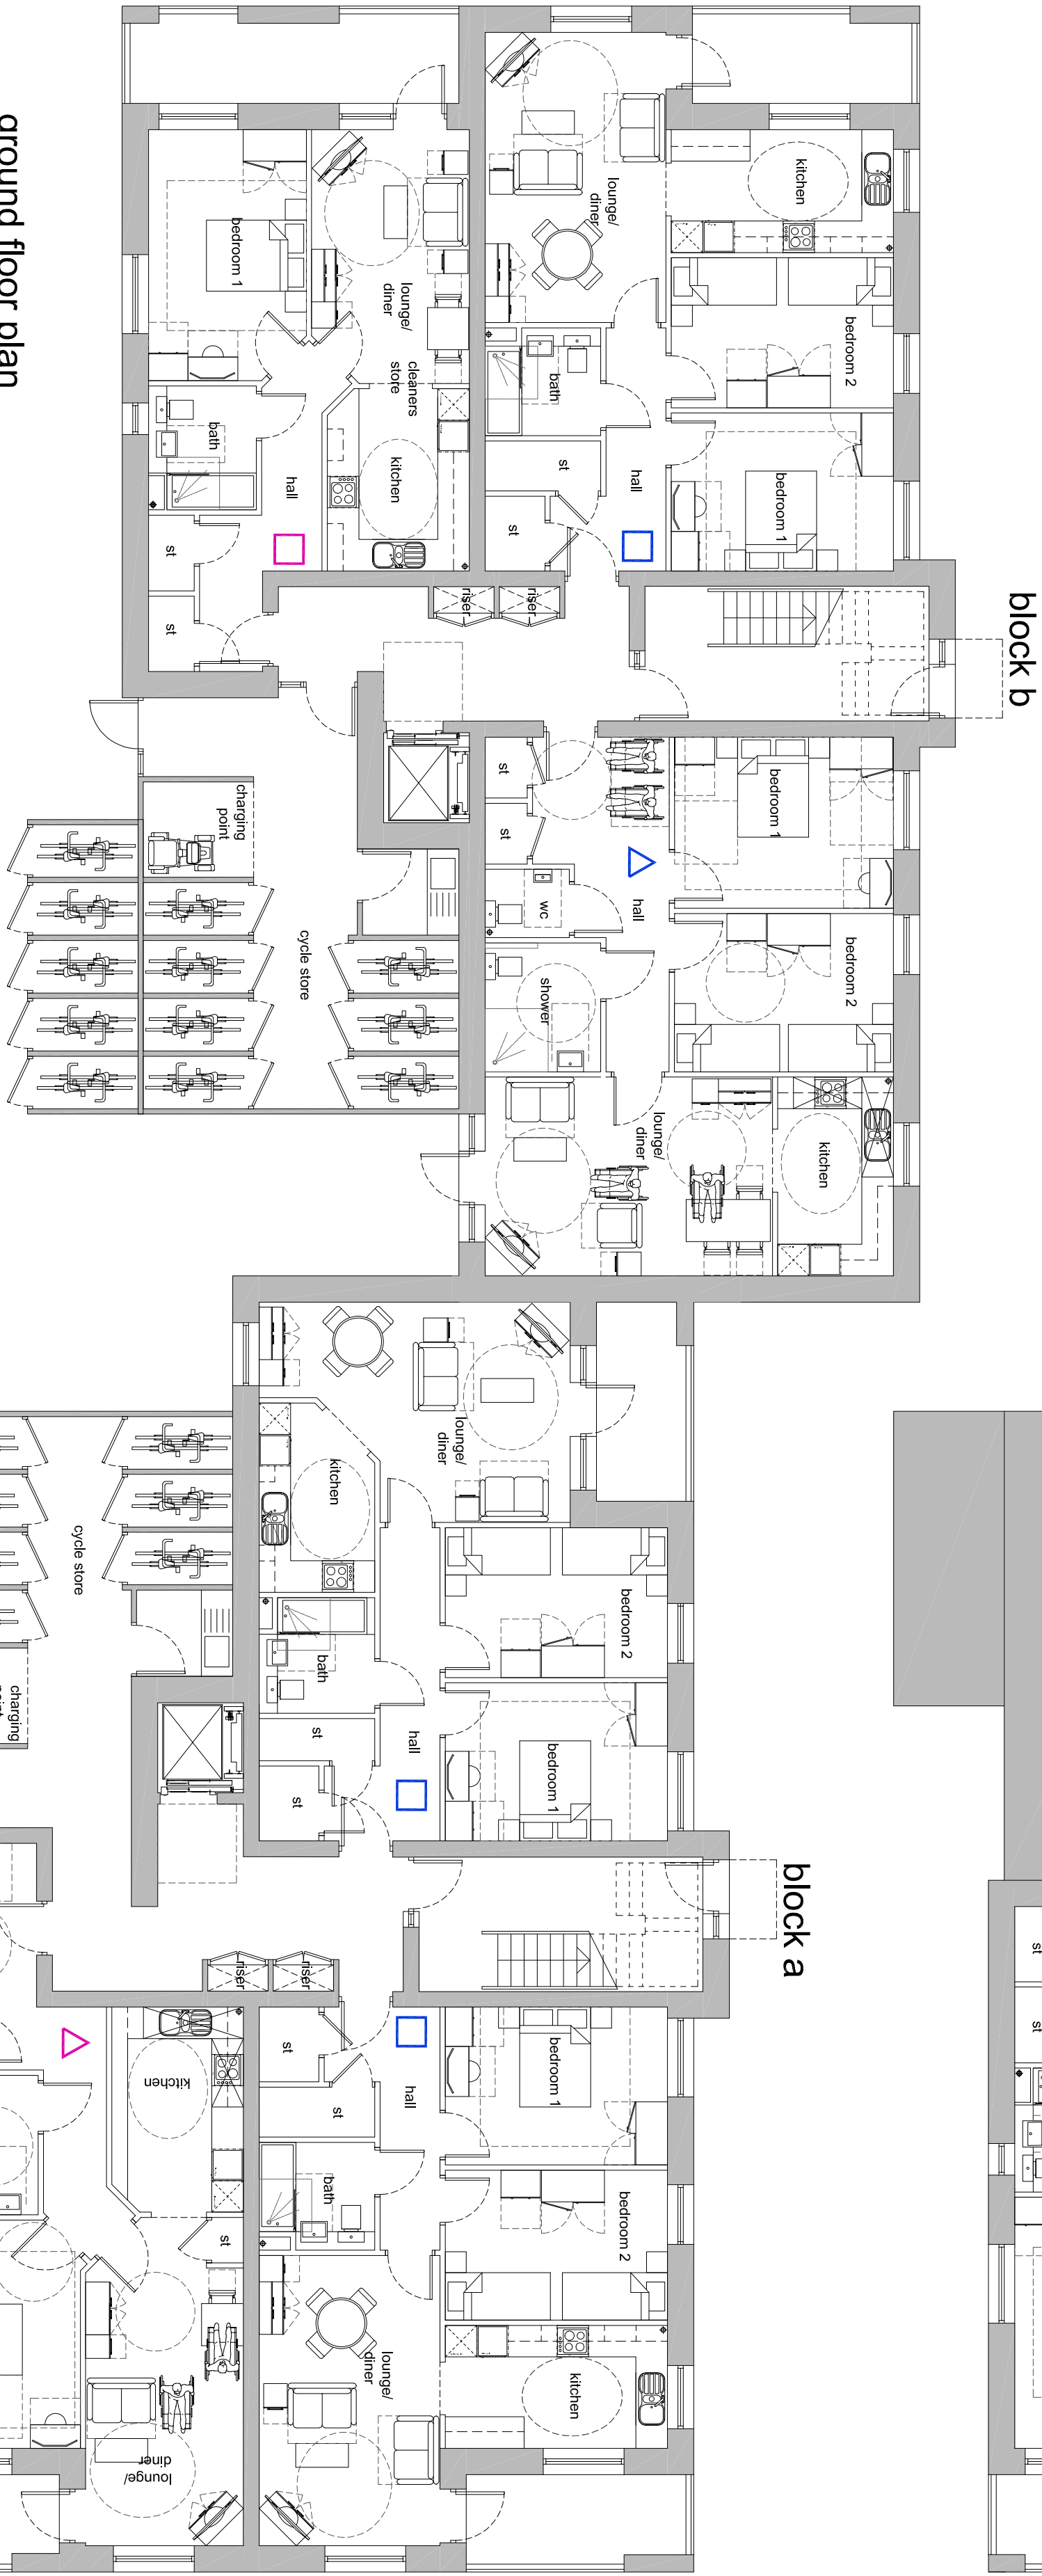

ground floor plan

- Apartment Block A
- 1nr 1-Bed 2 Person M4(1) 57m²
 - 2nr 1-Bed 2 Person M4(2) 57m²
 - 1nr 1-Bed 2 Person M4(3) 64m²
 - 4nr 2-Bed 4 Person M4(1) 72m²
 - 4nr 2-Bed 4 Person M4(2) 72m²

- Apartment Block B
- 2nr 1-Bed 2 Person M4(1) 57m²
 - 2nr 1-Bed 2 Person M4(2) 57m²
 - 4nr 2-Bed 4 Person M4(1) 72m²
 - 3nr 2-Bed 4 Person M4(2) 72m²
 - 1nr 2-Bed 4 Person M4(3) 80m²

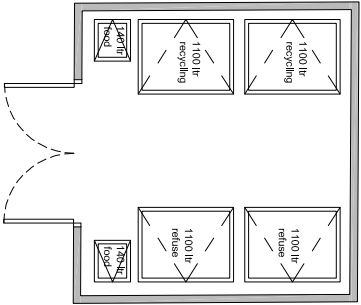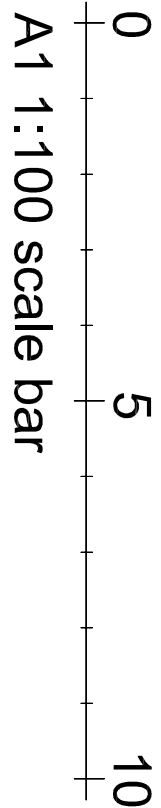

refuse store plan

client	revision	notes	date	drawn	check	revision	notes	date	drawn	check	revision	notes	date	drawn	check	revision	notes	health & safety:	project	drawn	checked	status	rev
	A	Amends to client reqs	21.06.2021	MAS	IR														Proposed Development	MAS	IR	Planning	28079-PD155
	B	Planning Issue	26.07.21	MAS	IR														Cabbagefield Row				
	C	Revised layout	22.02.22	MAS	IR														Swanmore Rd, Leigh Park	May 2021			
	D	Additional cycle stores shown	18.08.22	MAS	IR														Apartment Blocks A & B	1:100	1:200		
																			Ground & 1st Floor Plans				

Portsouth CITY COUNCIL

PLANNING

Scale width: 50 mm @ A1 - 25 mm @ A3

exceptional risks involving specific methods of construction or materials or construction issues can be found within the designers risk assessment.

all drawings are prepared subject to a full measured and structural survey of the buildings and site.

all structural work is subject to the appointment of a structural engineer to confirm and agree the structural proposals.

os promap licence no. 100020449

exceptional risks involving specific methods of construction or materials or construction issues can be found within the designers risk assessment.

all drawings are prepared subject to a full measured and structural survey of the buildings and site.

all structural work is subject to the appointment of a structural engineer to confirm and agree the structural proposals.

os promap licence no. 100020449

pdp architecture llp

chartered architects town planning
interior design consultants
2 beechworth road, havant
hampshire PO9 1JX
tel 023 9248 1100
fax 023 9247 5050
email pdp@pdp-architects.co.uk
www.pdp-architects.co.uk

project

drawn

checked

status

rev