


All dimensions to be checked on site and any discrepancies to be reported immediately to Iceland Foods plc.

[illegible]

PROPOSED

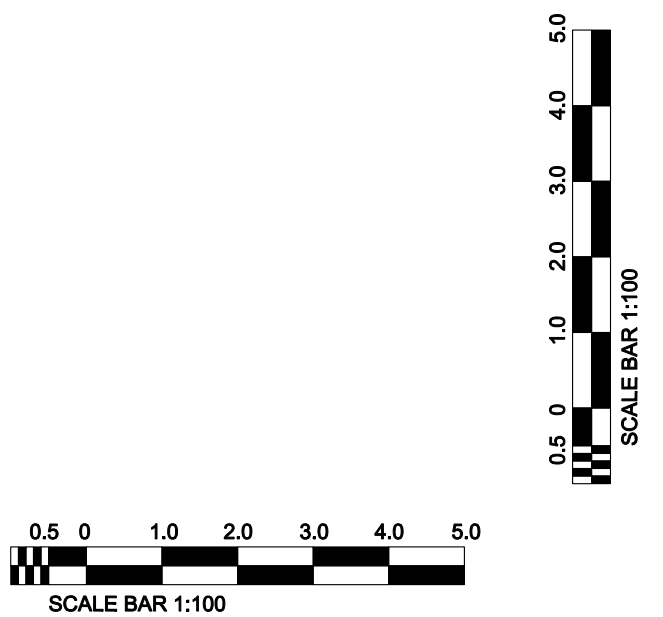

DWG NO. ICE603-WATERLOOVILLE-PLN01	SHEET NO.	REV. A
PROJECT WATERLOOVILLE	STORE NO.	
ADDRESS UNIT 1B WELLINGTON RETAIL PARK, HAMBLEDON ROAD, WATERLOOVILLE. PO7 7FG		
TITLE PART FLOOR PLAN & REAR ELEVATION AS EXISTING & AS PROPOSED		
DATE 16.12.21	SCALE 1:100 @ A1	
DRAWN RRDS	CHECKED	