



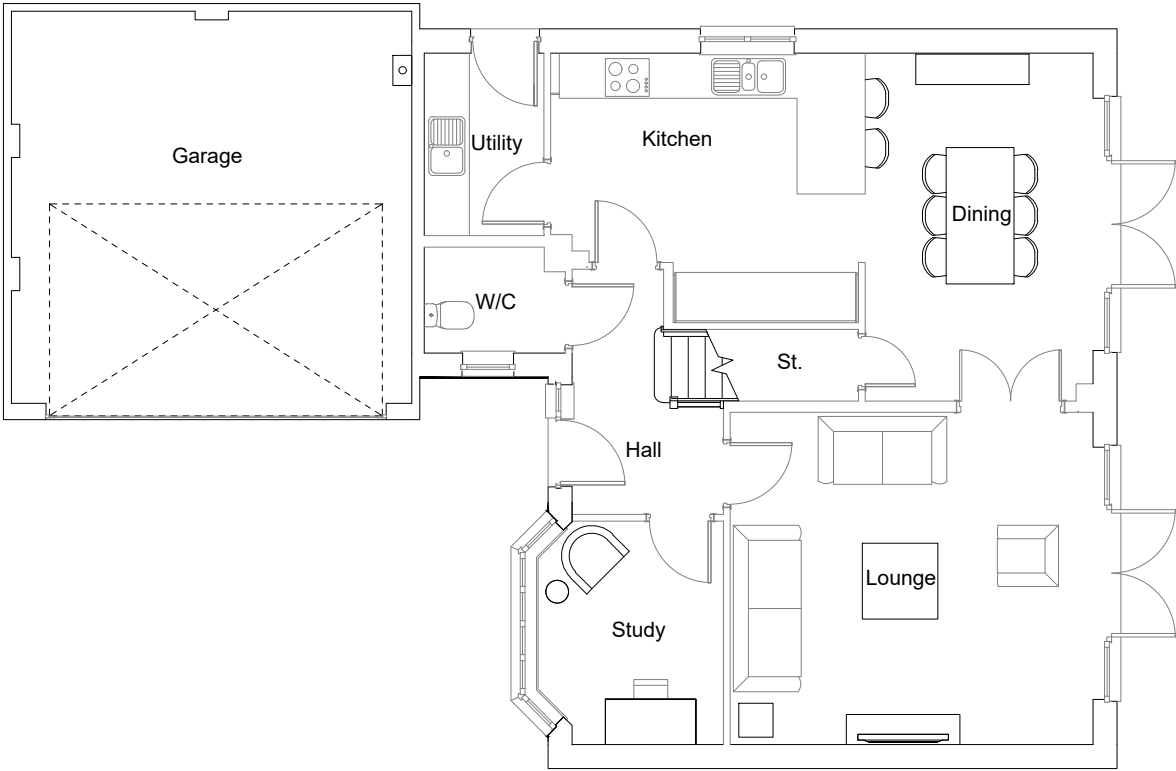

Ground Floor Plan

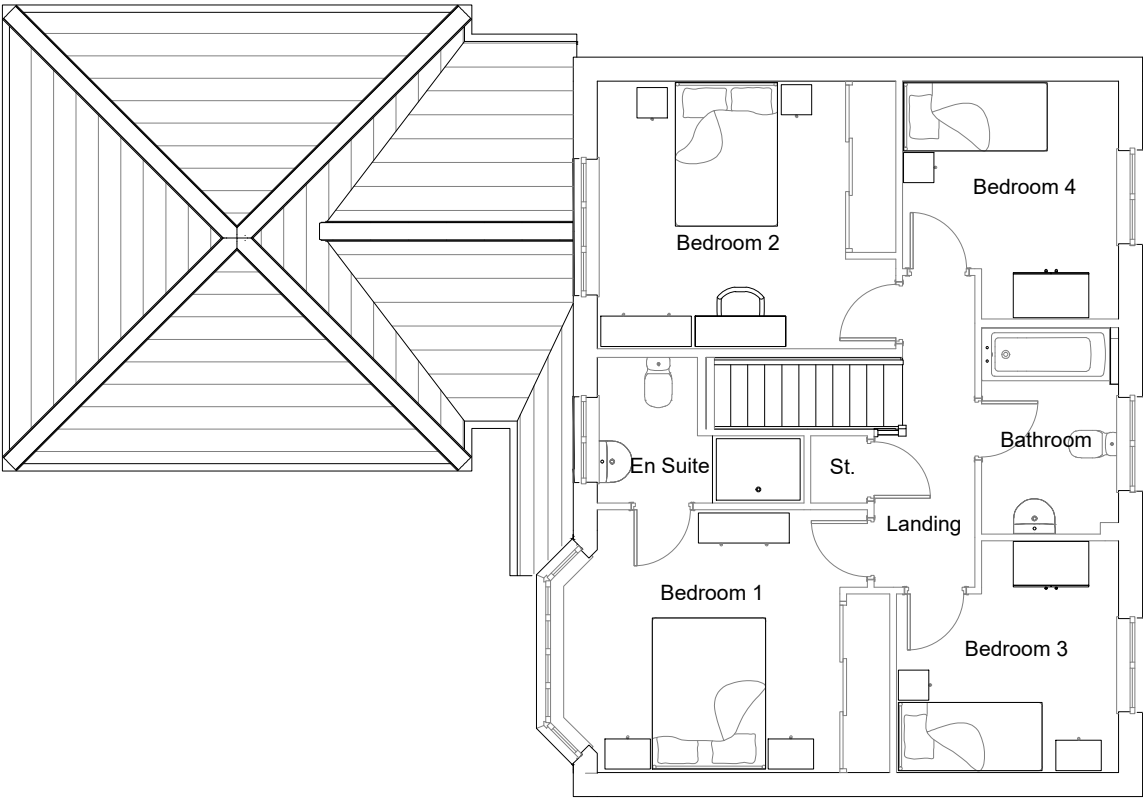

First Floor Plan

Housetype	Canterbury	Variation	Option
Bedrooms	4	Persons	6
Sq.ft	1482	Sq.m	137.6

PLOT No.

As Drawn -37, 42

Handed - 6



Romsey Office	Portishead Office	Rev	Description	Date	Au	Ch
Building 300, The Grange, Romsey Road, Michelmersh, Romsey, Hampshire, SO51 0AE T:01794 367703 F:01794 367276	Unit 5, Middle Bridge Business Park, Bristol Road, Portishead, Bristol, BS20 6PN T:01275 407000 F:01794 367276	A	Planning Issue.	31.03.21	JF	
		B	Plot numbers updated. Planning Issue.	02.11.21	JF	
		C	Plot numbers updated. Planning Issue.	07.02.22	JF	

Project	Camps Field, Barton Road		
Drawing	House Type: Canterbury Floor Plans		
Client	Redrow Homes Southern Counties		
Job no.	REDR200818	Date	11.01.21
Dwg no.	HT.CANT.p	Rev.	C
Author	AY	Checker	Scale 1:100 at A3
Status	PLANNING		Office Romsey
Client ref.			

The logo for thrive. architects features the word "thrive." in a white, lowercase, handwritten-style font, with a period at the end. Below it, the word "architects" is written in a smaller, orange, lowercase, sans-serif font. The entire logo is set against a solid orange rectangular background.

