




50 Bath Road, Emsworth.
EXISTING

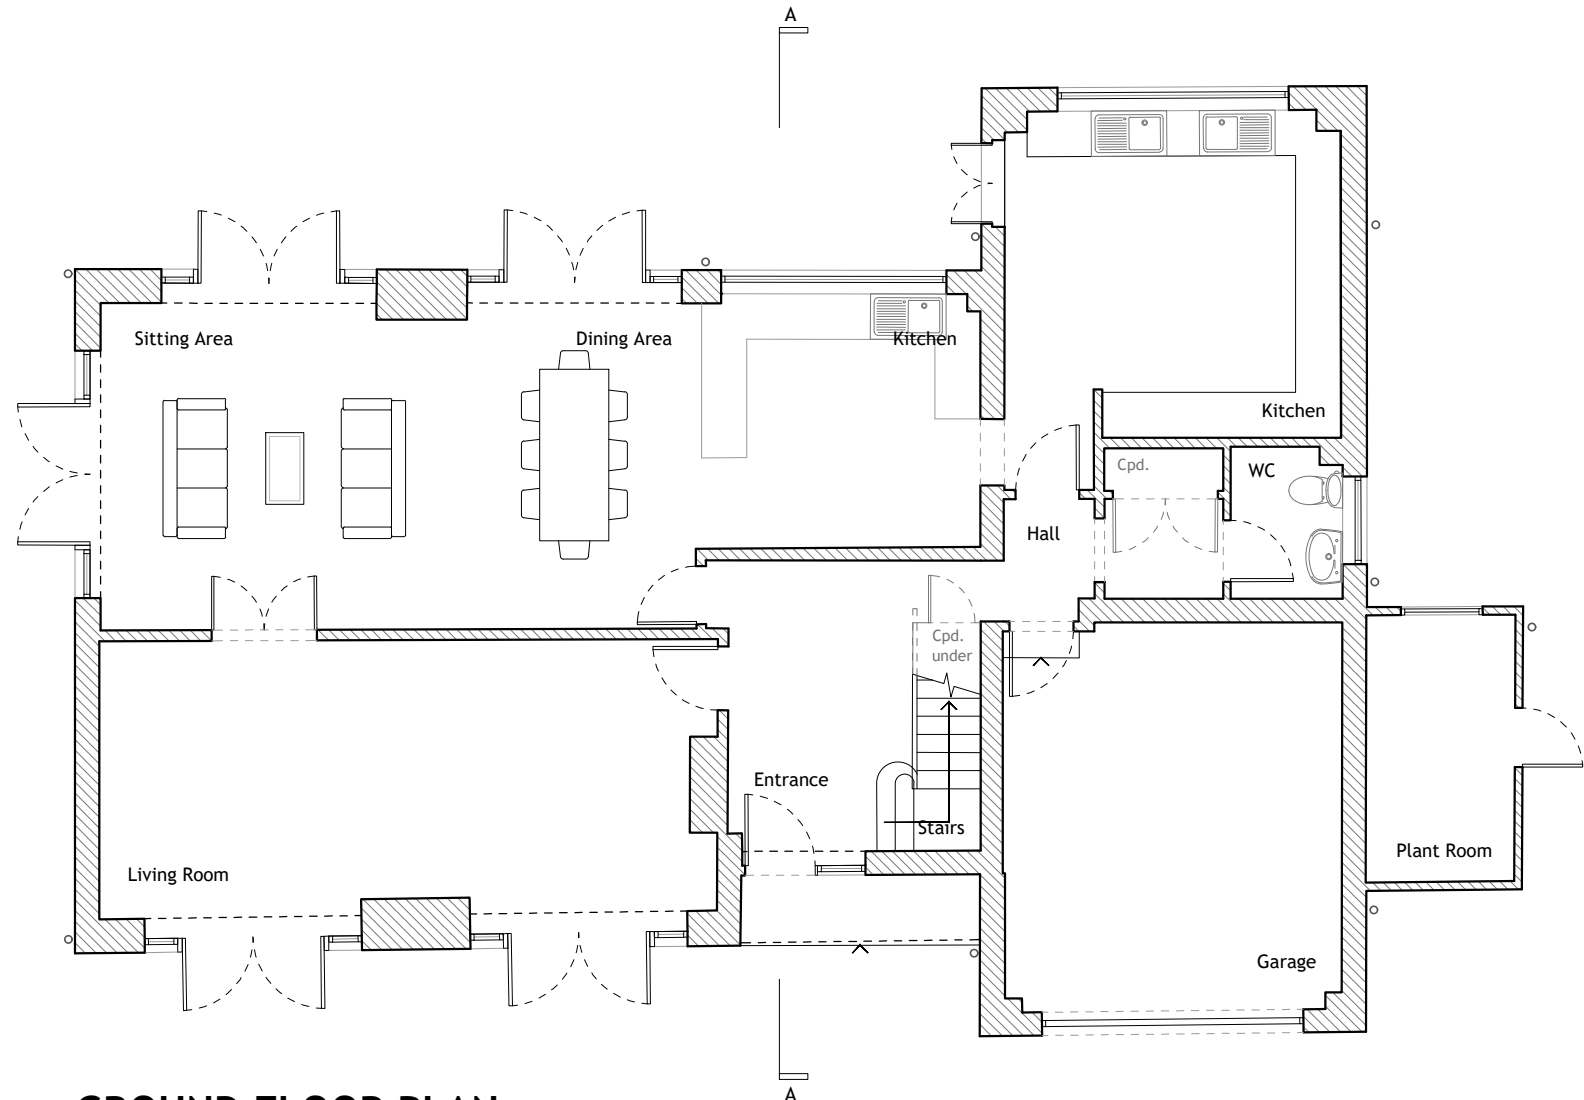



GROUND FLOOR PLAN
1:100

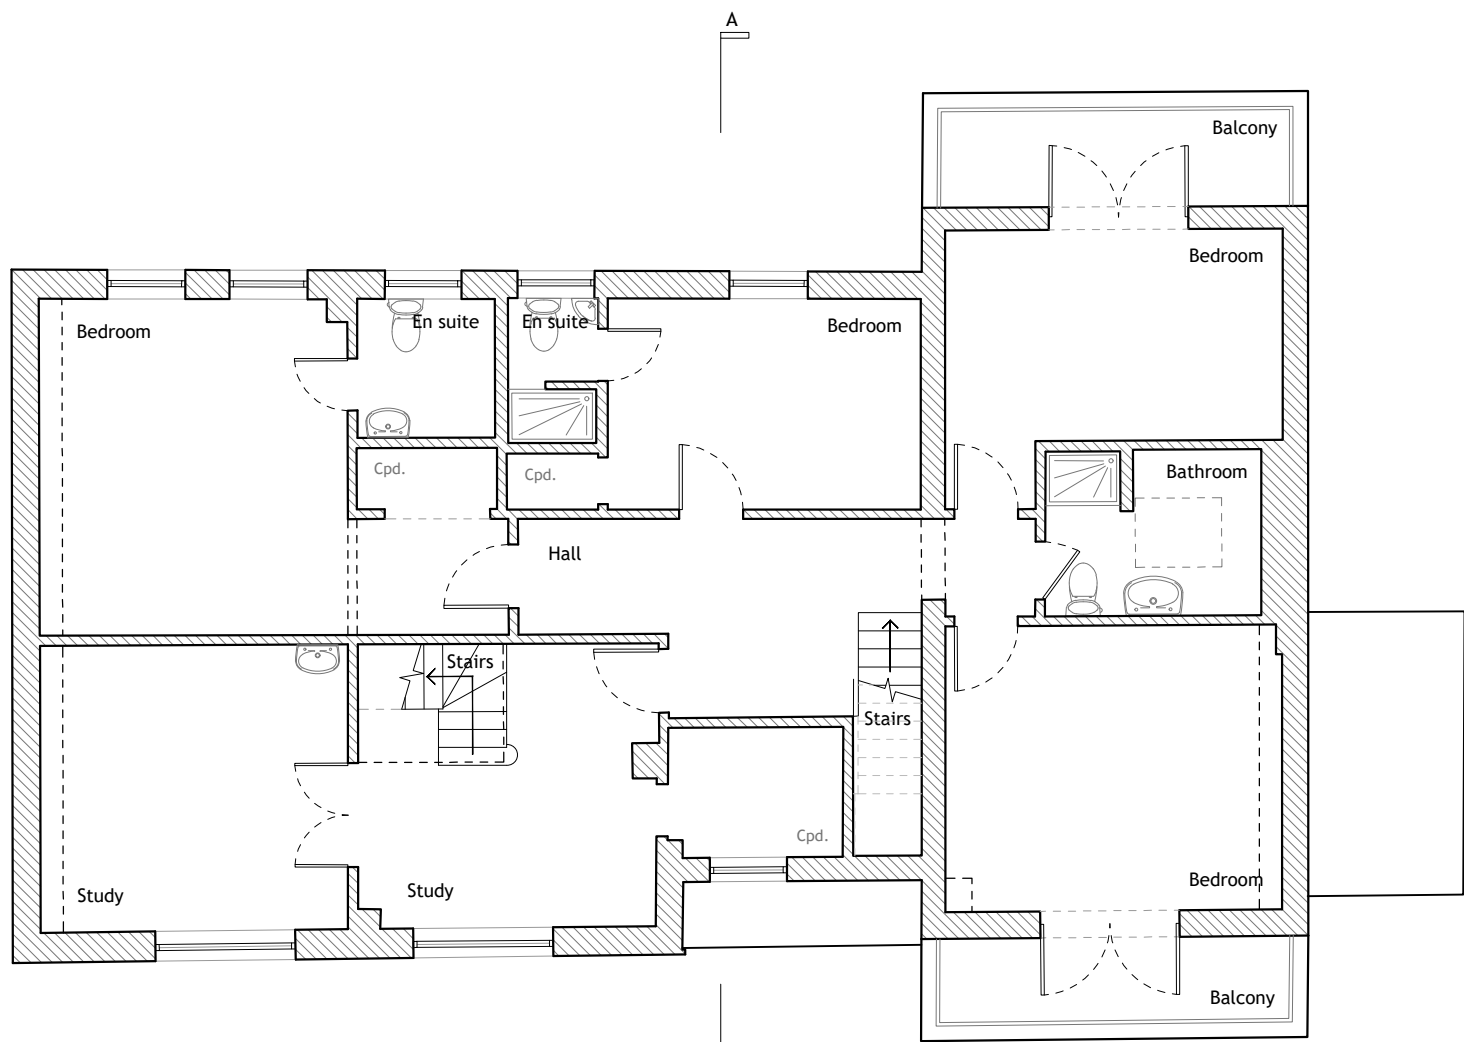

FIRST FLOOR PLAN
1:100

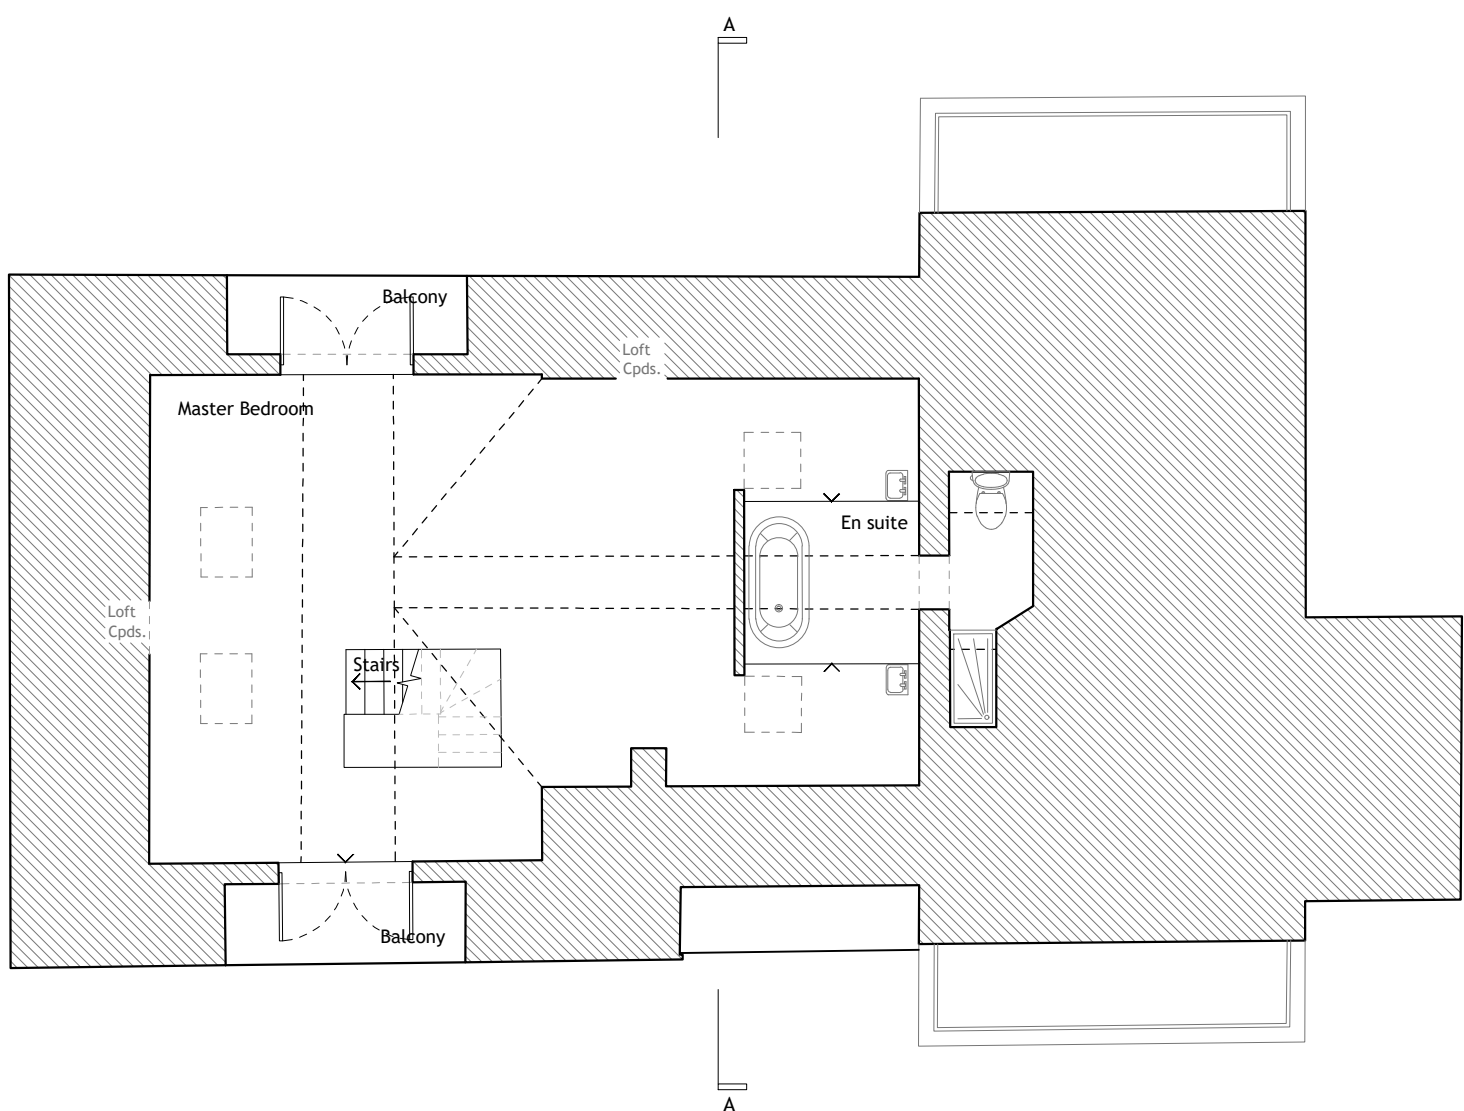


SECOND FLOOR PLAN
1:100

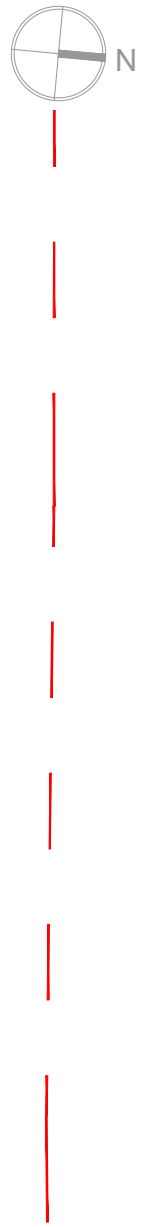 


FRONT ELEVATION
[east] 1:100




REAR ELEVATION
[west] 1:100

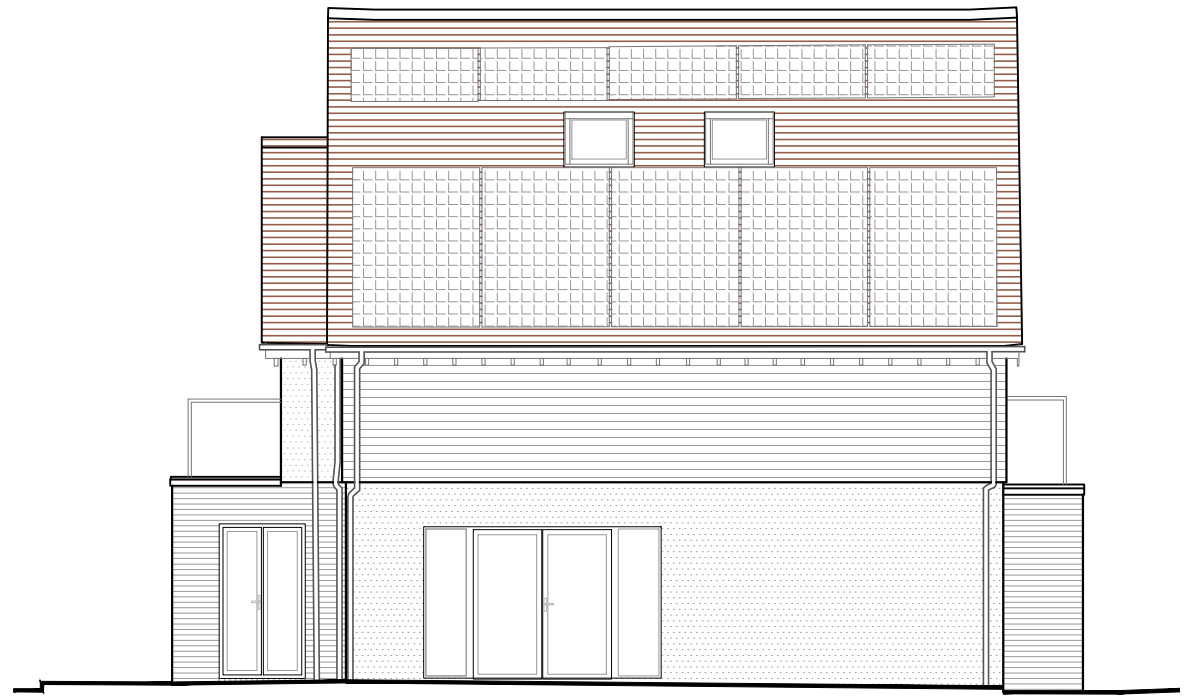


SIDE ELEVATION
[south] 1:100

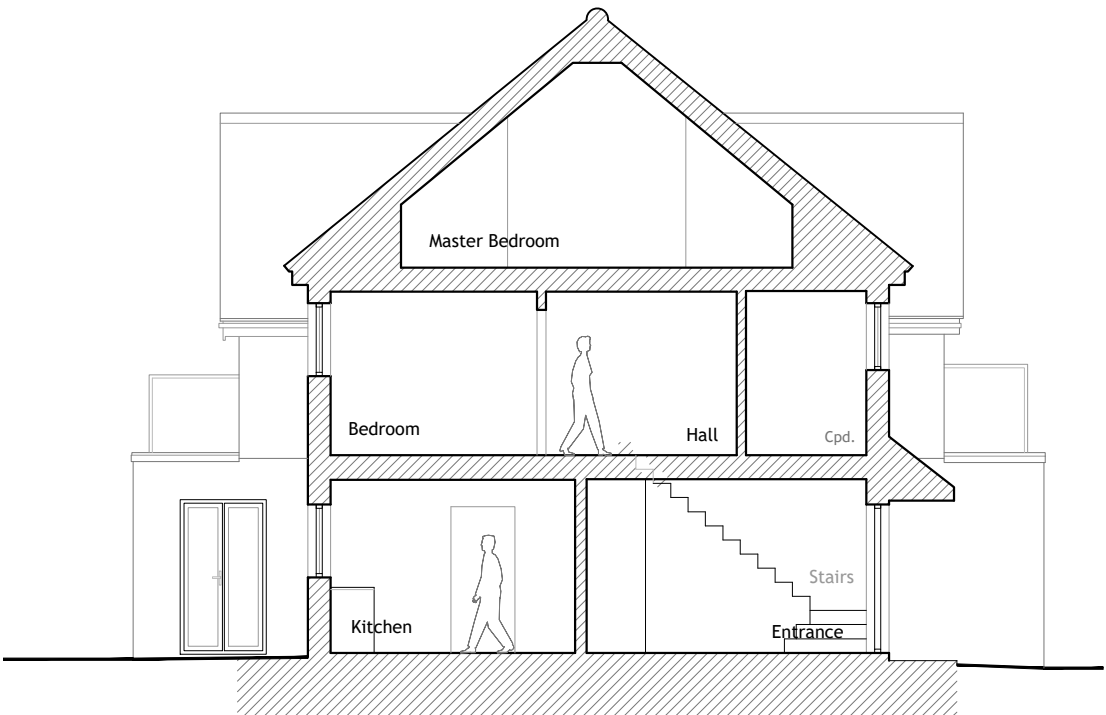


SECTION A
1:100

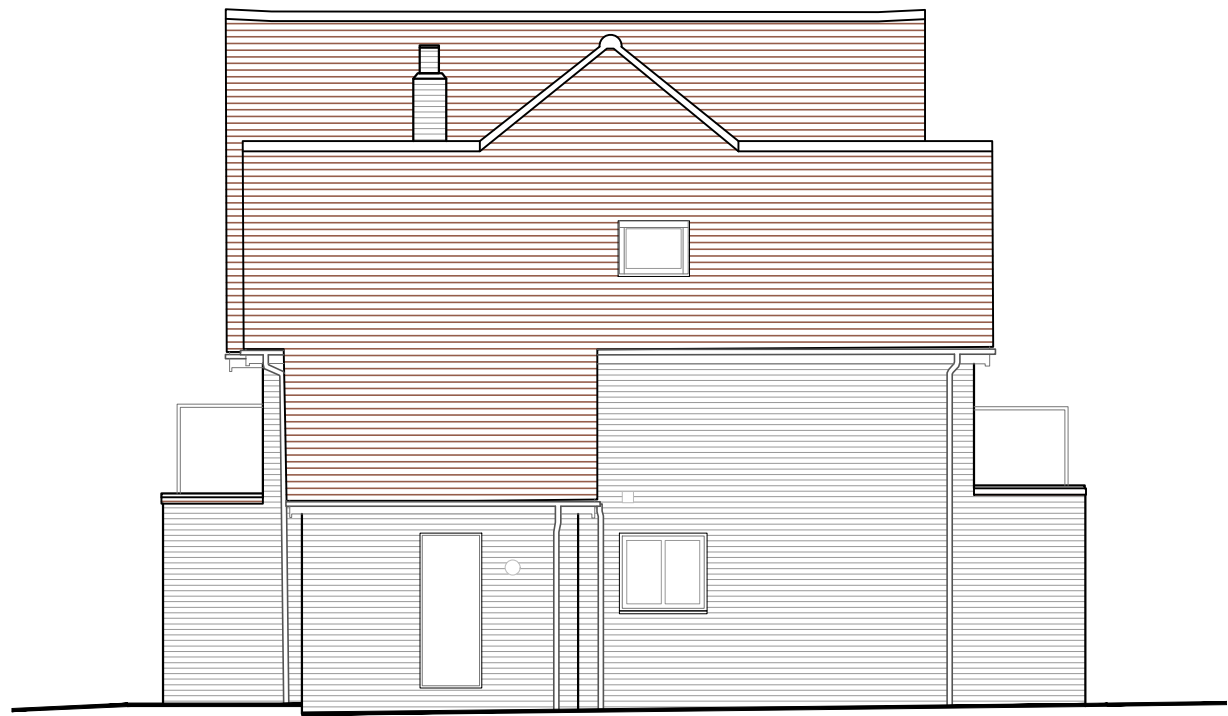

SIDE ELEVATION
[north] 1:100


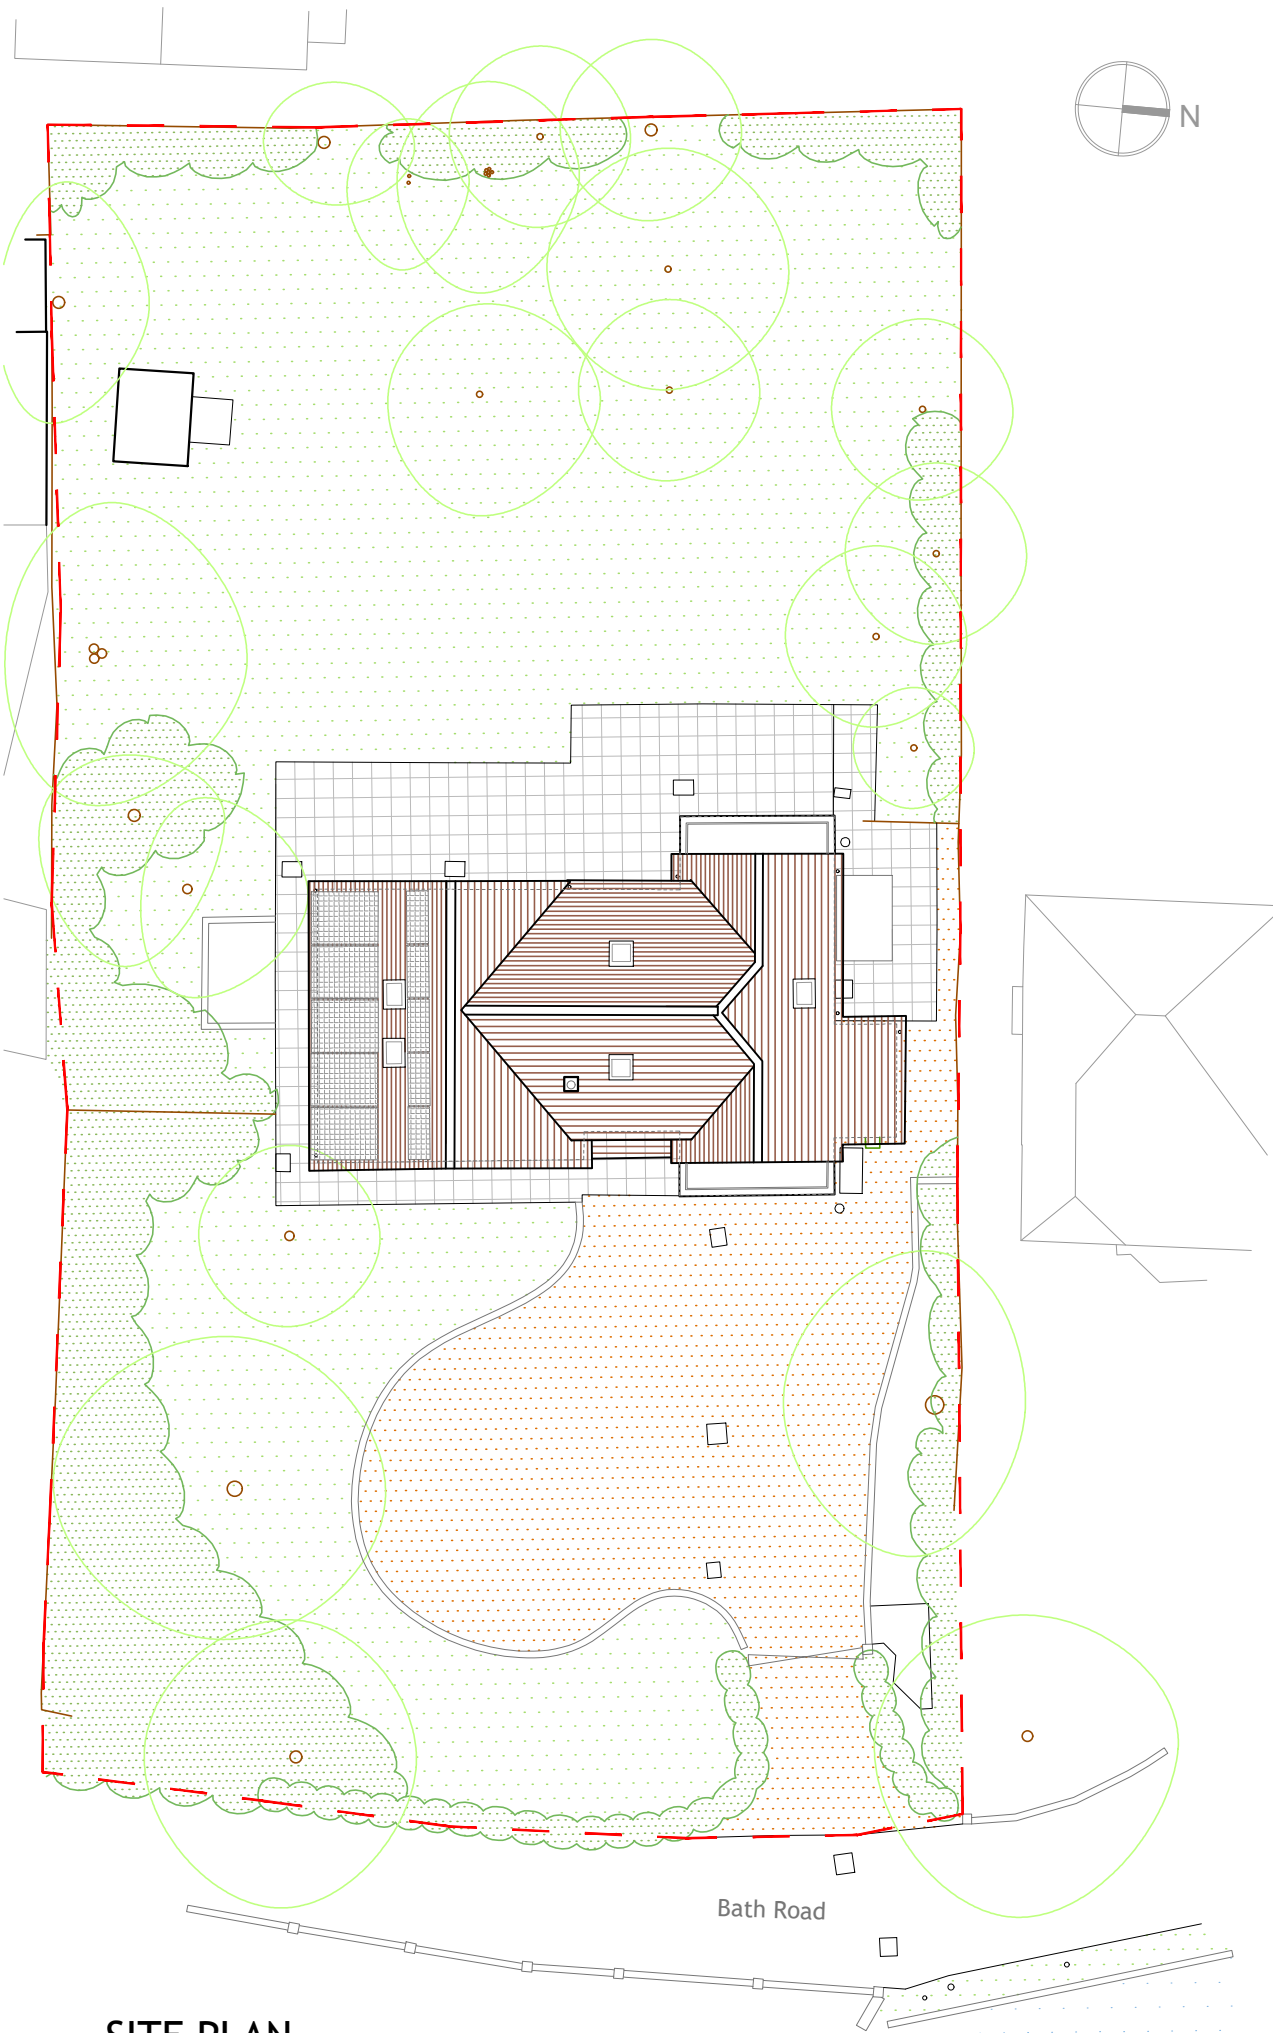


SITE PLAN
1:250

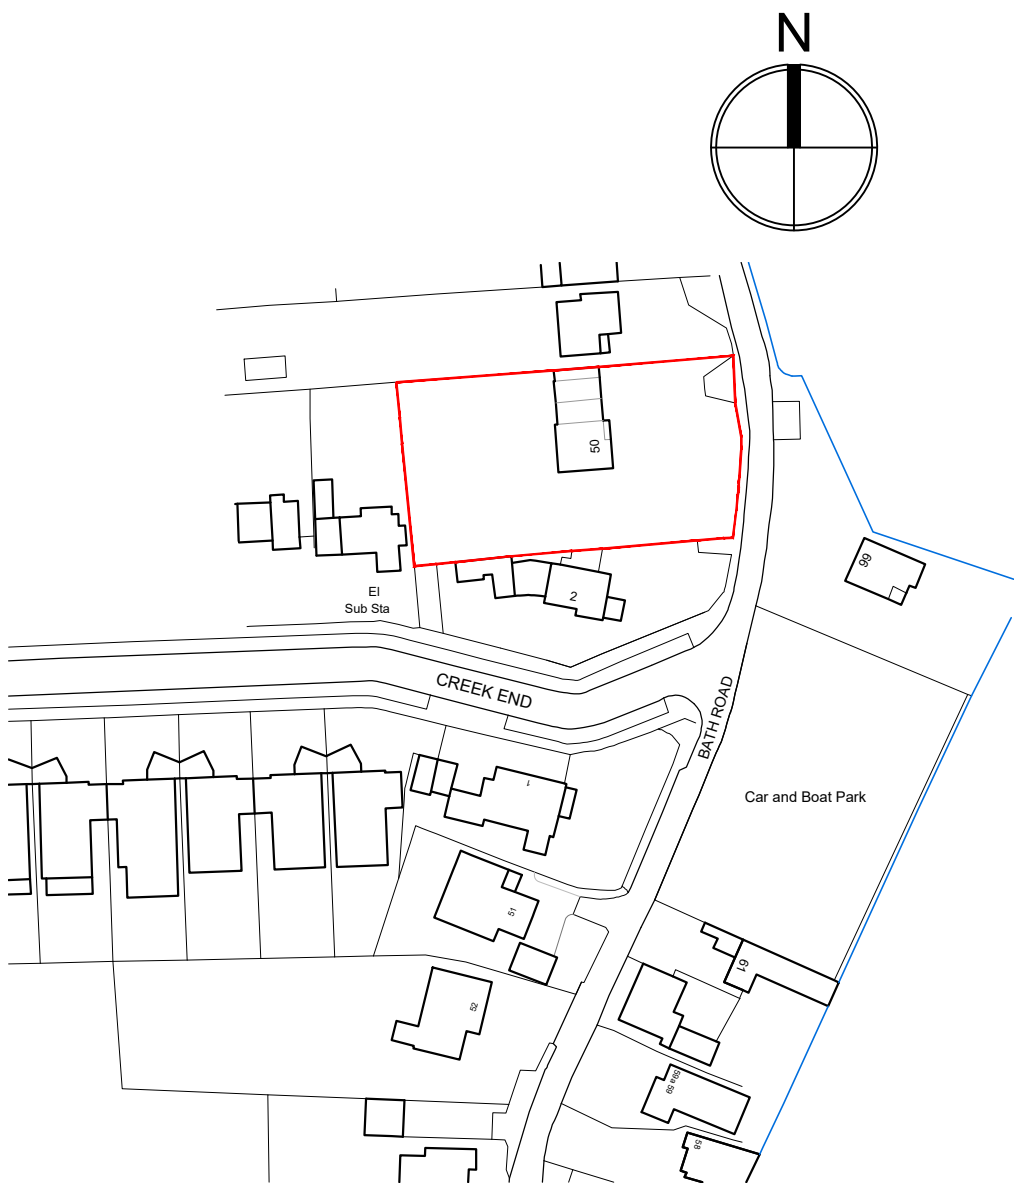


SITE LOCATION PLAN
1:1250

Ordnance Survey, (c) Crown Copyright 2022. All rights reserved. Licence number 100022432

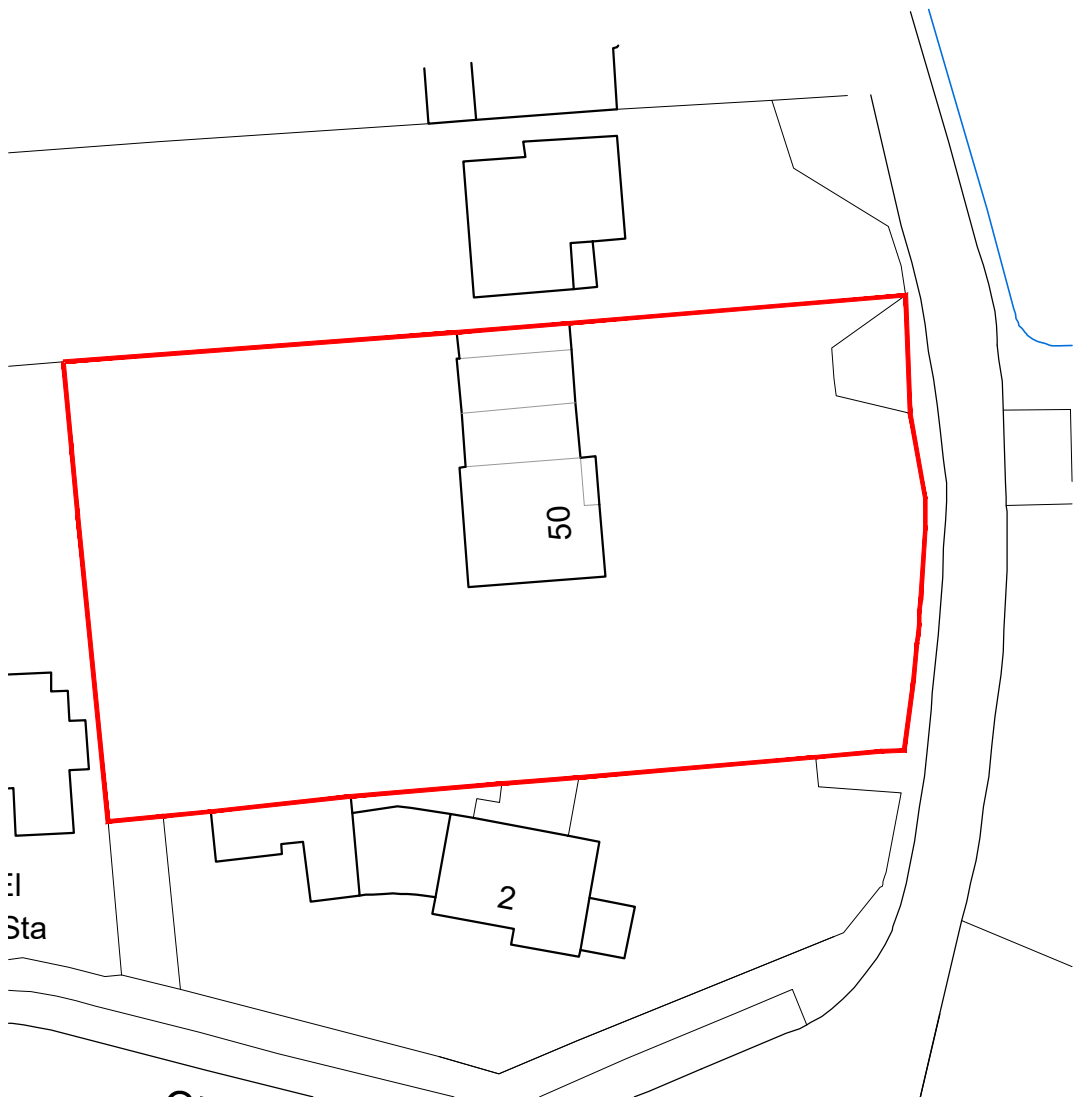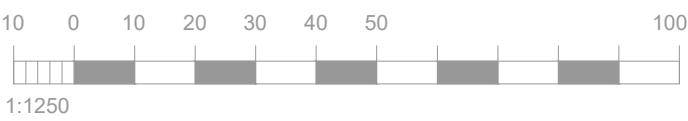

SITE BLOCK PLAN
1:500

Ordnance Survey, (c) Crown Copyright 2022. All rights reserved. Licence number 100022432

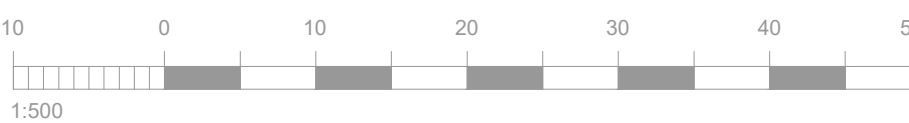

hd
architects

Helyer Davies Architects Ltd
1 The Old Flour Mill,
Emsworth, PO10 7BT
01243 370 715

www.hdarchitects.co.uk

mail@hdarchitects.co.uk

PROJECT

50 Bath Road
Emsworth
Hampshire
PO10 7ER

DRAWING

Existing Plans, Sections & Elevations

SCALE

as noted @ A1

DATE March 2022

DRAWN EK

DRAWING NUMBER

22019-01

REVISION

*