



EXISTING

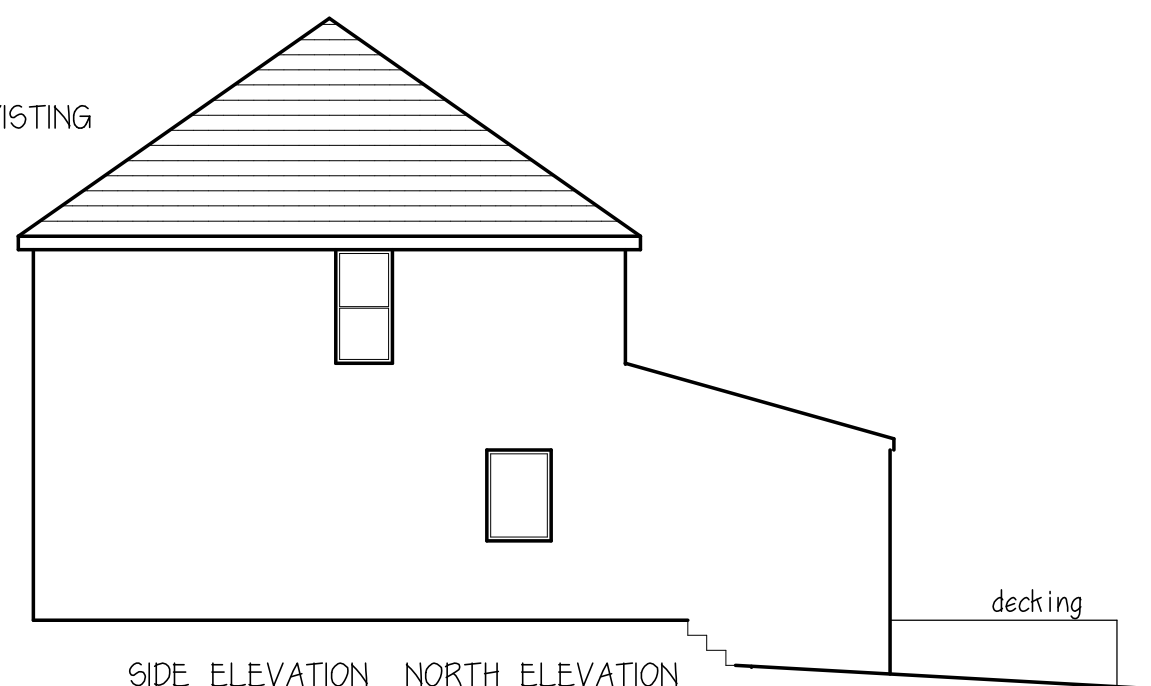


SIDE ELEVATION NORTH ELEVATION



PROPOSED

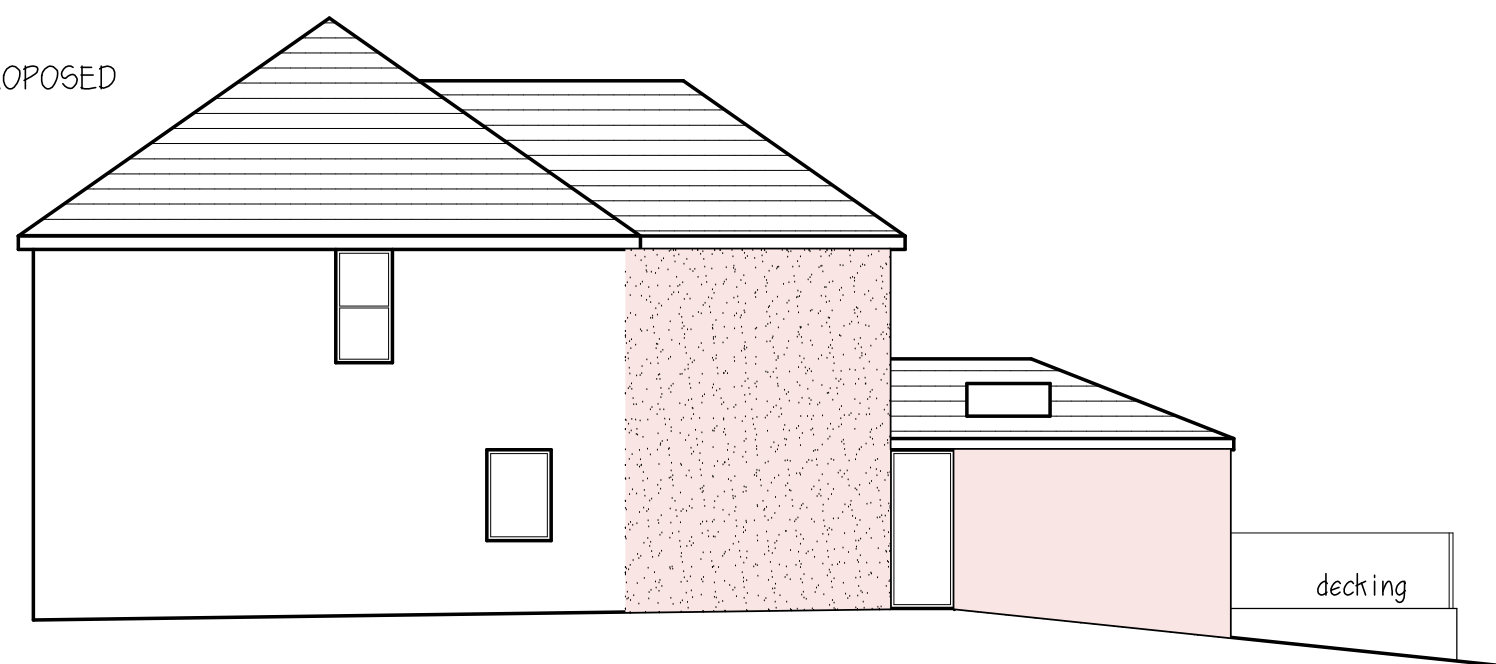



ramp up to side door and down to garden for disabled access

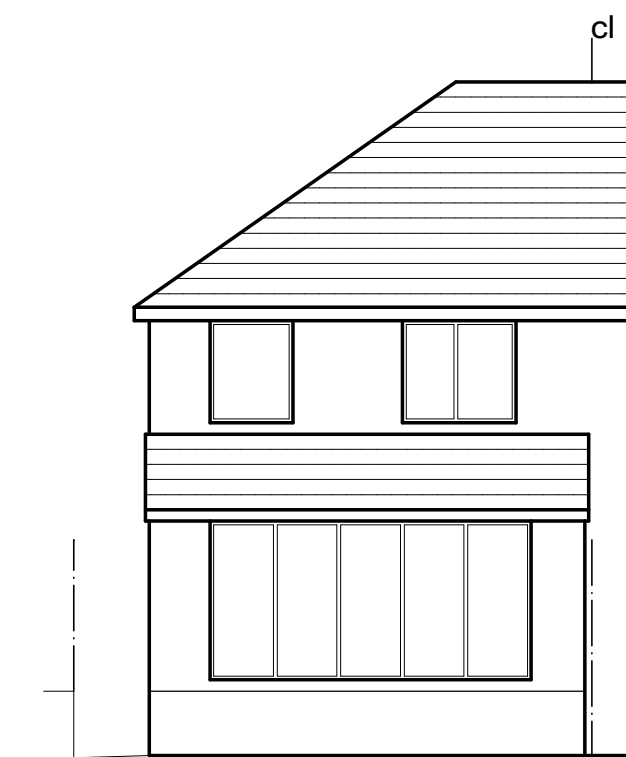

REAR ELEVATION
WEST ELEVATION

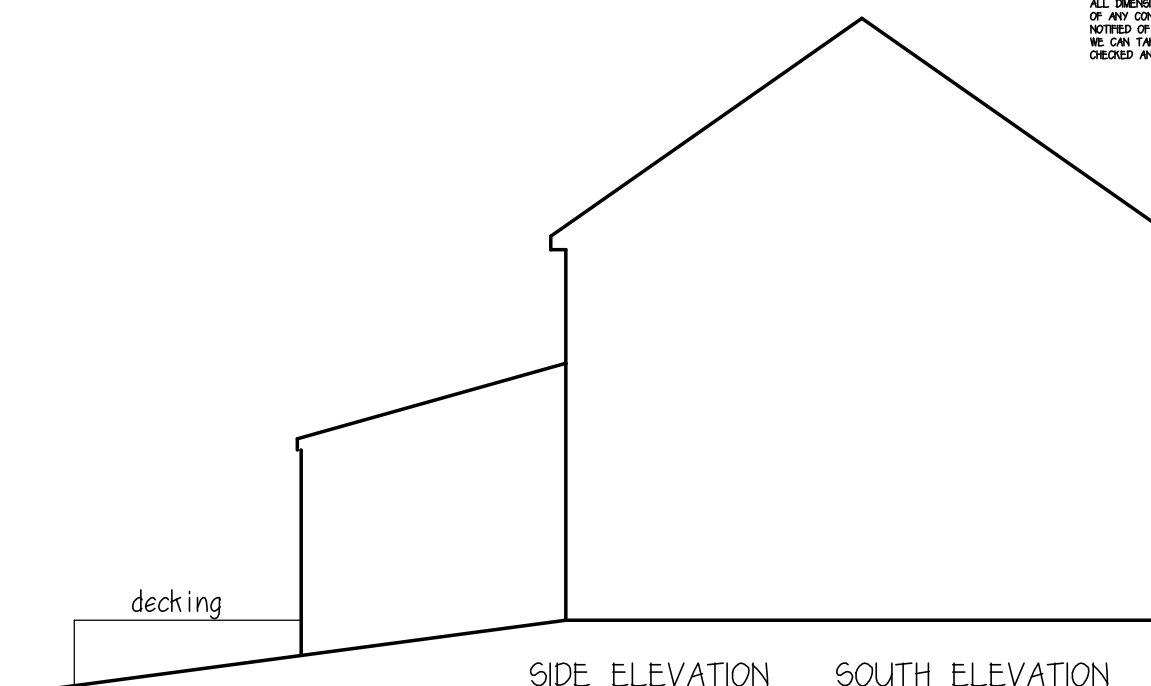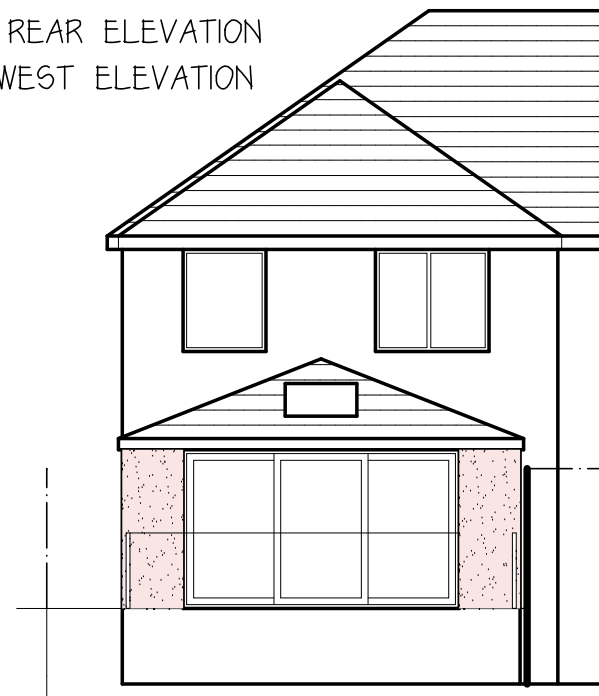


SIDE ELEVATION SOUTH ELEVATION

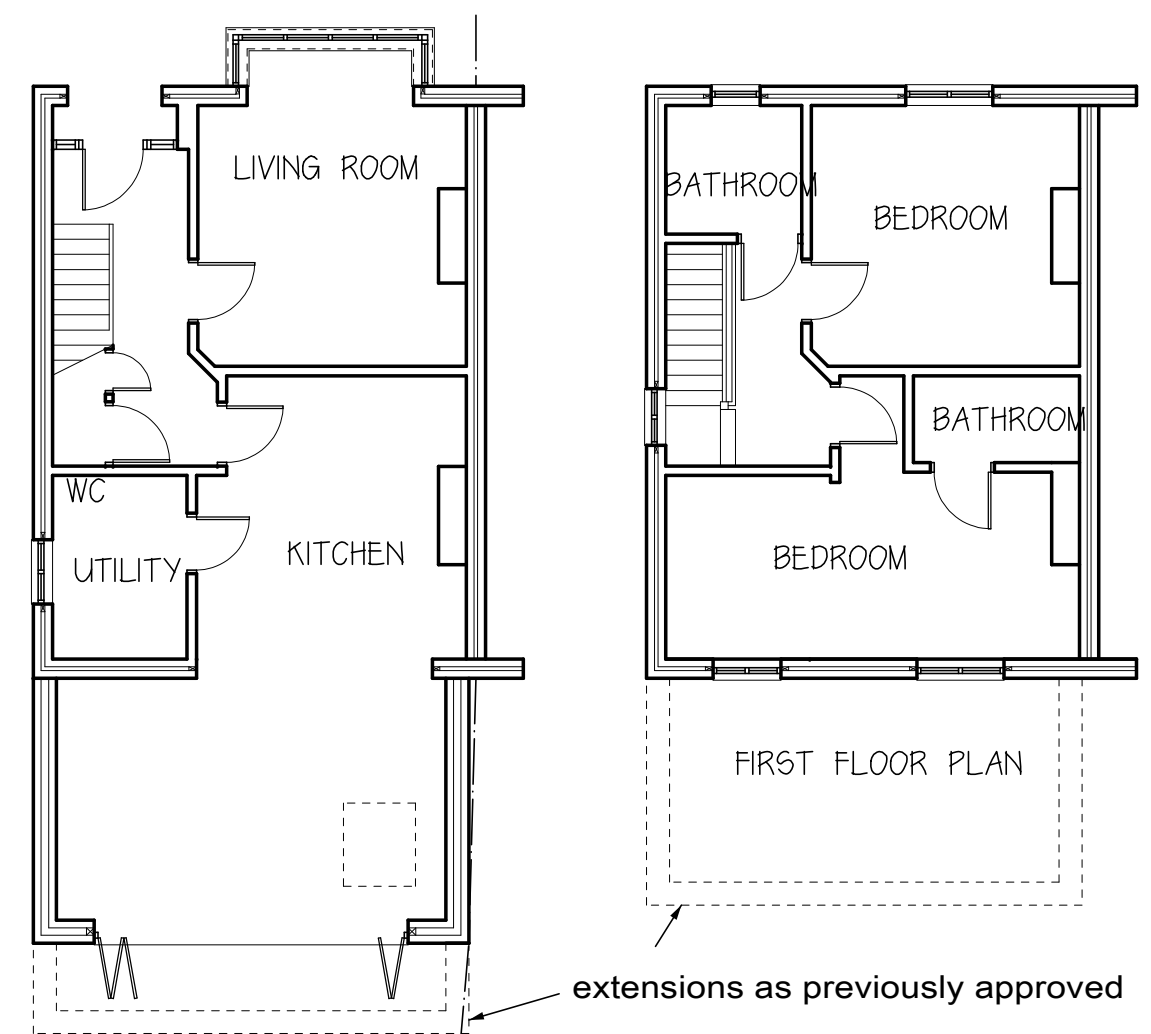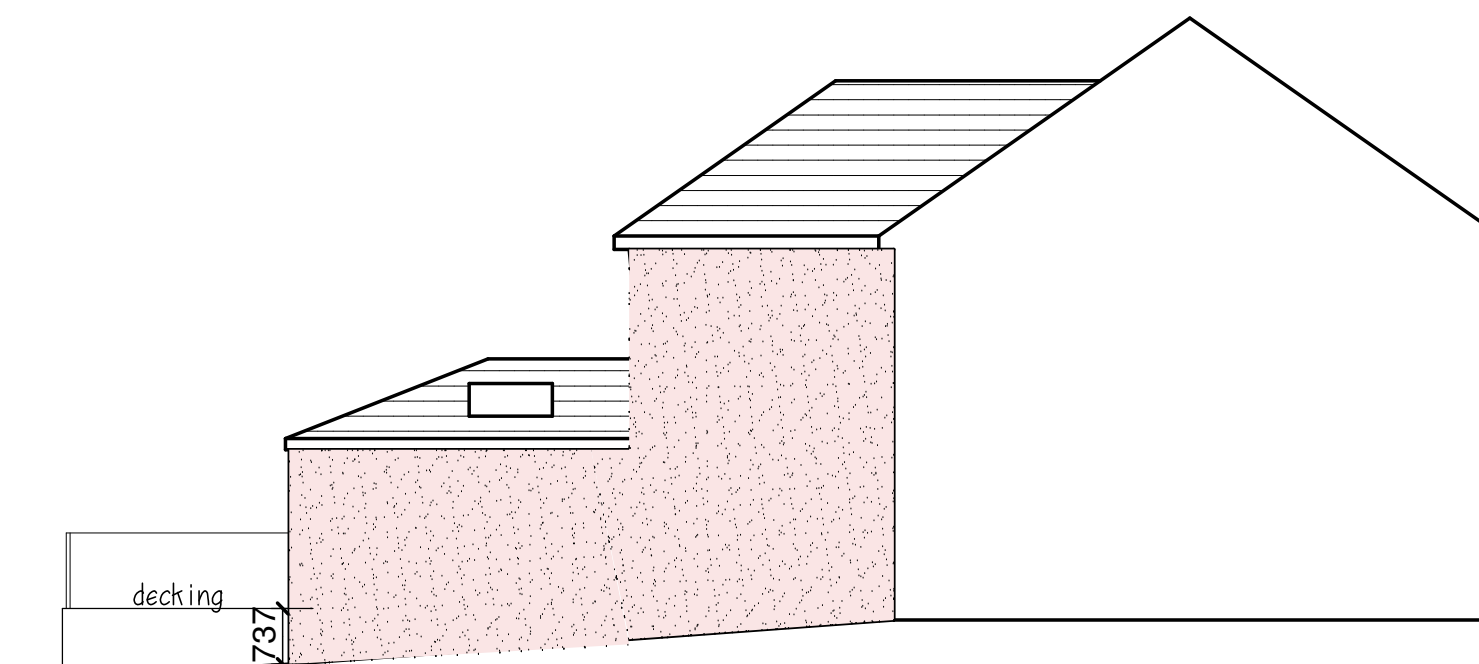

GROUND FLOOR PLAN


FIRST FLOOR PLAN

extensions as previously approved

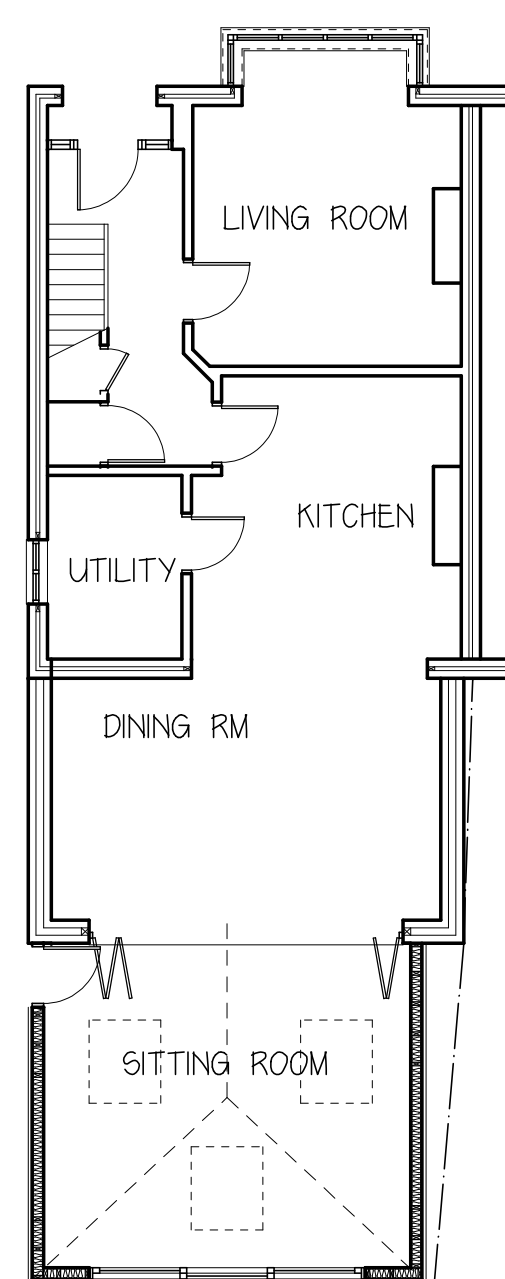

DINING RM

SITTING ROOM

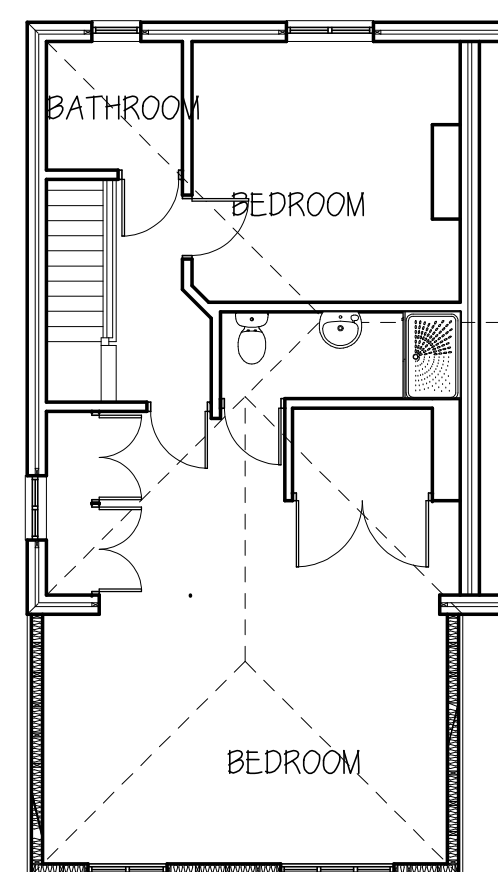

BATHROOM

BEDROOM

BEDROOM

THIS DRAWING IS THE PROPERTY OF STEPHEN BROMLEY ASSOCIATES AND MUST NOT BE REPRODUCED IN PART OR IN WHOLE OR USED FOR THE EXECUTION OF WORKS WITHOUT THEIR PERMISSION. DO NOT SCALE EXCEPT FOR PLANNING PURPOSES. ALL DIMENSIONS TO BE CHECKED ON SITE PRIOR TO COMMENCEMENT OF ANY CONSTRUCTION WORKS AND STEPHEN BROMLEY ASSOCIATES NOTIFIED OF ANY DISCREPANCIES. WE CAN TAKE NO RESPONSIBILITY FOR ANY WORKS UNLESS THEY ARE CHECKED AND CERTIFIED TO COMPLY BY THE RELEVANT BUILDING CONTROL.

STEPHEN BROMLEY ASSOCIATES
5 WEST ST SHOREHAM BY SEA
WEST SUSSEX

PROPOSED EXTENSIONS AND
ALTERATIONS

AT SCALE 1:100

25 NEW BRIGHTON ROAD
EMSWORTH

Drawing no 11742-1b