


MILL RYTHE HOLIDAY VILLAGE

Planning Condition Discharge - Foul Water Drainage Scheme



0 5 10 20 30 40 50
Scale 1:500 - 10mm=5m
Metres

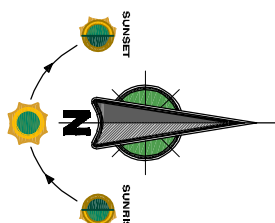


Copyright. This drawing is the property of A&M Architectural Partnership. It is not to be used, copied, reproduced, or otherwise disclosed to any other unauthorized person, either wholly or in part without the consent in writing of A&M Architectural Partnership. Do not scale this drawing. Drawings can be scaled for Planning purposes only, all dimensions on the building connecting any work or any other work shall be as shown on the drawing, unless otherwise stated. Report any alterations or omissions to the Architect. This drawing incorporates information from other professions, for the information of the Architect. A&M Architectural Partnership Ltd. cannot accept responsibility for the information or any other work shown on this drawing, or for any other work or additional information that are required appertaining to such information should be sought from the relevant profession or their appointed representative. All contractors and sub-contractors are to comply in all respects with current Building Regulations, whether or not specifically stated on these drawings.

LEGEND:

- Foul Water Drainage
- Pump Main
- Surface Water Drainage
- Private Conveyance Trench
- Surface Water Sewer

Rev.	Details	Name	Date

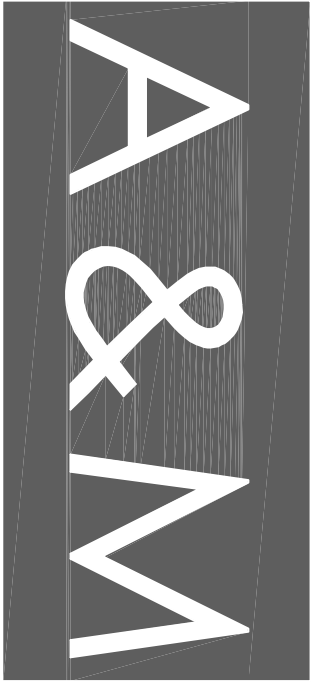

A&M Architectural Partnership LLP
40 Cambridge Road, Hastings, East Sussex, TN34 1DT
T: 01424 200222 W: www.aandm.co.uk E: enquiries@aandm.co.uk

Client: **Away Resorts Ltd.**

Site Address: **Mill Rythe Holiday Village**
Foxcroft Road, Foyling Blend,
Hampshire, PO11 0PB

Project: **Proposed Masterplan**

Drawing Title: **Proposed Foul Water Drainage Scheme**

Date: **Jan 2022** Scale: **1:500@A1** Drawn: **RW**
Computer File Name: **3877-801 - Proposed Drainage Plan.dwg** Checked By: **-**
Status: **Planning**

Drawing Number: **3877-801** Revision: **-**

22No. Caravans approved as part of Planning Application Ref: APP/11/01080	22 No. Units
175 No. Caravans approved as part of Planning Application Ref: APP/16/01237	175 No. Units
112 No. Caravans proposed in substitution of 86 No. approved chalets	112 No. Units
Total Holiday Accommodation Units	309 No. Units