


NOTES:


Dimensions to be checked on site before commencing work. Any discrepancies shall be reported to the architect immediately.

Do not scale from these drawings except for planning purposes. Use figured dimensions only.


Where applicable this drawing is to be read in conjunction with other consultants' drawings.

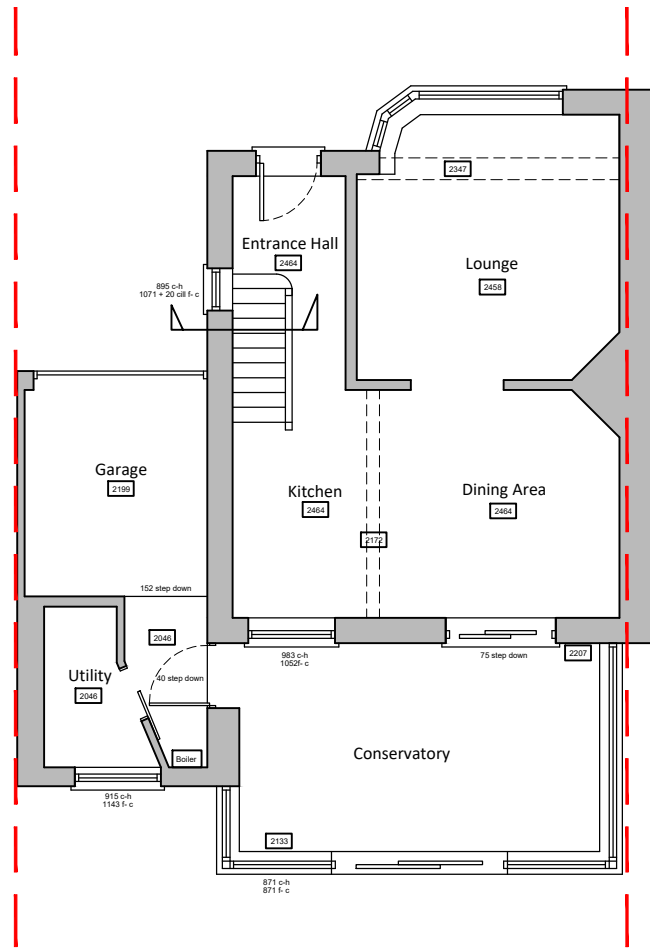


Ground floor plan scale 1:100

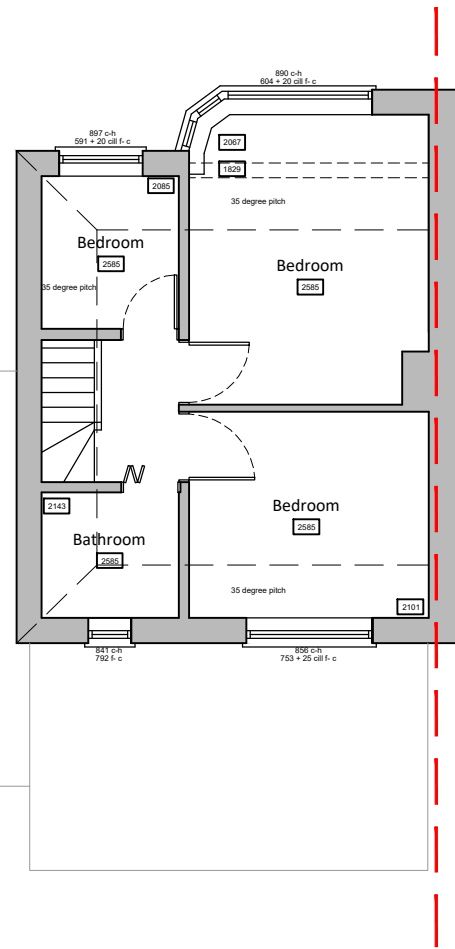


First floor plan scale 1:100

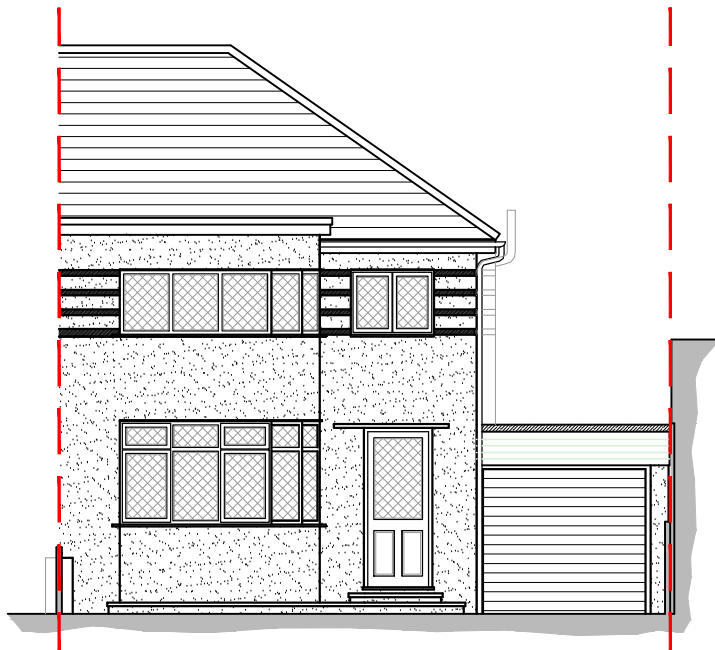


South west elevation scale 1:100

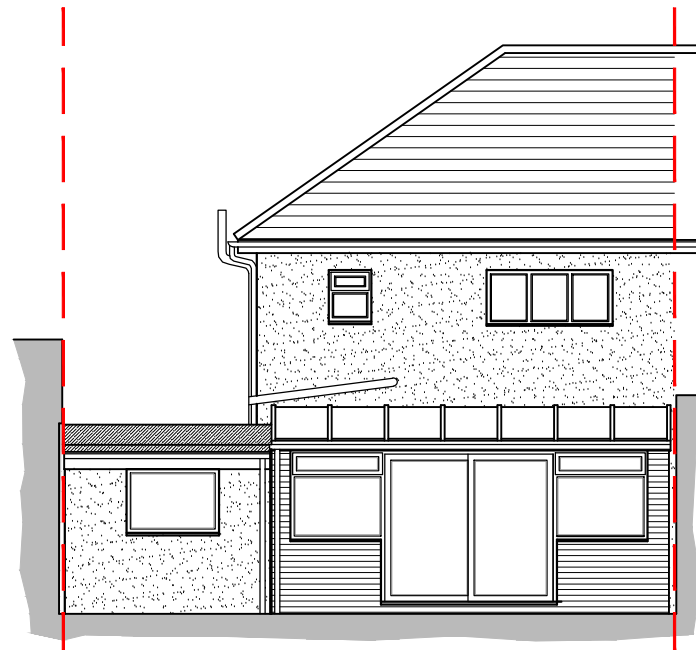

North east elevation scale 1:100

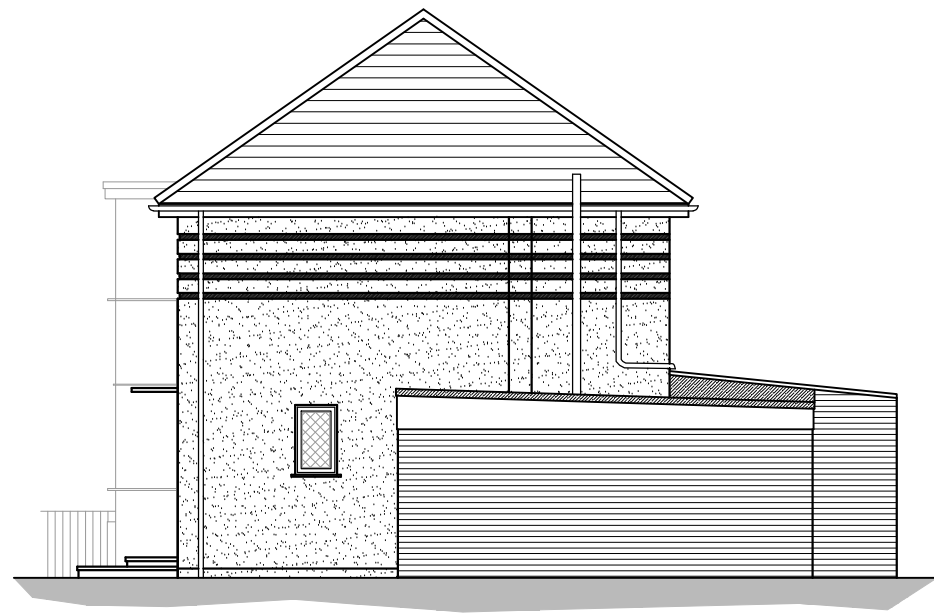

South east elevation scale 1:100

 

For MR & MRS SPENCER	Title PLANS & ELEVATIONS AS EXISTING				Office Tel: 01243 933732	
Project PROPOSED EXTENSION & RENOVATION AT 152 HAMBLEDON ROAD, WATERLOOVILLE, HAMPSHIRE, PO7 6XA	Date MAY 2022	Drawn SR	Scale as noted @ A3	Checked -	Email: admin@jb-architecturedesign.com	
	Job Number PL 594.22	Drawing Number -02	Revision -		Web: www.jb-architecturedesign.com	

