




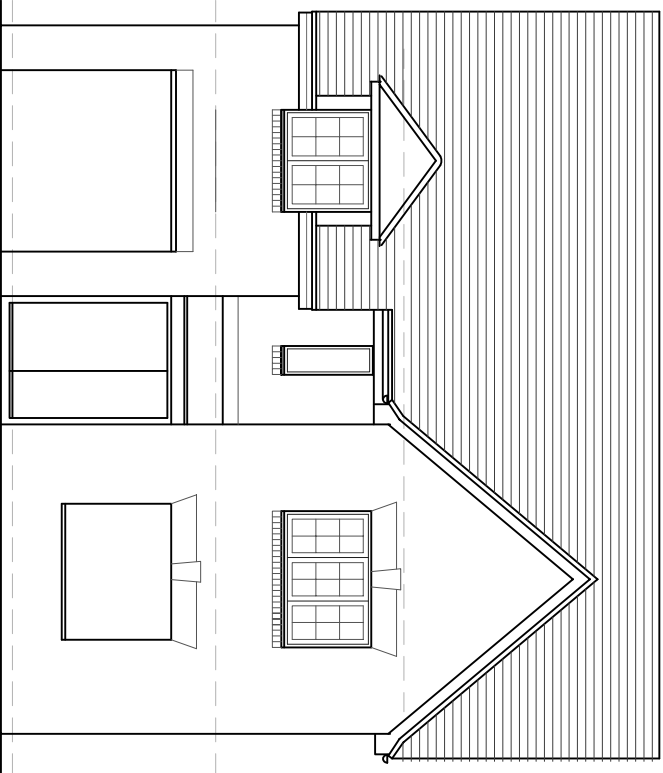

South Elevation

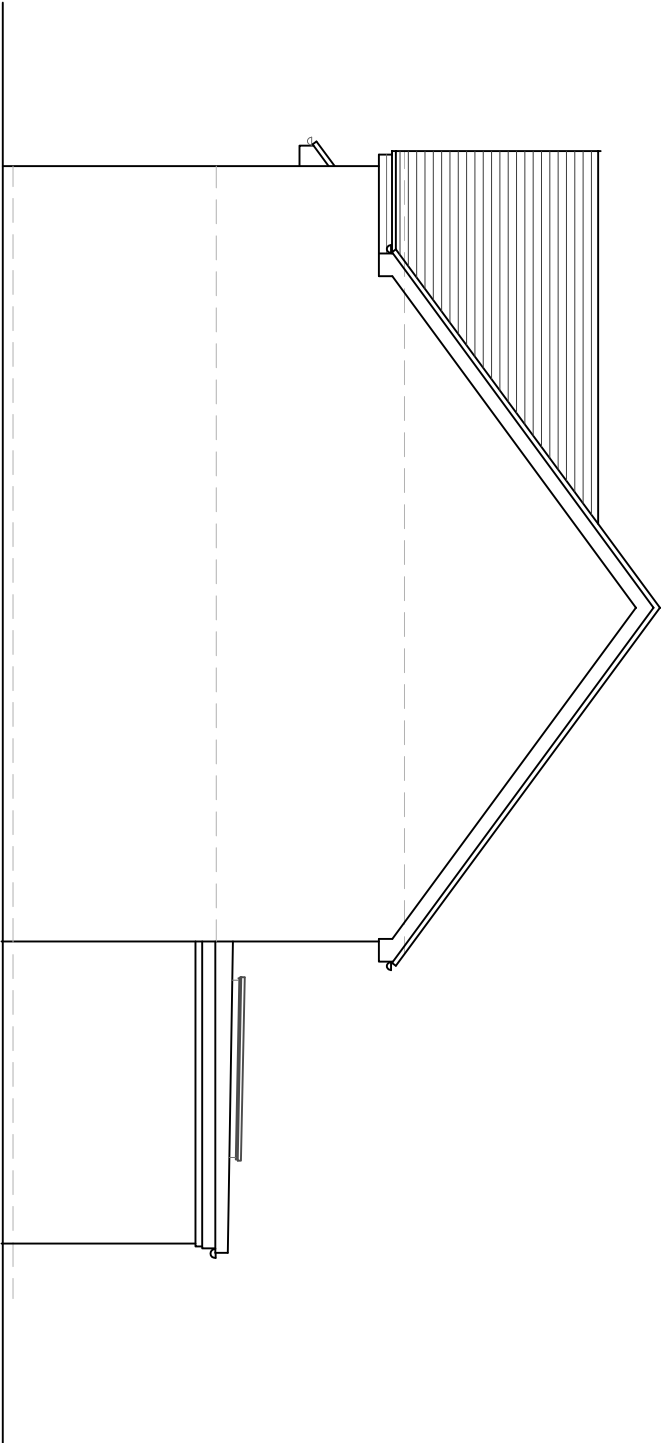

Scale in metres

 

East Elevation

DRAWING	NUMBER 202111.Exg 03
As Existing	REVISION
South and East Elevations	SCALE 1:100 @ A3
	DATE April 2022
PROJECT	
Proposed extension and alterations at 4 Wren Grove	
Havant PO9 5FL	

CLIENT
Kevin Holdaway