


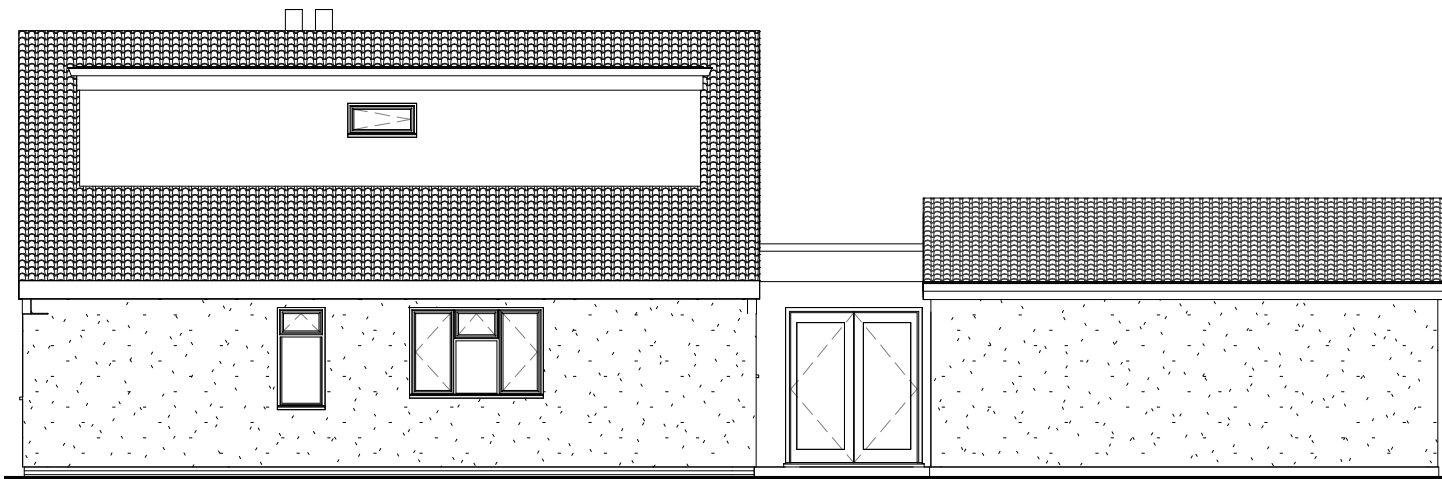

1

East Elevation


1 : 100



2

North Elevation


1 : 100

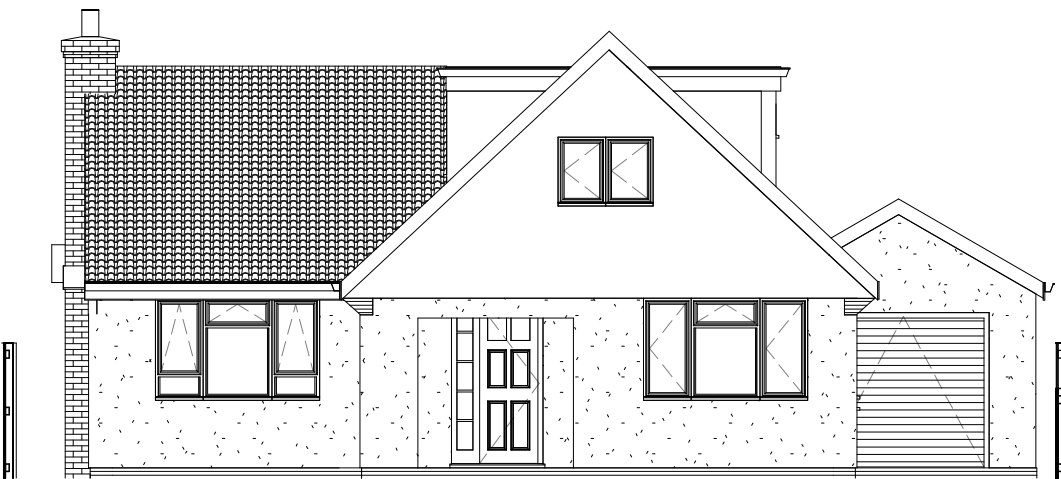

3

South Elevation

1 : 100

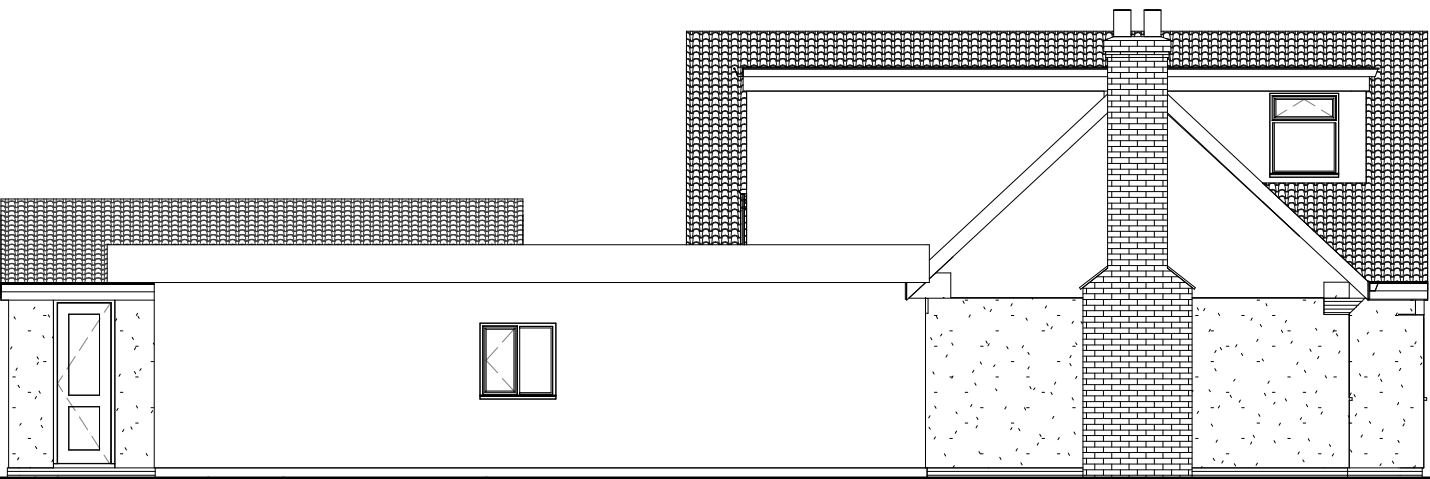


4

West Elevation

1 : 100

IJ Murray
Associates Ltd

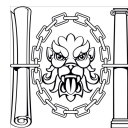

CIAT
REGISTERED PRACTICE

www.ijma.co.uk

IJ Murray Associates
Ltd
200 Seafront
Hayling Island
Hampshire
PO11 9HR
Phone 07779 246915
Email: info@ijma.co.uk

These drawings are for planning and building regulation purposes only and are not for construction. All dimensions should be checked on site before work commences

These drawings are the property of IJ Murray Associates Ltd and should not be reproduced or used in any way without the permission of a Director of IJ Murray Associates Ltd

Mr & Mrs Carter

4 Lime Grove HI

Original Elevations

Project number	Project Number
Date	Issue Date
Drawn by	Author
Checked by	Checker

A108.1 BRs

Scale	1 : 100
-------	---------