

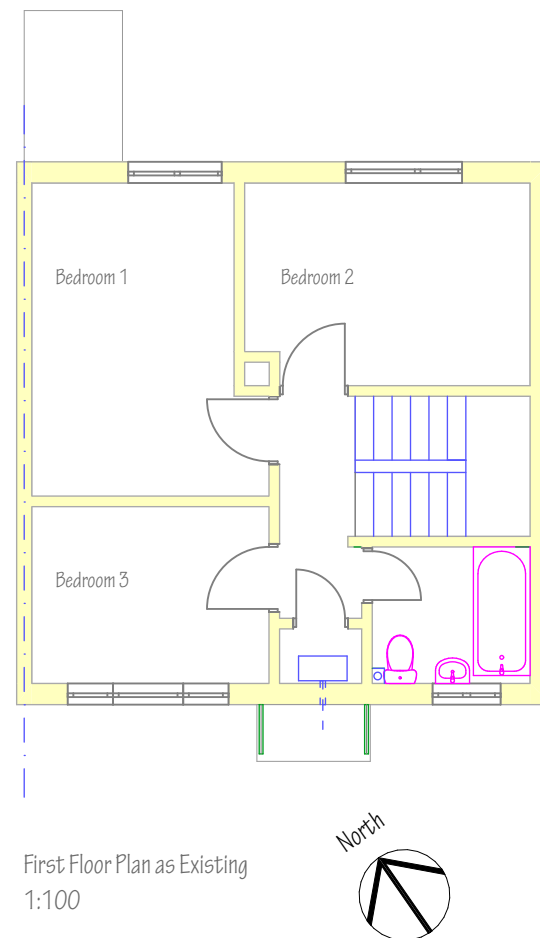


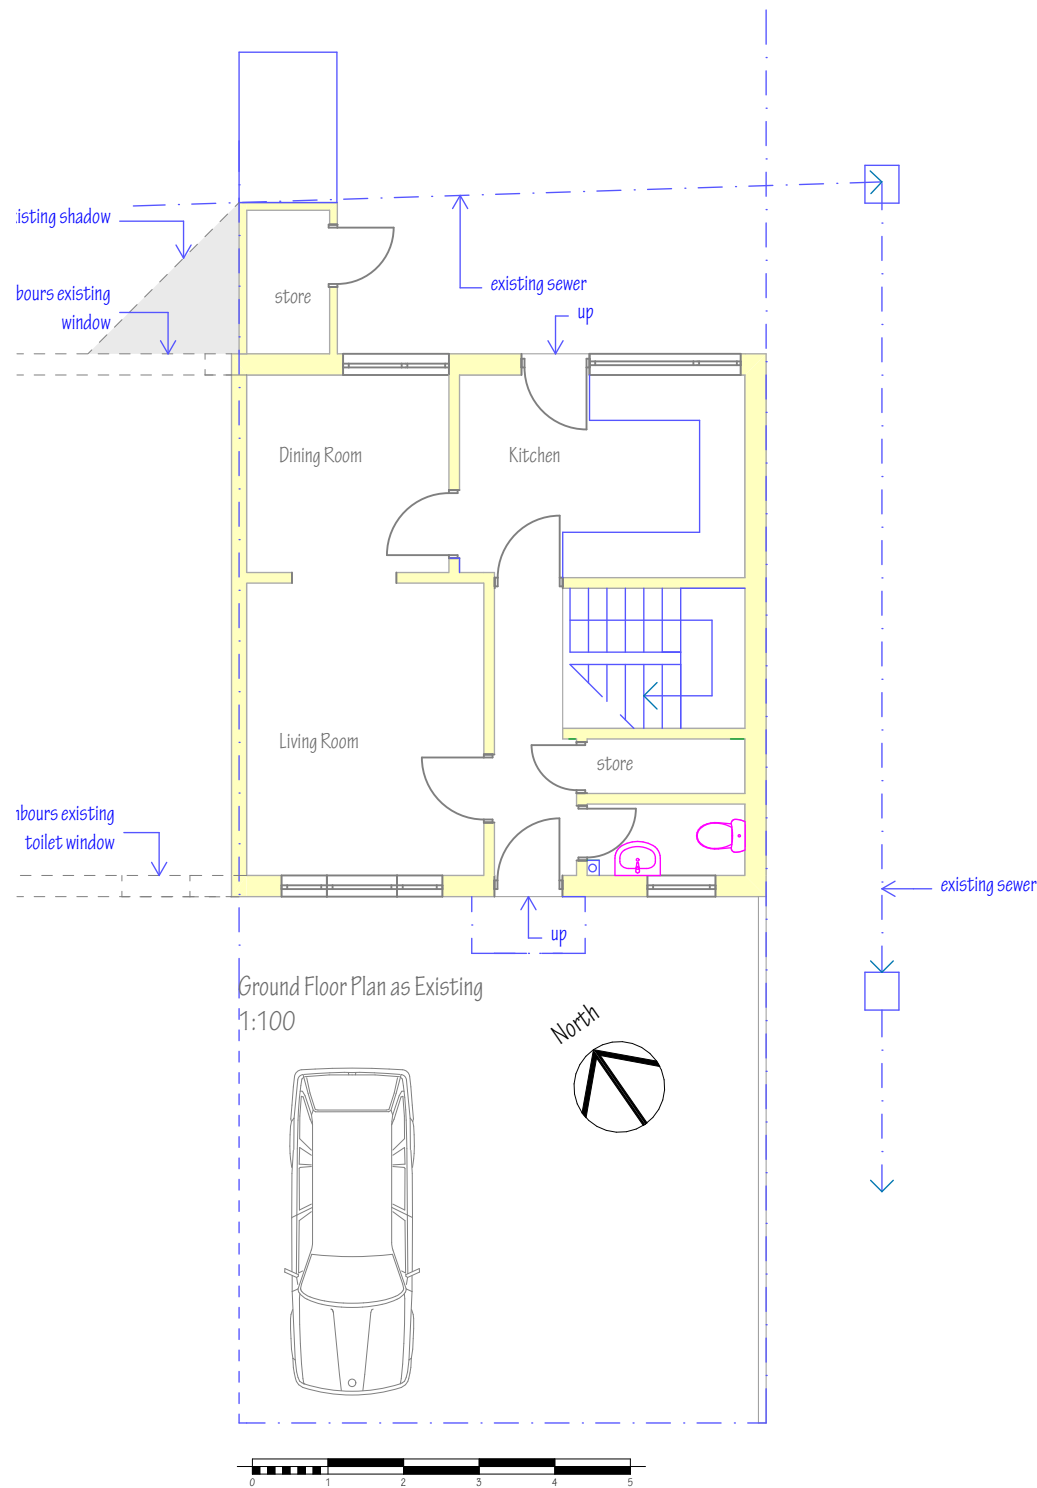

NOTES;  
This drawing is the copyright of  
EDWARD CAUSH + ASSOCIATES  
All dimensions must be checked on site prior to the commencement of construction and the Architect notified of any discrepancy. Figured dimensions are to be used in preference to scaled dimensions. The Local Planning Authority may scale from this drawing as the only exception. No deviation from the drawing will be permitted without the written consent of the Architect.

| REVISIONS       |             |                     |            |
|-----------------|-------------|---------------------|------------|
| Transmittal Set | Revision ID | Change Name         | Date       |
| 01              | A           | Minor modifications | 31/05/2022 |
|                 |             |                     |            |
|                 |             |                     |            |
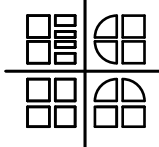

EDWARD CAUSH + ASSOCIATES  
ARCHITECTS

11 SOUTHDOWN ROAD COSHAM PORTSMOUTH  
PO6 2EB

phone 023 92 384477  
mob 07860 848306  
email: eca@architectureltd.co.uk

CLIENT  
Mr & Mrs Simon Legg

JOB TITLE  
118 Rowan Road  
Warblington  
Havant  
PO9 2UU

DRAWING TITLE

Ground & First Floor Plans as Existing

| SCALE            | DATE         |               |
|------------------|--------------|---------------|
| 1:100 @ A3       | 04:05:2022   |               |
| DRAWN BY         | CHECKED BY   |               |
| EC               |              |               |
| DRAWING NUMBER   | LAYOUT ISSUE | DRWG REVISION |
| 21:2104:L(2-)002 | 06           | A             |