




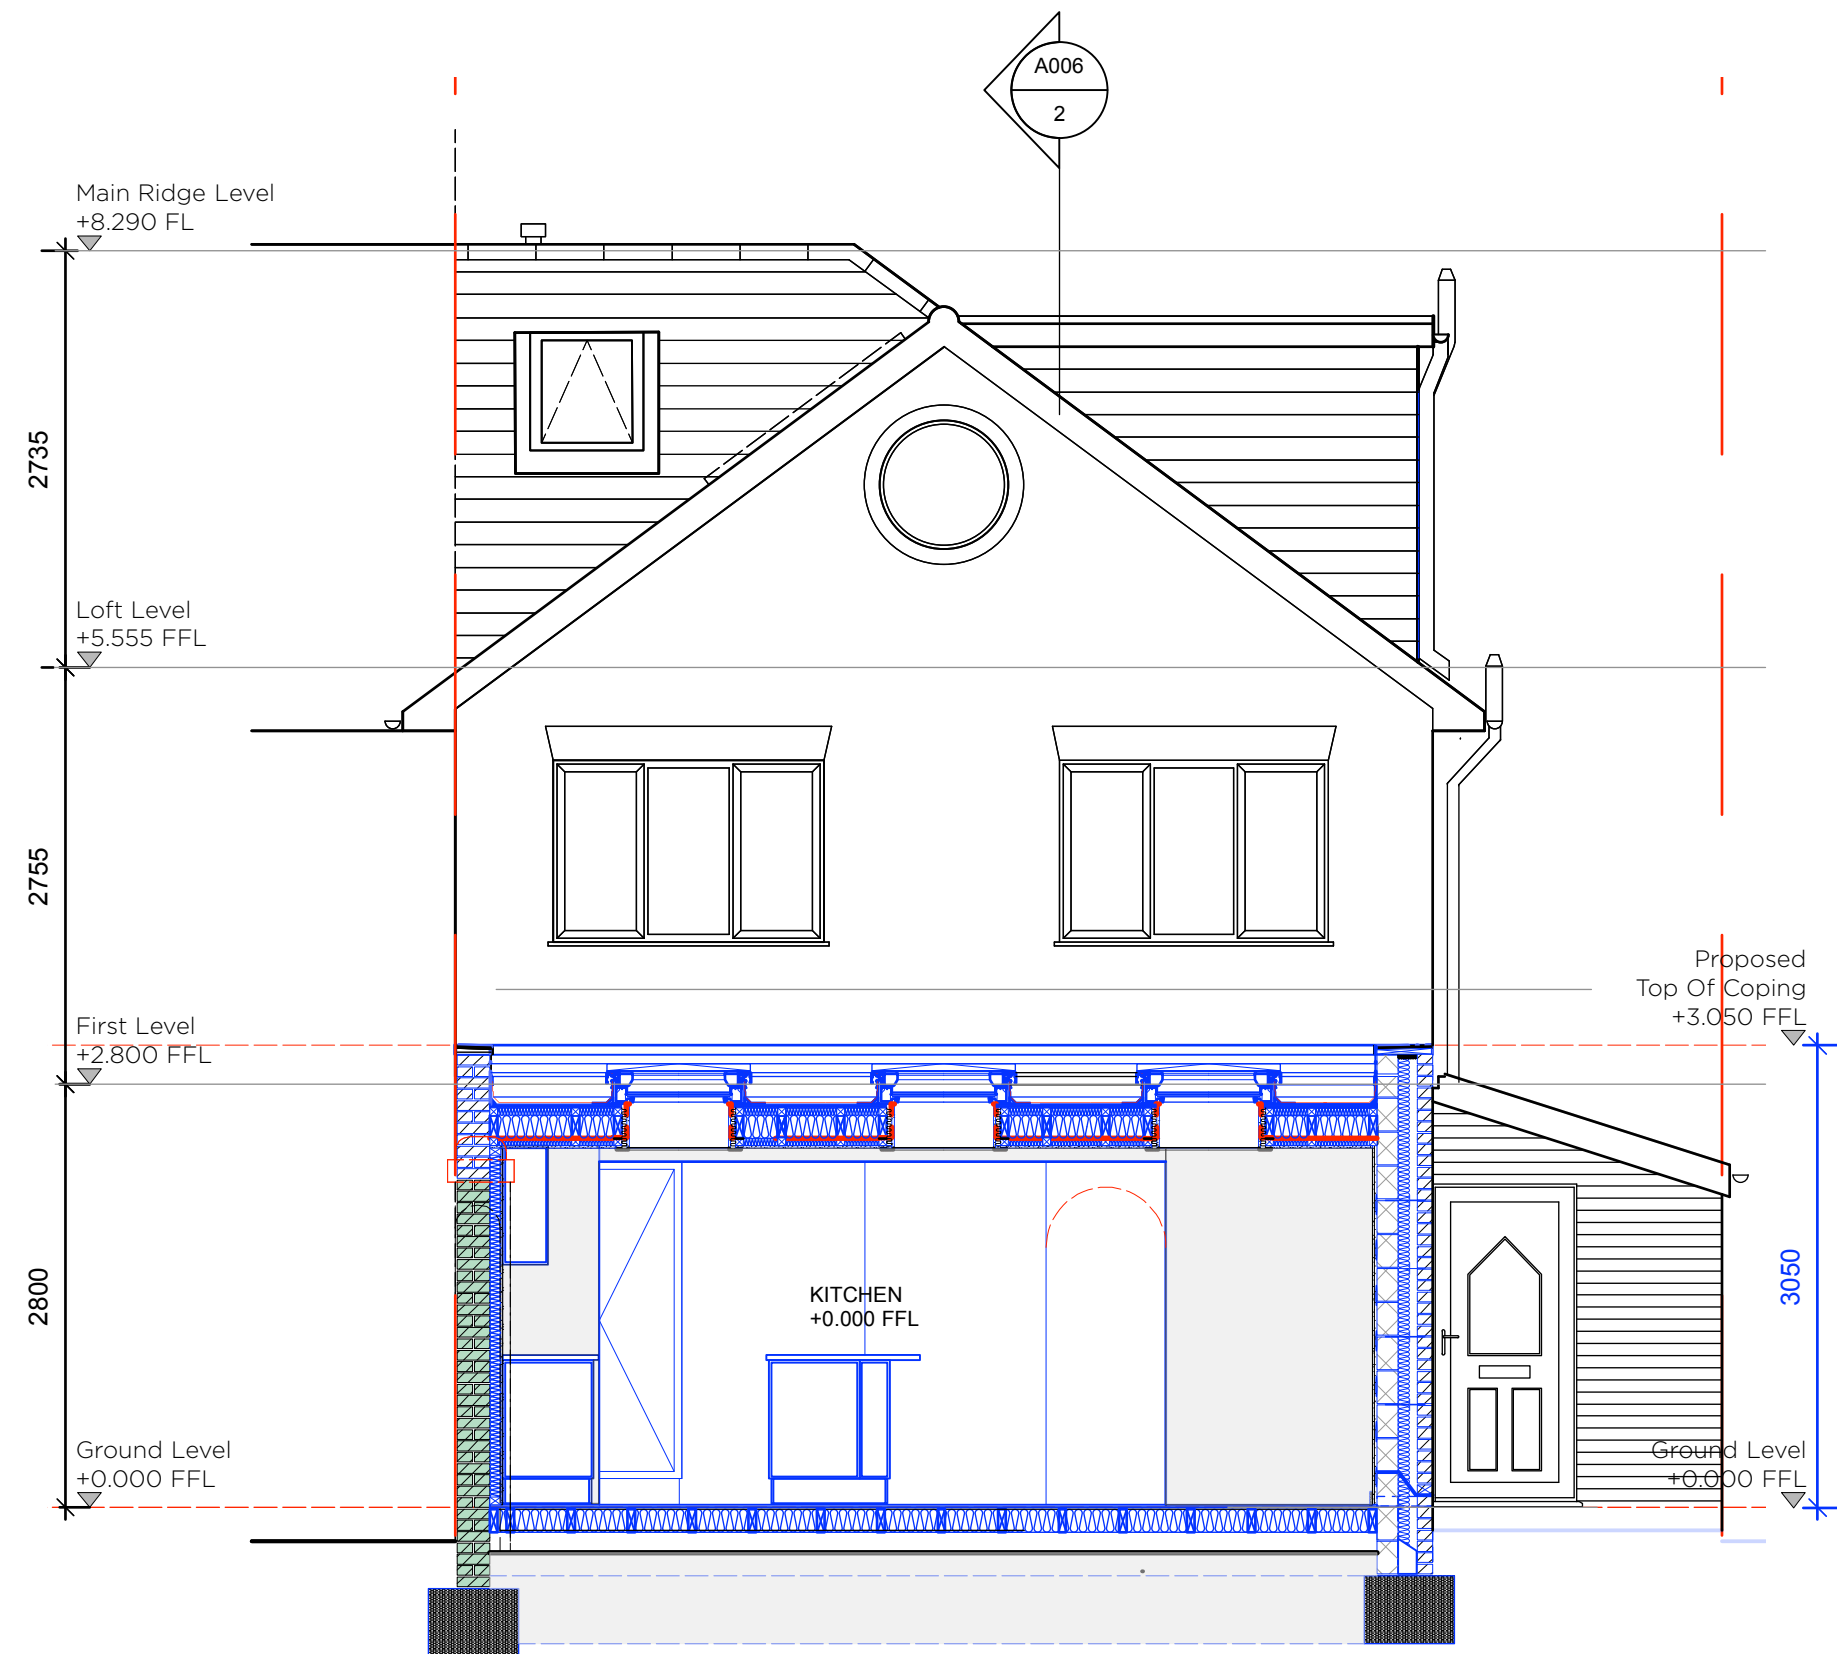

3 South West Elevation  
Scale: 1:50

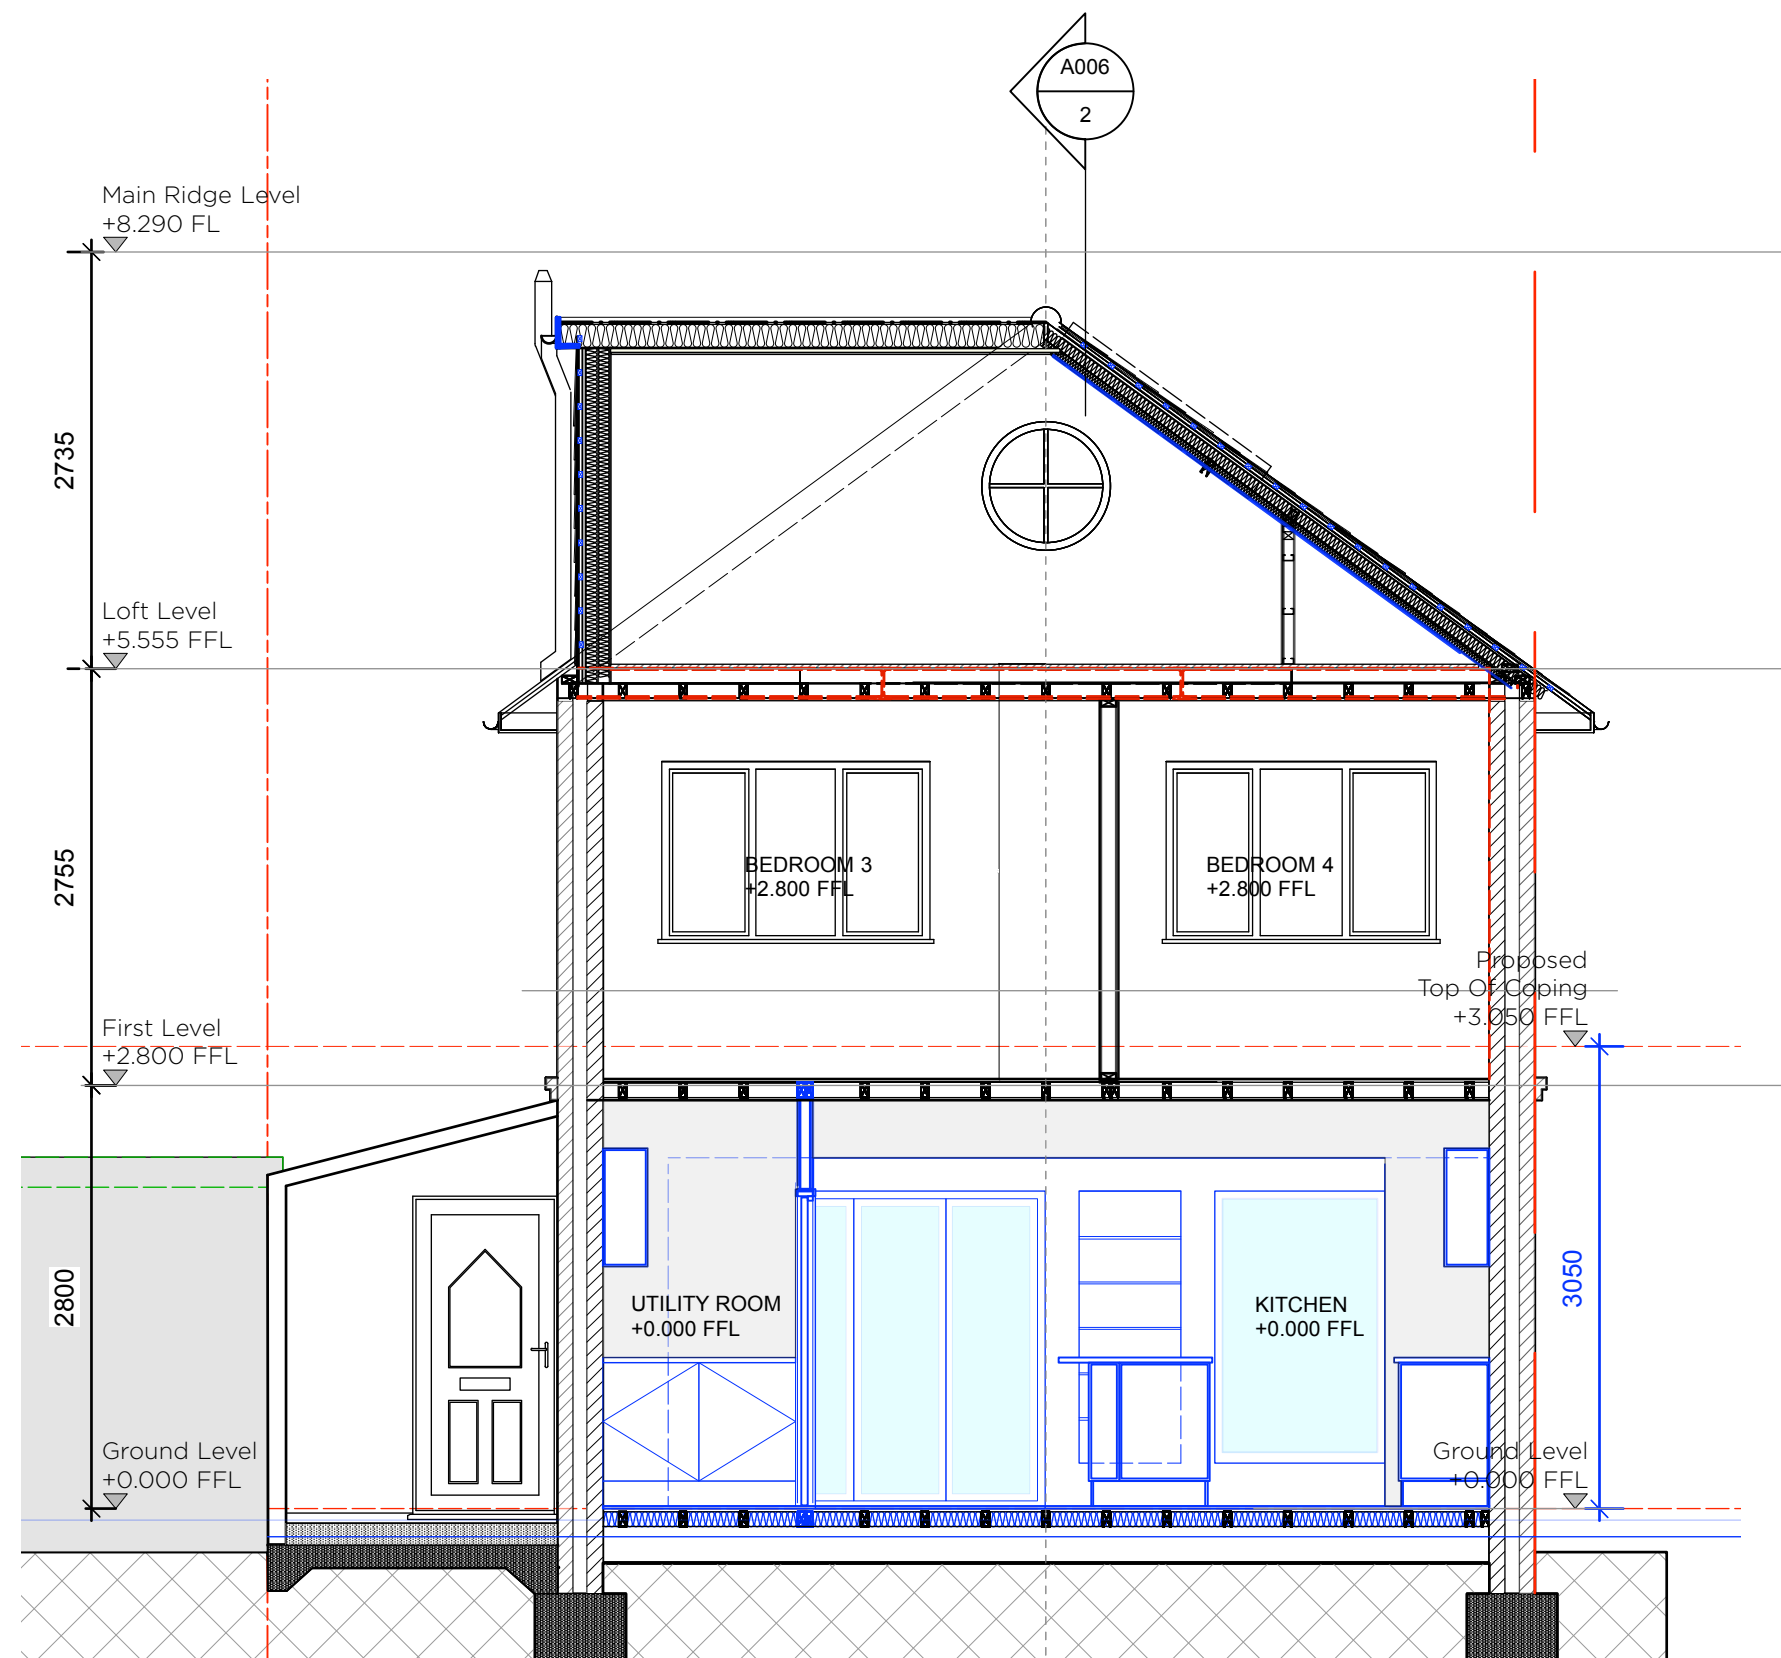

1 South West Elevation  
Scale: 1:50

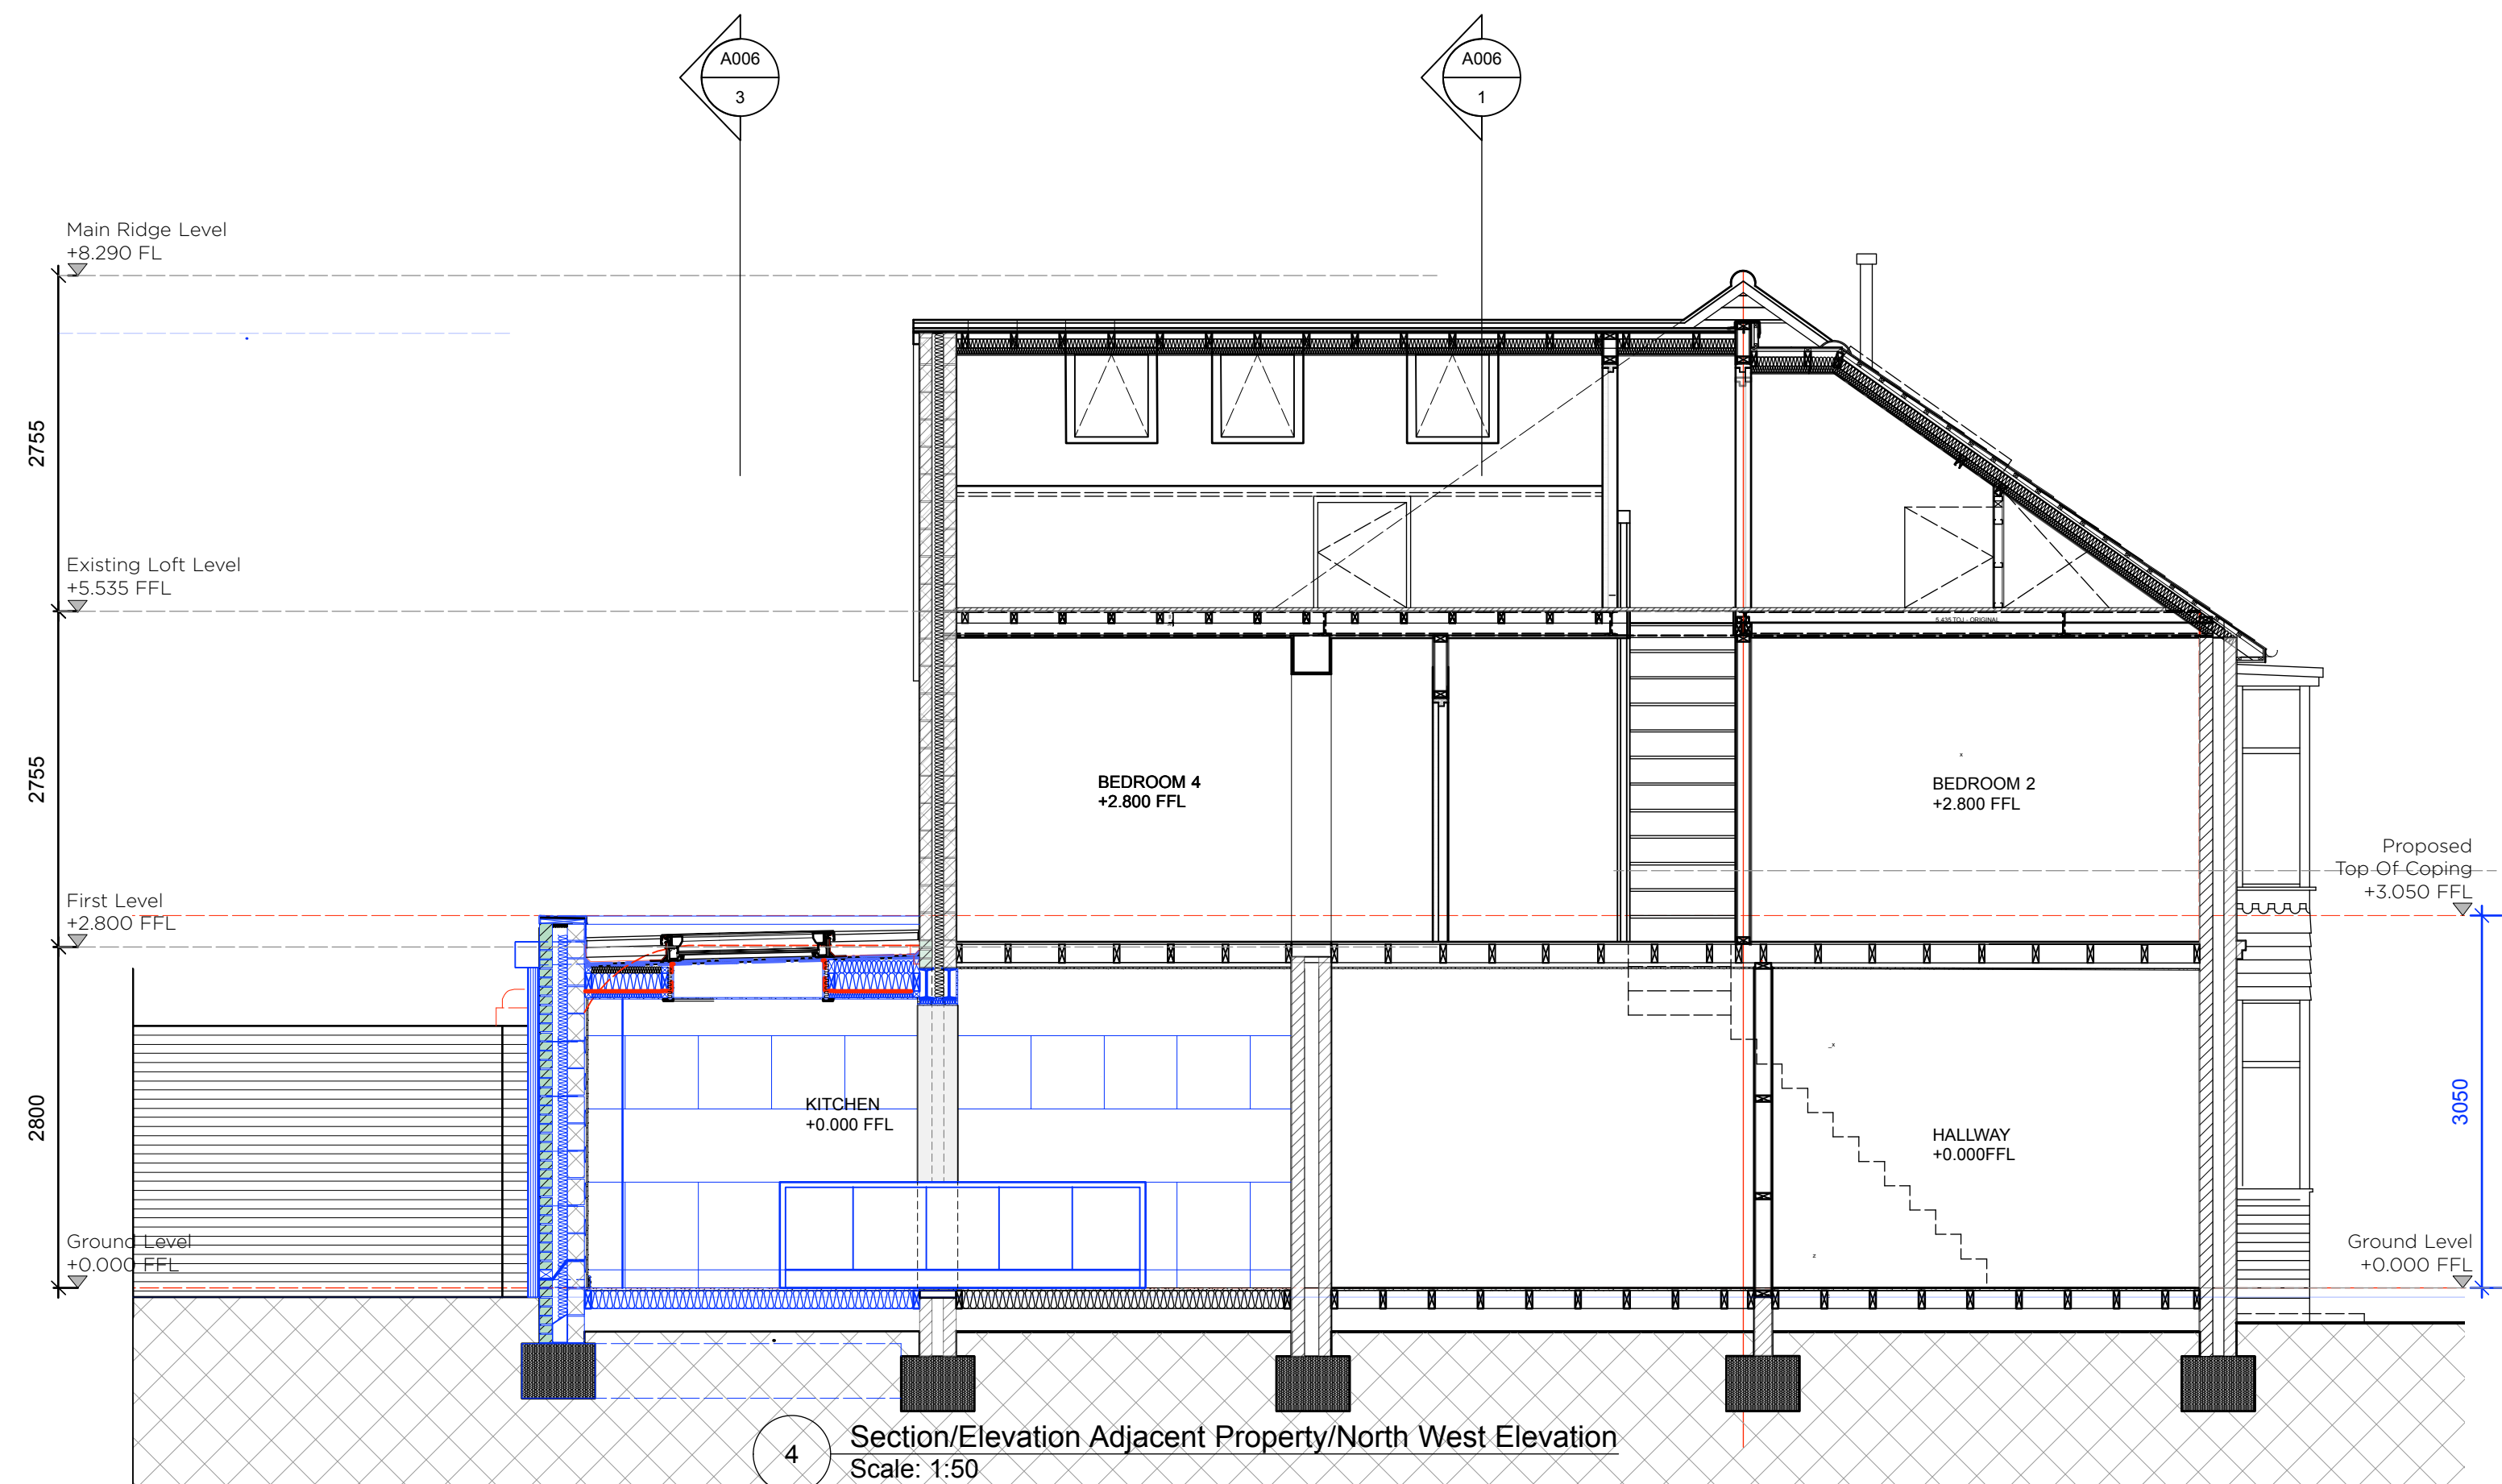

4 Section/Elevation Adjacent Property/North West Elevation  
Scale: 1:50

|                                          |                |
|------------------------------------------|----------------|
| Project Name                             |                |
| Residential Kitchen Extension            |                |
| Client Name and Address                  |                |
| Mr & Mrs Austin/63 Hulbert Road, P09 3TB |                |
| Sheet Number                             | Sheet Title    |
| A006                                     | Prop. Sections |