






North Elevation

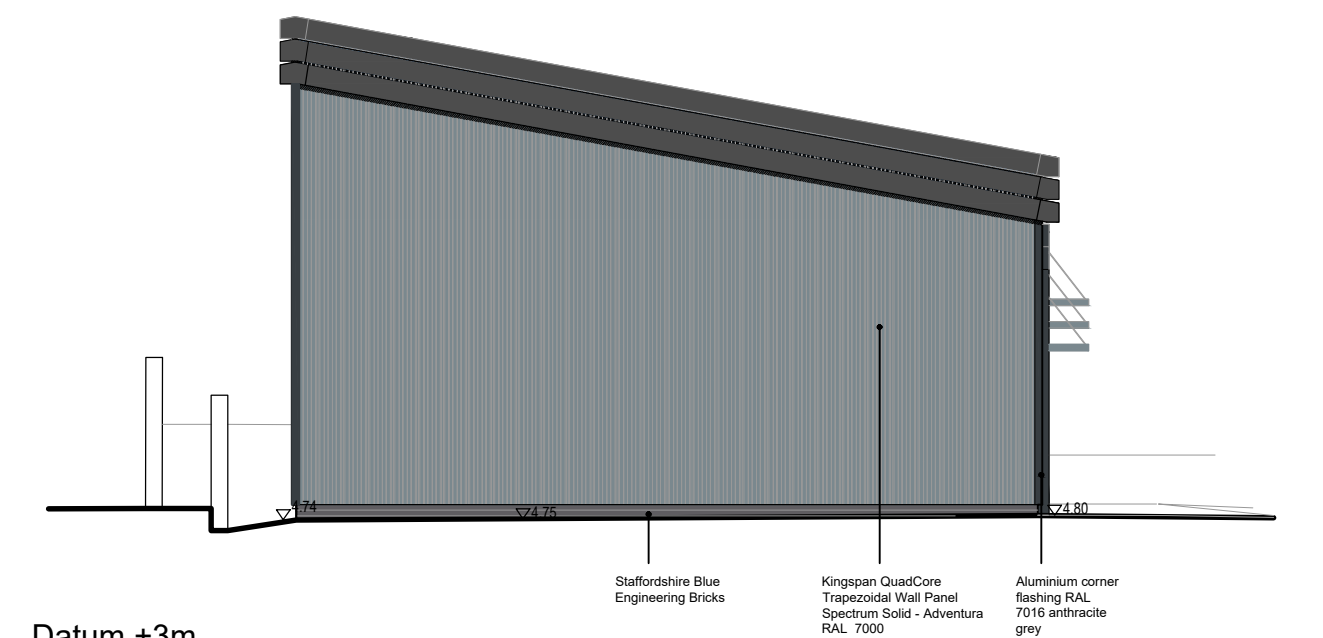


East Elevation

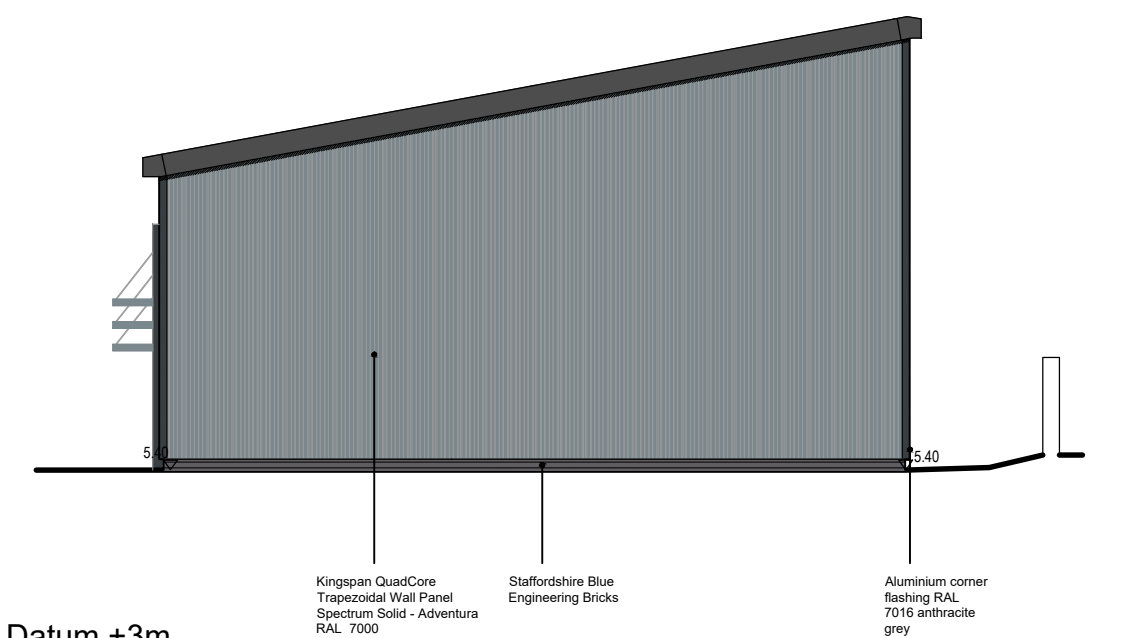

West Elevation

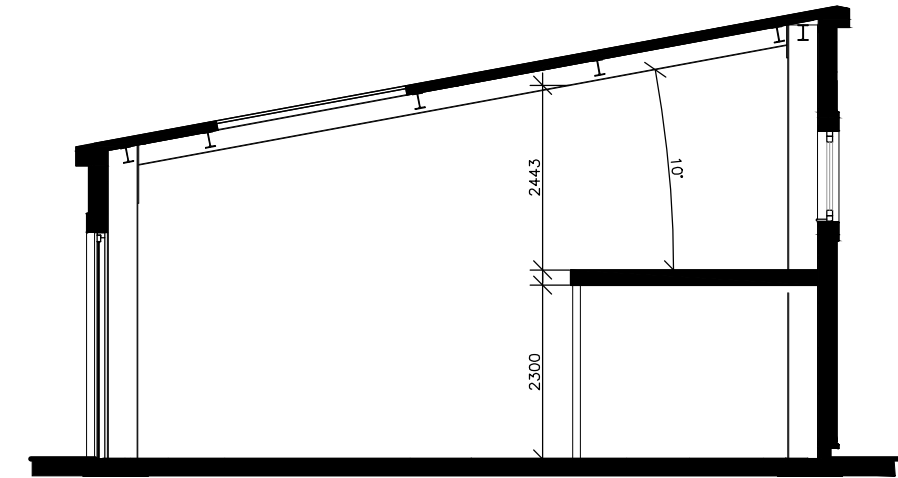

Section

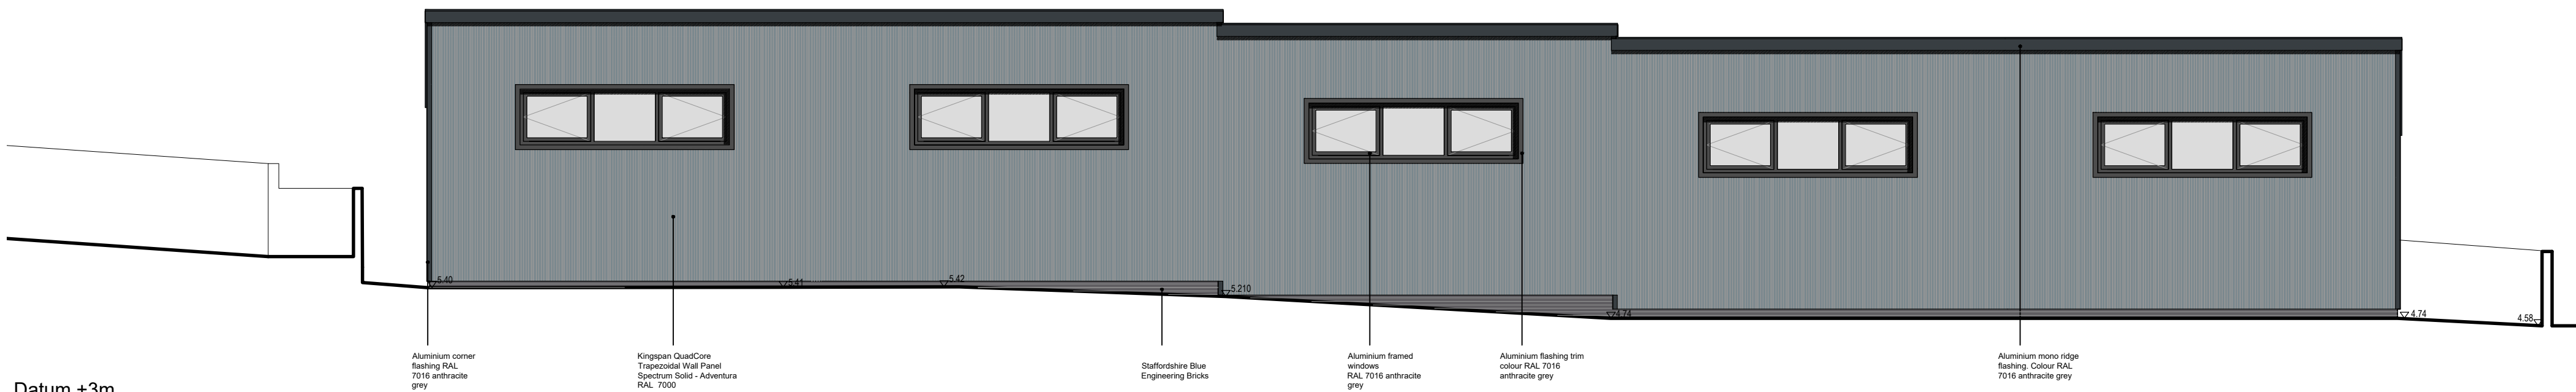

South Elevation

notes:



100mm @A1 / 50mm @A3

NOTE: The contractor is responsible for checking all site dimensions and levels. These should be checked prior to the ordering of any components and before the commencement of the works. All discrepancies should be brought to the attention of the Contract Administrator.

revisions: A | 17.12.2021 | PT | Colours & roof pitch amended following client meeting
B | 10.02.2022 | PT | Drawing updated & Issued for Planning

revisions:

M&M Hall Family Pension Trust
Seagull Lane
Emsworth, Hampshire, PO10 7QH
drawing information

status :
date :
scale :
drawn :
checked :

Information
November 21
1:100 @ A1
PT
IV

Proposed Elevations
Units 1-5
PWP Architects Ltd 61 South Street, Havant, Hampshire PO9 1BZ
t: 02392 482494 f: 02392 481152
e: design@pwp-architects.com
w: www.pwp-architects.com
job: 5807 dwg: 3008 rev: B