


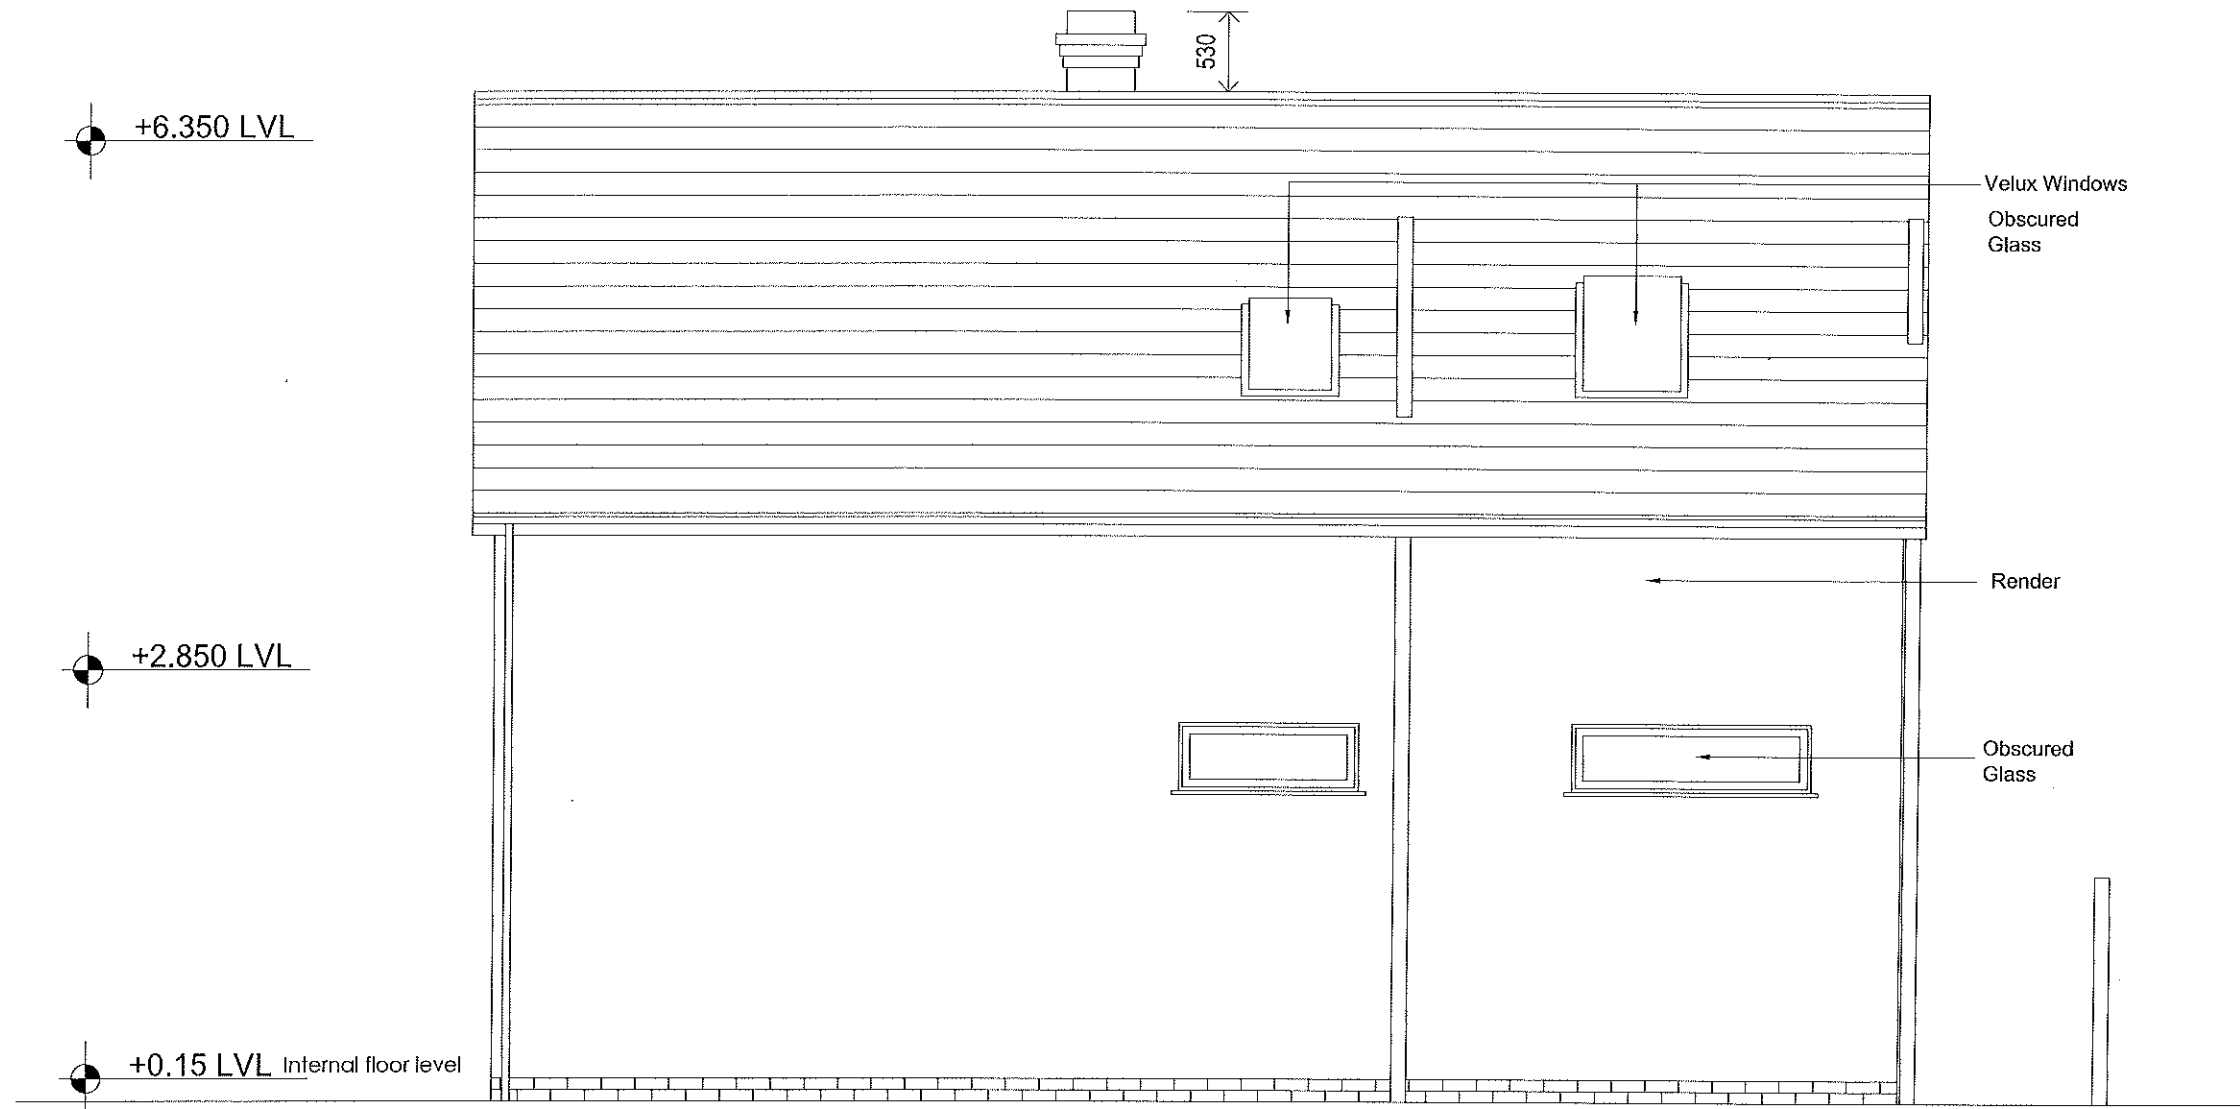

Proposed East Elevation (Side)

1:50

0 500 1000 1500 2000 2500mm

Copyright is reserved by NOW Survey and is issued on the condition that it is not copied or disclosed by or to any unauthorised persons without prior consent in writing from NOW Survey.

All dimensions to be checked on site

REV	DESCRIPTION	DRAWN	DATE	Drawing Ref	Rev	Drawing Title
-	New drawing, draft issue to client	AG	06.05.21	HR 11		Proposed East Elevation
				Scale of A1	Scale of A3	
				1:25	1:50	
				Date		
				06 May 2021		
				Drawn by		
				AG		

now Chartered Surveyors

71-72a Bedford Place
Southampton
SO15 2DS

Tel 0845 050 0022
www.now-survey.com

62 Havant Road
Emsworth
PO10 7JG