


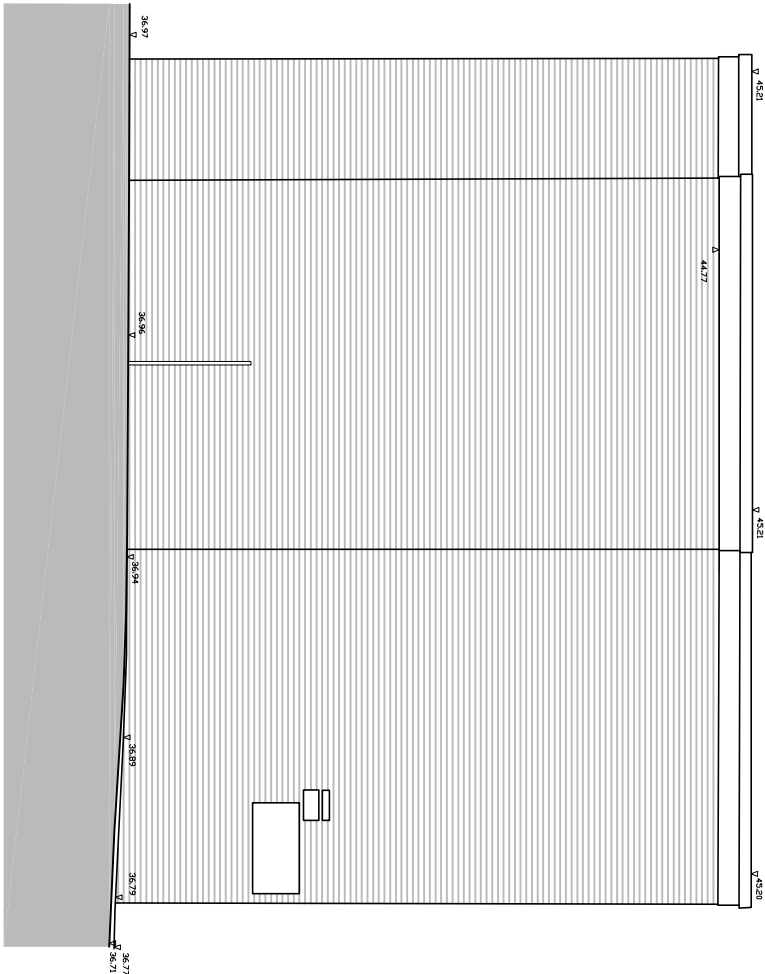


existing east elevation




existing west elevation




existing south elevation

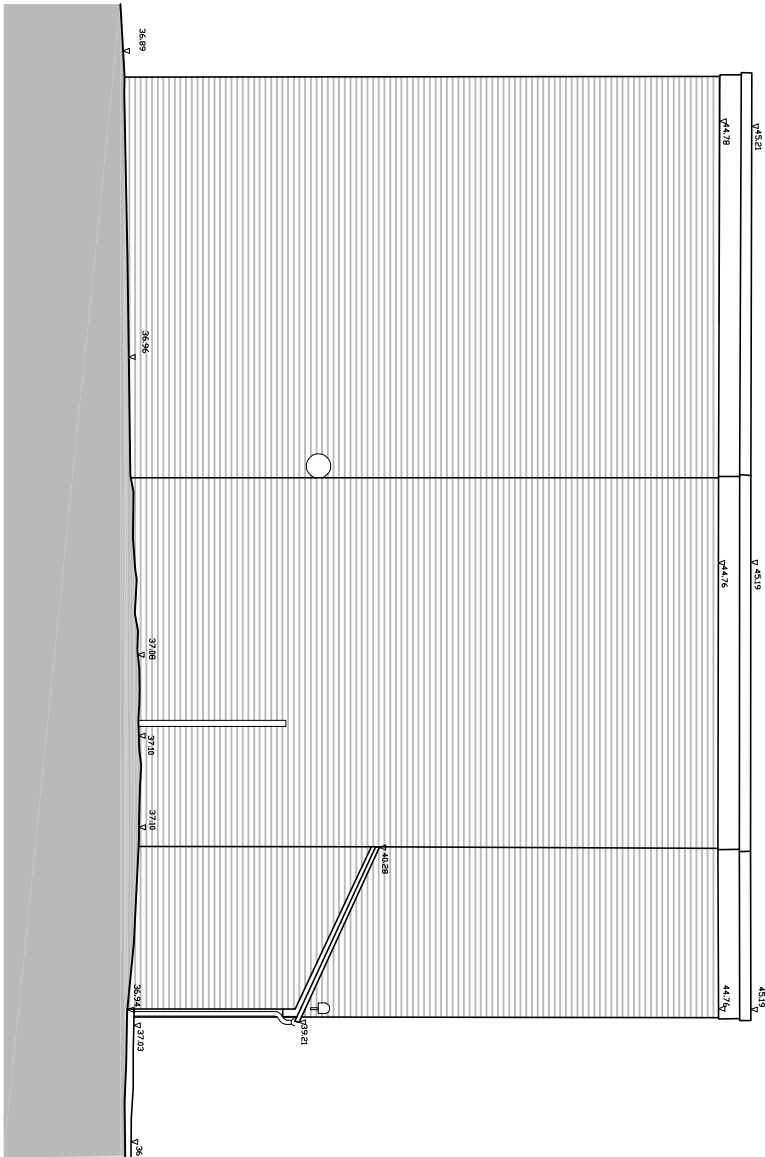

existing north elevation

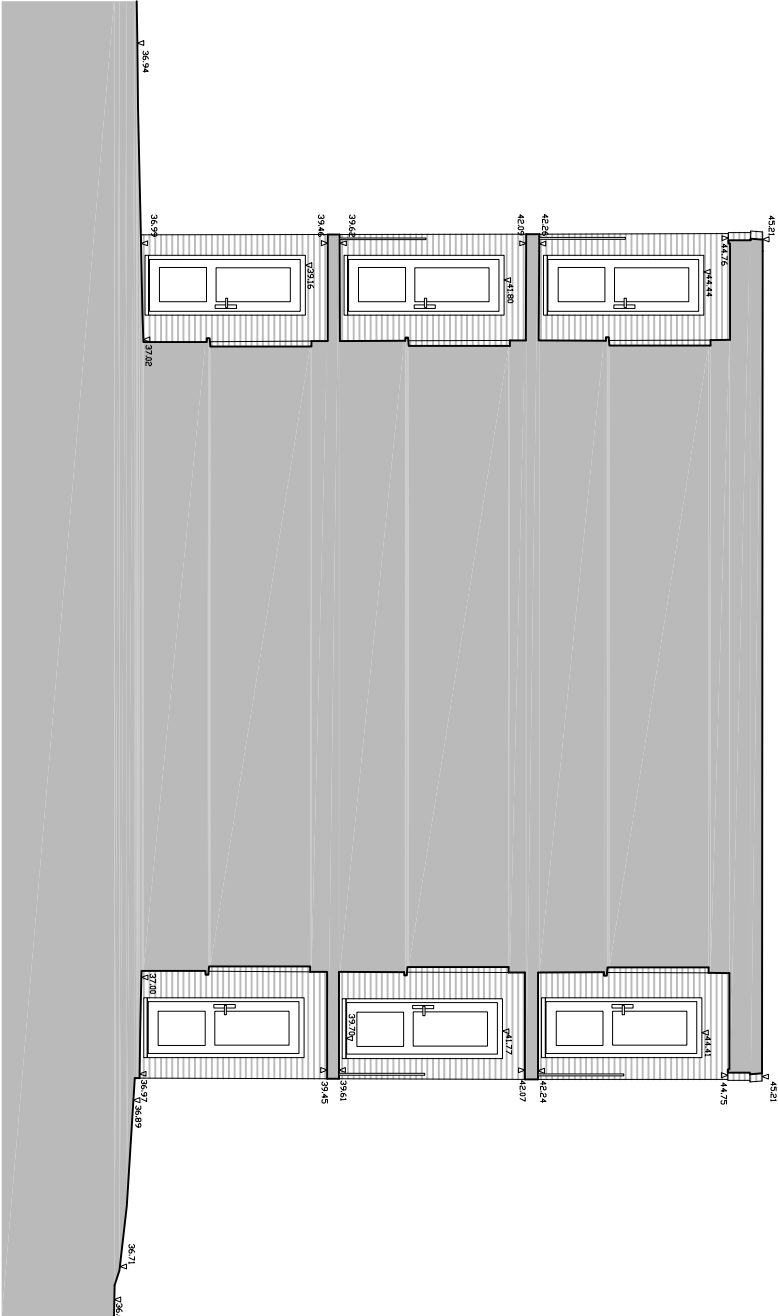

existing section a-a

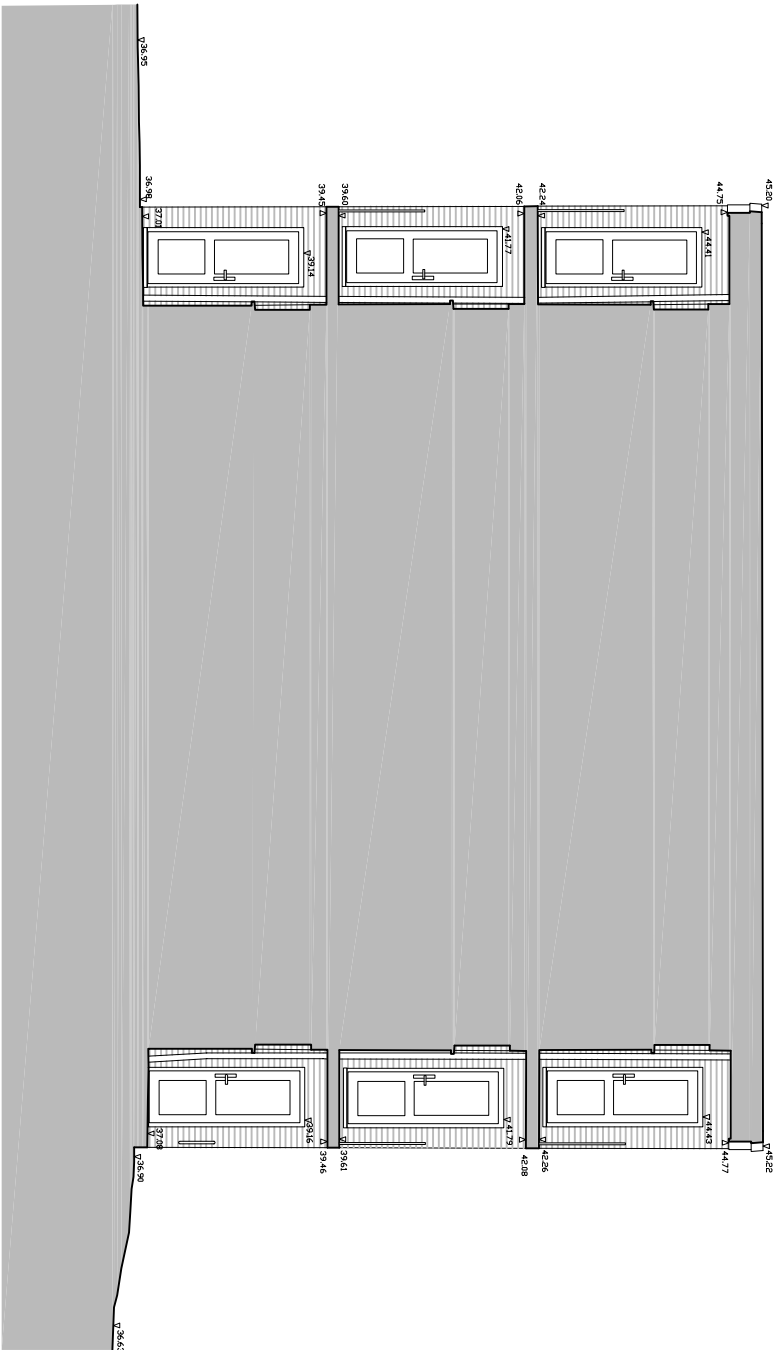

existing section b-b

notes

This drawing is the copyright of the **pdp architecture llp** and must not be reproduced in whole or part or used for the creation of works without their permission.
all dimensions to be checked on site prior to commencement of construction works and the architect notified of any discrepancy;
figured dimensions are to be used in preference to scaled dimensions.
no deviation from the drawing will be permitted without prior consent of the architect.
all drawings are prepared subject to a full measured and structural survey of the buildings and site.
all structural work is subject to the appointment of a structural engineer to confirm and agree the structural proposals.
os planning licence no. 100020449.


health & safety:
exceptional risks involving specific methods of construction or exceptional maintenance issues can be found within the designers risk assessment.

Scale width 50 mm @ a1 - 25 mm @ a3		
revision	notes	date
drawn	checked	

client		



PLANNING

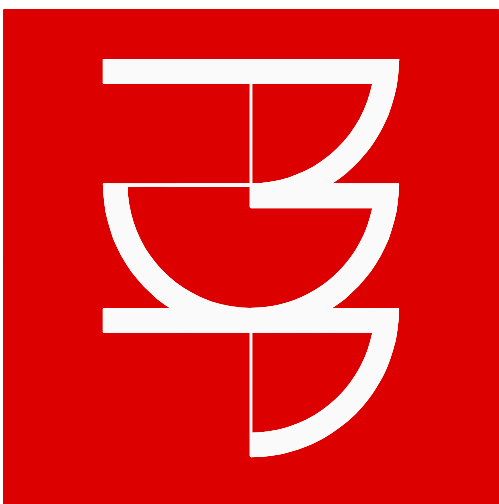

pdp architecture llp
chartered architects town planning
interior design consultants
2 beechworth road havant
hampshire po9 1ax
tel 023 9248 1100
fax 023 9247 5050
email pdp@pdp-architects.co.uk
www.pdp-architects.co.uk

project **Proposed Development
Hart Plain House
Dryden Close, Waterboville**
detail **Existing Elevations**

drawn	checked	status
date Sept 2022		Planning
a1 scale 1:100	28145-PD210	rev