





Existing Ground Floor Plan
Scale 1:100




Existing First Floor Plan
Scale 1:100

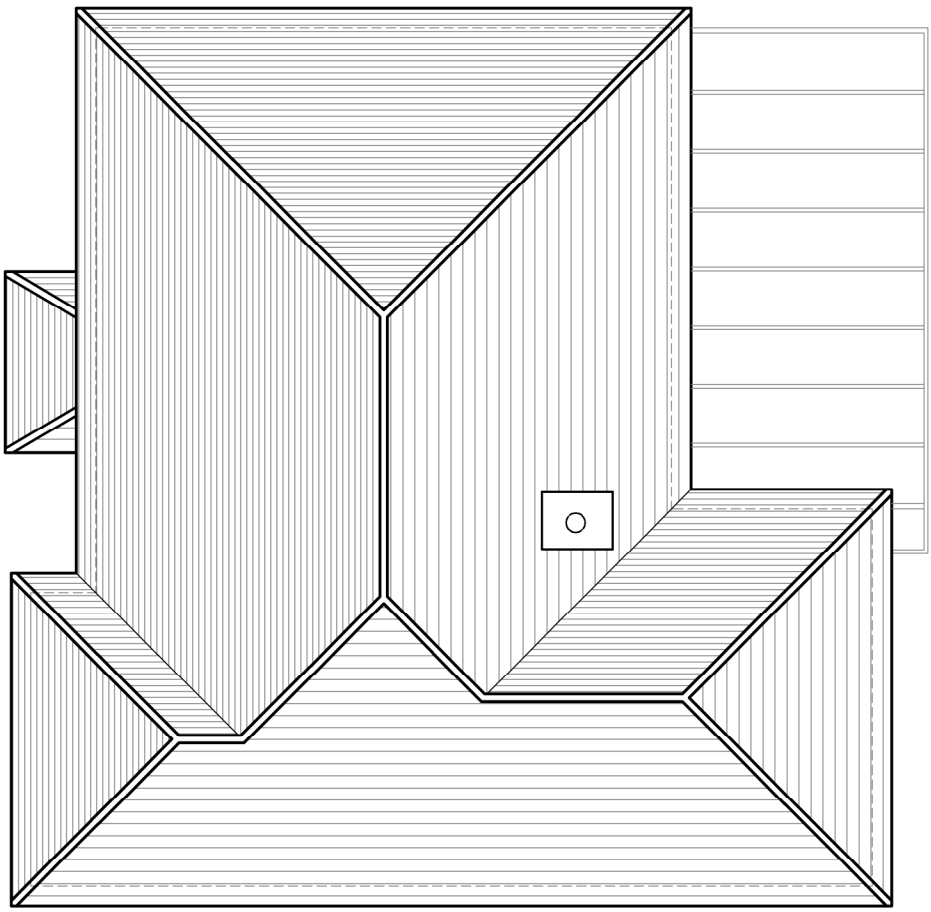


Existing Roof Plan
Scale 1:100

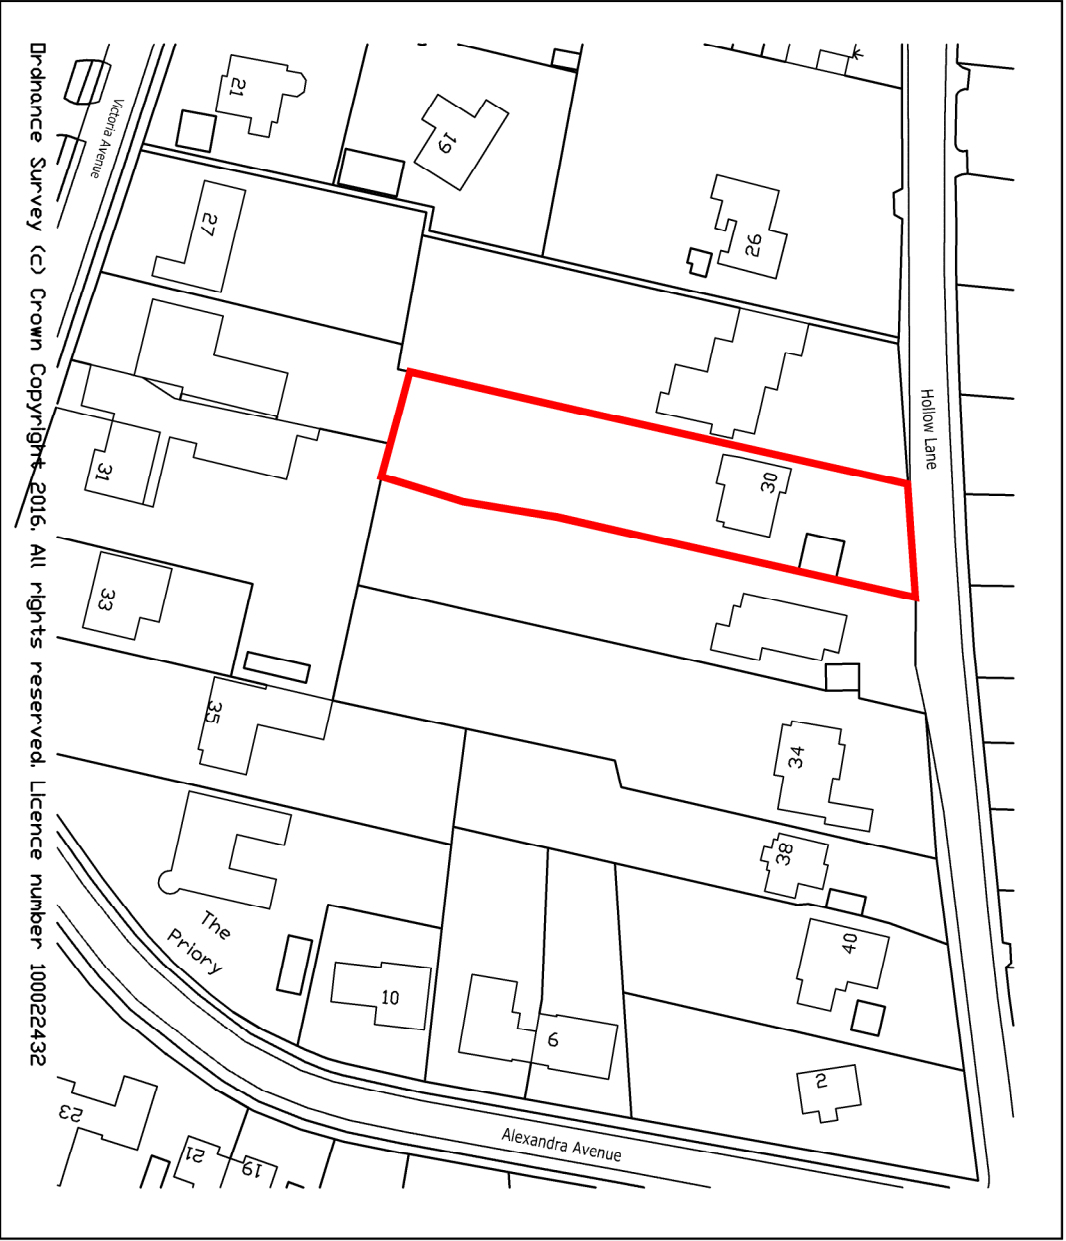


SCALE BAR 1:1250
0 25 50 100
Location Plan
Scale 1:1250

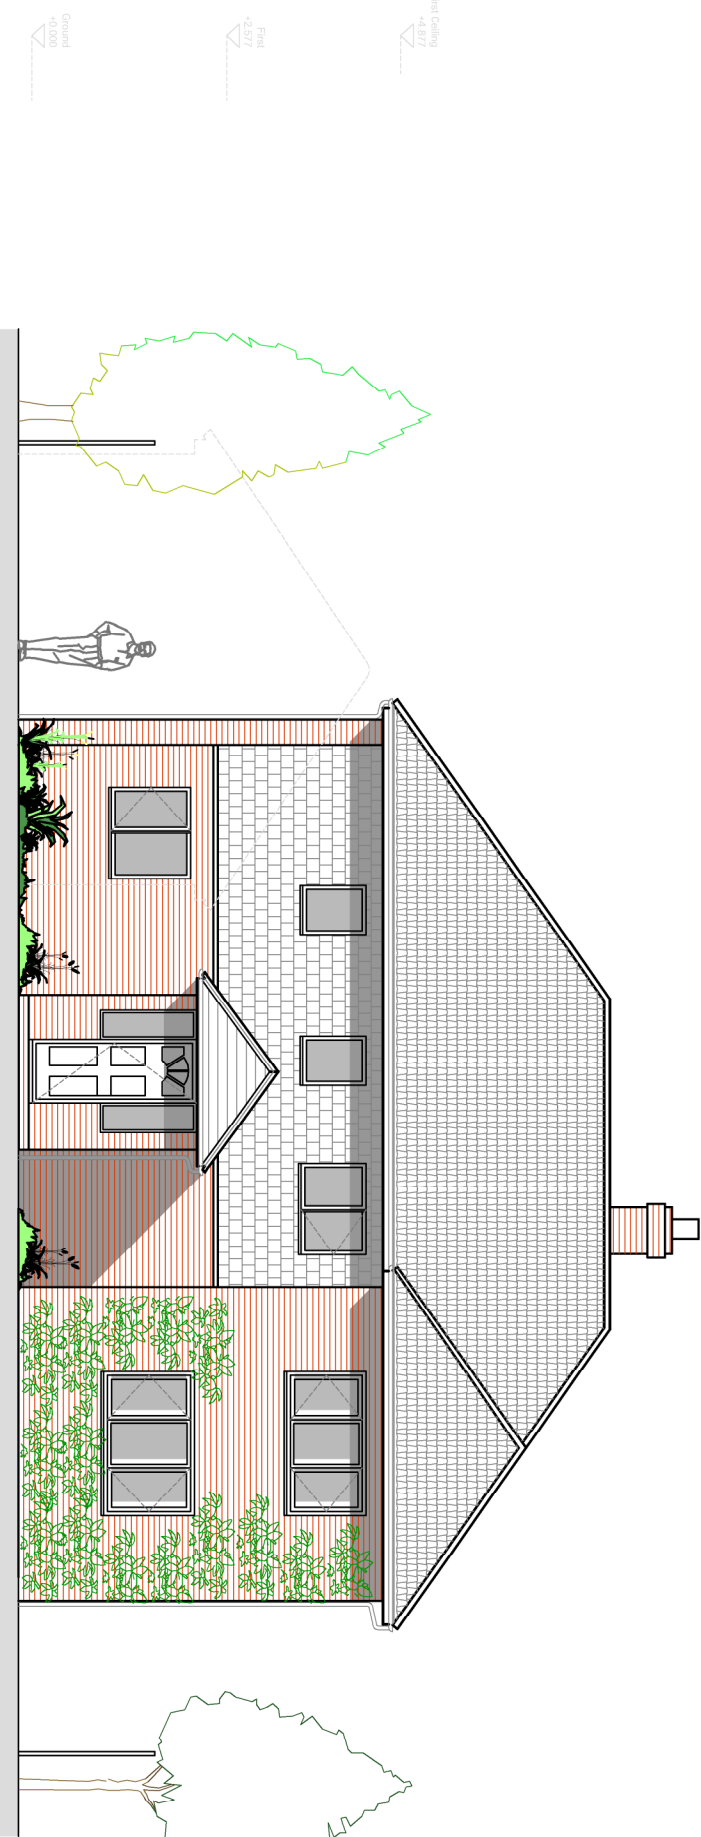


Existing Front Elevation (North)
Scale 1:100

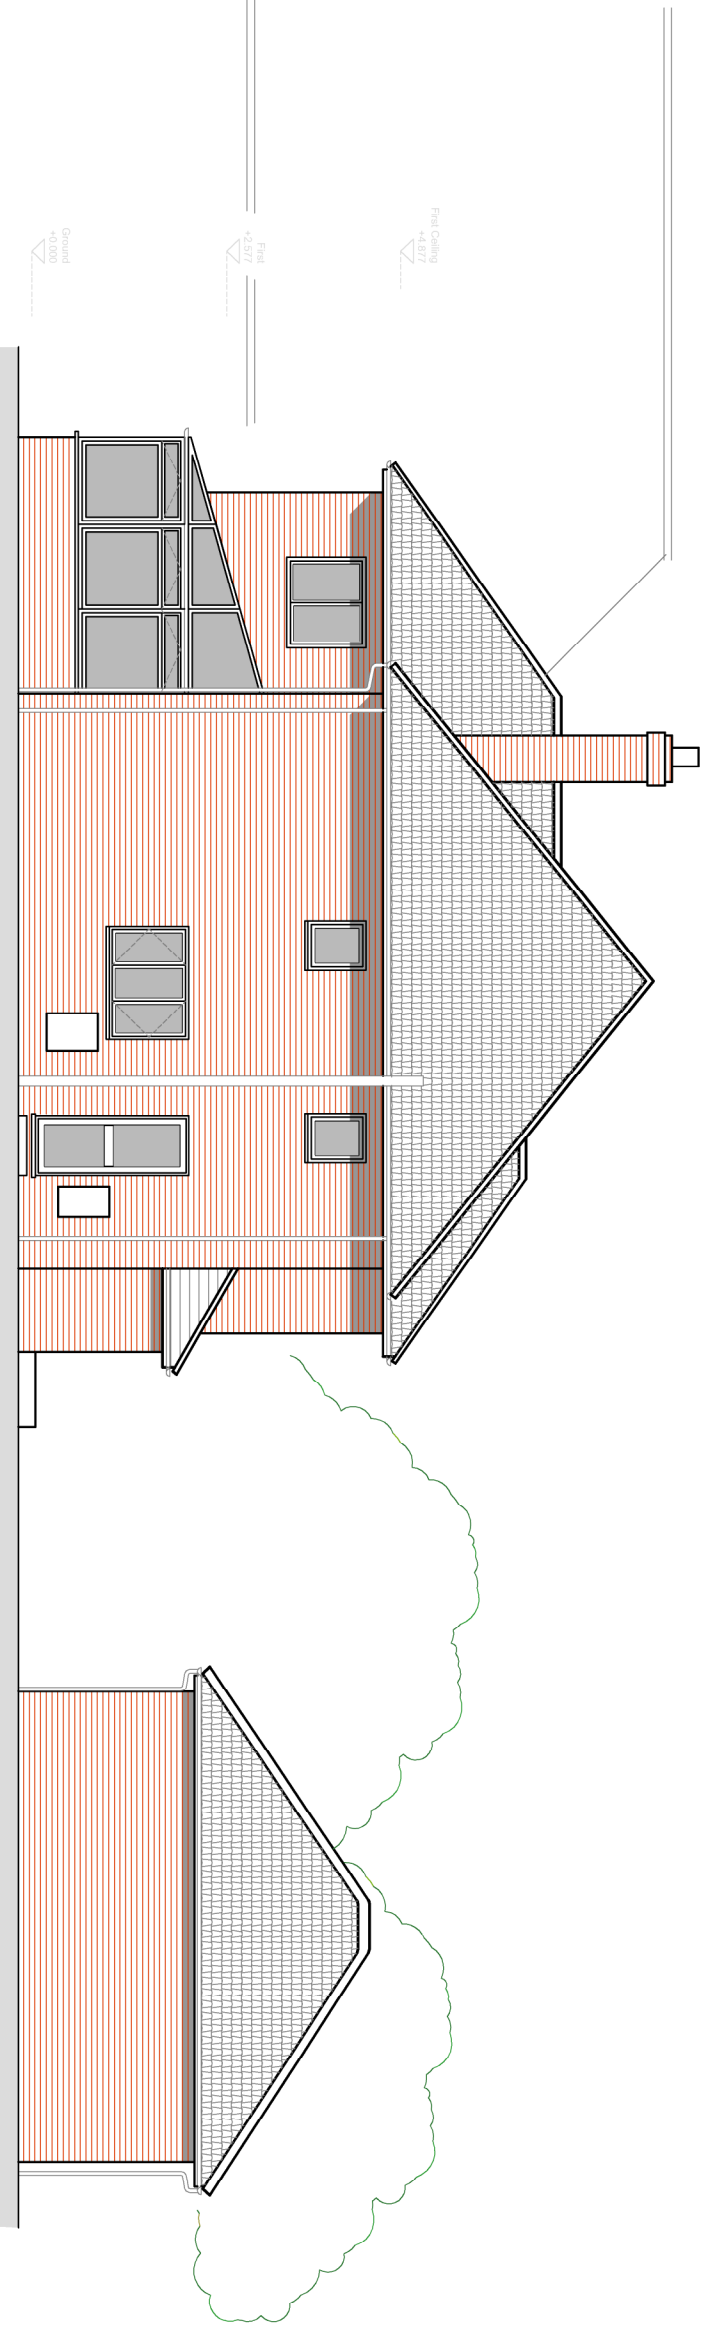


Existing Side Elevation (East)
Scale 1:100

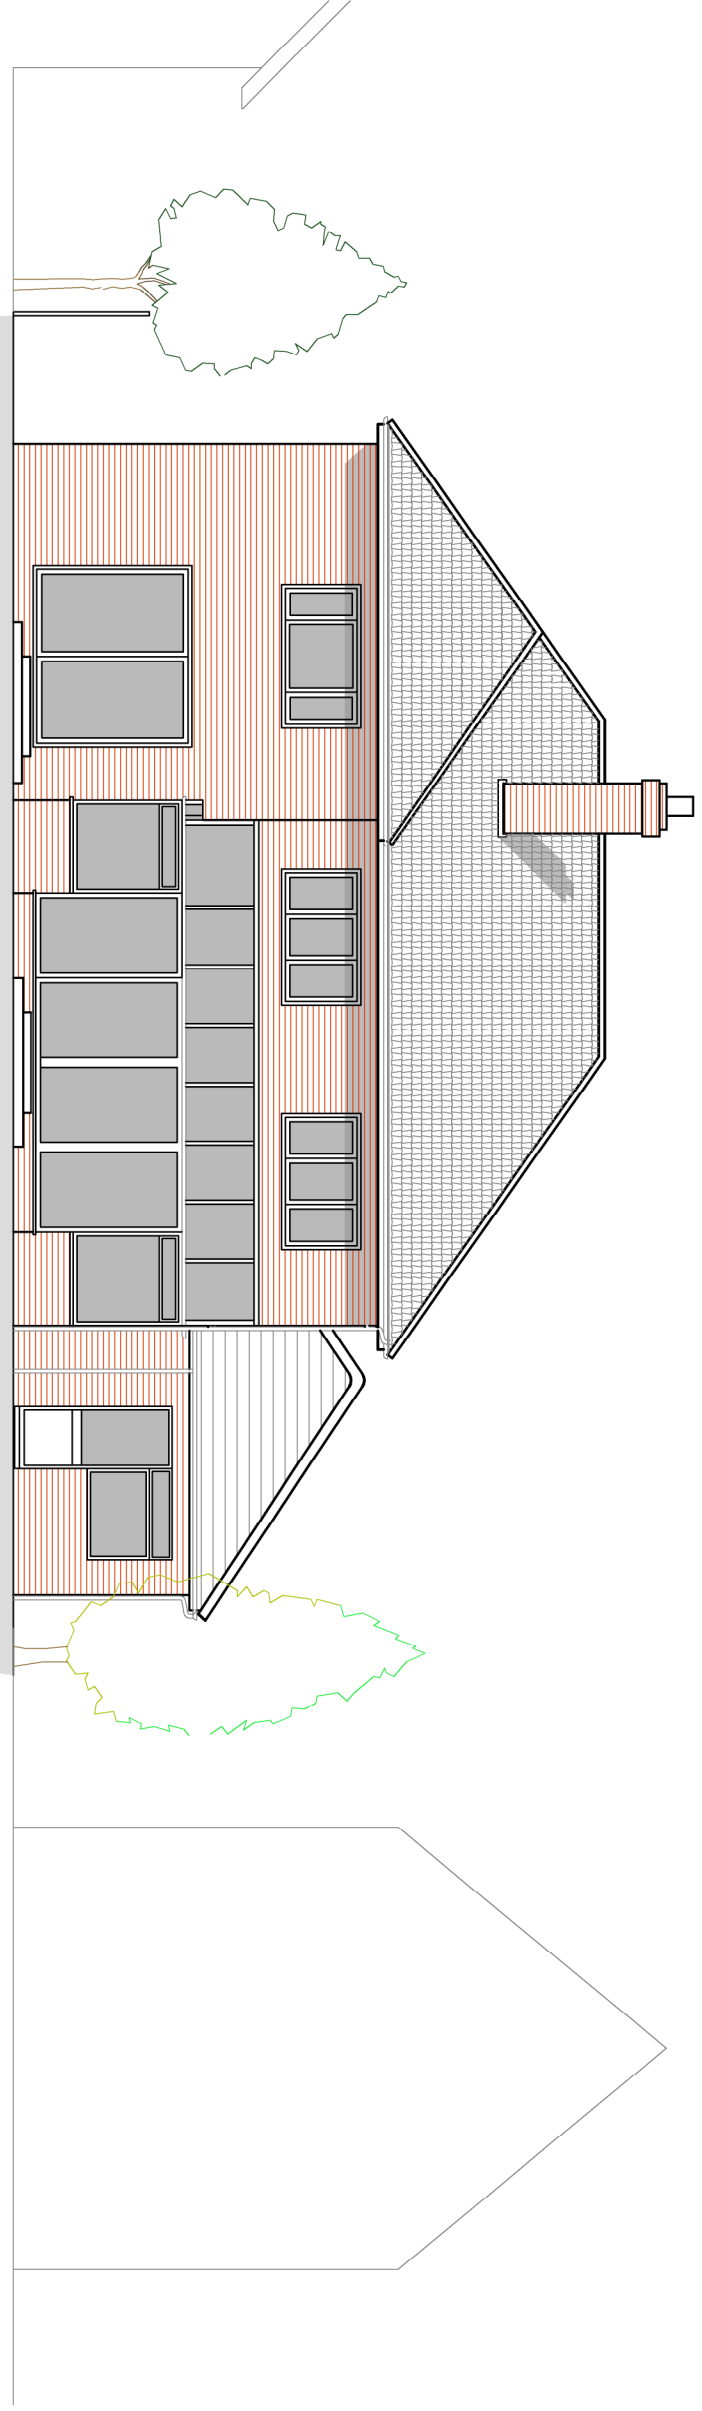

Existing Rear Elevation (South)
Scale 1:100

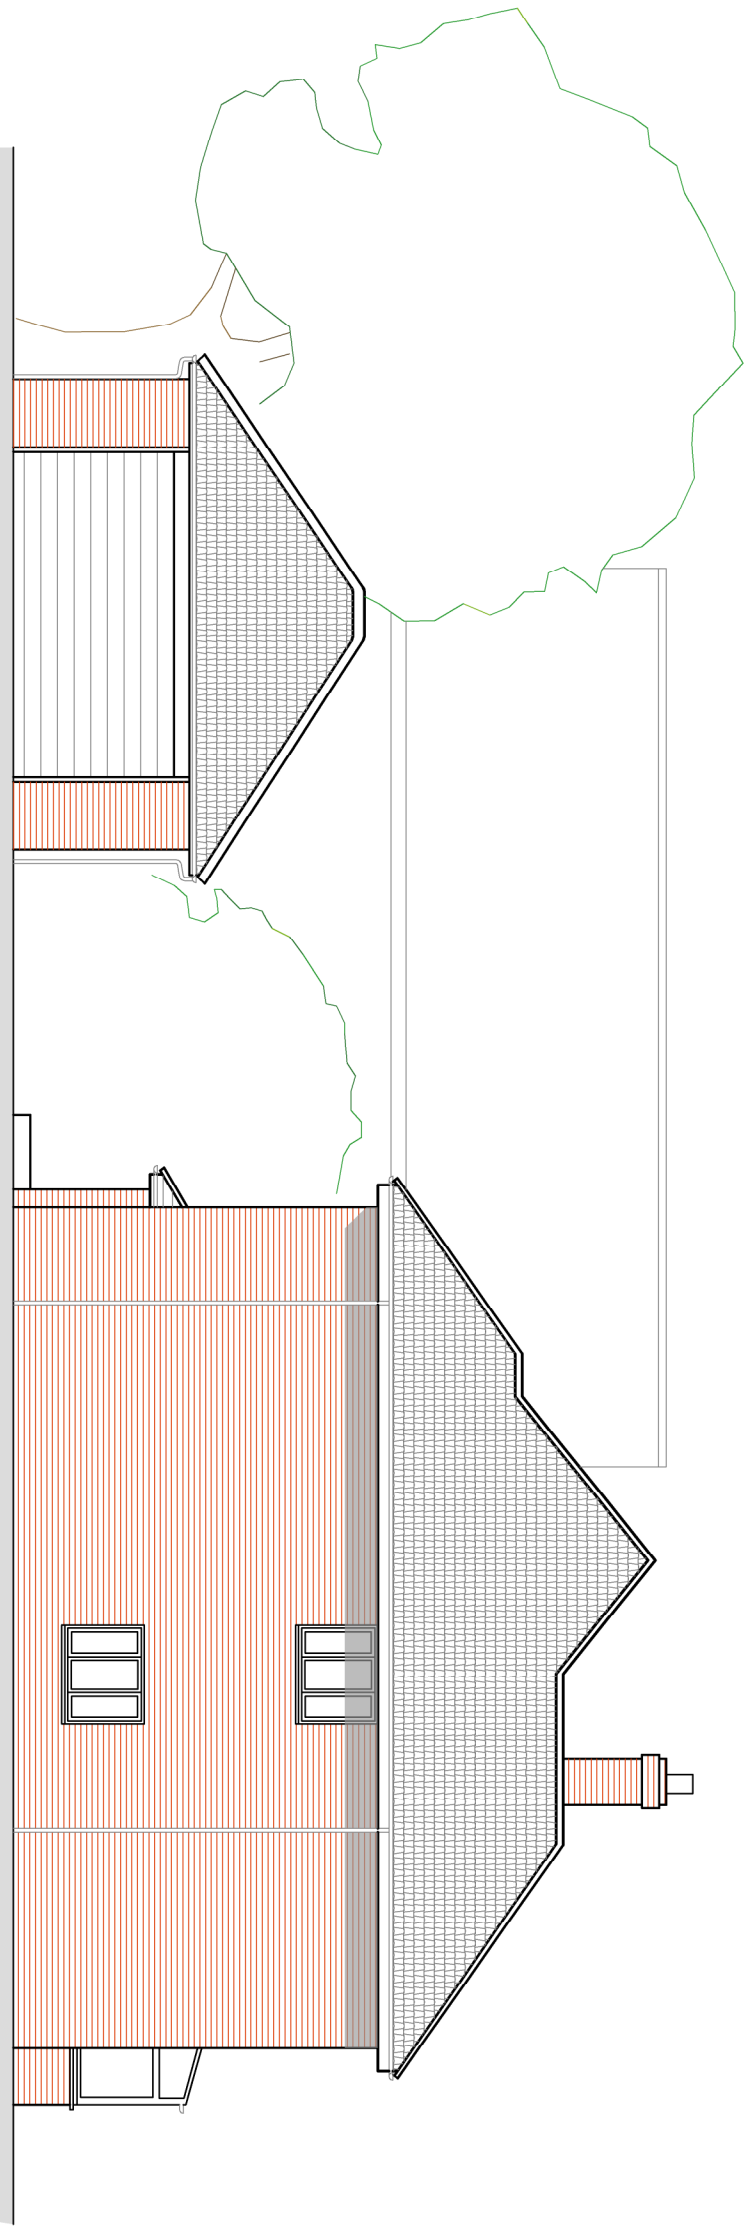

Existing Side Elevation (West)
Scale 1:100

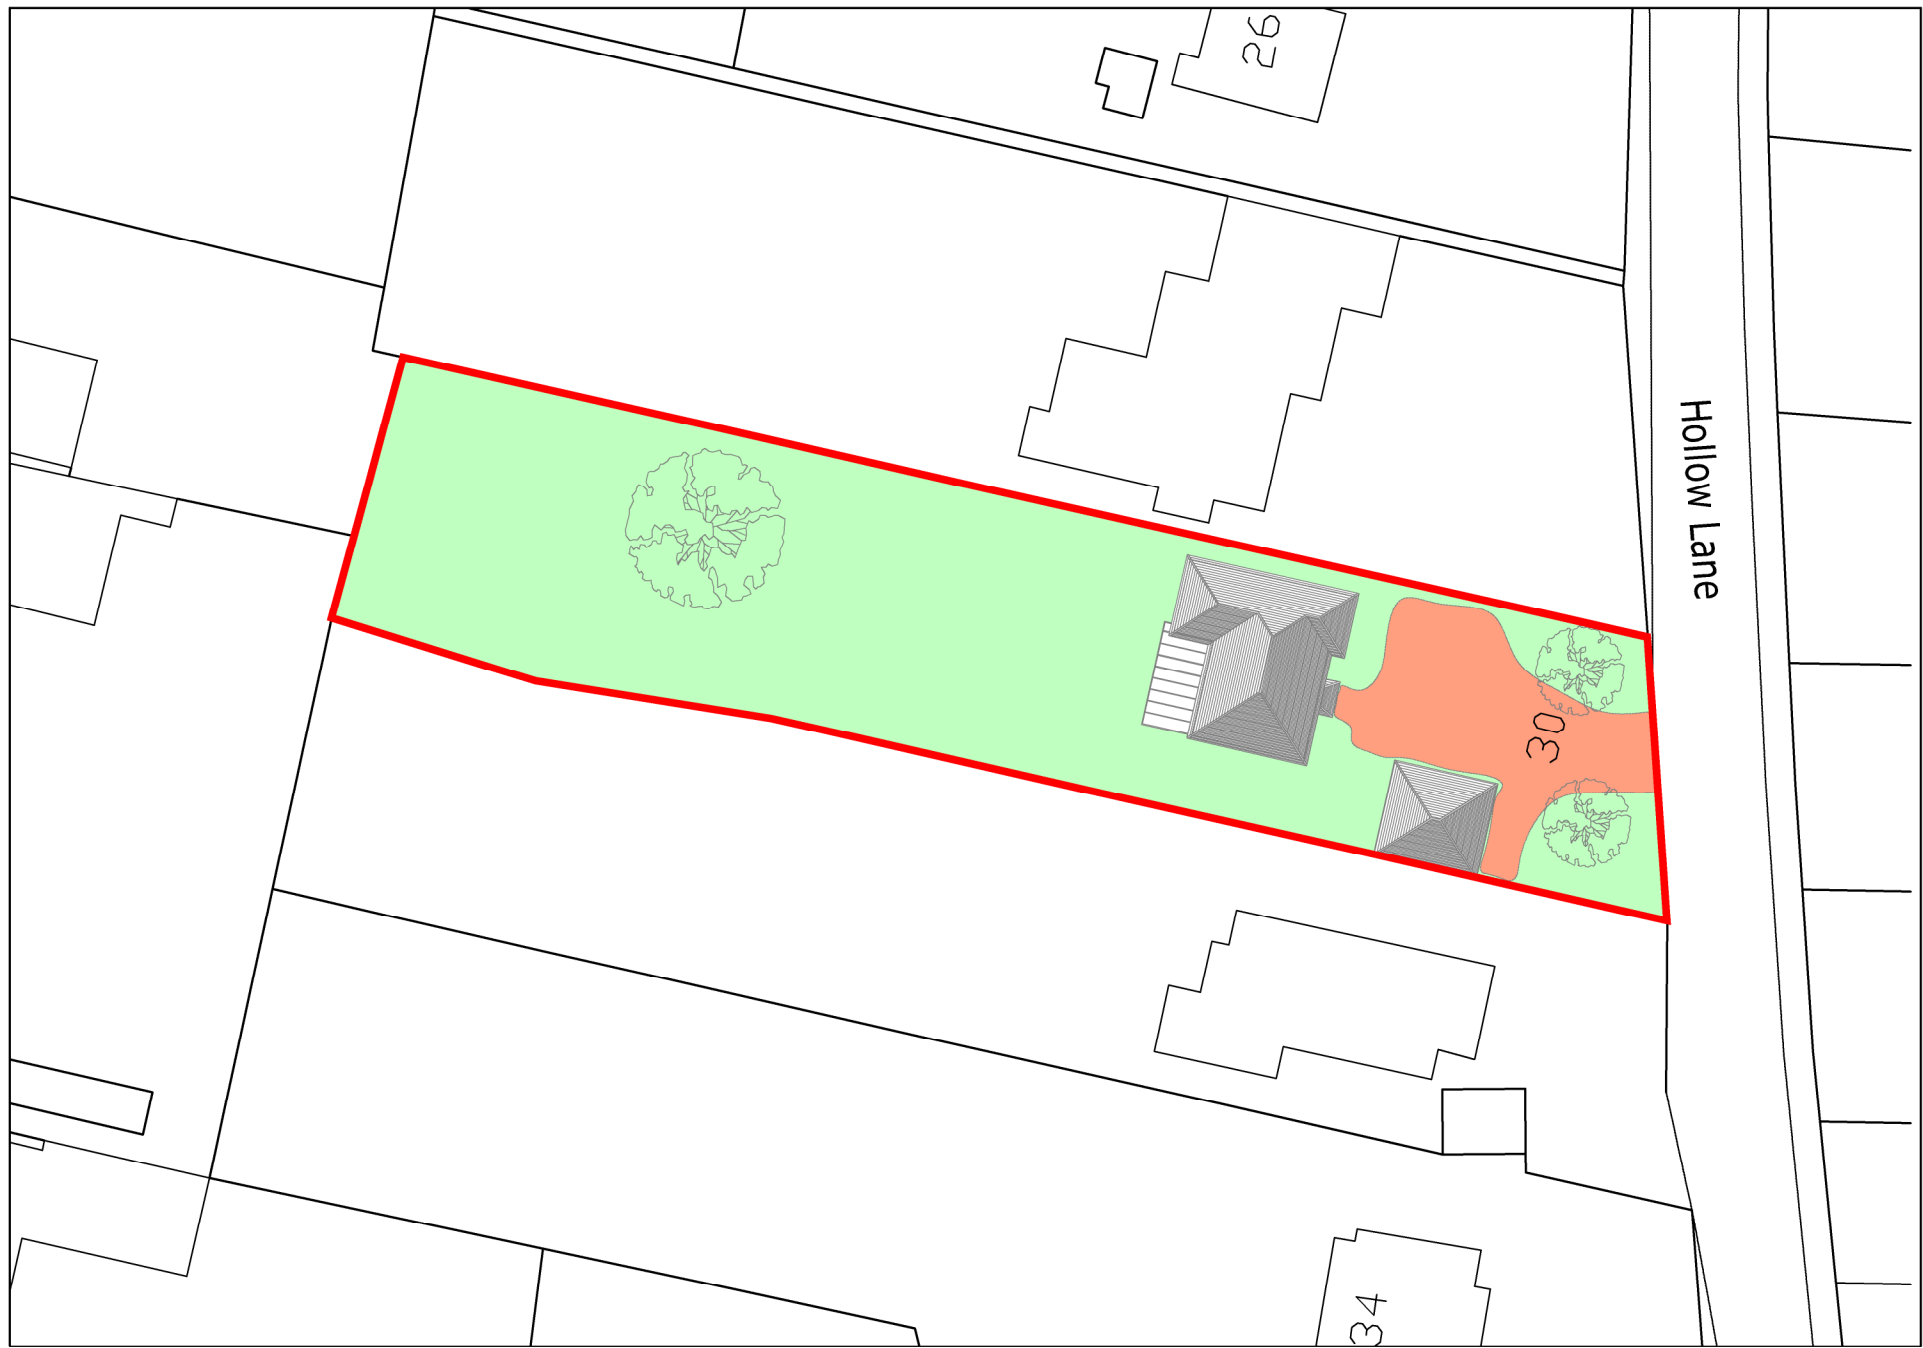

SCALE BAR 1:500
0 10 20 50
Existing Block Plan
Scale 1:1250

				CLIENT		PROJECT		TITLE			
				Mr & Mrs McTigue		Alterations to 30 Hollow Lane Hayling Island, Hampshire PO11 9EX		Existing Floor Plans, Elevations, Block Plan and Location Plan			
											
								Drawn Ltd 51 Chatterton Lane, Horsham, Hampshire PO8 9HT Tel: 02322 346 530 Mob: 07761 518 623 Email: info@fdavis.co.uk Web: www.fdv.co.uk			
Key Description		Date		PM		Drawn Limited		Scale: 1:500@A1		Drawing No:	
REVISIONS						© Copyright Reserved		Date: 16.205.100		Drawn by: MD	
								Date: MAY2016		16.205.100	
						</					