



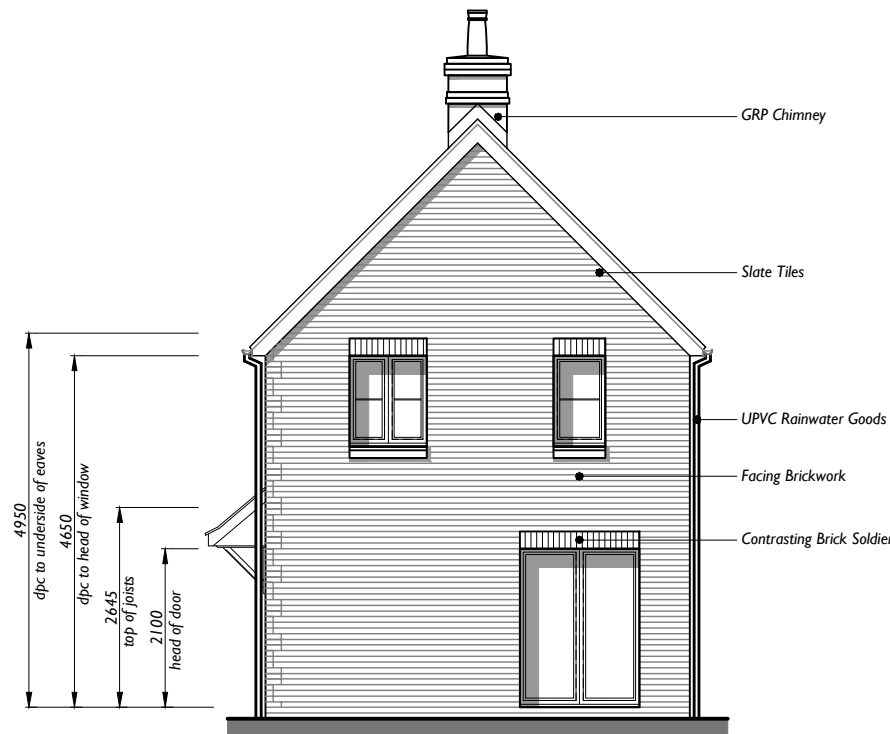


Front Elevation - To Bartons Road

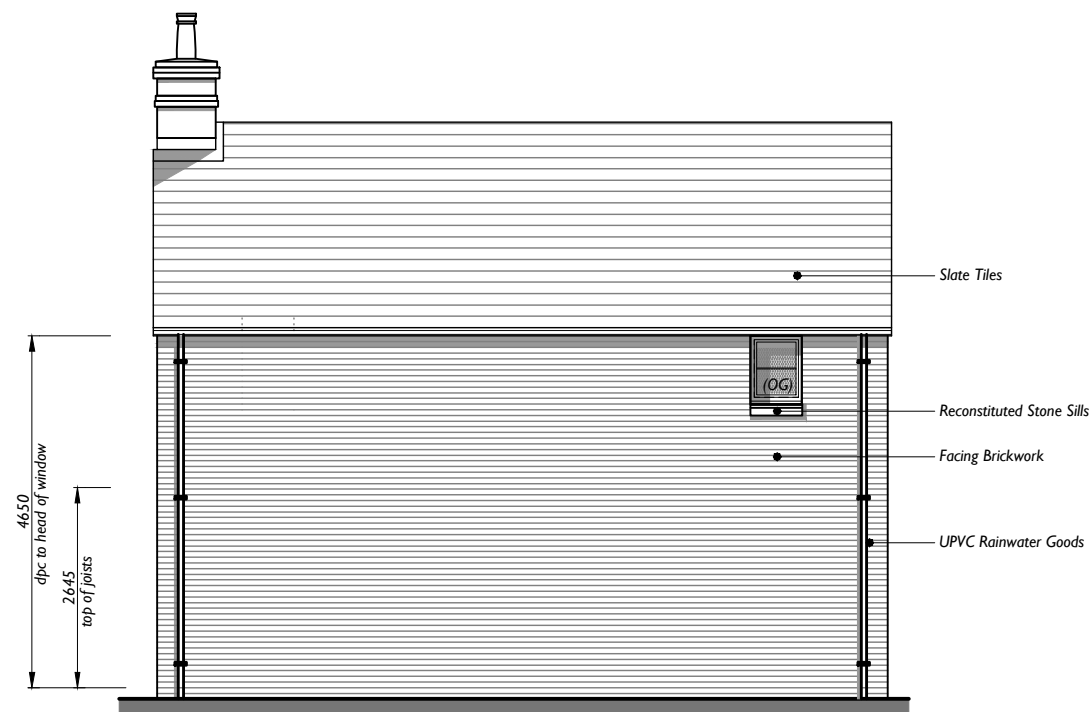

Side Elevation



Rear Elevation

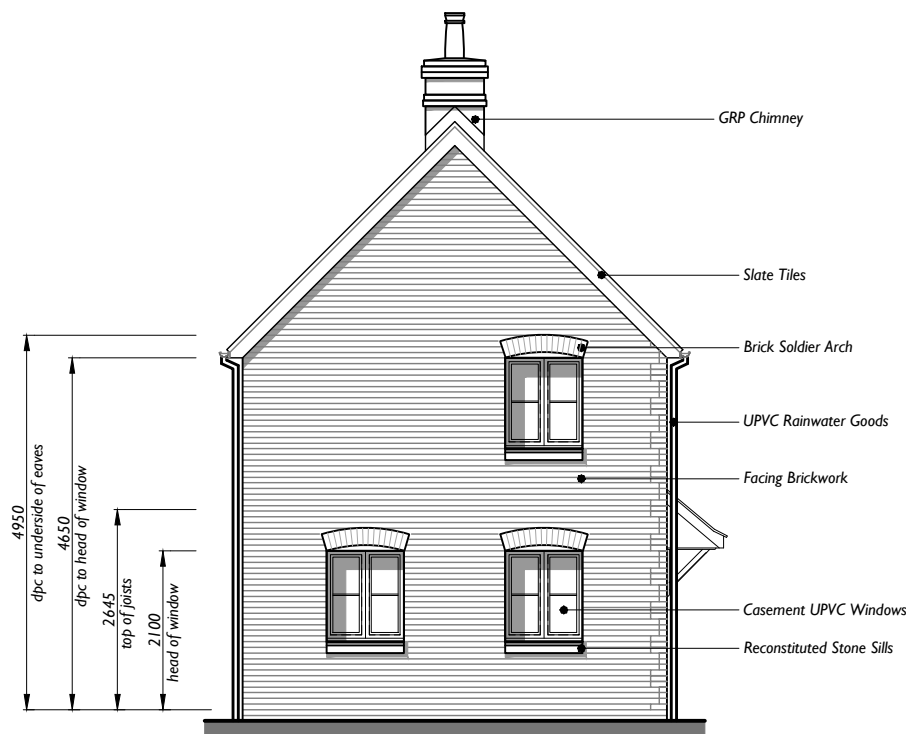

Side Elevation



PROJECT
Bartons Road
Havent

Linden Homes Southern Ltd

Project type
Housing

Drawing classification

Work stage
Elevations

DRAWING TITLE
Planning Elevations
Plots 19

SCALE 1:50	SHEET SIZE A3	SHEET No. 1 of 1	DRAWN	CHKD	DATE	CAD FILE
Preliminary The Studio, Unit 17, Vicarage Farm, Winchester Road, Fair Oak, Hampshire, SO50 7HD 023 8069 7010 enquiries@urbanpulsedesign.co.uk www.urbanpulsedesign.co.uk						

urban pulse design

15-I060-PI9-ELE