




Proposed Elevations

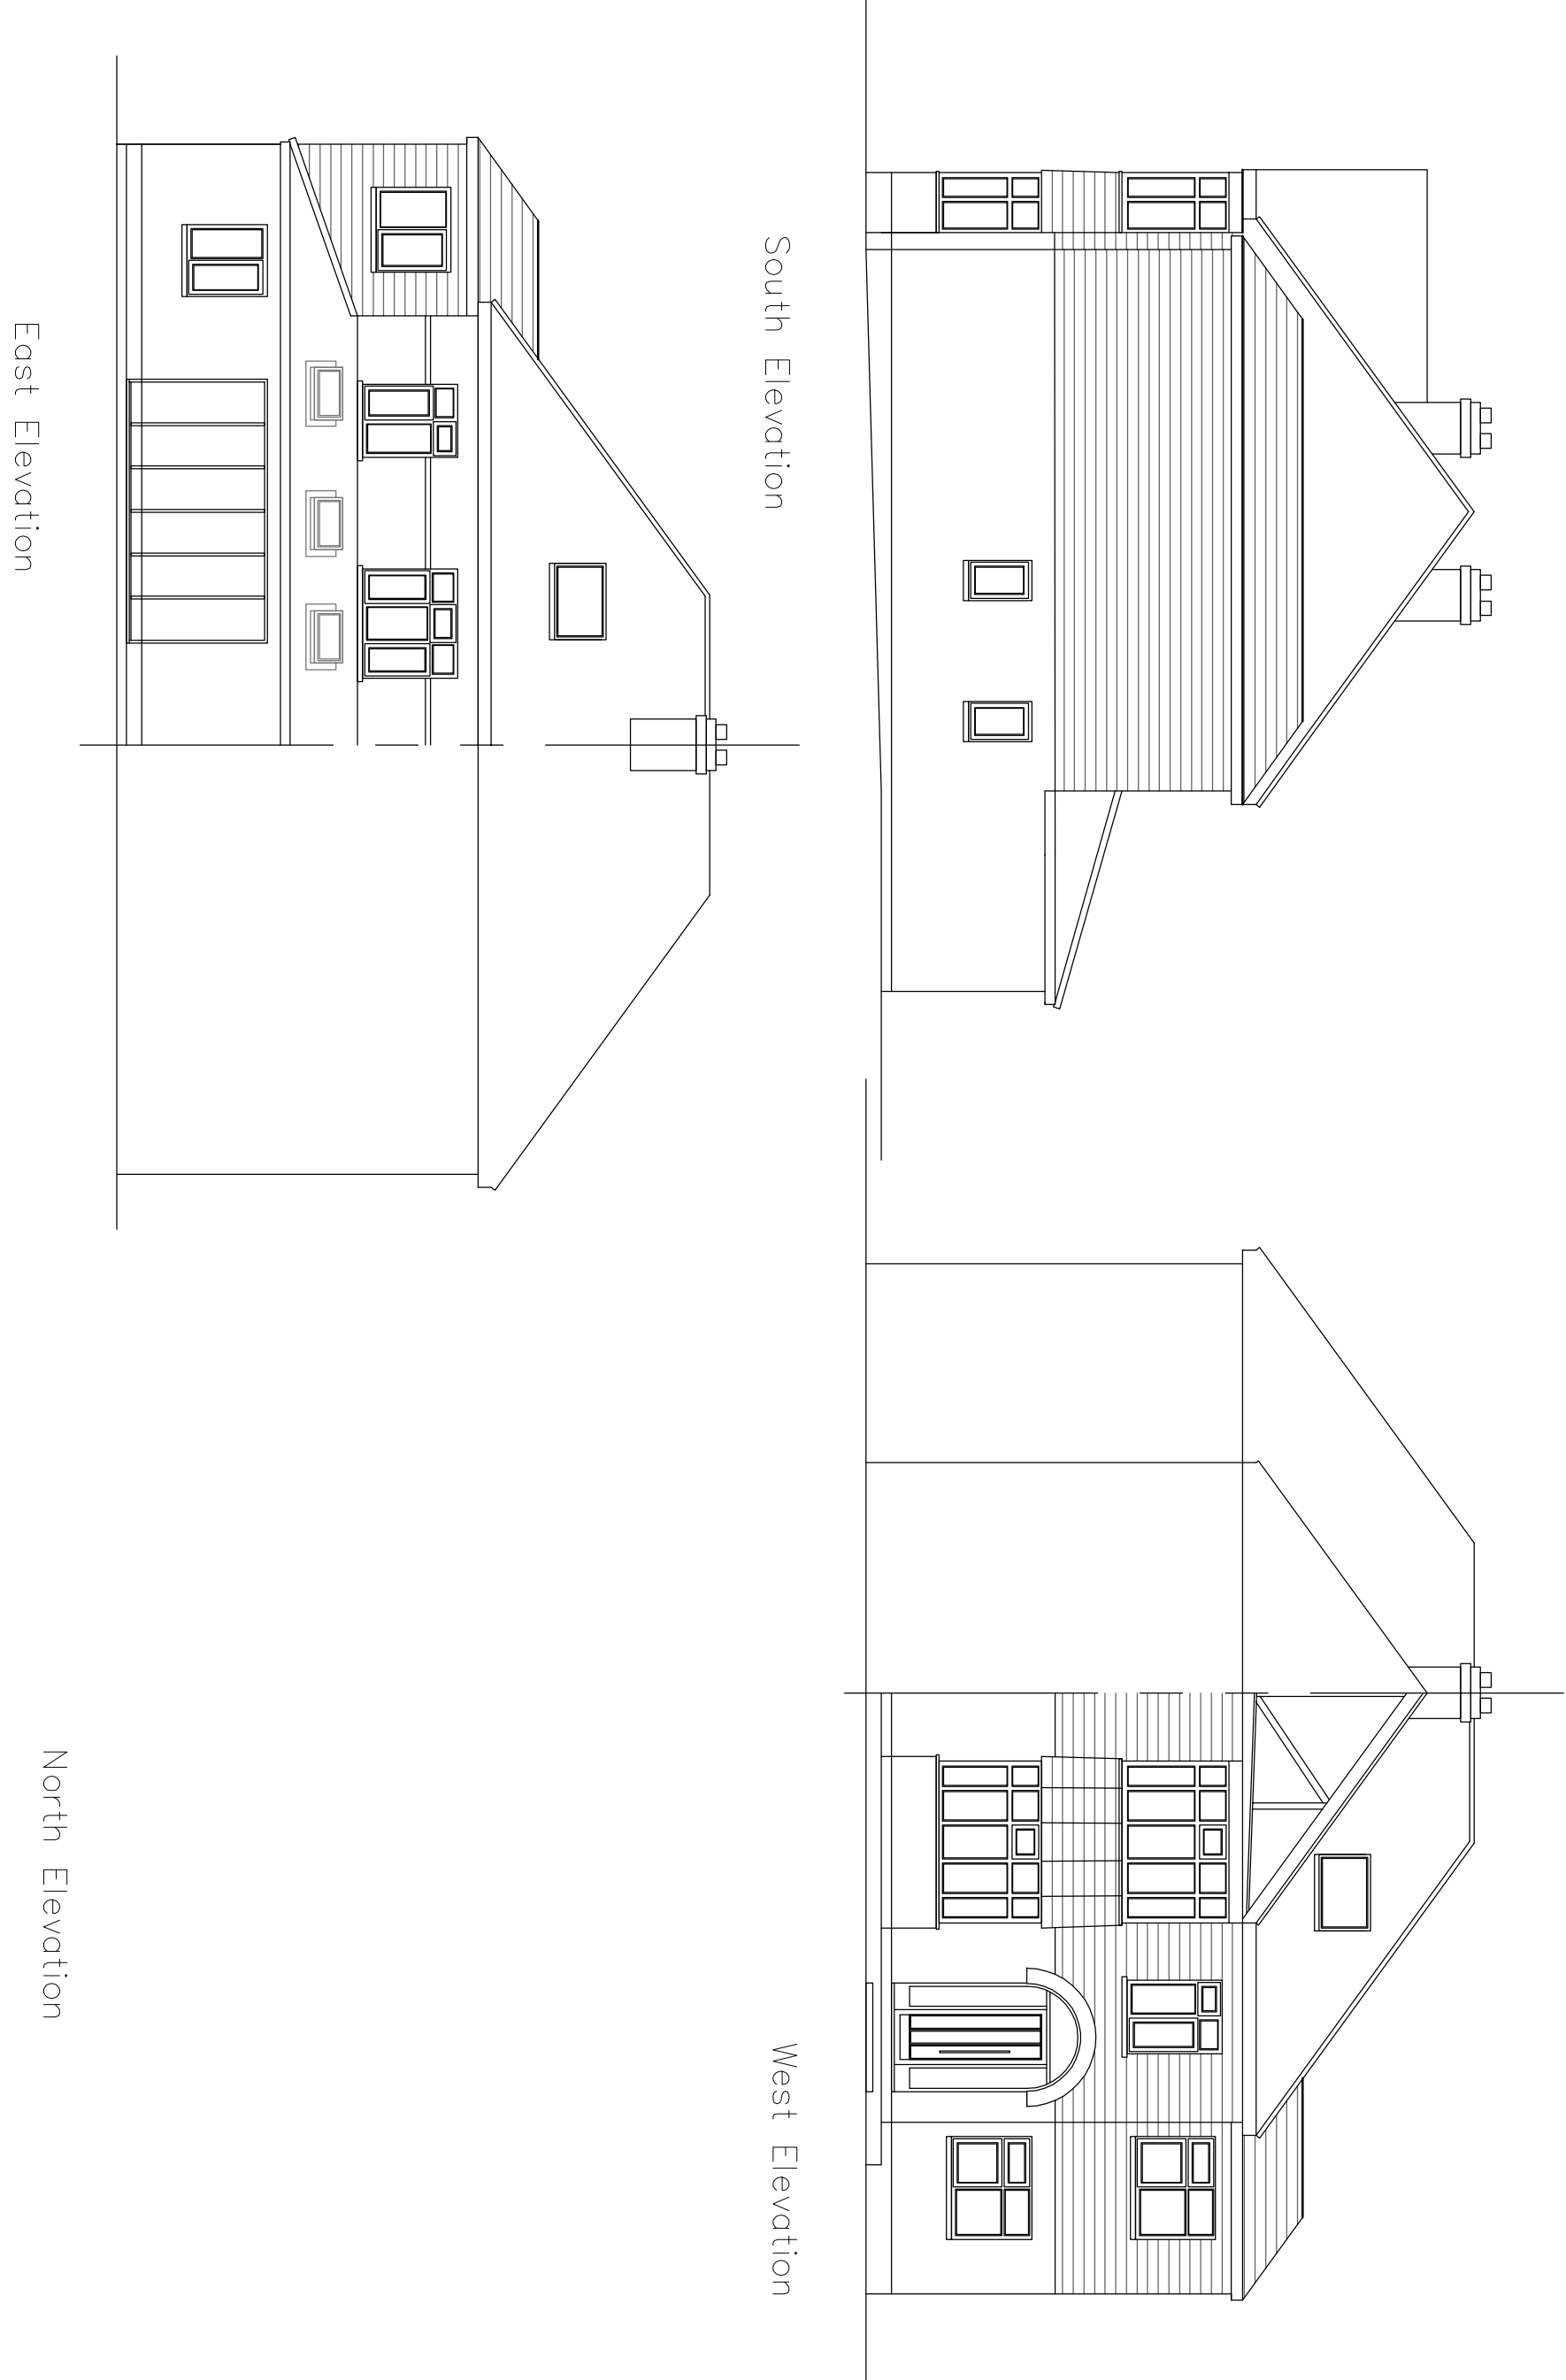



Proposed Floor Plans

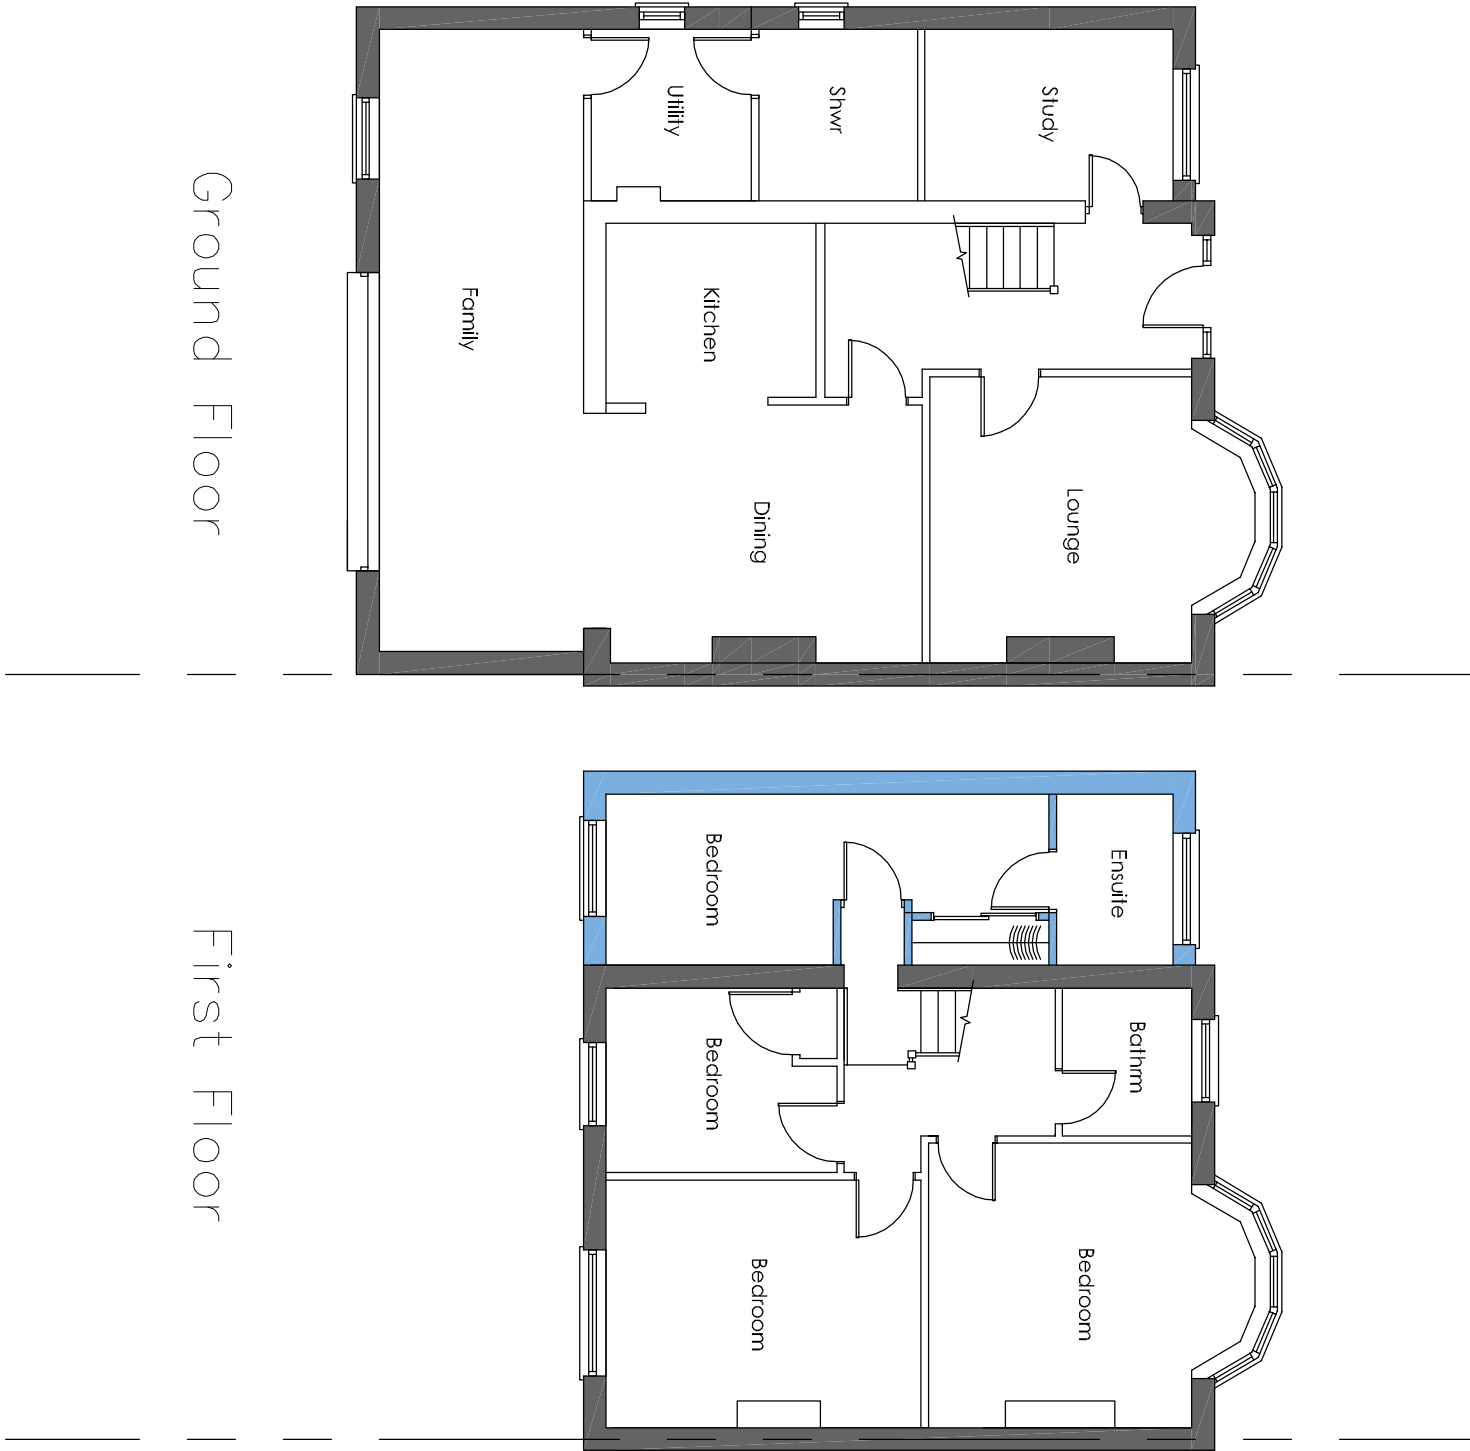


Existing Floor Plans

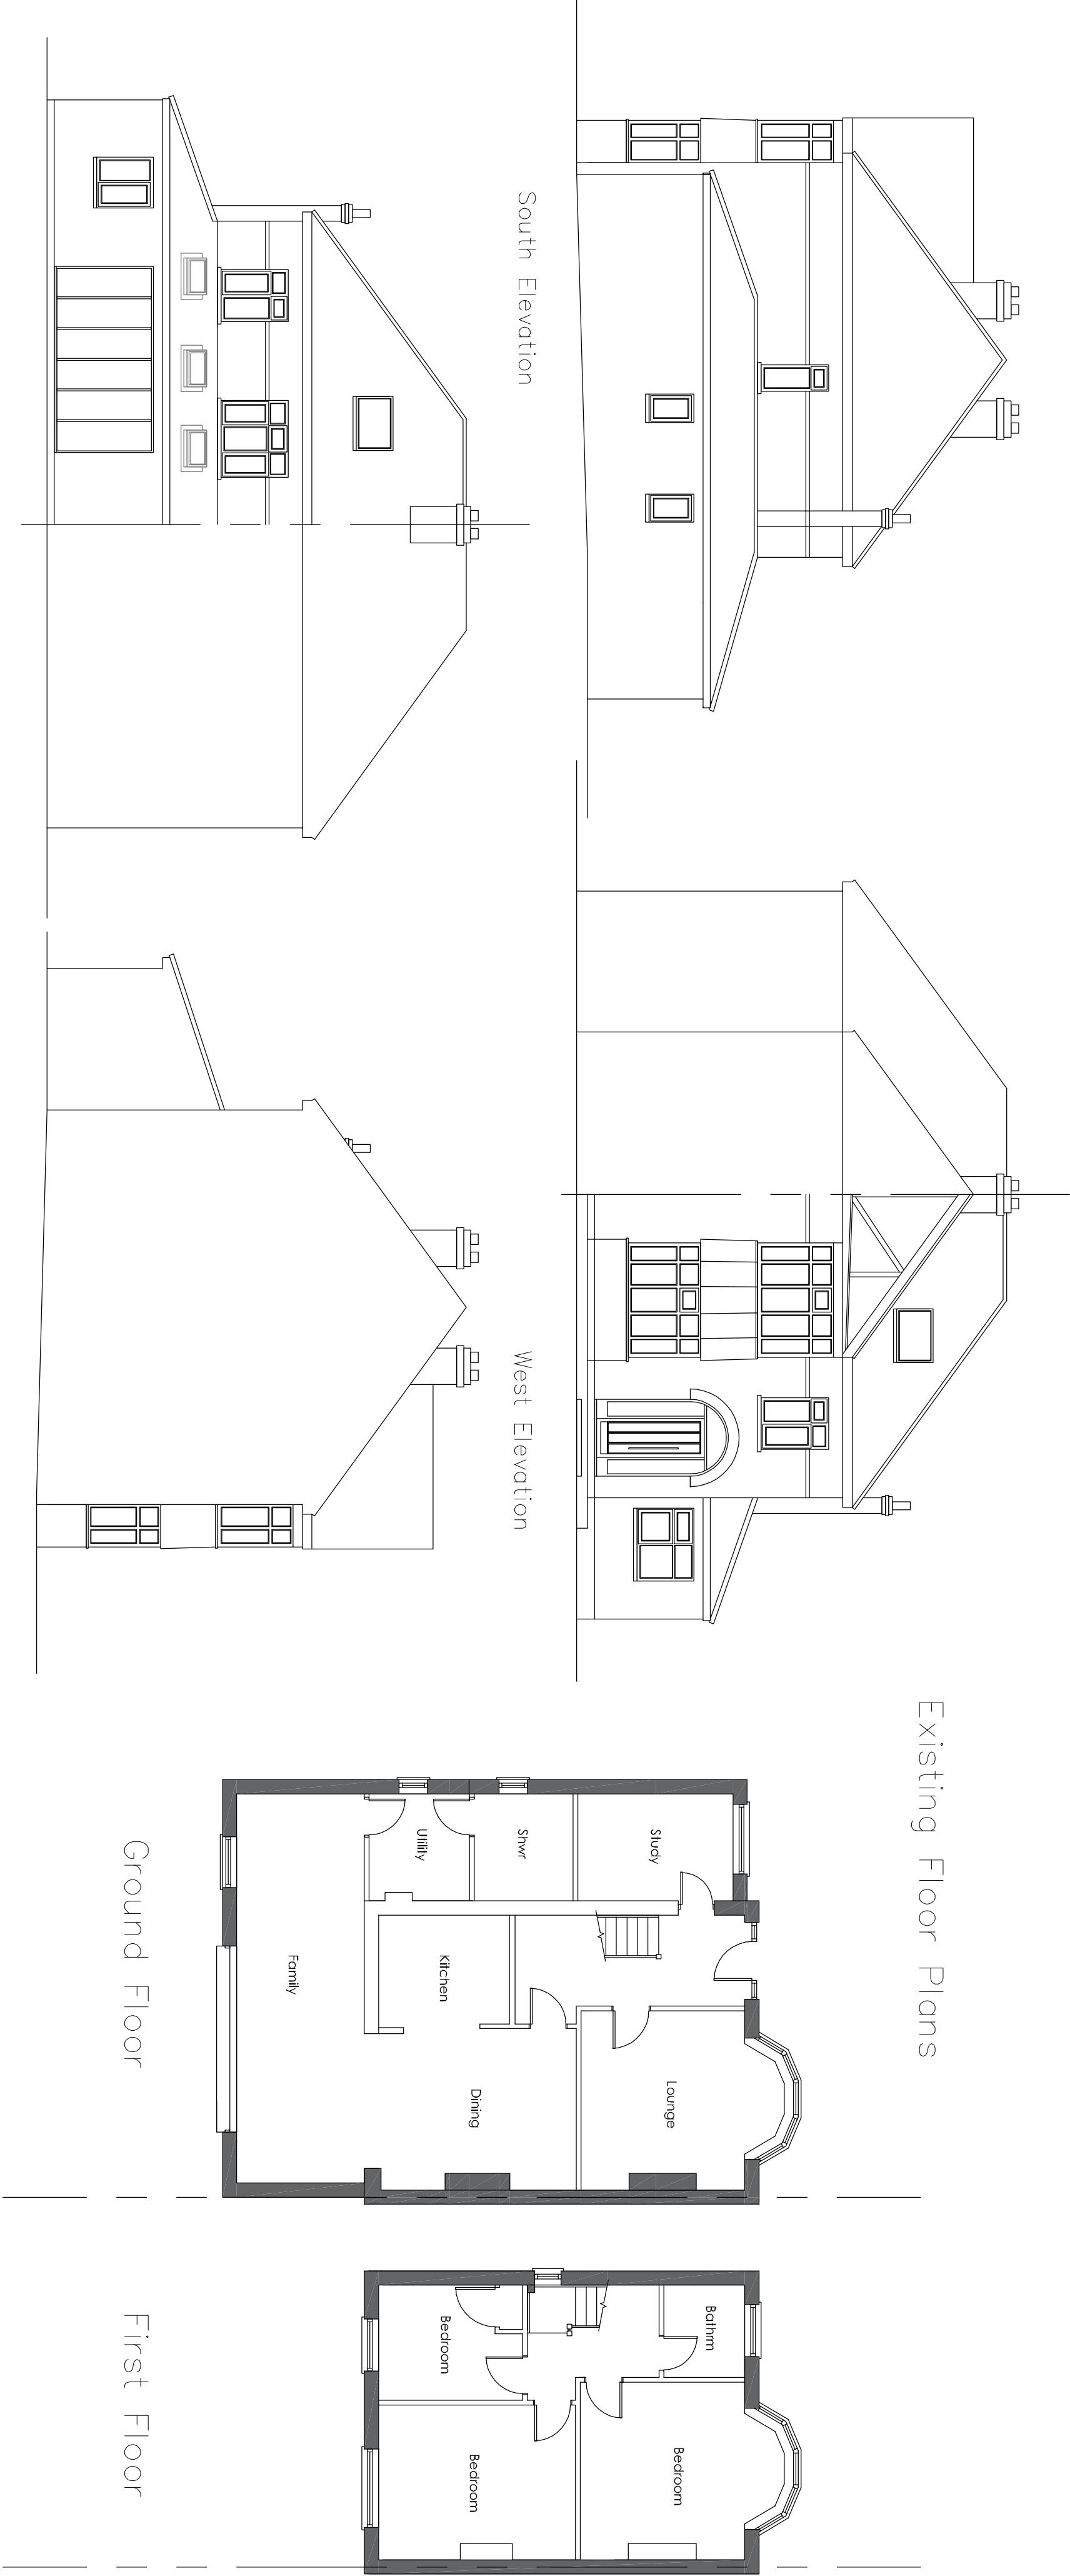

Existing Elevations

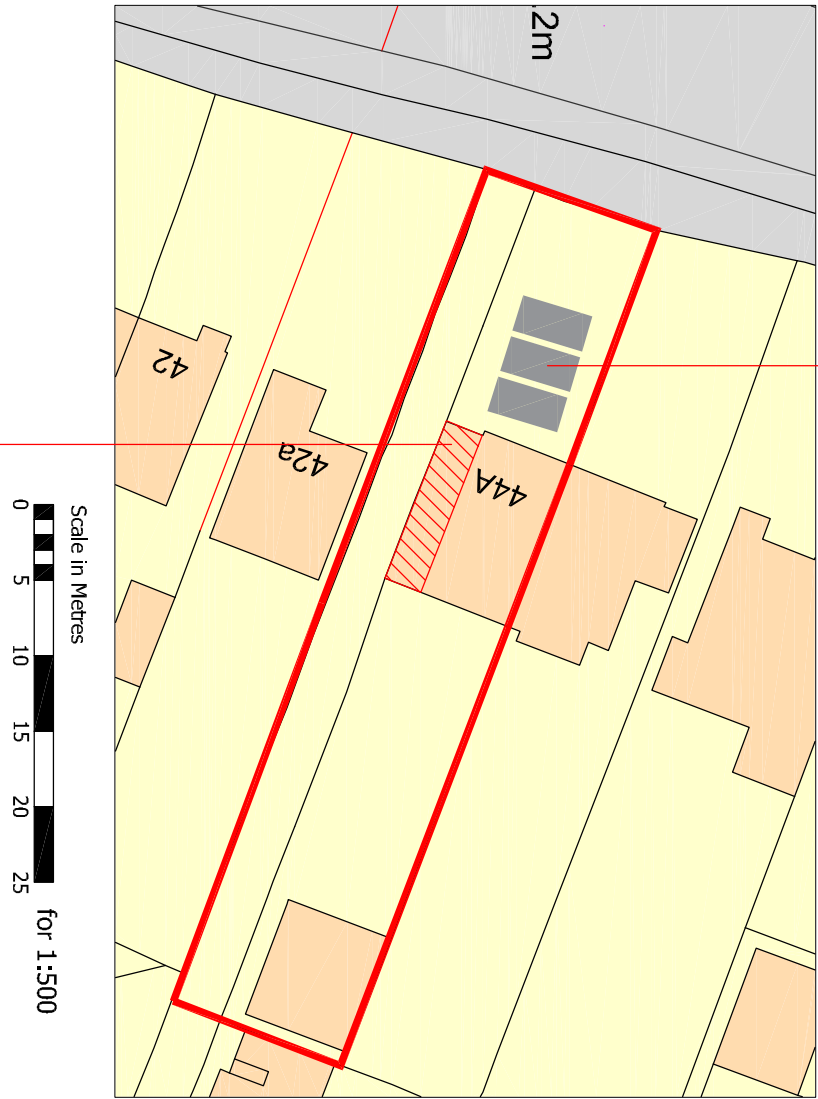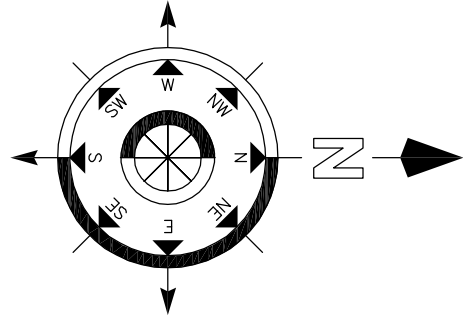

Proposed First Floor Extension

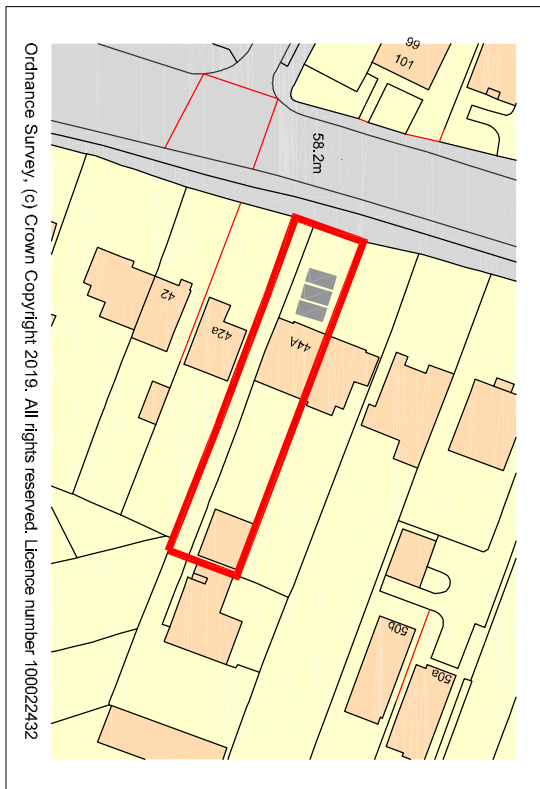

Scale in Metres
0 10 20 30 40 50 60
for 1:1250

Revision	Description	Date	By
01	Revised elevations	June 22 2017	CF

Project:
44A London Road
Cowplain
Hampshire

Drawing Title:
Proposed First Floor Side Extension

Chris Flint Associates Ltd
CHARTERED SURVEYORS - PROJECT MANAGERS
DEVELOPMENT CONSULTANTS

Drawn By	Date	SHEET SIZE	Approved By
CF	08/04/22	A1	CF

Drawn By	Date	Revision	Scale
CFA	FULL	01	1-100

PLANNING

2 Emerald Close Waterlooville, Hants PO7 8NZ
tel: 023 92 432484 fax: 023 92 358554
Email: info@flintassociates.co.uk