

PLANNING



GENERAL NOTES:

ALL WORK WHETHER SPECIFIED OR IMPLIED TO BE CARRIED OUT IN ACCORDANCE WITH BUILDING REGULATIONS, BRITISH STANDARDS, CODES OF PRACTICE AND ACCEPTED BUILDING PRACTICE.

THIS DRAWING MAY BE SCALED FOR LOCAL AUTHORITY PURPOSES ONLY. FOR WORKING DRAWINGS USE SPECIFIED DIMENSIONS WHERE GIVEN - MEASURE AND CHECK ON SITE PRIOR TO ORDERING OF MATERIALS AND COMMENCEMENT OF WORKS.

THIS LAYOUT AND DESIGN IS COPYRIGHT AND CANNOT BE COPIED OR REPRODUCED WITHOUT PRIOR CONSENT, IN WRITING, FROM THE DESIGNER.

DRAWING TO BE READ IN CONJUNCTION WITH ADDITIONAL DRAWINGS AND ANY STRUCTURAL ENGINEERS INSTRUCTIONS AND DETAILING.

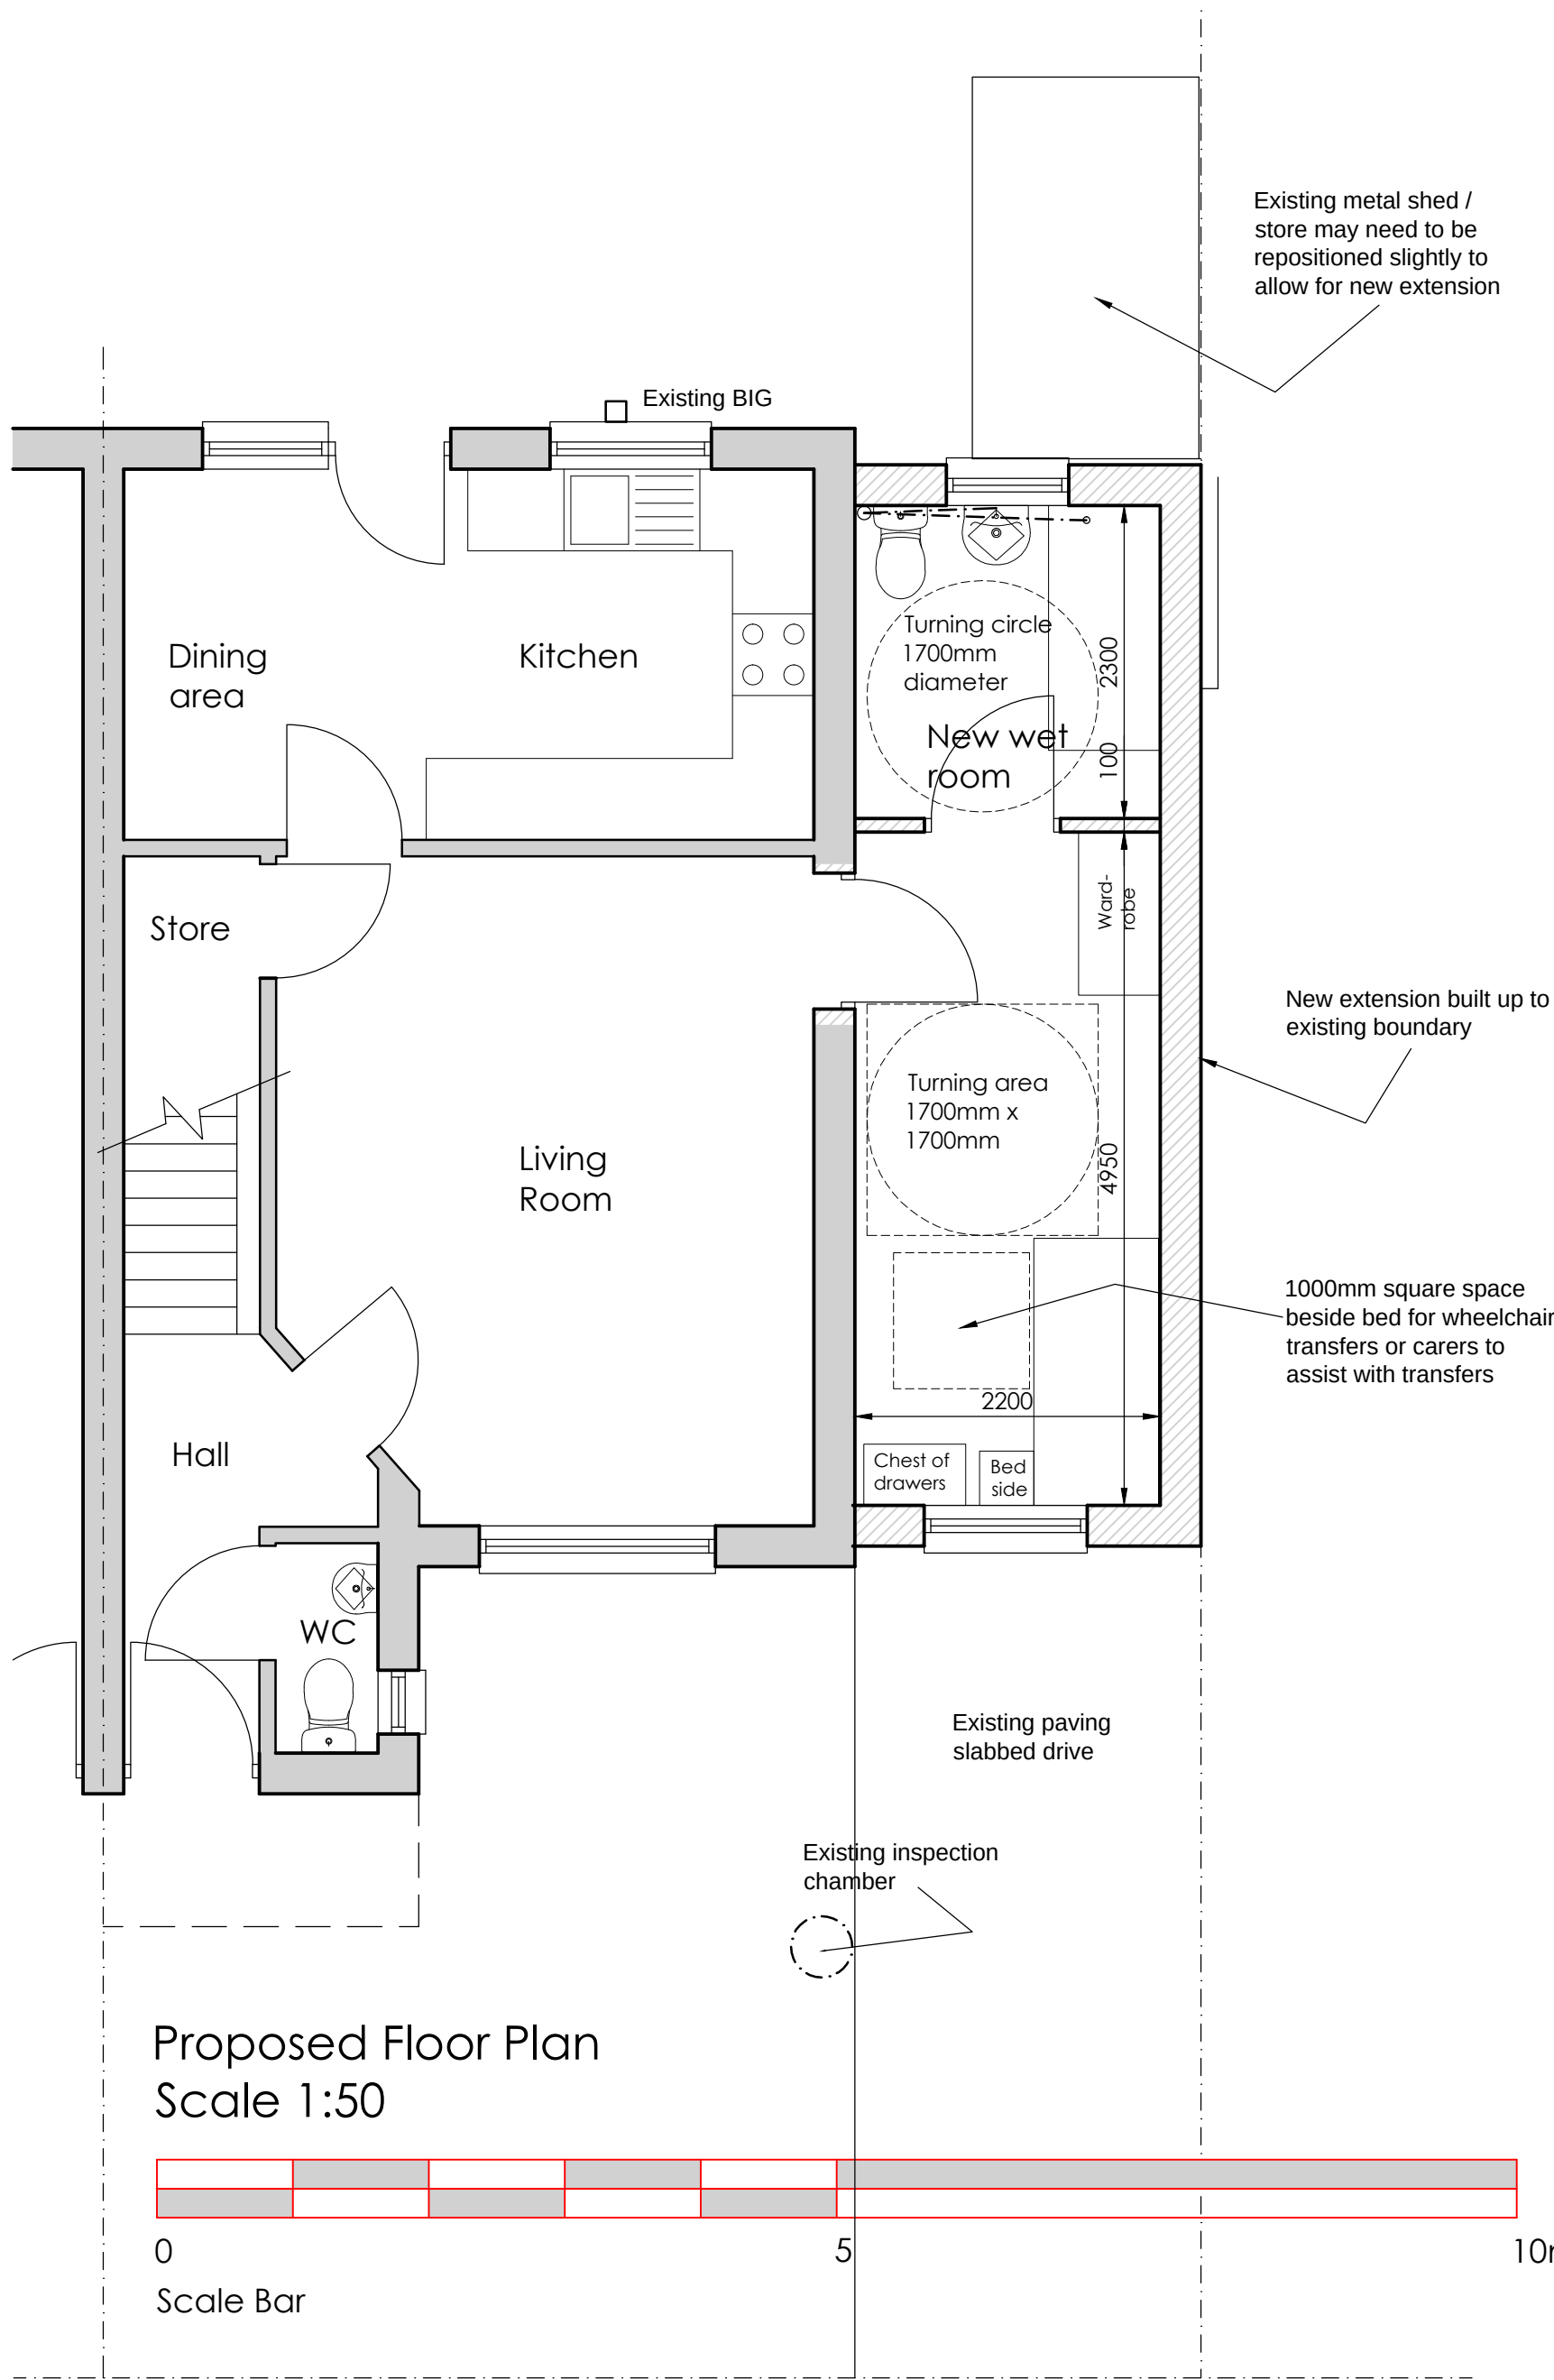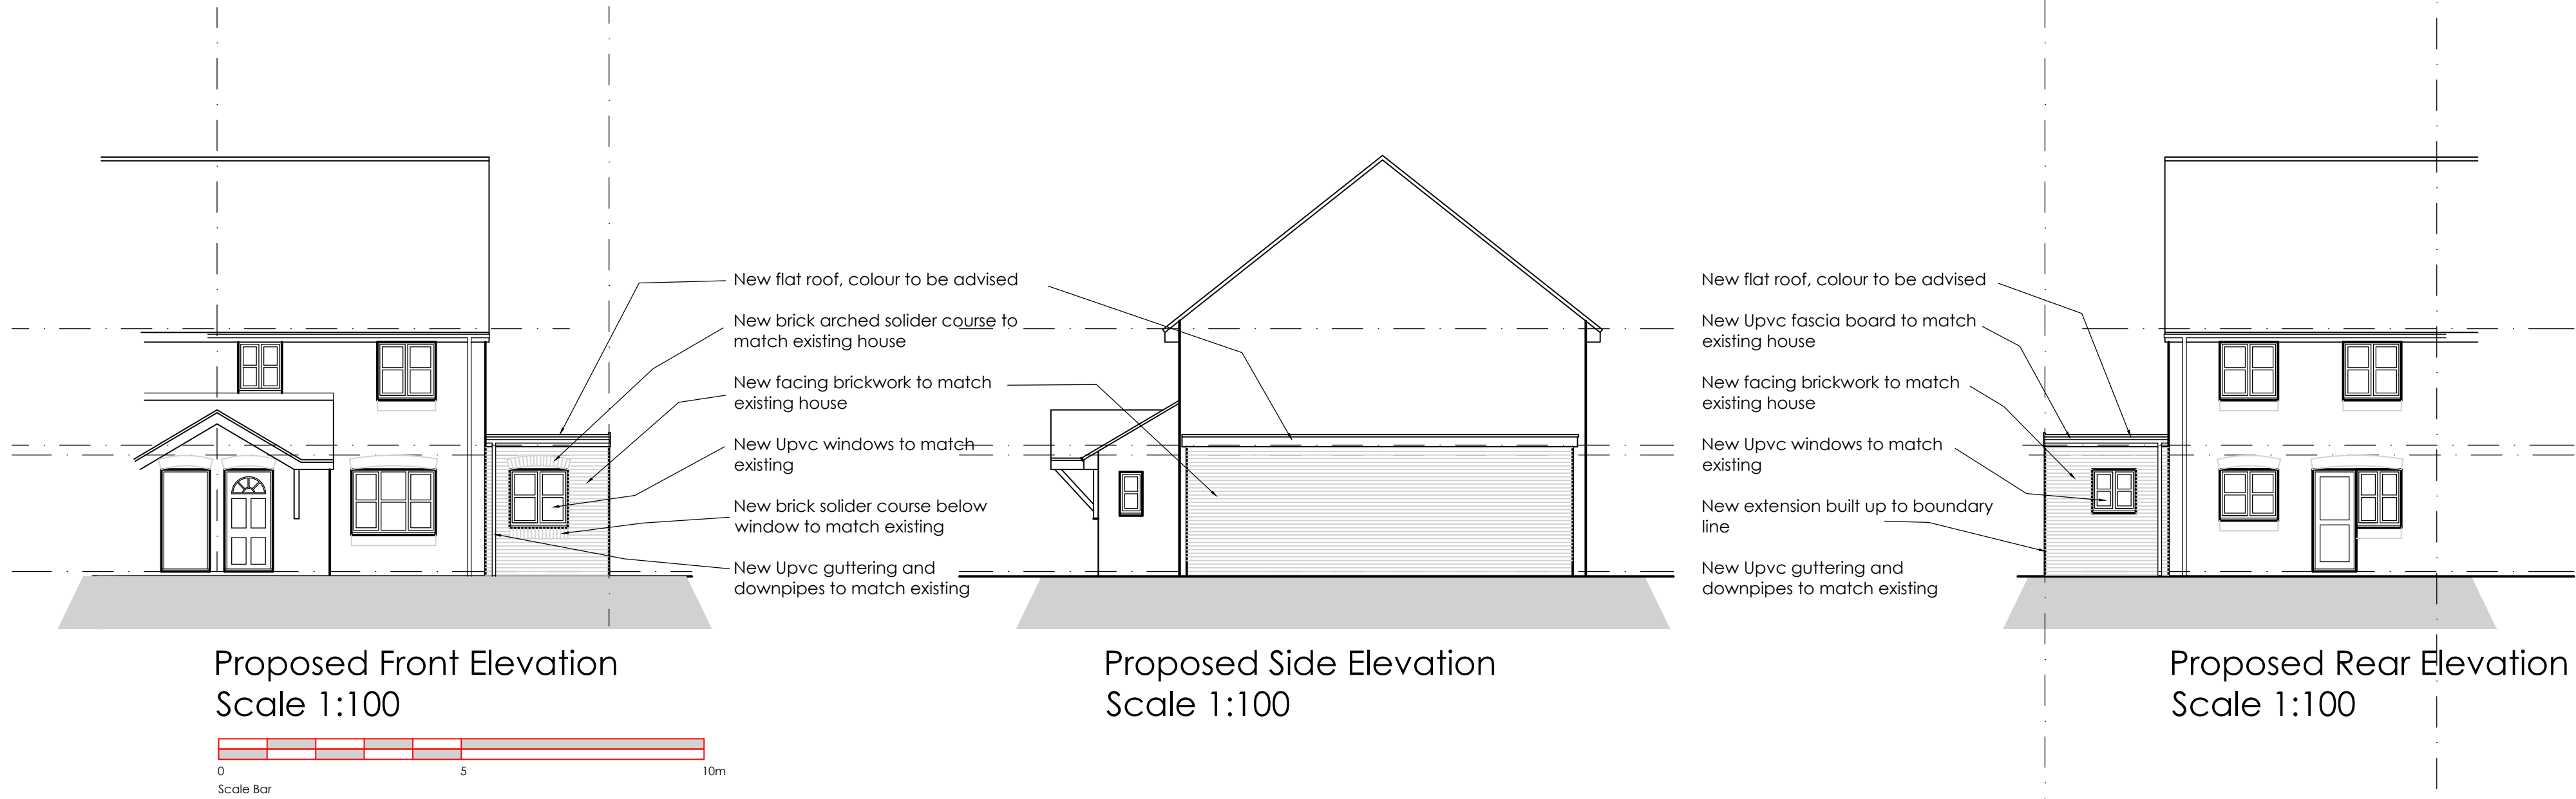

Rev	Name	Date	COMMENT BOX
-----	------	------	-------------

ghd partnership Ltd
chartered surveyors & architectural consultants

4 Burdledon Heights
Burdledon
Hampshire
SO31 8DB
Tel: 023 8064 4666
www.ghdpartnership.co.uk



Client Name
Miss Hollie Nightingale
221 Nutwick Road, Havant

Project Title
Proposed new accessible bedroom
and new wet room side extension

Drawing Title
Proposed floor plan and
proposed elevations

Date Aug 21	Scale 1:50 @ A1
Drawn by HJN	Project No 2021 - 530
Checked by	Drawing No D01
	Rev A