




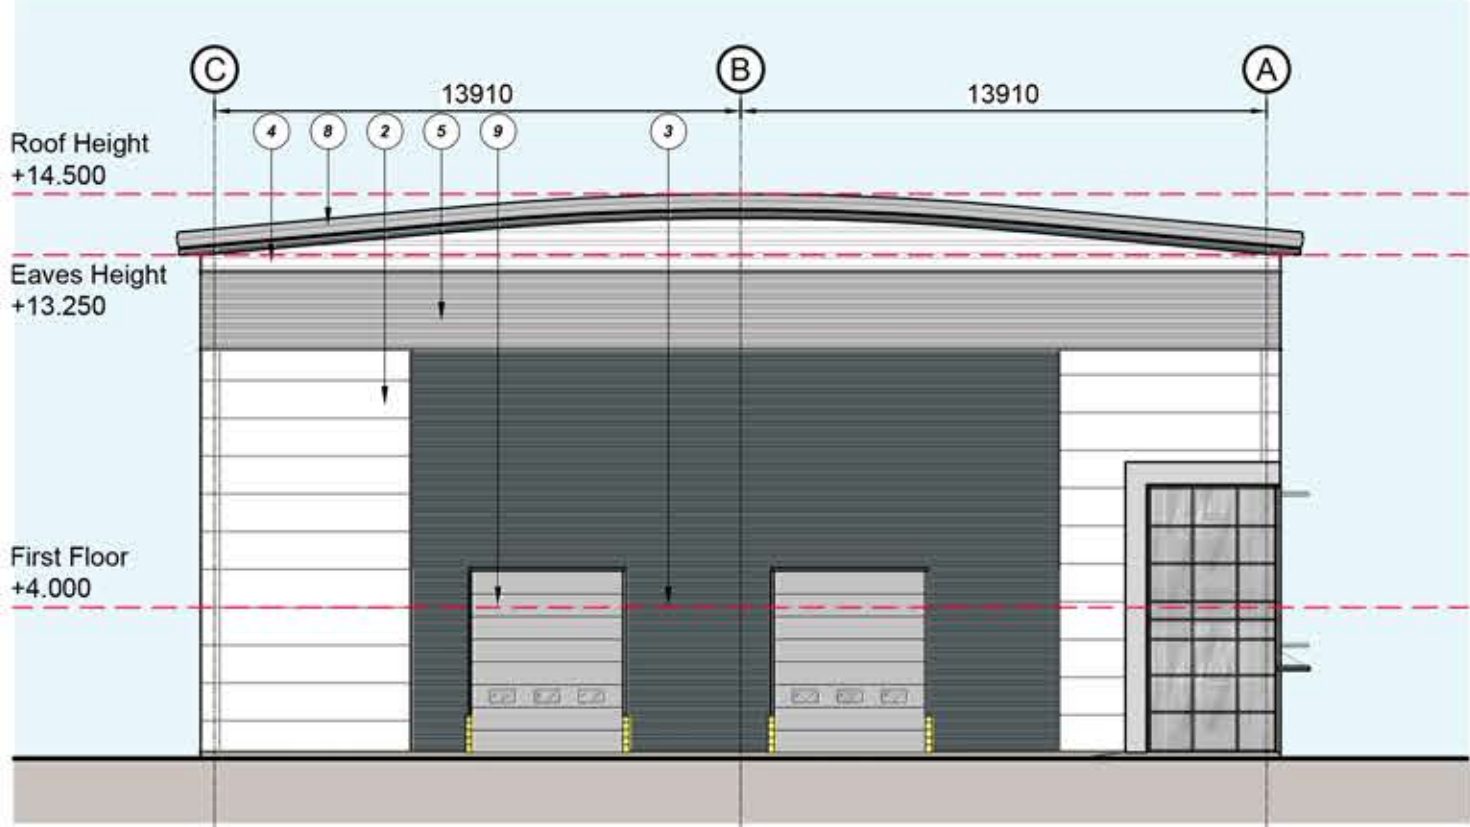


Proposed North Elevation\_SCALE 1:200 @ A1

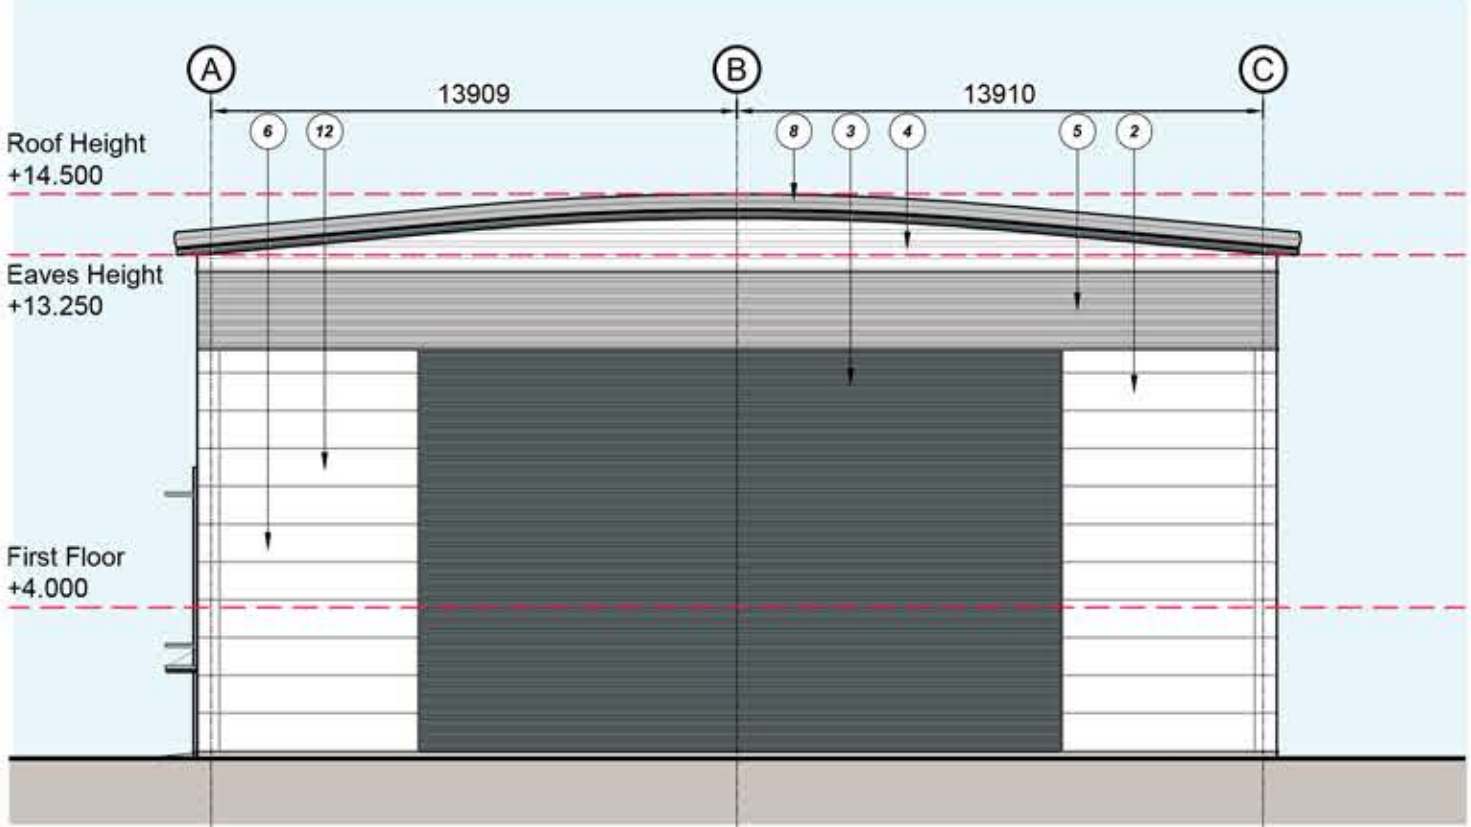

Proposed South Elevation\_SCALE 1:200 @ A1

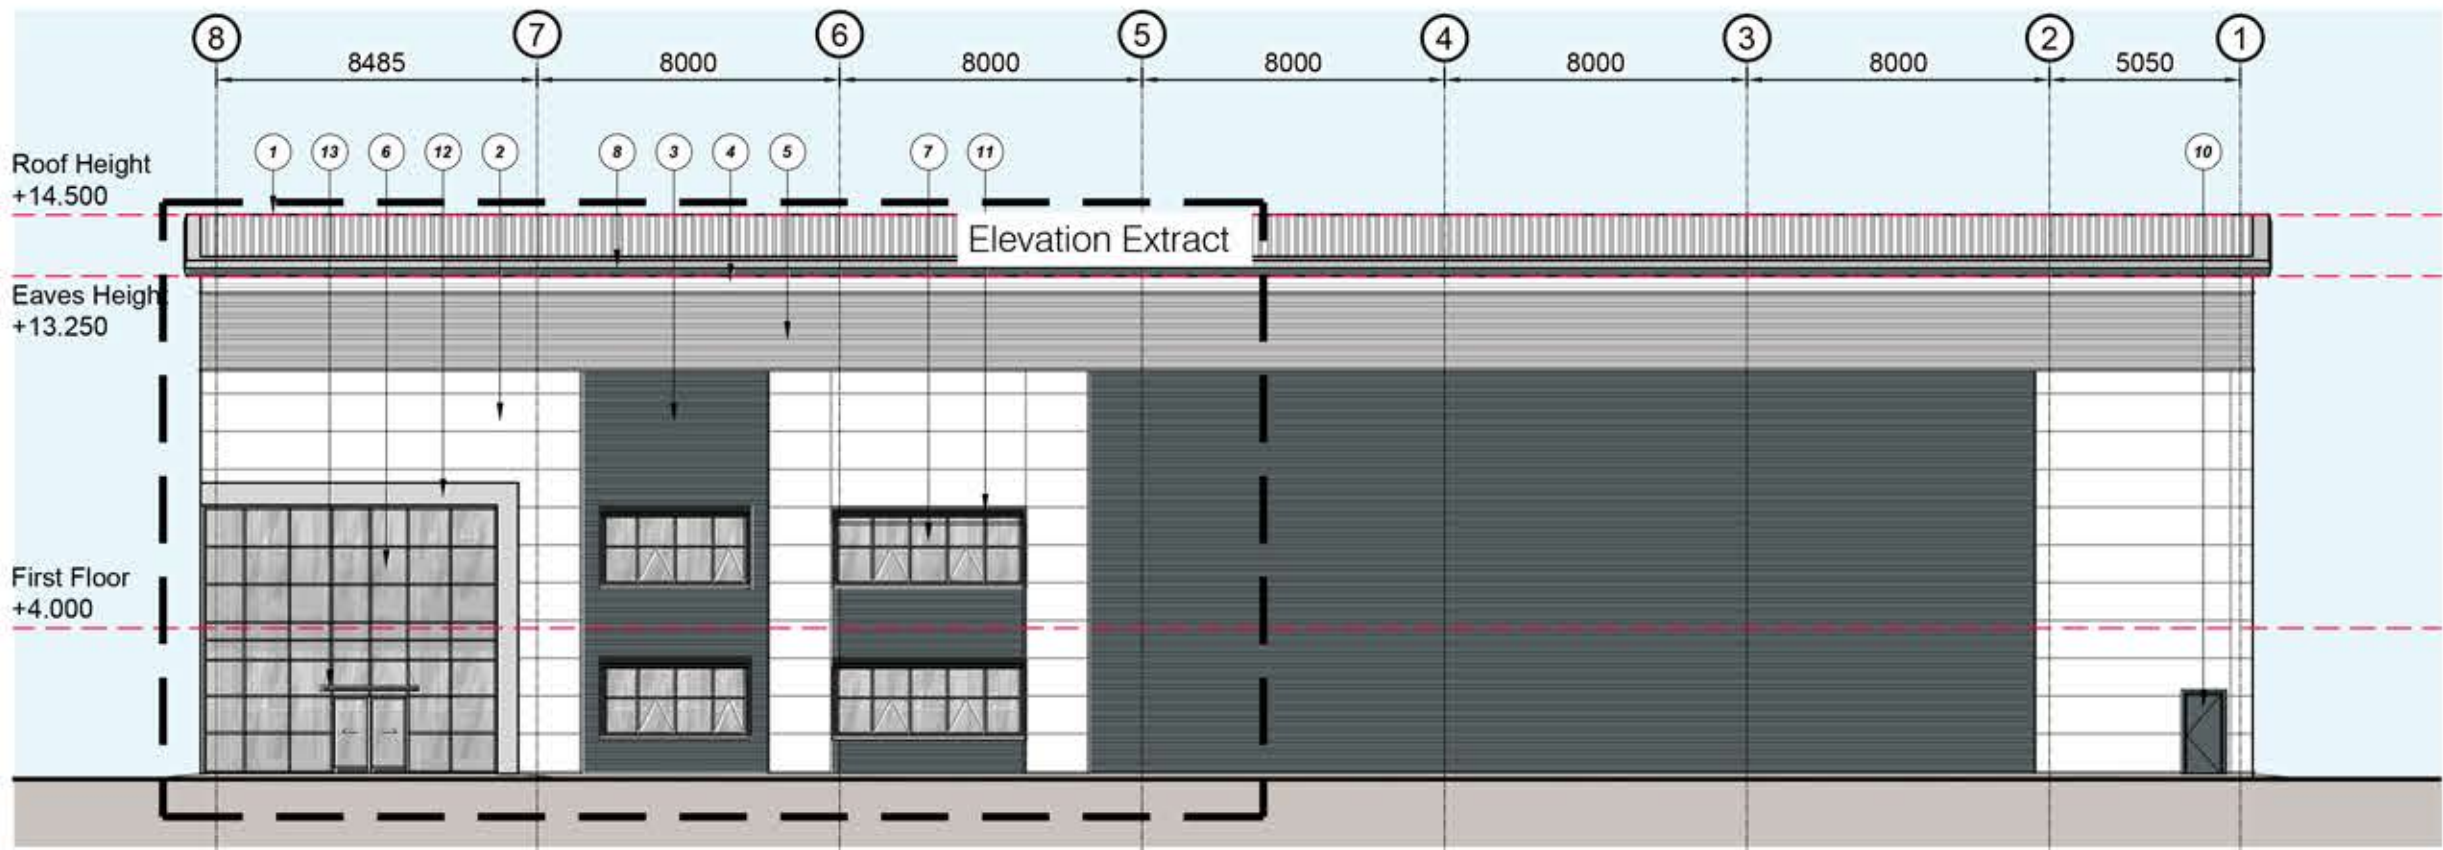


Proposed West Elevation\_SCALE 1:200 @ A1

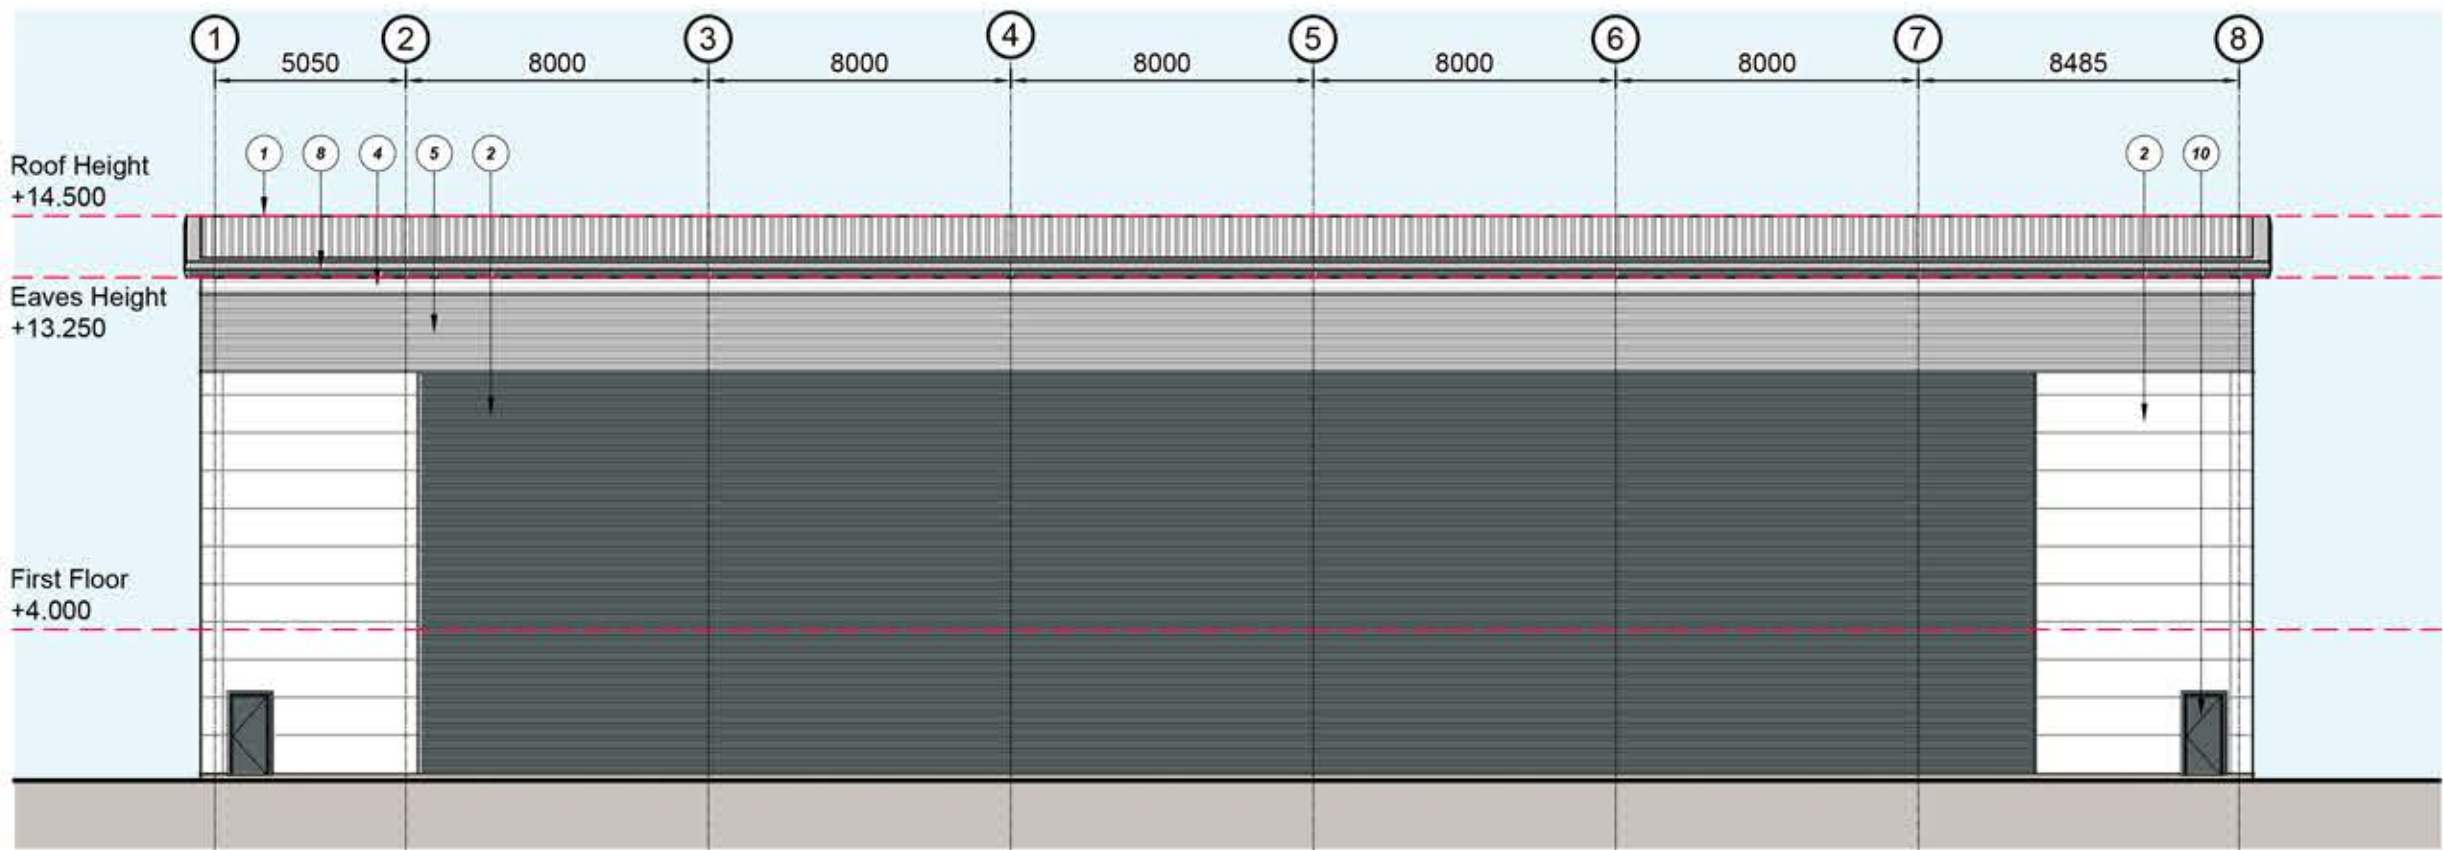

Proposed East Elevation\_SCALE 1:200 @ A1



Extract of West Elevation\_SCALE 1:100 @ A1

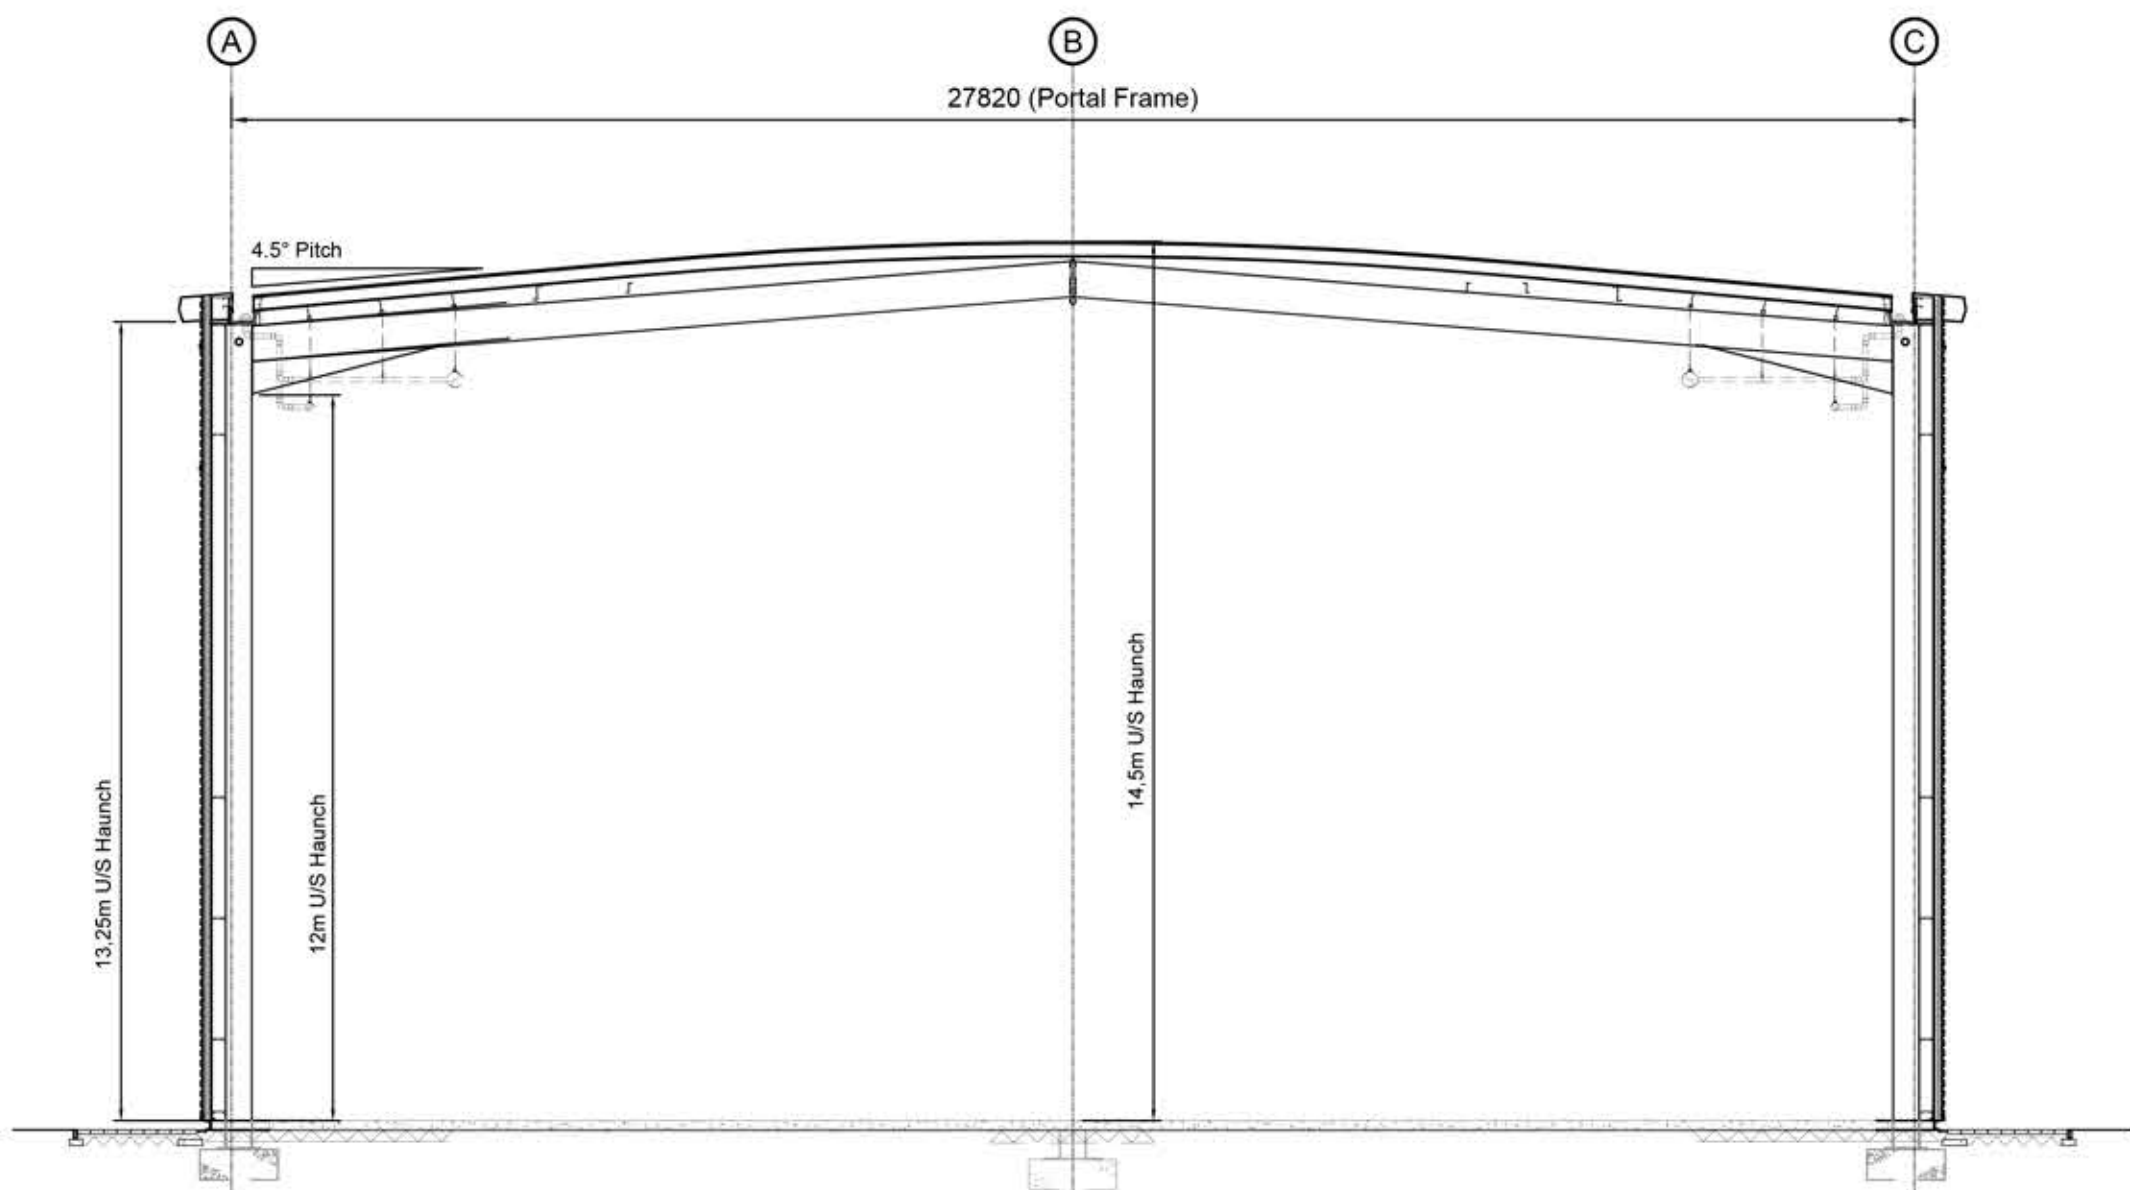

Indicative Section\_SCALE 1:125 @ A1

- Dimensions are in millimeters, unless stated otherwise.  
- Scaling of this drawing is not recommended.  
- It is the recipient's responsibility to print this document to the correct scale.  
- All relevant drawings and specifications should be read in conjunction with this drawing.

#### External Finishes

- Griffon roof formed of built up trapezoidal roof panel system  
Finish: Tata Colorcoat HPS200 Ultra  
Colour: White (RAL 9003) (Signature Colours)
- Microrib Composite Cladding Panel  
Finish: Tata Colorcoat HPS200 Ultra (1000/900/600 Module)  
Colour: White (RAL 9003) (Signature Colours)
- Built up horizontally laid trapezoidal profile metal wall cladding system  
Finish: Tata Colorcoat Prisma  
Colour: Slate Grey (RAL 7012) (Solid Colours)
- Built up horizontally laid trapezoidal profile metal wall cladding system  
Finish: Tata Colorcoat Prisma  
Colour: White (RAL 9003)
- Built up horizontally laid trapezoidal profile metal wall cladding system  
Finish: Tata Colorcoat HPS200 Ultra  
Colour: Goosewing Grey (RAL 080 70 05)
- Thermally broken polyester powder coated aluminium curtain wall and doors  
Finish: Polyester powder coated  
Glazing: Grey tinted  
Frame Colour: Anthracite (RAL 7016)
- Thermally broken polyester powder coated aluminium windows,  
Finish: Polyester powder coated  
Glazing: Grey tinted  
Frame Colour: Anthracite (RAL 7016)
- Two Part Eaves Flashing.  
Finish: Tata Colorcoat HPS200 Ultra  
Colour: Upper - Goosewing Grey (RAL 080 70 05)  
Lower - Slate grey (RAL 7012)
- Level Access Doors to be overhead sectional doors with level access to be electronically operated with manual override.  
- 3 N° 4000mm wide x 4800mm high level access doors  
Finish: Polyester powder coated  
Colour: Goosewing Grey (RAL 080 70 05)
- Steel insulated security door & frame  
Finish: Polyester powder coated  
Colour: As indicated.
- Brise Soleil system projecting 1.2m from main building facade with metallic fins (as shown on elevations)  
Finish: Polyester powder coated  
Colour: Anthracite (RAL 7016)
- Feature Flashing  
Finish: Polyester powder coated  
Colour: Oyster Grey (RAL 7035)
- Glazed Entrance Canopy  
Canopy to project 1.2m from curtain structure on support rods with gravity fed gutter  
Finish: Polyester powder coated  
Glazing: Grey tinted  
Frame Colour: Anthracite (RAL 7016)

|     |                       |    |     |          |
|-----|-----------------------|----|-----|----------|
| D   | STAGE 3 ISSUE         | RW | DS  | 07/10/21 |
| C   | DRAFT Stage 3 Issue   | DS | MDS | 01/10/21 |
| B   | Site Boundary Amended | DF | DS  | 01/09/21 |
| A   | Initial Issue         | DF | DS  | 13/08/21 |
| rev | amendments            | by | ckd | date     |

DUNSBURY PARK, MASTERPLAN,  
PORTSMOUTH  
UNIT 502, ELEVATIONS & INDICATIVE SECTION



|                       |                                  |
|-----------------------|----------------------------------|
| RIBA PoW Stage:       | 3 - Spatial Coordination         |
| Document Suitability: | S1                               |
| Drawn / Checked:      | DS / MDS                         |
| Date:                 | 13.08.2021                       |
| Scale:                | Noted @ A1                       |
| UMC Project Number:   | 20179                            |
| Document Reference:   | Drawing no: Revision:            |
| DP                    | - UMC - 502 - ZZ - DR - A 1205 D |

