


SHOPFRONT AS EXISTING :


with existing portals




FRONT ELEVATION AS EXISTING
scale 1:100 @ A3

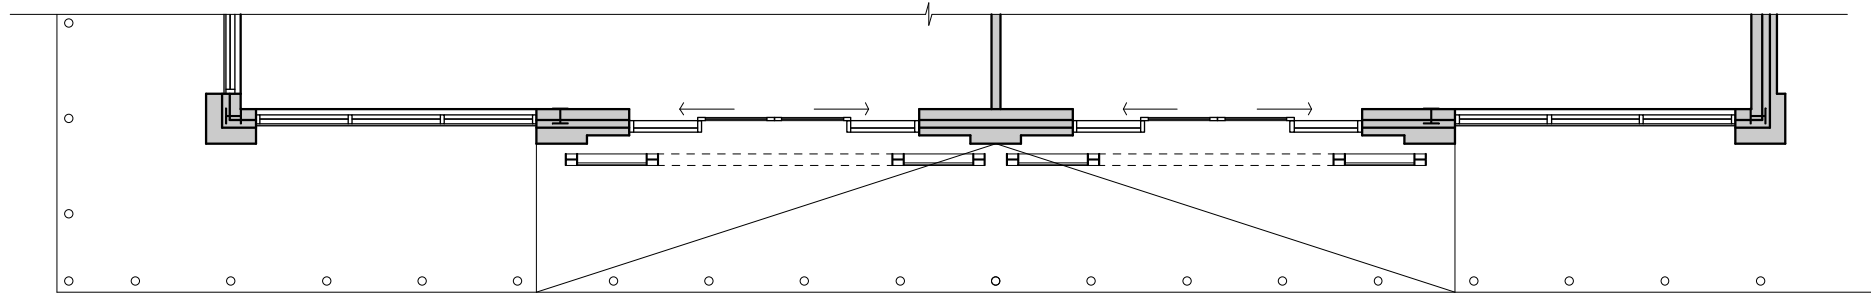

FRONT ELEVATION PLAN AS EXISTING
scale 1:100 @ A3

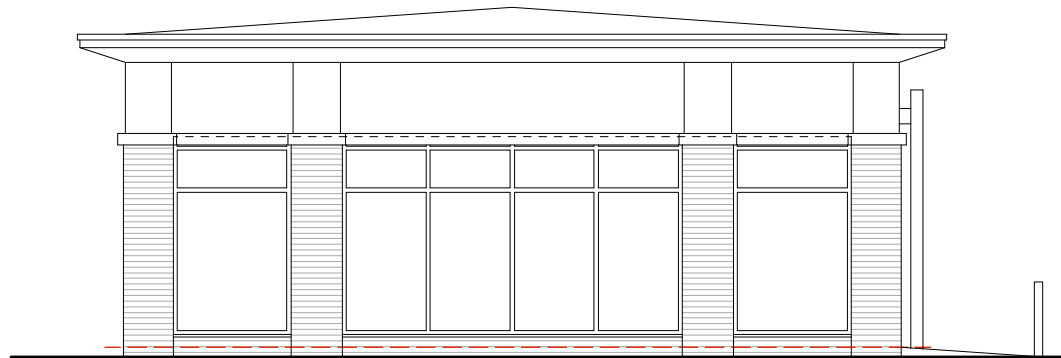

SIDE ELEVATION AS EXISTING
scale 1:100 @ A3

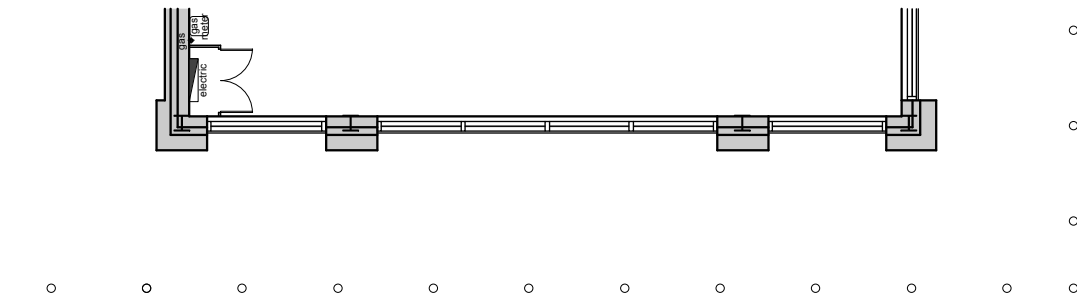


SIDE ELEVATION PLAN AS EXISTING
scale 1:100 @ A3



EXISTING PICTURE - FRONT
scale NTS



EXISTING PICTURE - SIDE
scale NTS

 

HAVANT

NOTES

DO NOT SCALE FROM THIS DRAWING.
CONTRACTORS MUST VERIFY ALL DIMENSIONS ON SITE
PRIOR TO COMMENCING WORKS.

ANY DISCREPANCIES NOT BROUGHT TO THE ATTENTION
OF O1 CREATIVE BECOME THE RESPONSIBILITY OF THE
CONTRACTOR / FABRICATOR INVOLVED.

THIS DRAWING IS TO BE READ IN CONJUNCTION WITH ALL
THE SPECIFICATIONS AND ALL RELEVANT DESIGNER ,
ENGINEERS SERVICES AND SPECIALIST CONTRACTORS
DRAWINGS.

THE WORKS DESCRIBED IN THIS DRAWING SHALL BE
UNDERTAKEN IN ACCORDANCE WITH THE CURRENT
HEALTH & SAFETY LEGISLATION AND THE HEALTH &
SAFETY DOCUMENTATION PREPARED BY THE
PLANNING SUPERVISOR FOR THE PROJECT.

REVISIONS

[illegible]

01

Copyright of this drawing is reserved by
o1 creative and issued on condition
that it is not copied, reproduced or
disclosed either wholly or in part without
the written permission of o1 creative

**69 OLD ST
LONDON EC1V 9HX
TEL : 0207 100 1178**

STATUS

PROJECT

UNIT 1a & 1b
CENTRAL RETAIL PARK
HAVANT
HAMPSHIRE
PO9 1HH

TITLE

EXISTING SHOPFRONT

SCALE

1:100 @ A3

DATE _____

SEPT 21

DRAWING NO

DRAWING NO	REV
------------	-----

GDK-hav-677-E.01

© 2006 The Authors
