

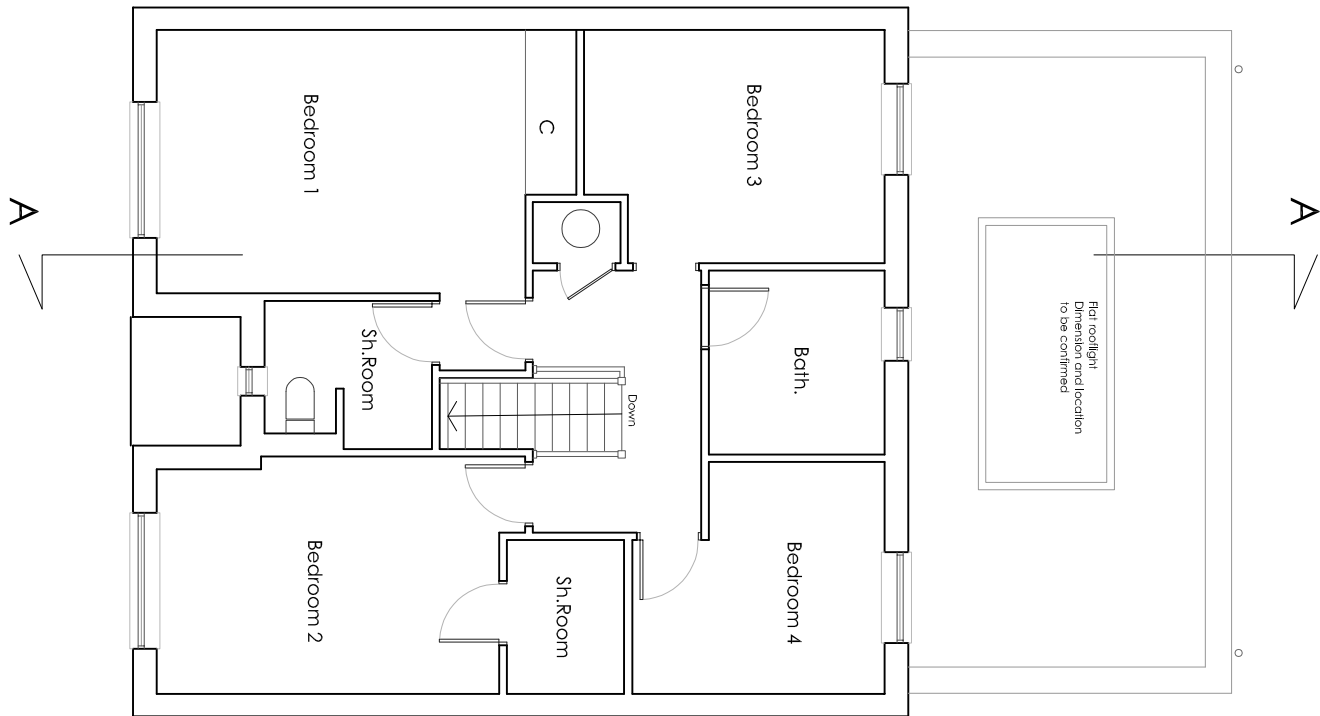


 


First Floor

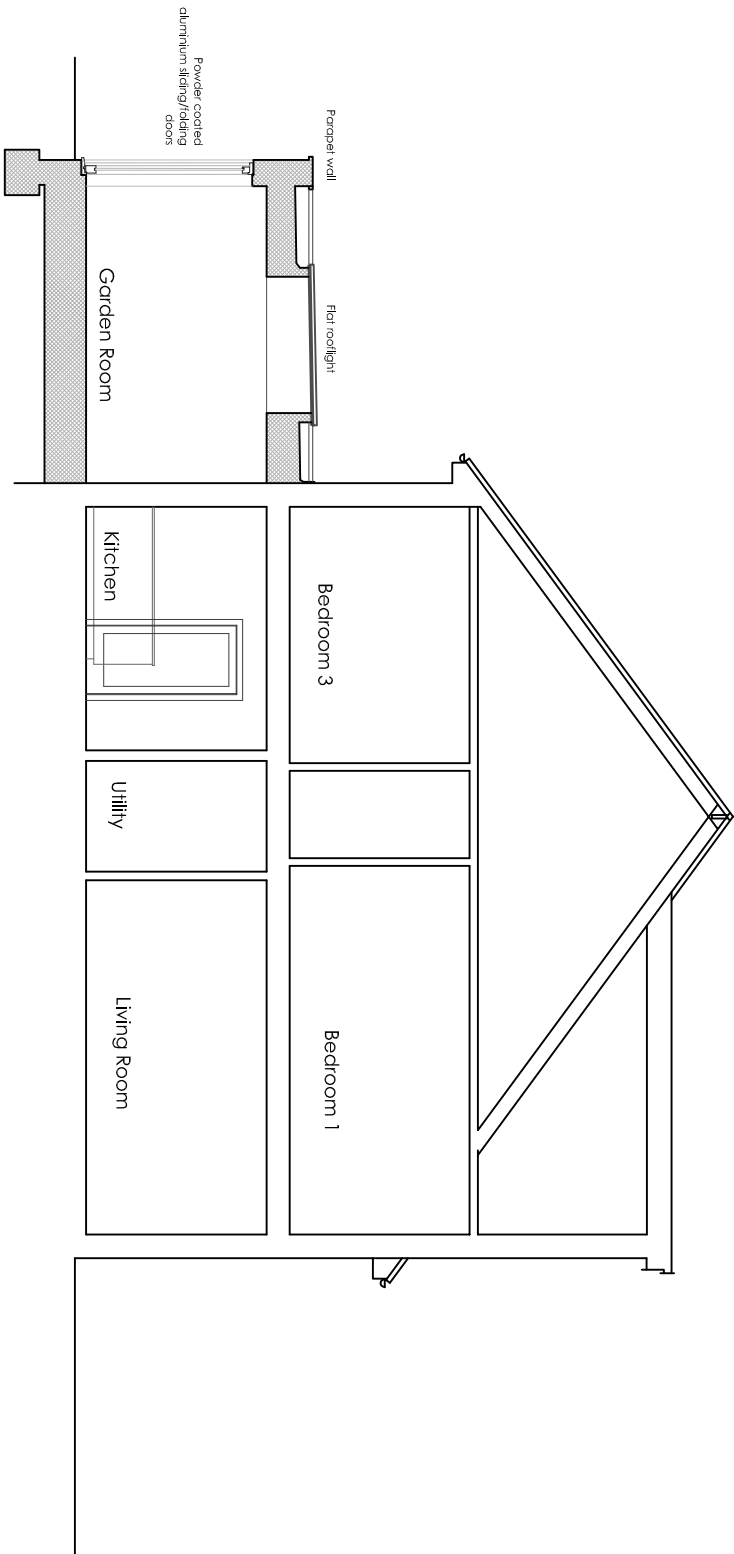

Cross-Section AA

- KEY
- Existing walls reinforced
 - Existing walls to be taken down
 - New walls

Scale in metres

 

DRAWING
As Proposed
First floor plan and Cross-Section AA

NUMBER 202204.PAP 02
REVISION
SCALE 1:100 @ A3
DATE May 2022

PROJECT
Proposed single storey extension and alterations at 6 Wren Grove
Havant PO9 5FL

CLIENT
Paul and Kelli Rebbitt

Benjamin Favier Architects

23 Twitten Way Worthing BN14 7JU T. 01903 209635 M. 07946 380099

