


REVISIONS				
REV.	DESCRIPTION	DRAWN	CHKD.	DATE
A	Updated to clients comments	JR	**	13/05/2022

Proposed

 

0 2 4 6 8 10m

Scale 1:100 at A1

Key :

- Extent of proposed one storey extension.
- No.45 Southbrook Road Boundary
- Existing 45 Degree Code - No.47 - FF Window
- Existing 45 Degree Code - No.43 - FF Window

Total area of propsed extension :28.6m2 : 22.5m2 (rear) 6.1m2 (Front)
Existing area to be removed/demolished :0m²
Additional area from existing to new : 28.6 m²

SOUTHBROOK ROAD

41


43

45

47

49

51

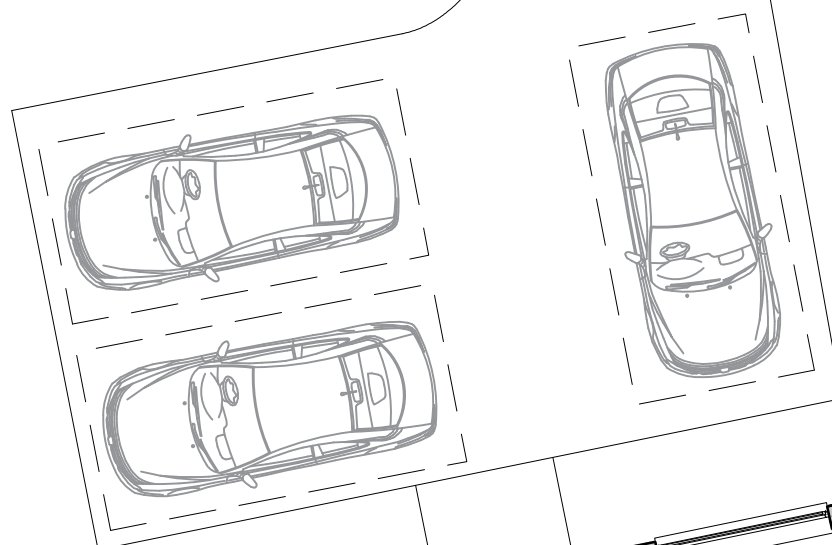

PROJECT⁹²

Project type: PLANNING Drawing classification: RESIDENTIAL Work stage:

DRAWING TITLE
45 Southbrook Road
Langstone
Proposed Site Plan

SCALE 1:100	SHEET SIZE A1	SHEET No. of	DRAWN JR	CHKD JR	DATE 2022	CAD FILE
----------------	------------------	-----------------	-------------	------------	--------------	----------

PLANNING
JRD22-002-002-A