 


Houghton, Michelle

From: Brackley, Steven
Sent: 11 May 2022 16:06
To: 
Subject: SNN - Land adjacent to Elizabeth Road & 118 Stakes Hill Road, Waterlooville, Hampshire. PO7 7LS.
Attachments: Location_Plan.pdf; Plot & Postal Plan.pdf

Hi,

I have been advised that two new dwellings are being built on land adjacent to **Elizabeth Road & 118 Stakes Hill Road** in **Waterlooville**.

The new dwellings will be accessed from **Orsmond Close**.

I am writing to confirm these properties will be known as:

Plot 1:
21 Orsmond Close,
Waterlooville,
Hampshire.
PO7 7LU.
(UPRN: 10013685942).

Plot 2:
22 Orsmond Close,
Waterlooville,
Hampshire.
PO7 7LU.
(UPRN: 10013685943).

Planning Application: APP/20/01043.
Site LPI: 73414 & 12345.

Relevant plans are attached.

The Occupier/Agent has been asked to ensure the prominent display of this naming and numbering.
If you have any queries on this matter, please contact the Address Management Team on 02392 446278.

Regards,
Steven.

Steven Brackley - Address and Gazetteer Officer.


Havant Borough Council,
Public Service Plaza,

Civic Centre Road,
Havant,
Hampshire.
PO9 2AX.

Telephone Customer Services: 023 9244 6019 (contactable on a Tuesday & Thursday)
E-mail: steven.brackley@havant.gov.uk

For further information about Street Naming & Numbering and fees go to our web page
at: <https://www.havant.gov.uk/street-names-and-numbers>

If you are requesting information under the Freedom of Information Act 2000, Environmental Information Regulations 2000 or Data Protection Act 1998, please re-direct your e-mail to customer.services@havant.gov.uk. Any statutory time frame for a response will not commence until the request is received by the above alternative contact.

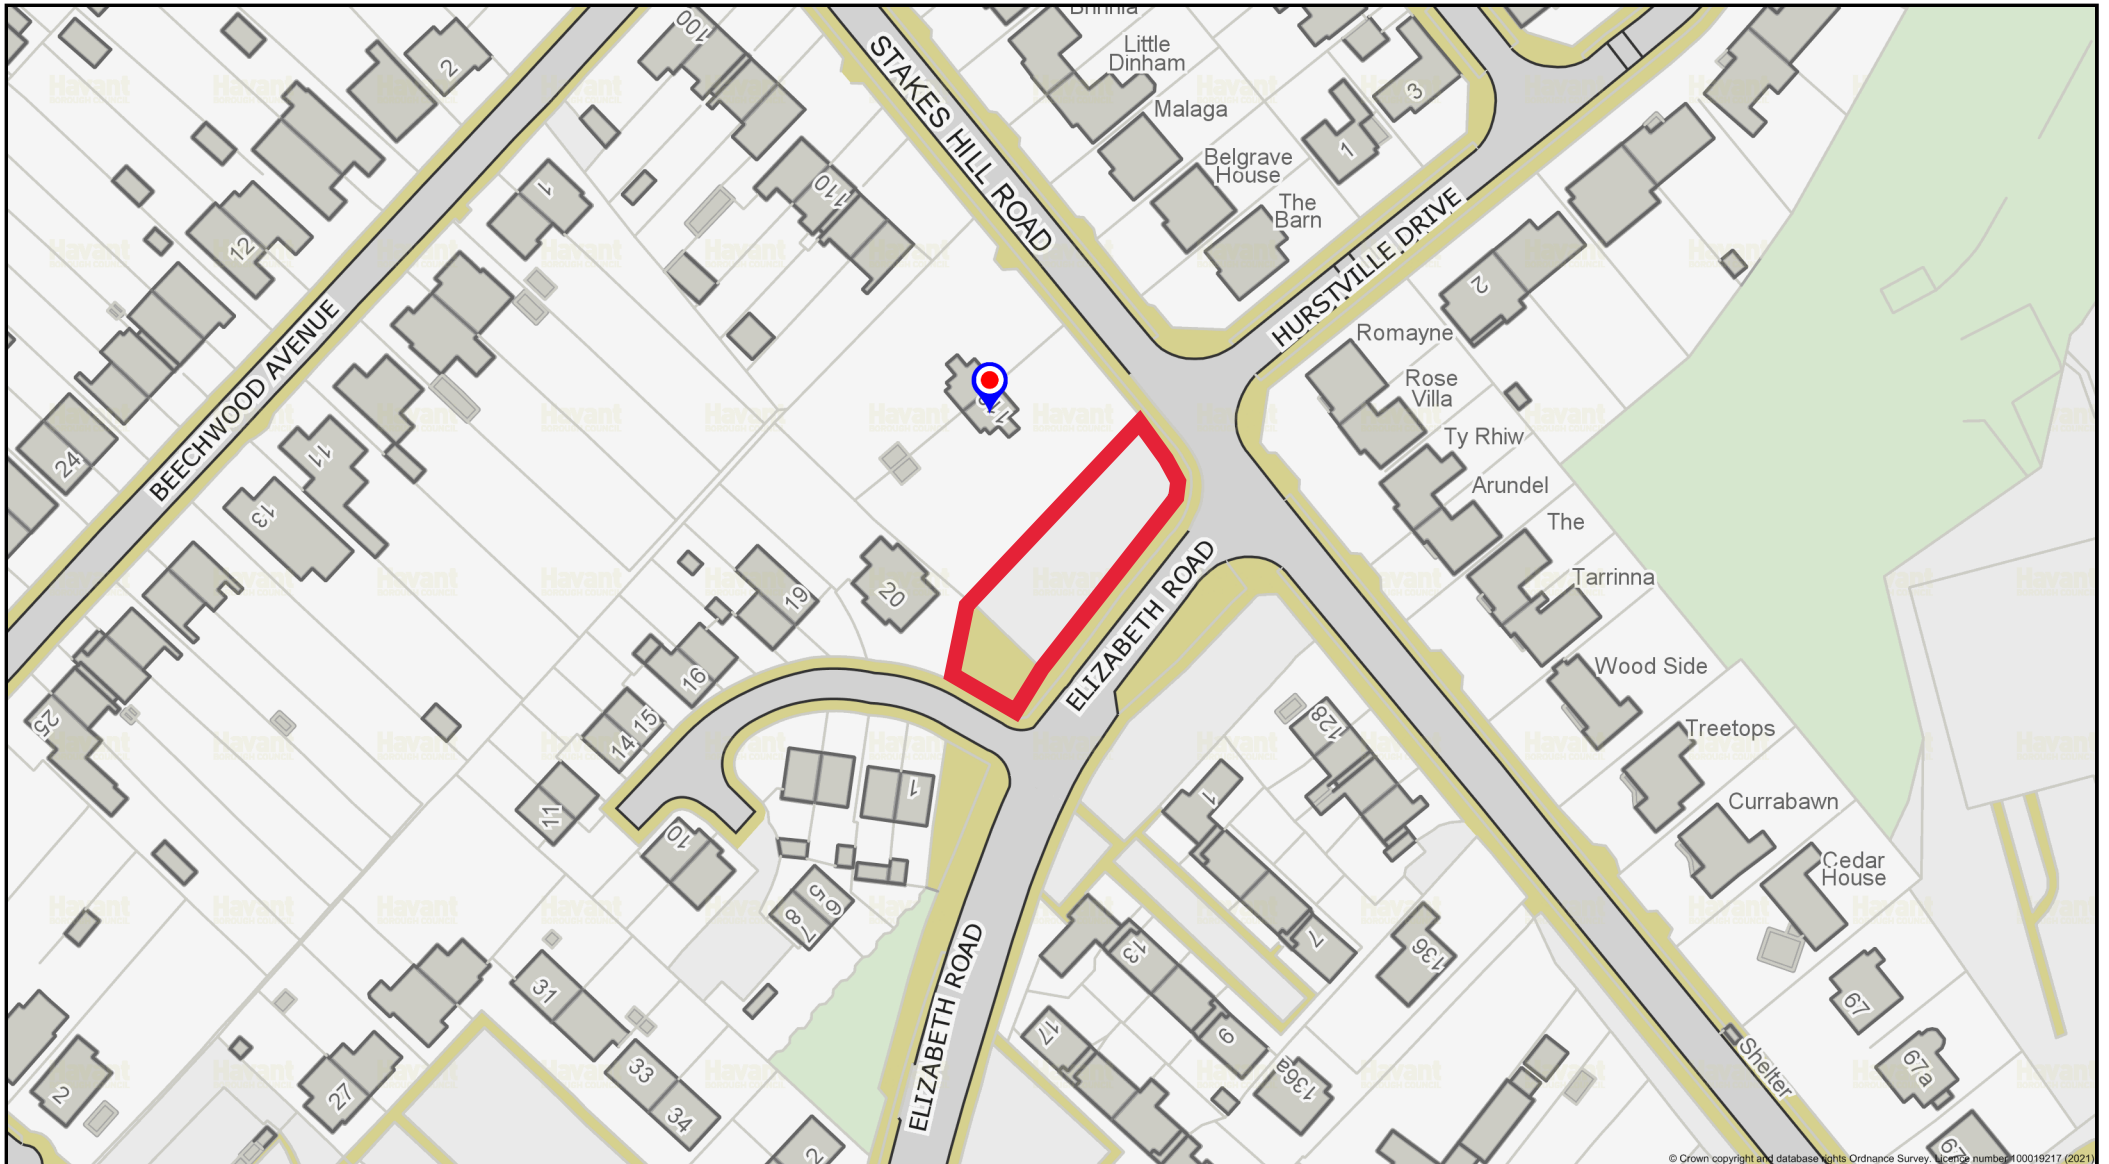


Location Plan

N
Scale: 1:1250

Printed on: 2022-04-24 18:43:03

Havant
BOROUGH COUNCIL

© Havant Borough Council - OS Licence 100019217

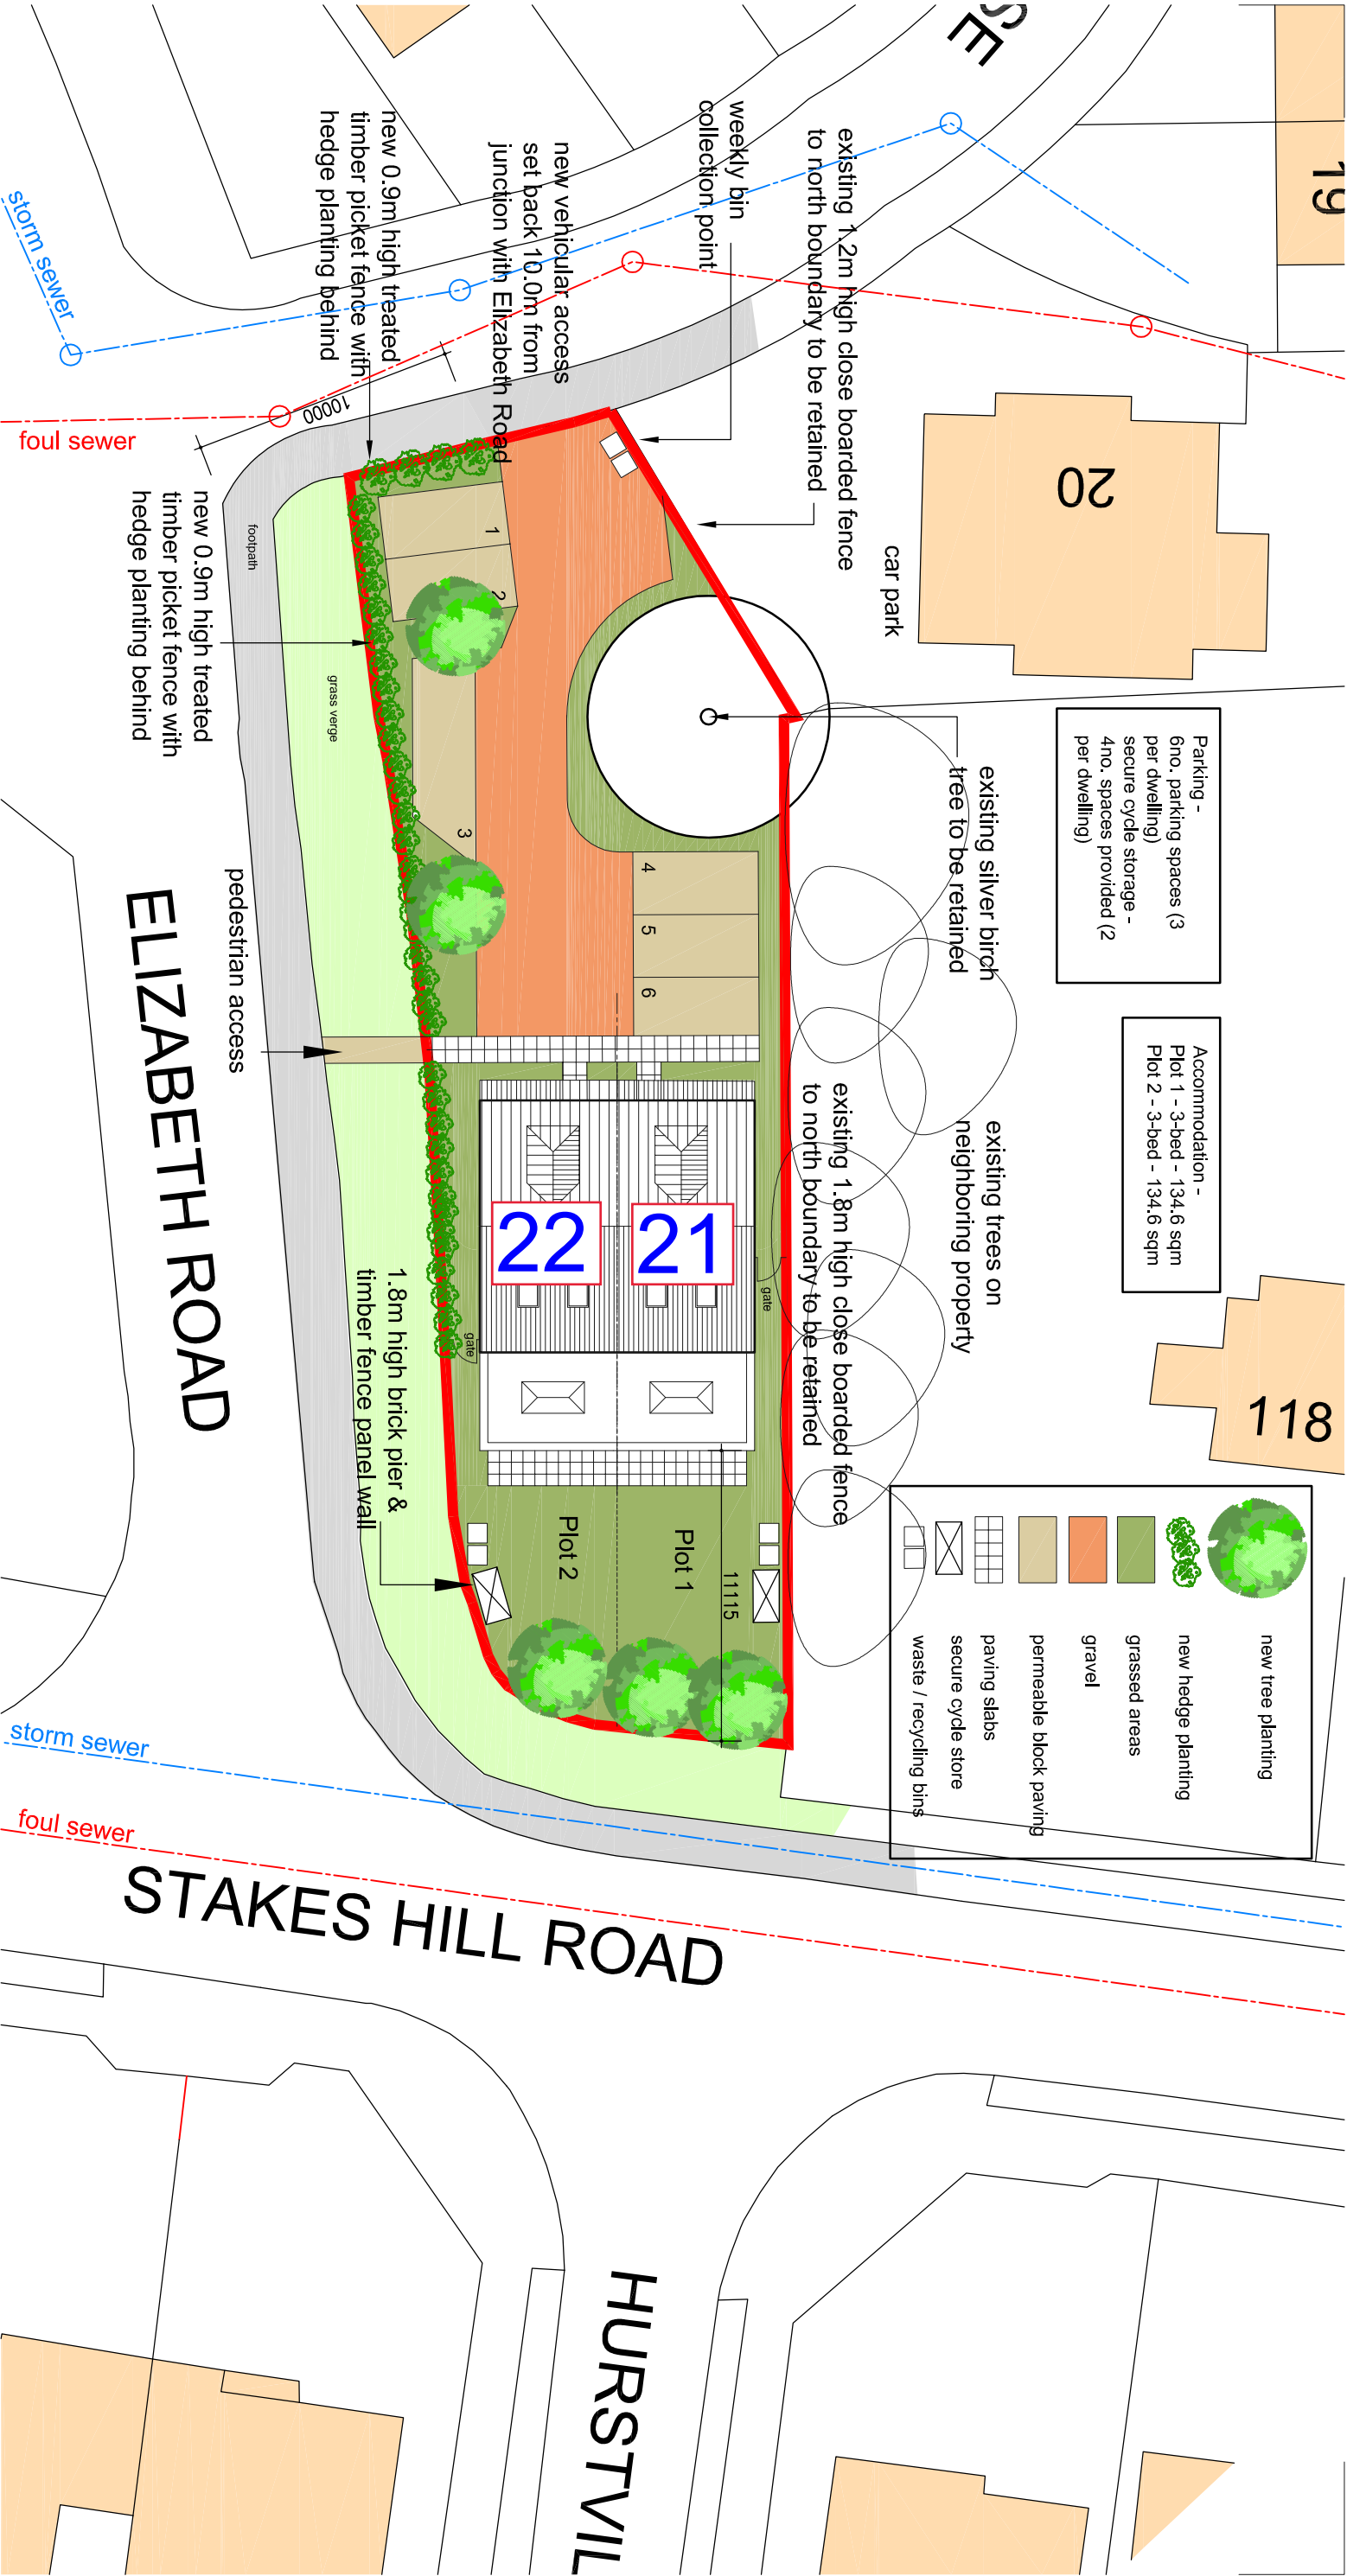

Crown Copyright. All rights reserved. License no. 100045736

PROJECT

Proposed Development on Land off
Elizabeth Road, Waterlooville

CLIENT

East Pallant Developments

DRG. TITLE

Site Plan

PROJECT NO.

20004

DRAWING NO.



2003

SCALE

1:250@A3

REV

B

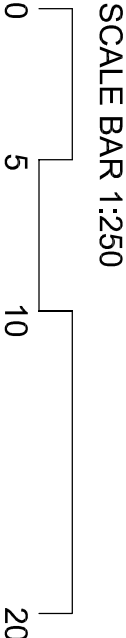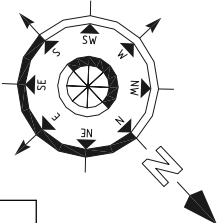

Rev	DESCRIPTION	Dwn / Date	Chk / Date
B	Roof plan revised, rear boundary changed to brick piers with timber panels	nmw 10.02.21	
A	Bin collection point added, hedge planting indicated	nmw 23.12.20	

This drawing is copyright and must not be disclosed to third parties without permission

Scaled dimensions are not to be used for construction

4 Queensgate
Queens Road
Fareham
Hampshire
PO16 0NW

Tel: 01329 288911

Fax: 01329 221913

E-mail: admin@m2architecture.com

m2
architecture
architectural technologist