

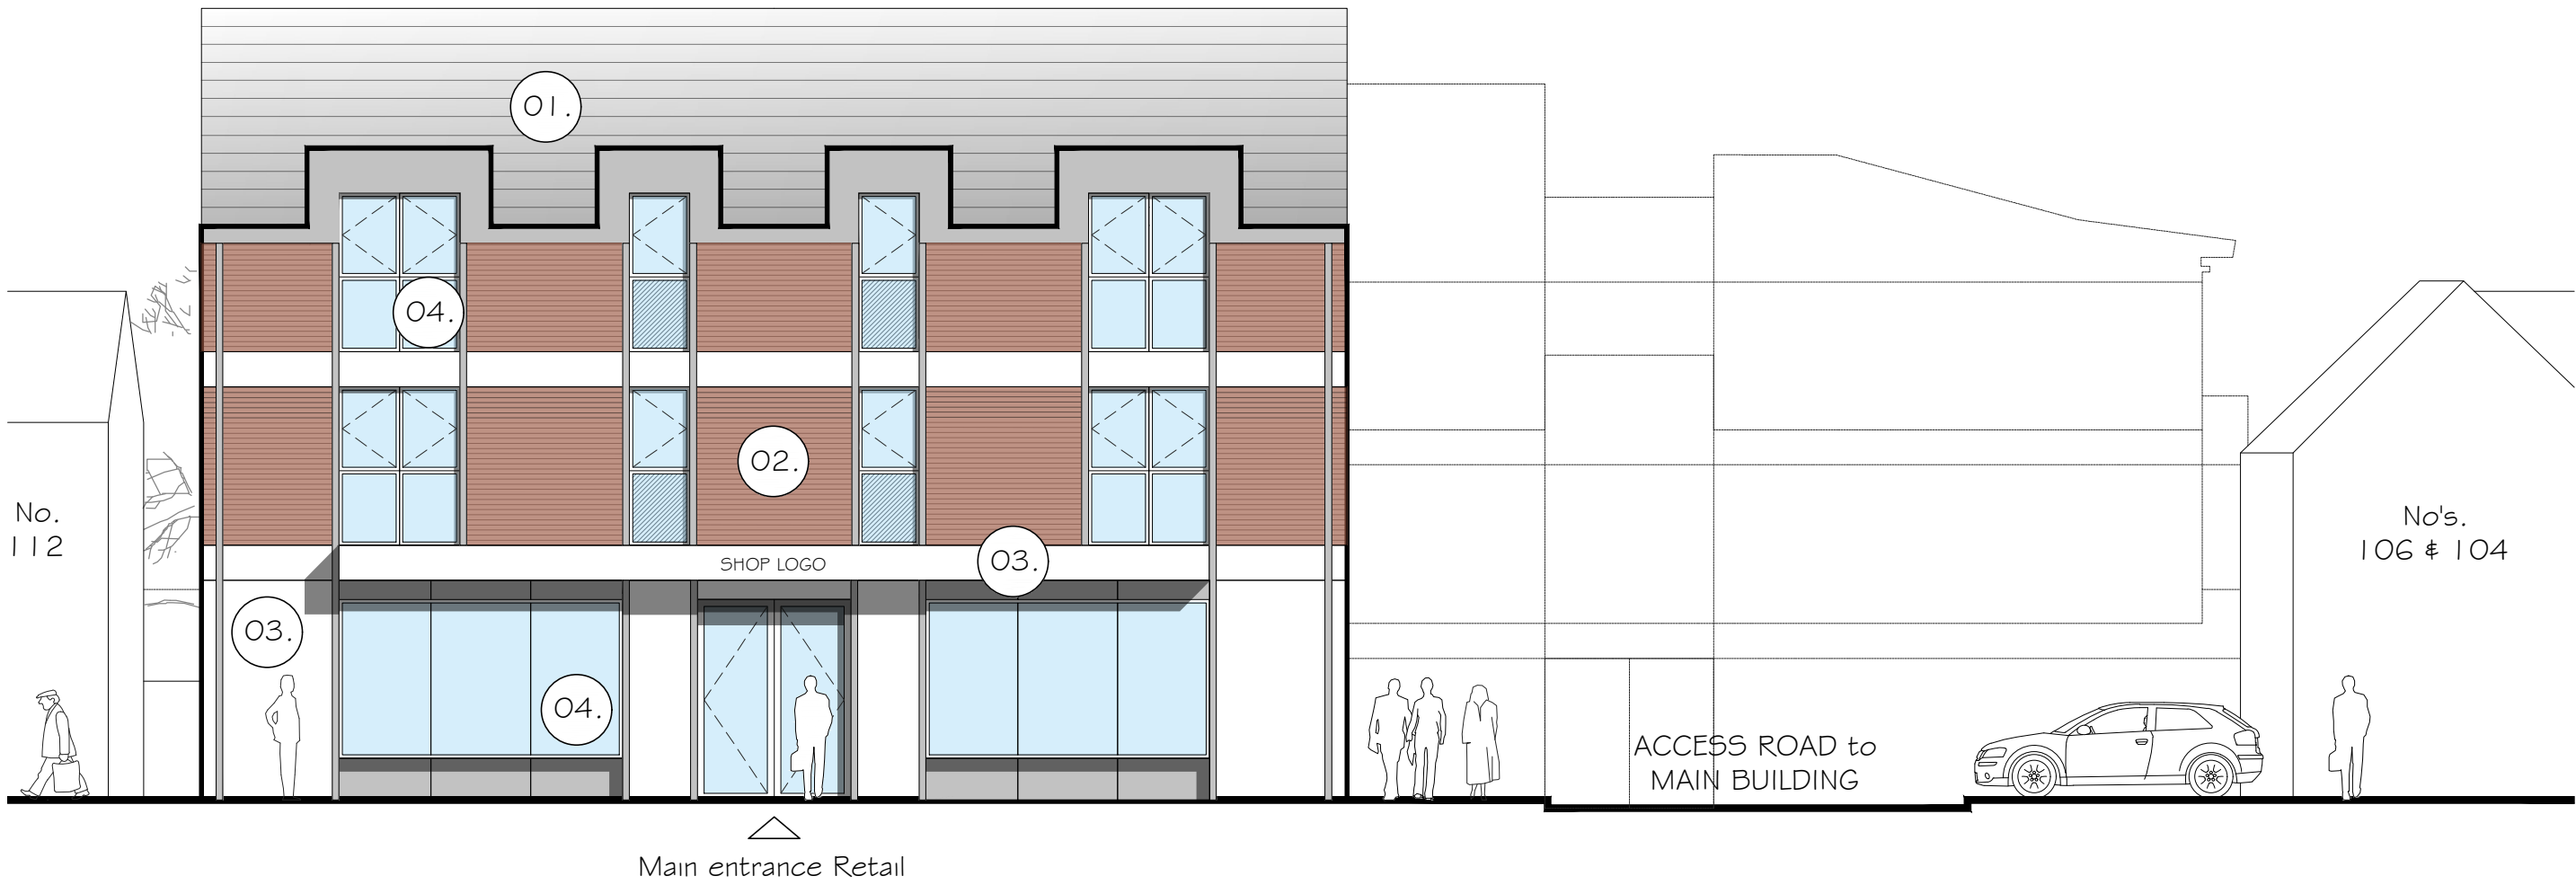
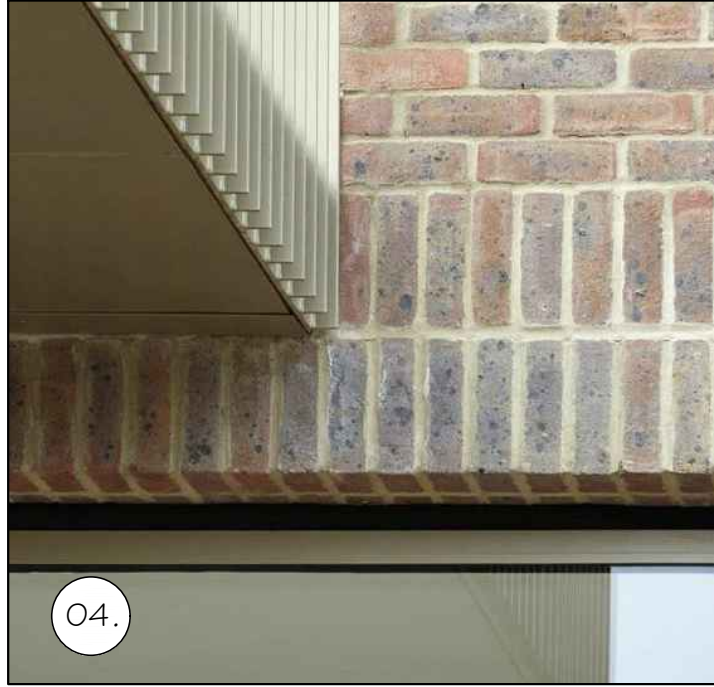


SCHEDULE OF MATERIALS:


- 01. Concrete roof tiles.
- 02. Brick cladding.
Wieneberger hentage-blend or similar.
- 03. Contrasting bands of cladding at floor slab
and around stair for added definition.
- 04. Composite windows with external PPC metal frame
and PPC metal screen.

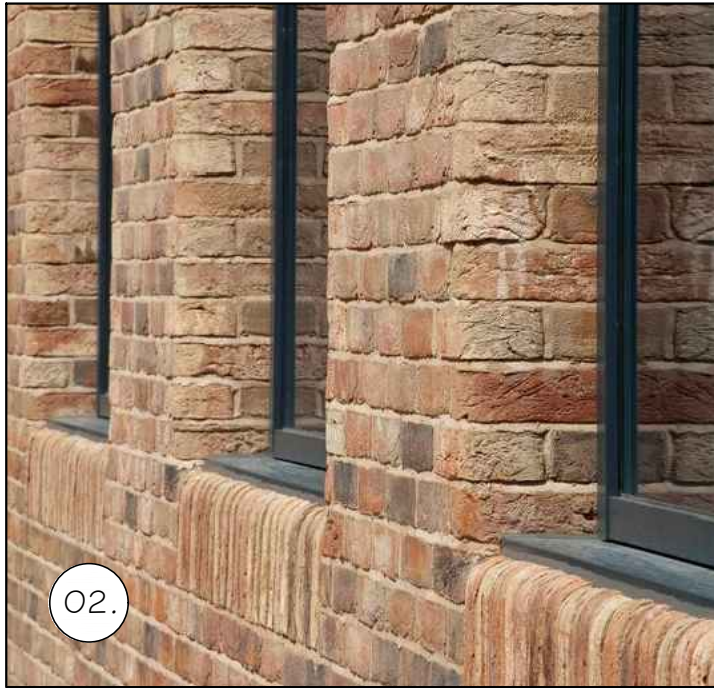

WEST ELEVATION [facing Elm Grove]

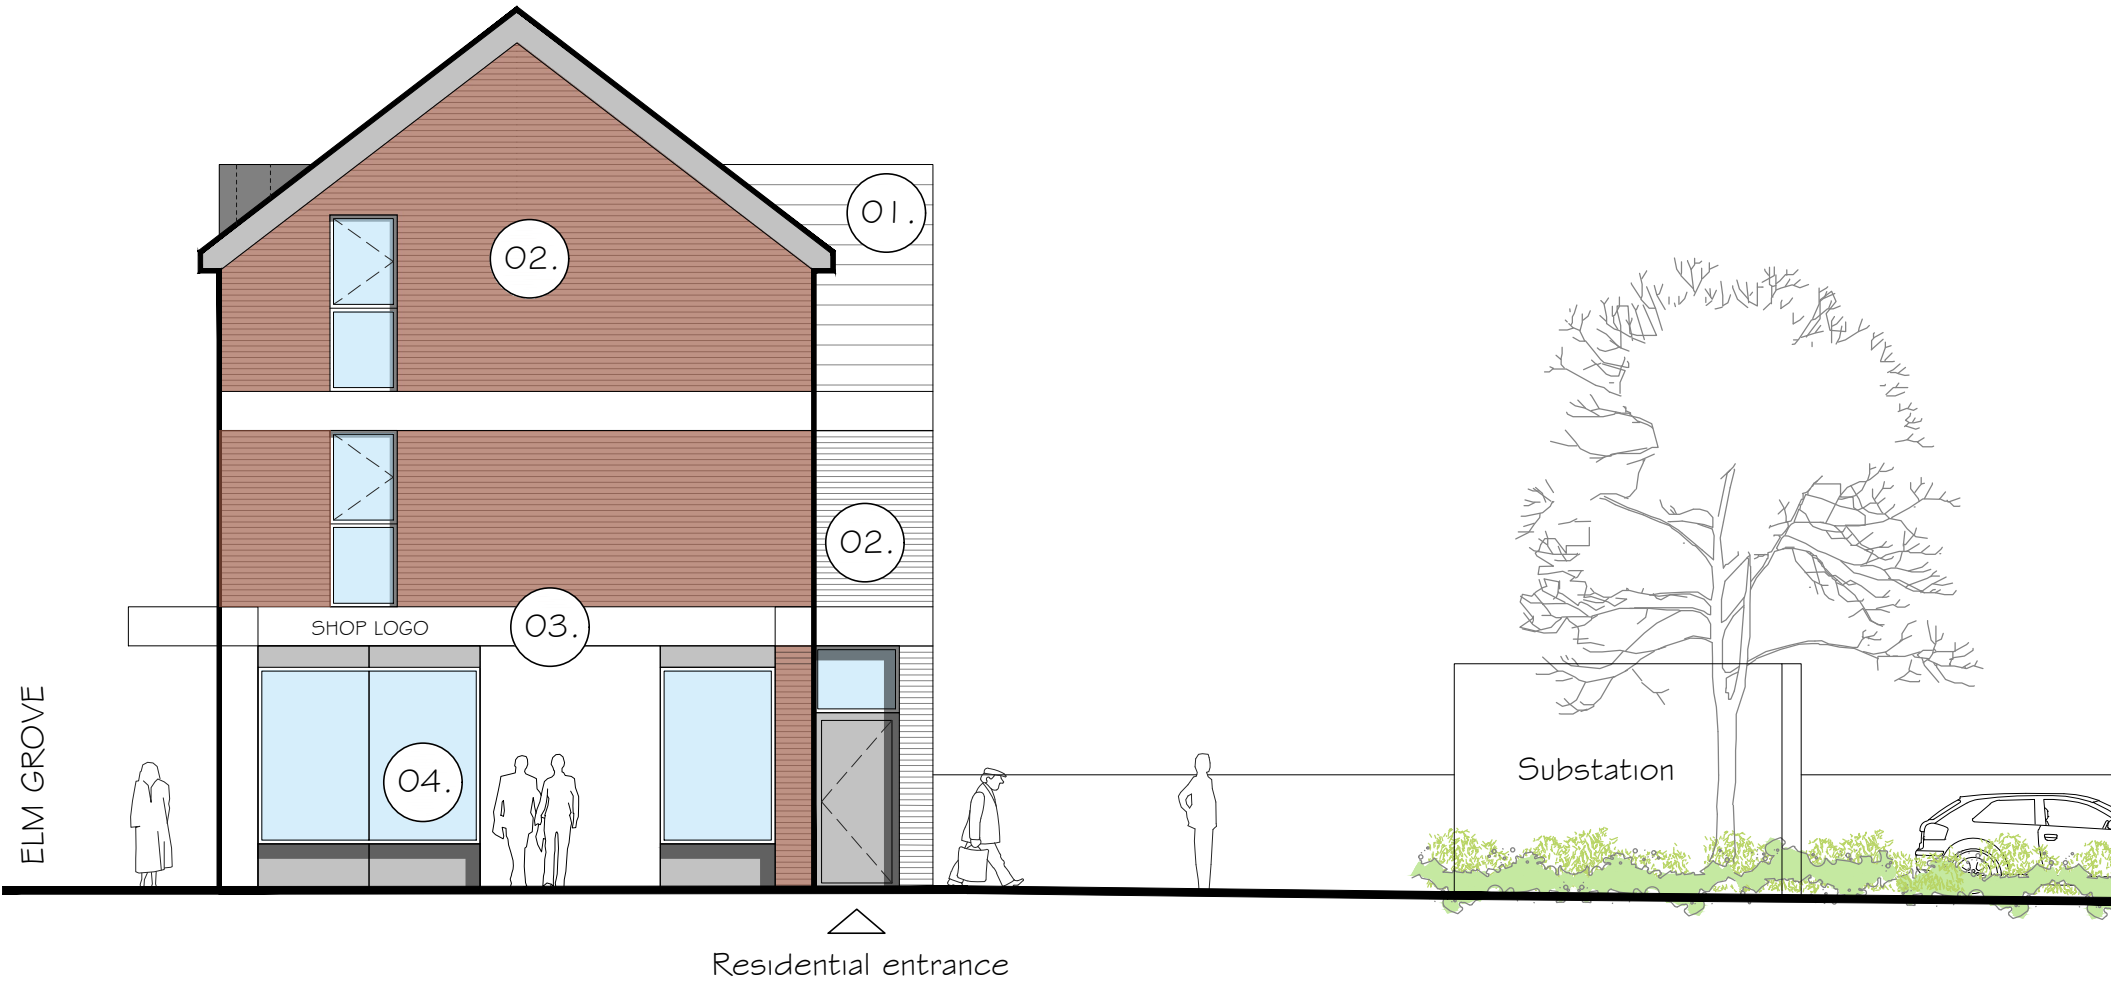

SOUTH ELEVATION [facing Vets4Pets]

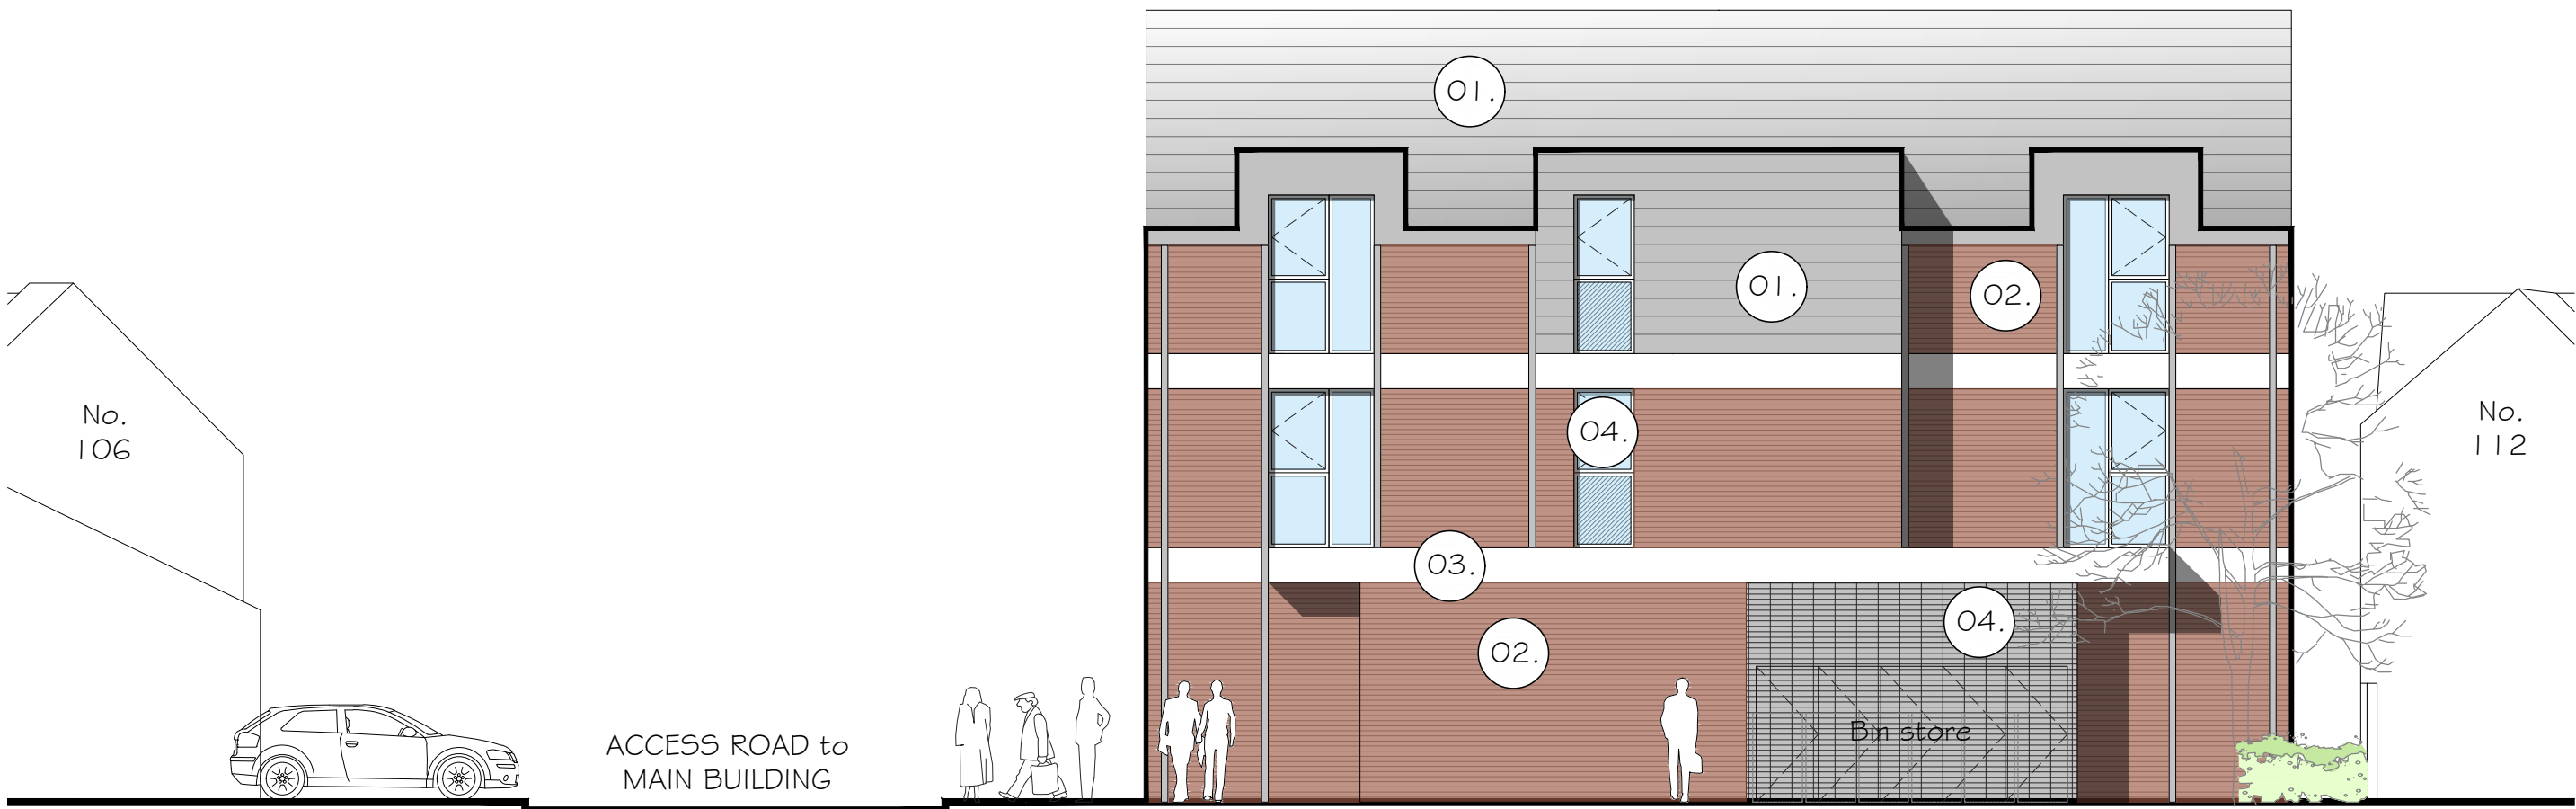

EAST ELEVATION [facing assisted living Development]



NORTH ELEVATION [facing No.112 Elm Grove]

Notes

- This drawing is the copyright of MH Architects Ltd
- Do not scale this drawing except for Local Authority planning purposes
- All dimensions must be checked on site by the contractor prior to commencement of the works.

Client Approval

X	A - Approved
X	B - Approved with comments
X	C - Do not use

Rev.	Revision Note/Purpose of Issue	Drw By	Date	Chk By	Date
P2	One storey added	MW	01/11/19	NKS	01/11/19
P3	PLANNING ISSUE	MW	12/12/19	NKS	11/12/19

Sheltered Housing Development
Elm Grove, Hayling Island,
Hampshire
Hamlet Homes

Drawing title									
Proposed Elevations Retail Unit									
Drawn	Date	Checked	Date	Scale at A1					
NKS	Oct 19	CP	October 19	1:100					
Job No.	Pro.	Org.	Zone	Level	Type	Role	No.	Rev.	
19-030	EGV	MHA	XX	00	DR	A	010	P3	
Purpose of Issue									
PRELIMINARY									
Ground Floor Bicentennial Building Southern Gate Chichester West Sussex PO19 8EZ									
t: 01243 774748 e: admin@mharchitects.co.uk www.mharchitects.co.uk									
Limited Company Registered in England No. 0994233									

