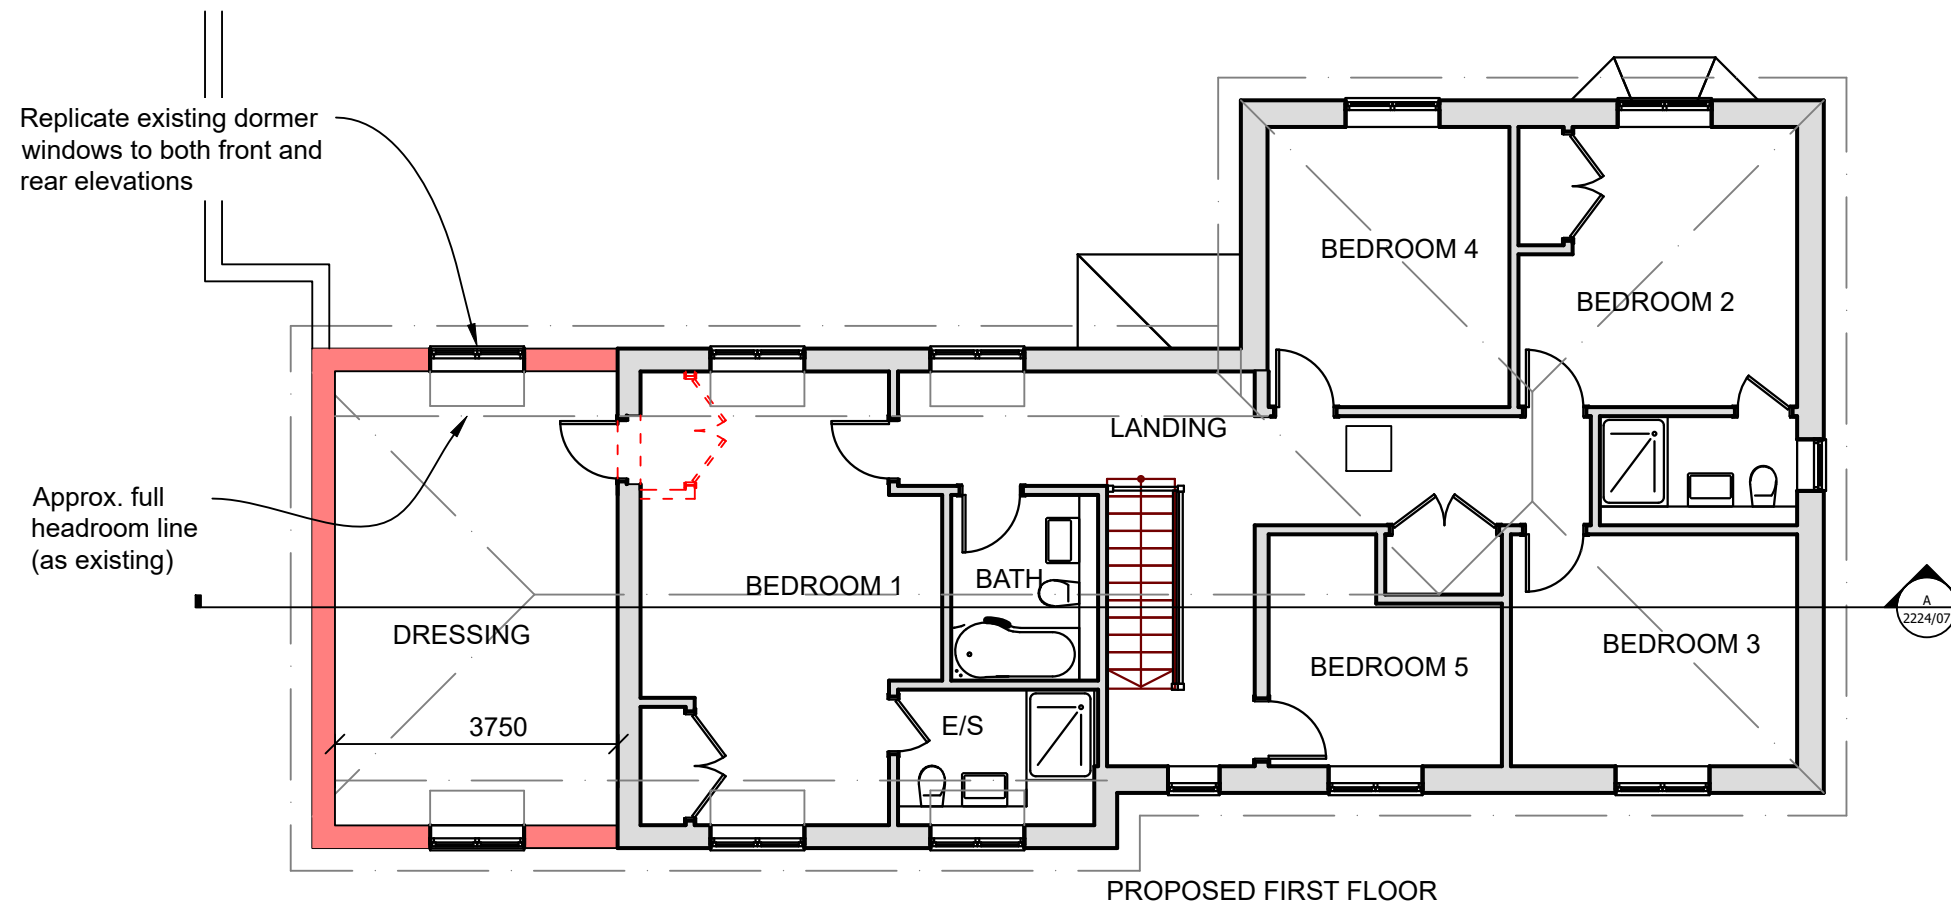
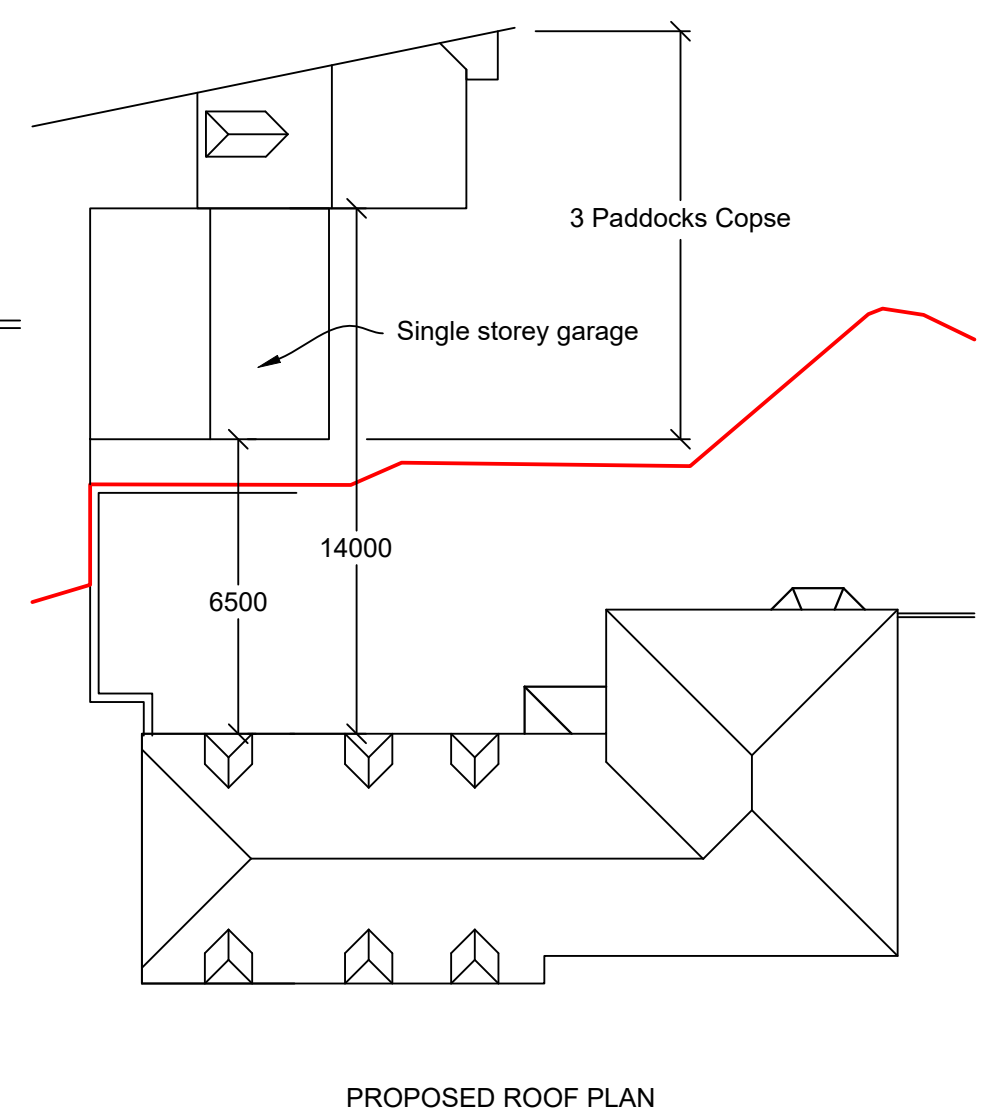
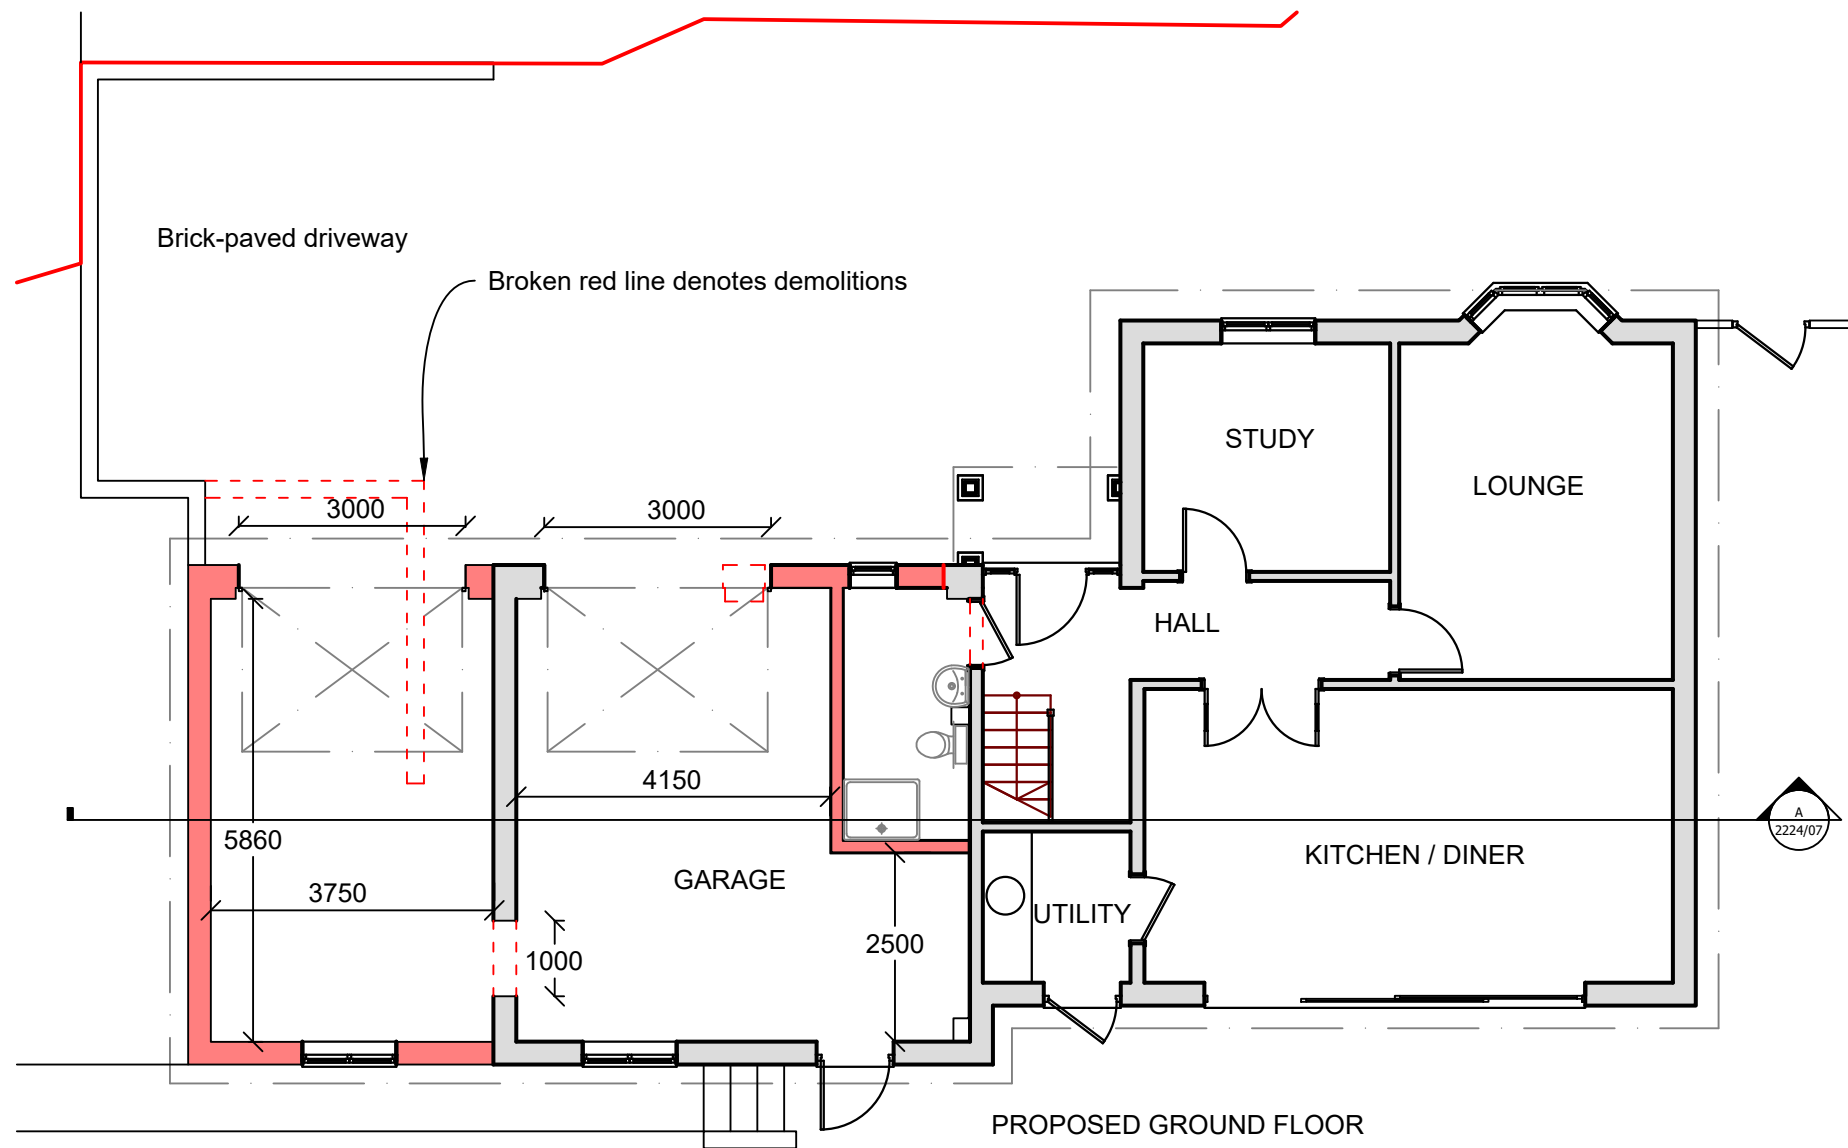


REVISIONS
Ordnance Survey Licence number 100062725
© Crown copyright 2022. All rights reserved.

Notes
1. These are computerised drawings for the purposes of obtaining planning & building regulations approvals & are based on certain overall measurements. They do not constitute working drawings.
2. Distortion and uneven walls etc. have been ignored with some average measurements.
3. Dimensions shown must not be relied upon and must be checked on site and verified prior to commencement of work.
4. Where applicable this drawing is to be read in conjunction with other consultants' drawings & calculations.
5. Do not scale from these drawings, except for planning purposes
6. Any Work undertaken prior to Planning and Building Regulations Approval is done so entirely at the Client/Contractors own risk
7. The client is reminded of their obligations under the Party Wall etc. Act 1997 where appropriate.

© 2022 - Sutcliff Consultants Ltd. ALL RIGHTS RESERVED

SUTCLIFF CONSULTANTS Ltd
Chartered Building Engineers,
Surveyors & Architectural Consultants

11 Crossbush Road
Felpham, Bognor Regis
West Sussex, PO22 7LS

T: 01243 586004
M: 07799 393250
F: 08708 793194
E: mail@sutcliffconsultants.co.uk

cabe

PROJECT DETAIL
4 Paddocks Copse
Long Copse Lane
Emsworth

2-storey side extension

FOR: Ibbotson

DRAWING SCALE: 1:100, 1:200 @A3
Proposed floor and roof plans
DATE: July 2022
DRAWN: A. H. Sutcliff C Build.E FCABE
DRAWING: 2224/PP/04 REVISION: