

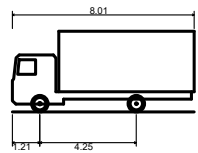
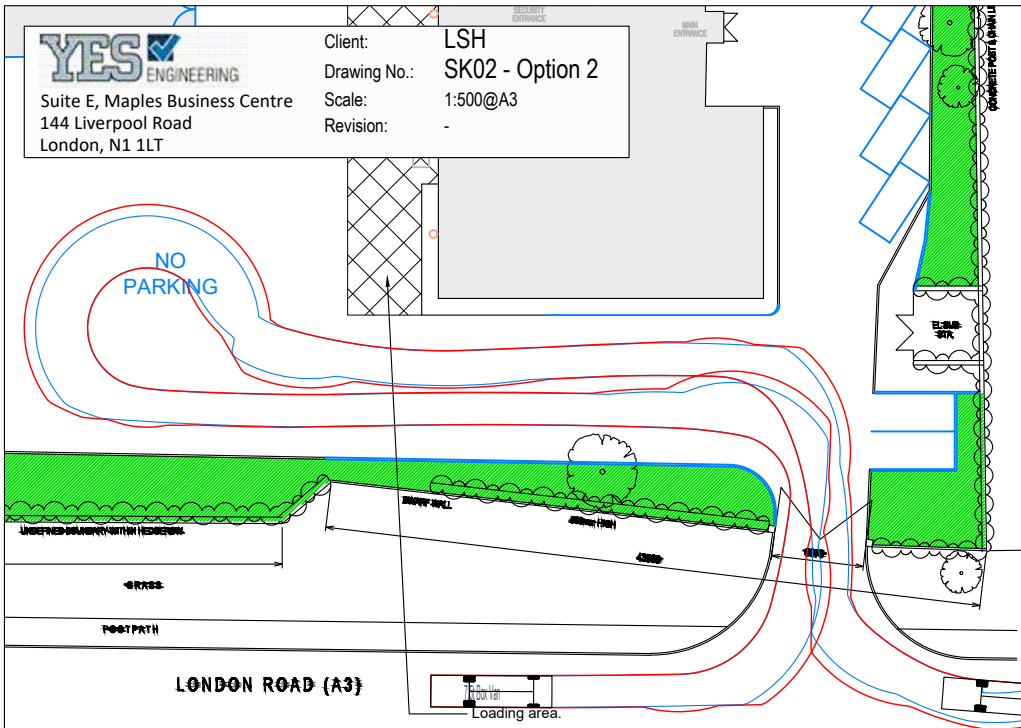


YES ENGINEERING
Suite E, Maples Business Centre
144 Liverpool Road
London, N1 1LT



Client: LSH
Drawing No.: SK02 - Option 2
Scale: 1:500@A3
Revision: -

 

7.5t Box Van
Overall Length 8.01m
Overall Width 2.100m
Overall Body Height 3.556m
Min Body Ground Clearance 0.351m
Track Width 2.004m
Lock to lock time 4.00s
Kerb to Kerb Turning Radius 7.400m

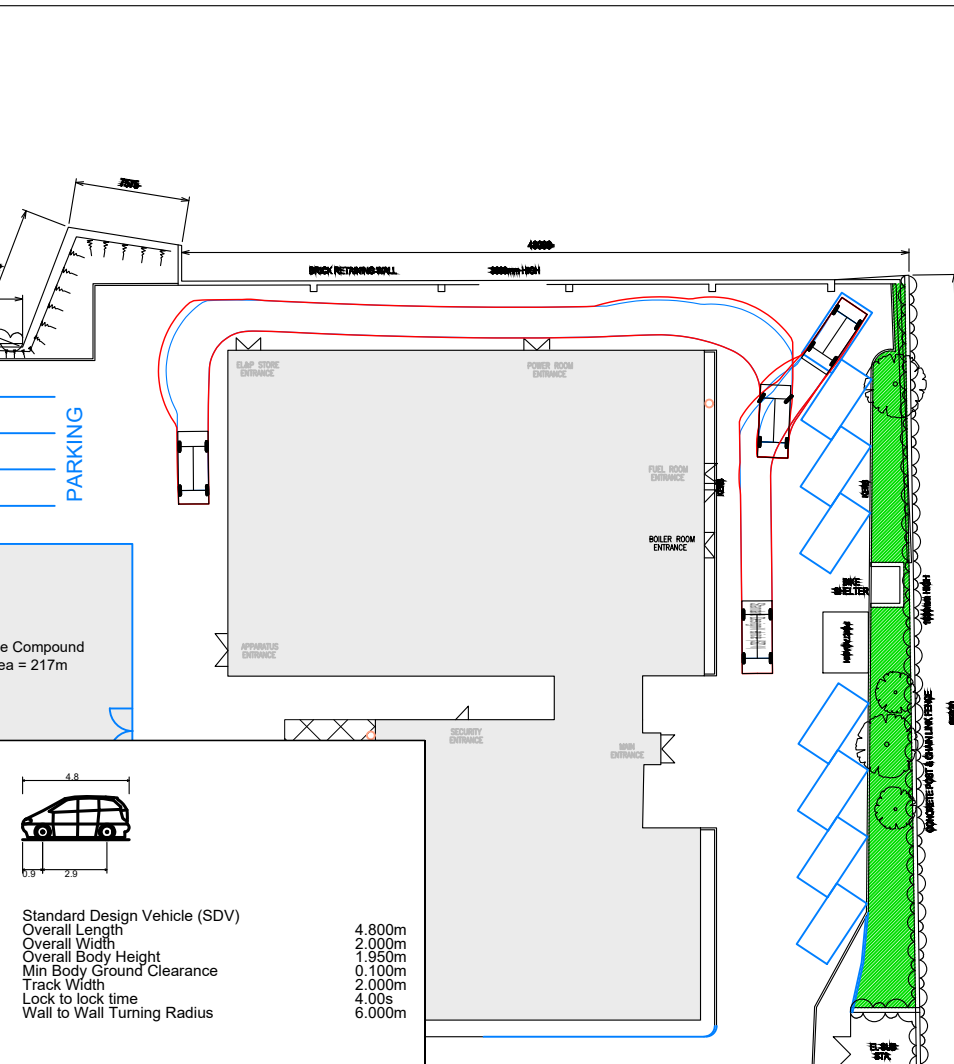



Standard Design Vehicle (SDV)
Overall Length 4.800m
Overall Width 2.000m
Overall Body Height 1.950m
Min Body Ground Clearance 0.100m
Track Width 2.000m
Lock to lock time 4.00s
Wall to Wall Turning Radius 6.000m

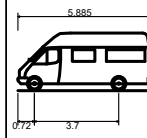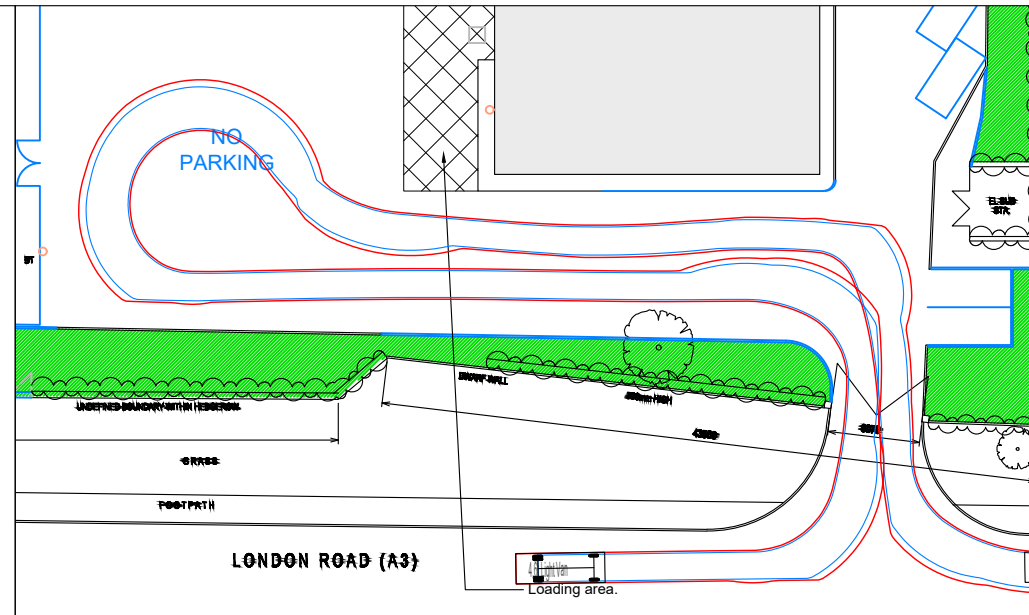



4.6t Light Van
Overall Length 5.885m
Overall Width 2.000m
Overall Body Height 2.526m
Min Body Ground Clearance 0.299m
Track Width 1.765m
Lock to lock time 4.00s
Kerb to Kerb Turning Radius 6.000m

Site Plan As Proposed - Option 2



NOTES:
SWEPT PATHS FOR INDICATIVE PURPOSES ONLY. ALL ROAD HIGHWAY DIMENSIONS/ARRANGEMENTS TO BE CONFIRMED ON SITE AND VEHICLE MEASUREMENTS AND CHARACTERISTICS CONFIRMED BY END USER.
HIGHWAY ARRANGEMENT TO BE AGREED/APPROVED WITH LOCAL HIGHWAY AUTHORITY.
FOR PLANNING ONLY, NOT TO BE USED FOR CONSTRUCTION.

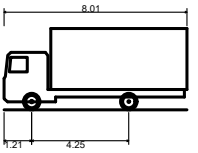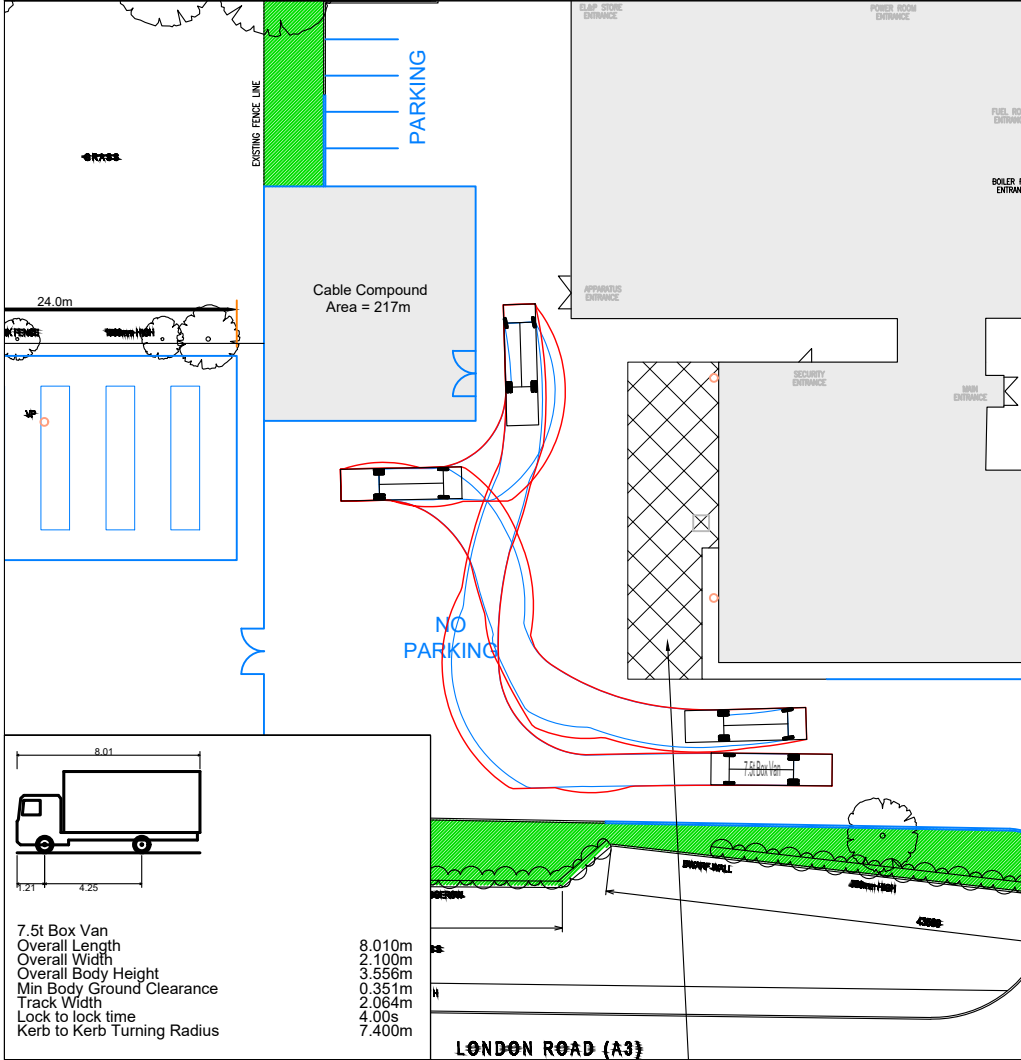

7.5t Box Van
Overall Length 8.01m
Overall Width 2.100m
Overall Body Height 3.556m
Min Body Ground Clearance 0.351m
Track Width 2.004m
Lock to lock time 4.00s
Kerb to Kerb Turning Radius 7.400m

 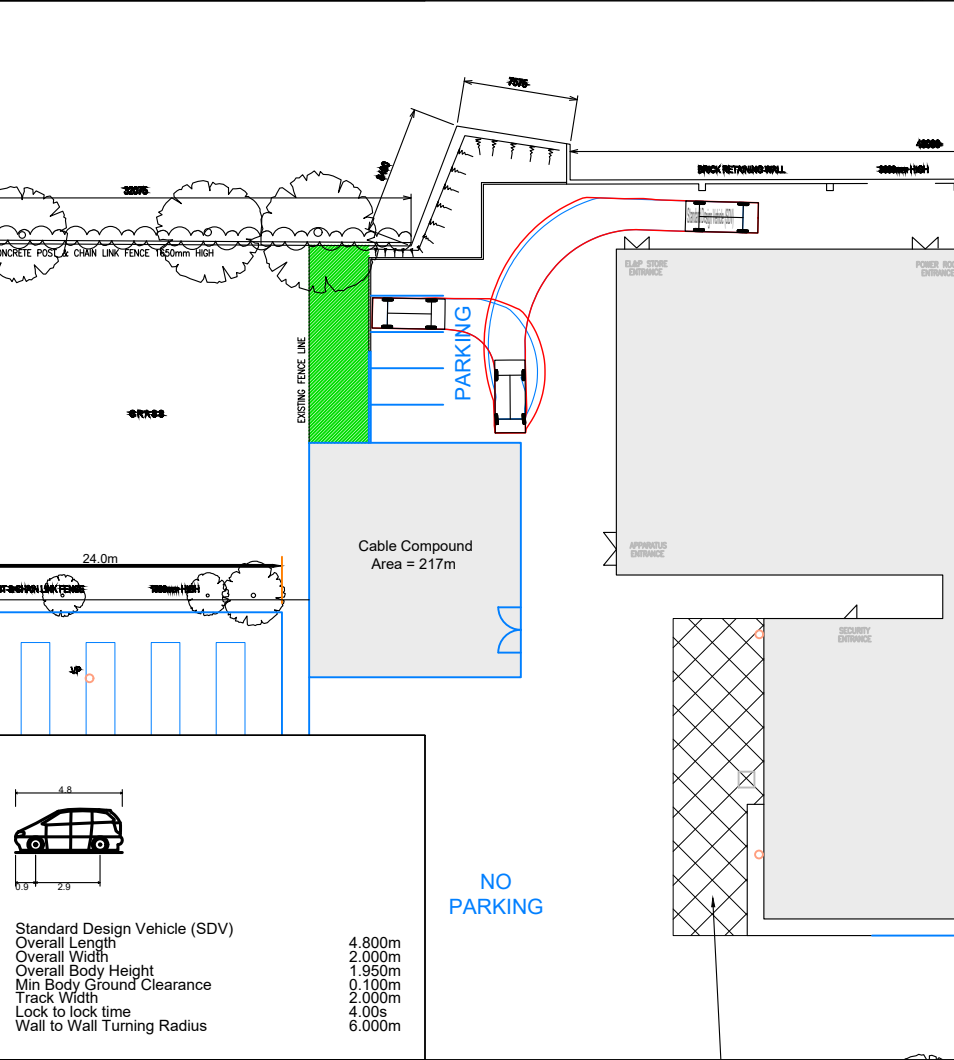

Standard Design Vehicle (SDV)
Overall Length 4.800m
Overall Width 2.000m
Overall Body Height 1.950m
Min Body Ground Clearance 0.100m
Track Width 2.000m
Lock to lock time 4.00s
Wall to Wall Turning Radius 6.000m

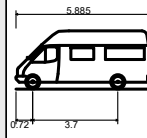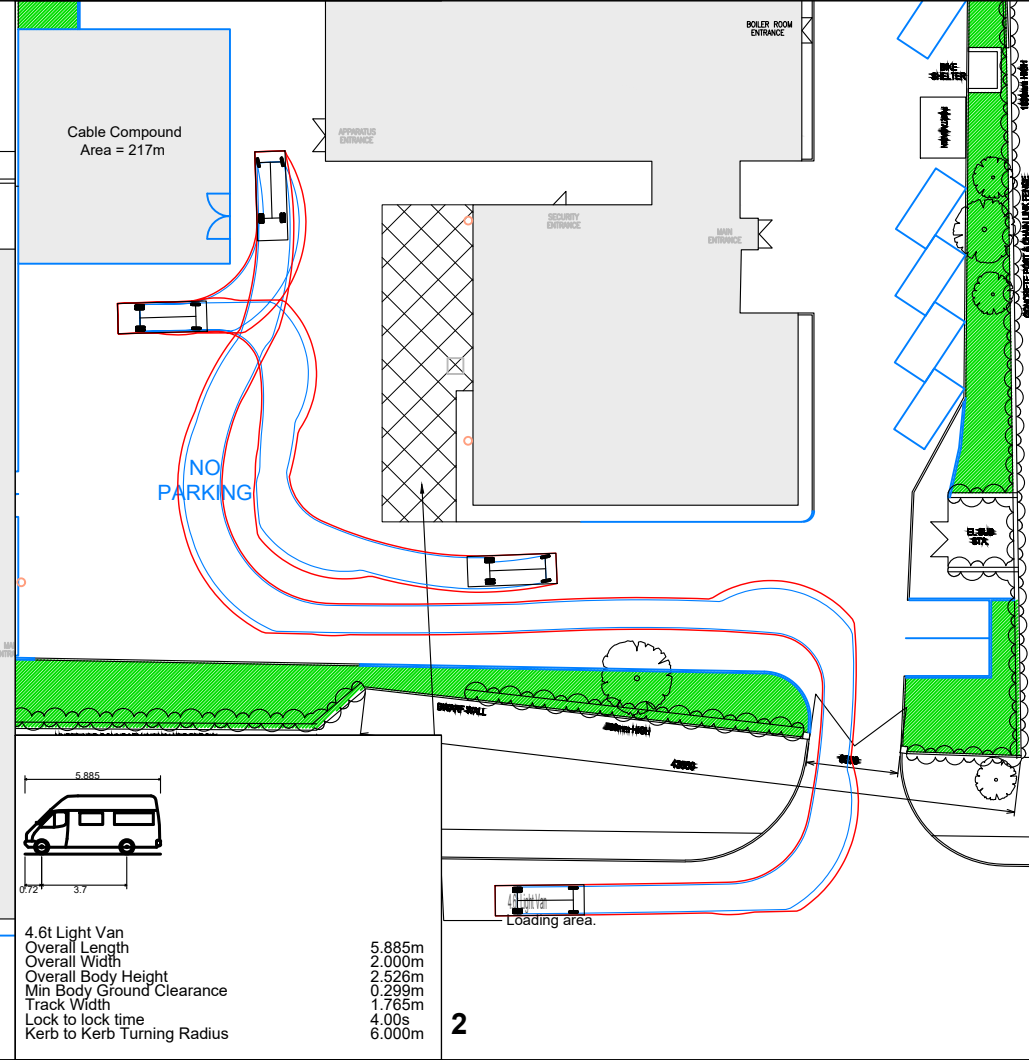

4.6t Light Van
Overall Length 5.885m
Overall Width 2.000m
Overall Body Height 2.526m
Min Body Ground Clearance 0.299m
Track Width 1.765m
Lock to lock time 4.00s
Kerb to Kerb Turning Radius 6.000m