




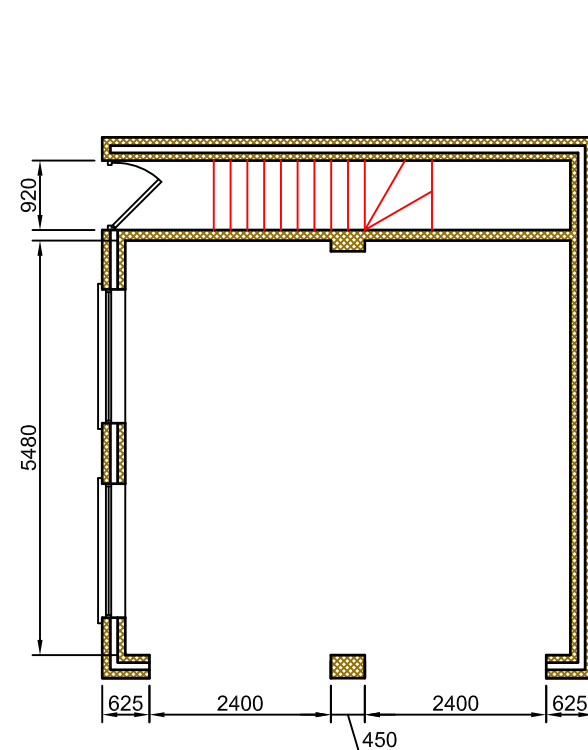

Ground Floor Plan

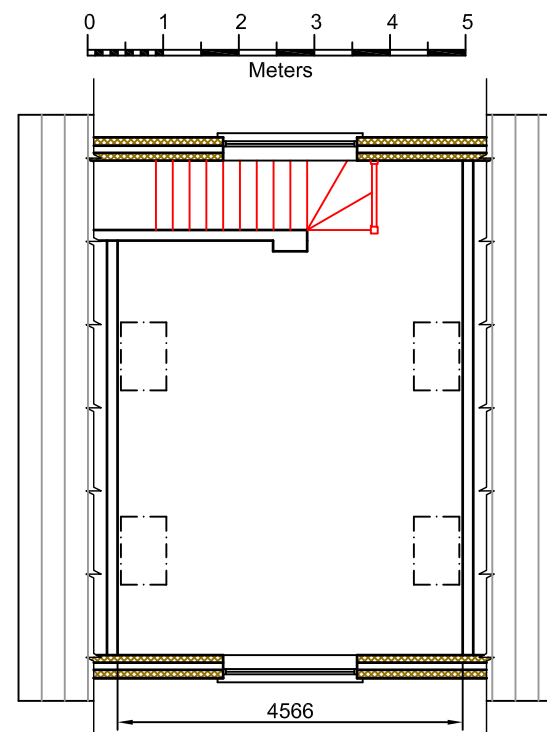

First Floor Plan

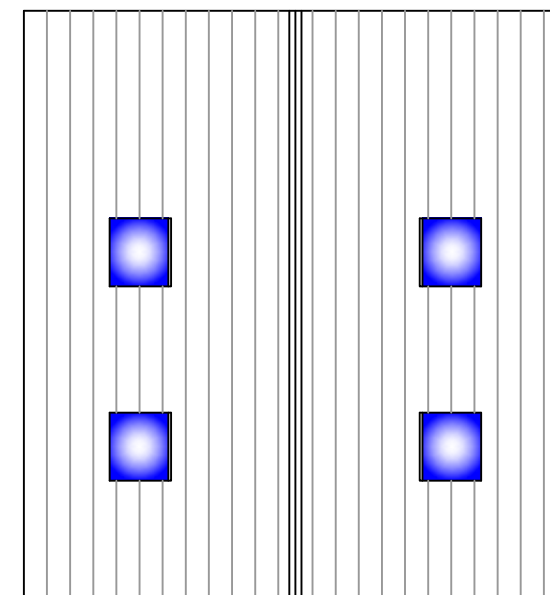

Roof Plan



Architectural & Civil Engineering Design 143 Station Road, Liss, Hants. GU33 7AJ Tel 01730 894988 e-mail:enquiries@acedesigns-ltd.co.uk www.ace-designs.co.uk	Job Title Proposed first & second floor extensions at 114 Seafront, Hayling Island	Client Mr and Mrs Sayers	Scale 1:100 @ A3	Date Nov 21	Designed GG	
	Drawing Title Garage plans as proposed		Drawn EV	Checked GG	Approved	
			Job No 211102	Drawing No 211102/08		Rev