



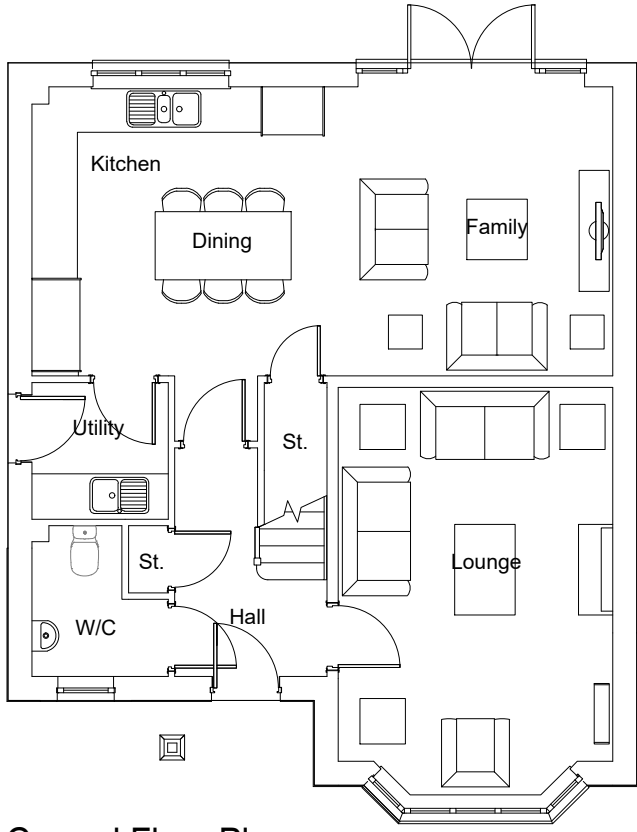

Ground Floor Plan

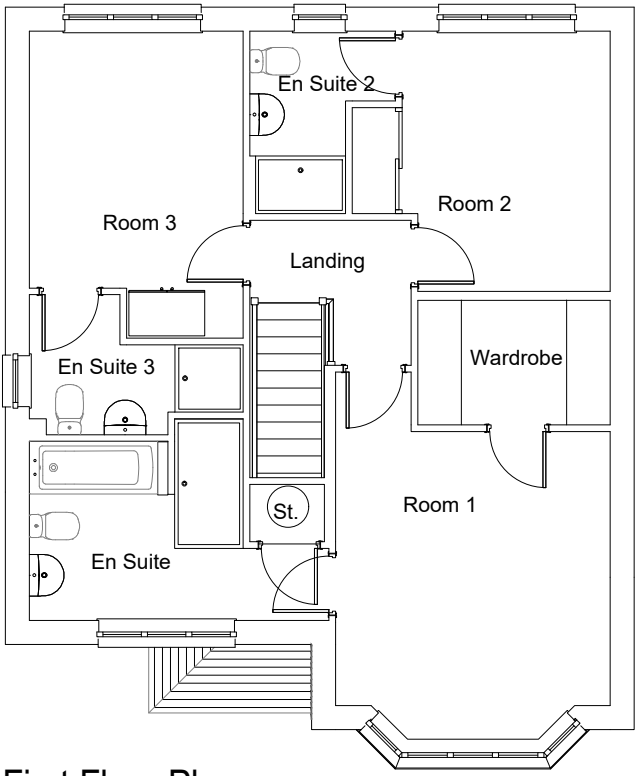

First Floor Plan

Housetype	Variation	Option	PLOT No. As Drawn - Handed - 5, 13
Leamington		Q	
Bedrooms	3	Persons	
Sq.ft	1417	Sq.m	131.63



Romsey Office Building 300, The Grange, Romsey Road, Michelmersh, Romsey, Hampshire, SO51 0AE T:01794 367703 F:01794 367276	Portishead Office Unit 5, Middle Bridge Business Park, Bristol Road, Portishead, Bristol, BS20 6PN T:01275 407000 F:01794 367276	Rev A Planning Issue. B Plot numbers updated. Planning Issue. C Plot numbers updated. Planning Issue. D Plot numbers updated. Planning Issue.	Date 31.03.21 12.08.21 02.11.21 07.02.22	Au JF JF JF JF	Ch	Project Camps Field, Barton Road	Drawing House Type: Leamington Lifestyle Floor Plans	Client Redrow Homes Southern Counties	Job no. REDR200818 Dwg no. HT.LEAMQ.p Author AY Status PLANNING Client ref.	Date 11.01.21 Rev. D Scale 1:100 at A3 Office Romsey	
---	--	--	---	-----------------------------------	-----------	---	--	--	--	---	--

www.thrivearchitects.co.uk

This drawing is the copyright of Thrive Architects Ltd ©. All rights reserved. Ordnance Survey Data © Crown Copyright. All rights reserved. Licence No. 100007359. DO NOT scale from this drawing. Contractors, Sub-Contractors and Suppliers are to check all relevant dimensions and levels of the site and building before commencing any shop drawings or building work. Any discrepancies should be recorded to the Architect. Where applicable this drawing is to be read in conjunction with the Consultants' drawings.