


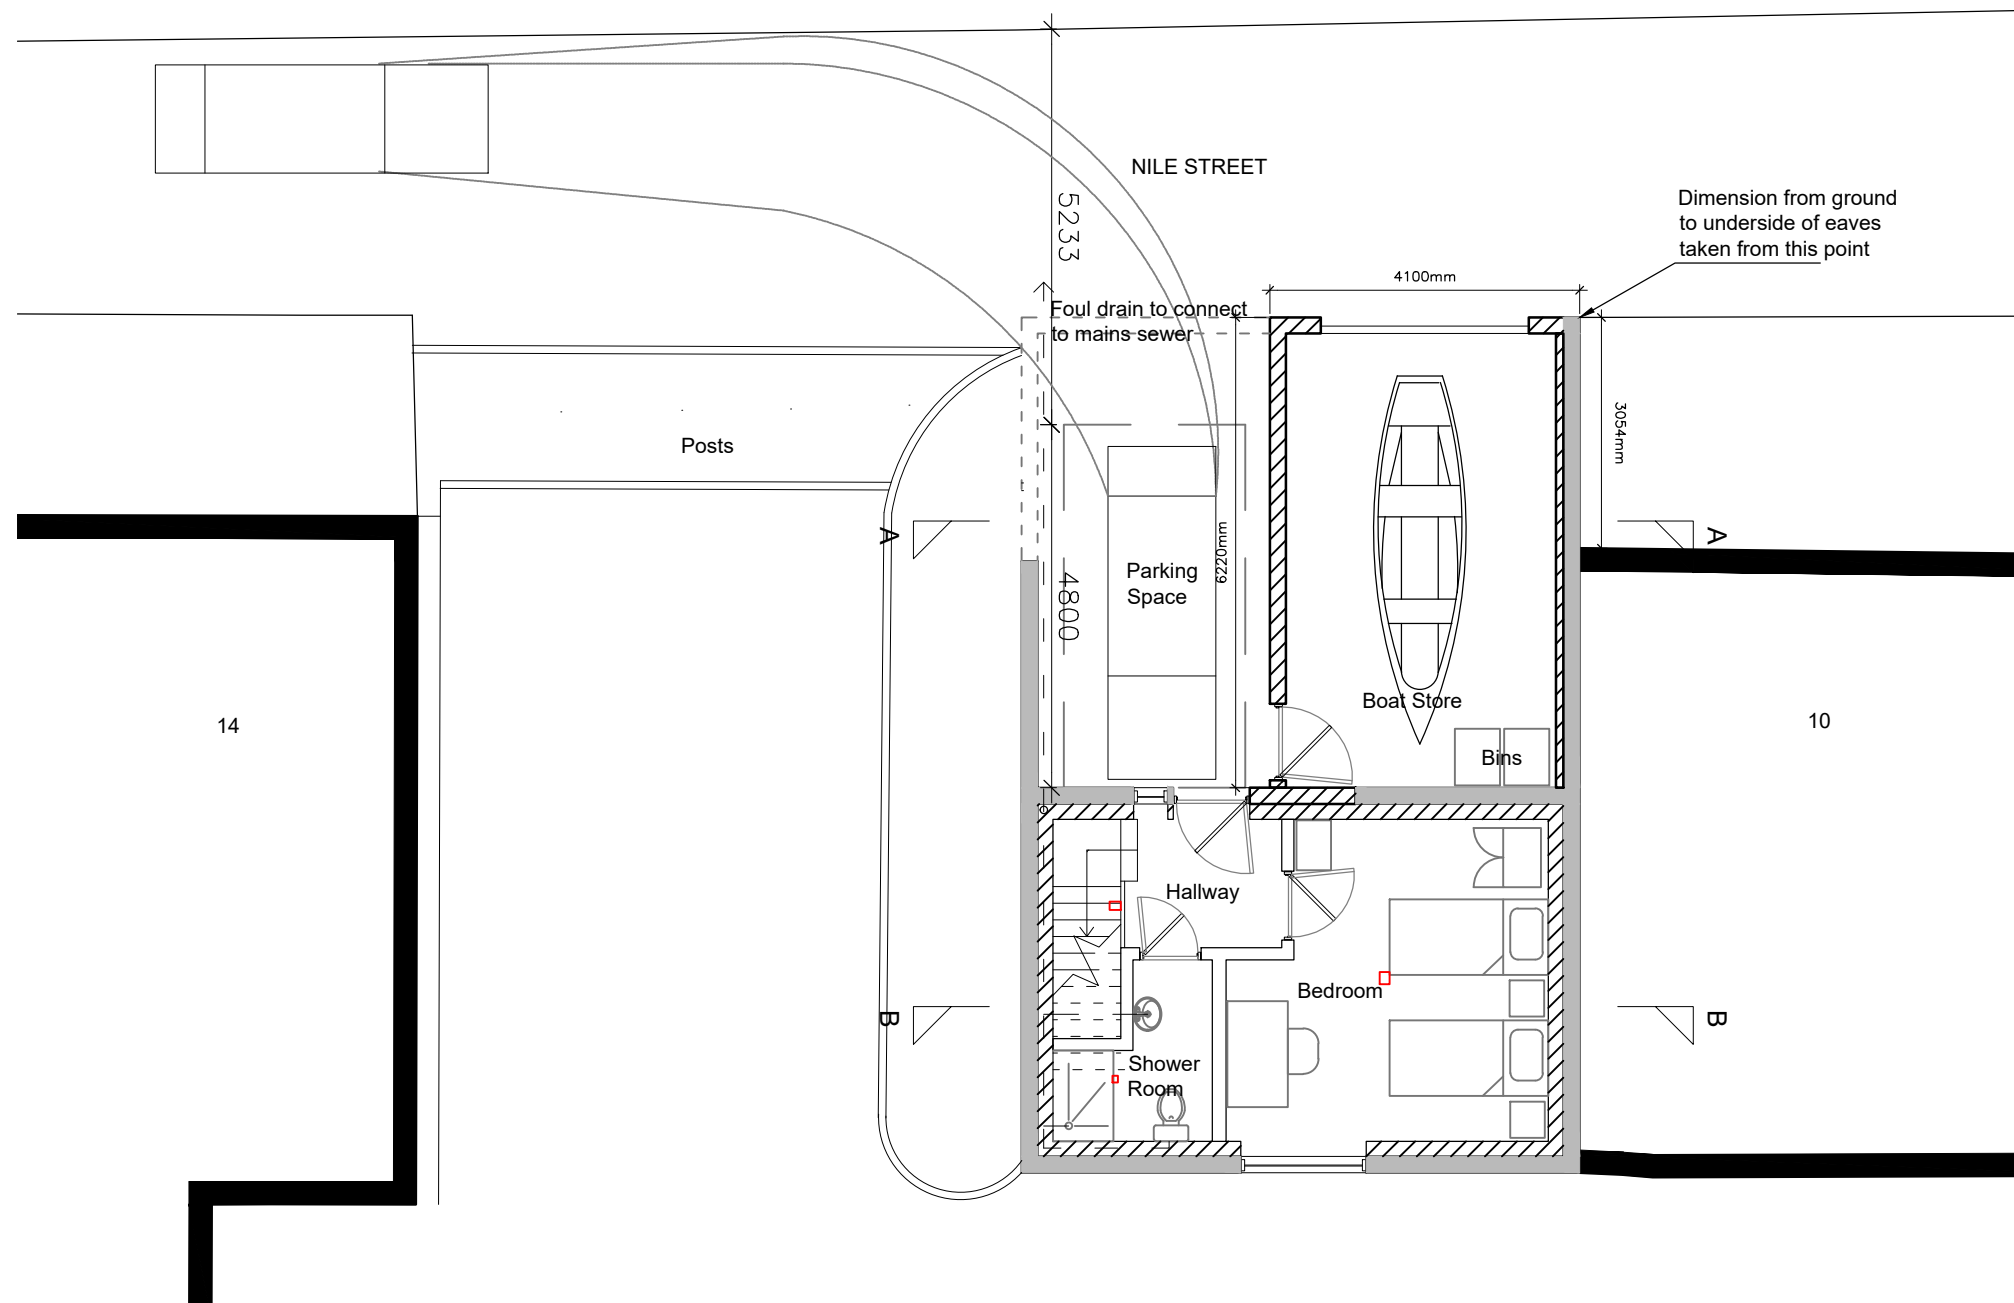

Ground Floor plan

notes:



NOTE: The contractor is responsible for checking all site dimensions and levels. These should be checked prior to the ordering of any components and before the commencement of the works. All discrepancies should be brought to the attention of the Contract Administrator.

revisions: A | 13.06.2022 | DMB | Hatch amended, key added, dimension added, added context to GF
B | 17.06.2022 | DMB | Dimensions added to proposed Ground Floor plan
C | 30.06.2022 | DMB | Sections and FF plan moved to separate sheets, GF plan widened to show no. 14, turning circle shown, waste pipe shown

revisions:

Martin Plummer
House Alterations
12 Nile Street, Emsworth
drawing information

title : Proposed Plans

status : Information
date : June 2022
scale : 1:100 @ A3
drawn : DMB
checked : JS



PWP Architects Ltd 61 South Street, Havant, Hampshire PO9 1BZ
t: 02392 482494 f: 02392 481152

e: design@pwp-architects.com
w: www.pwp-architects.com

job: 5692 dwg: 1201 rev: C