



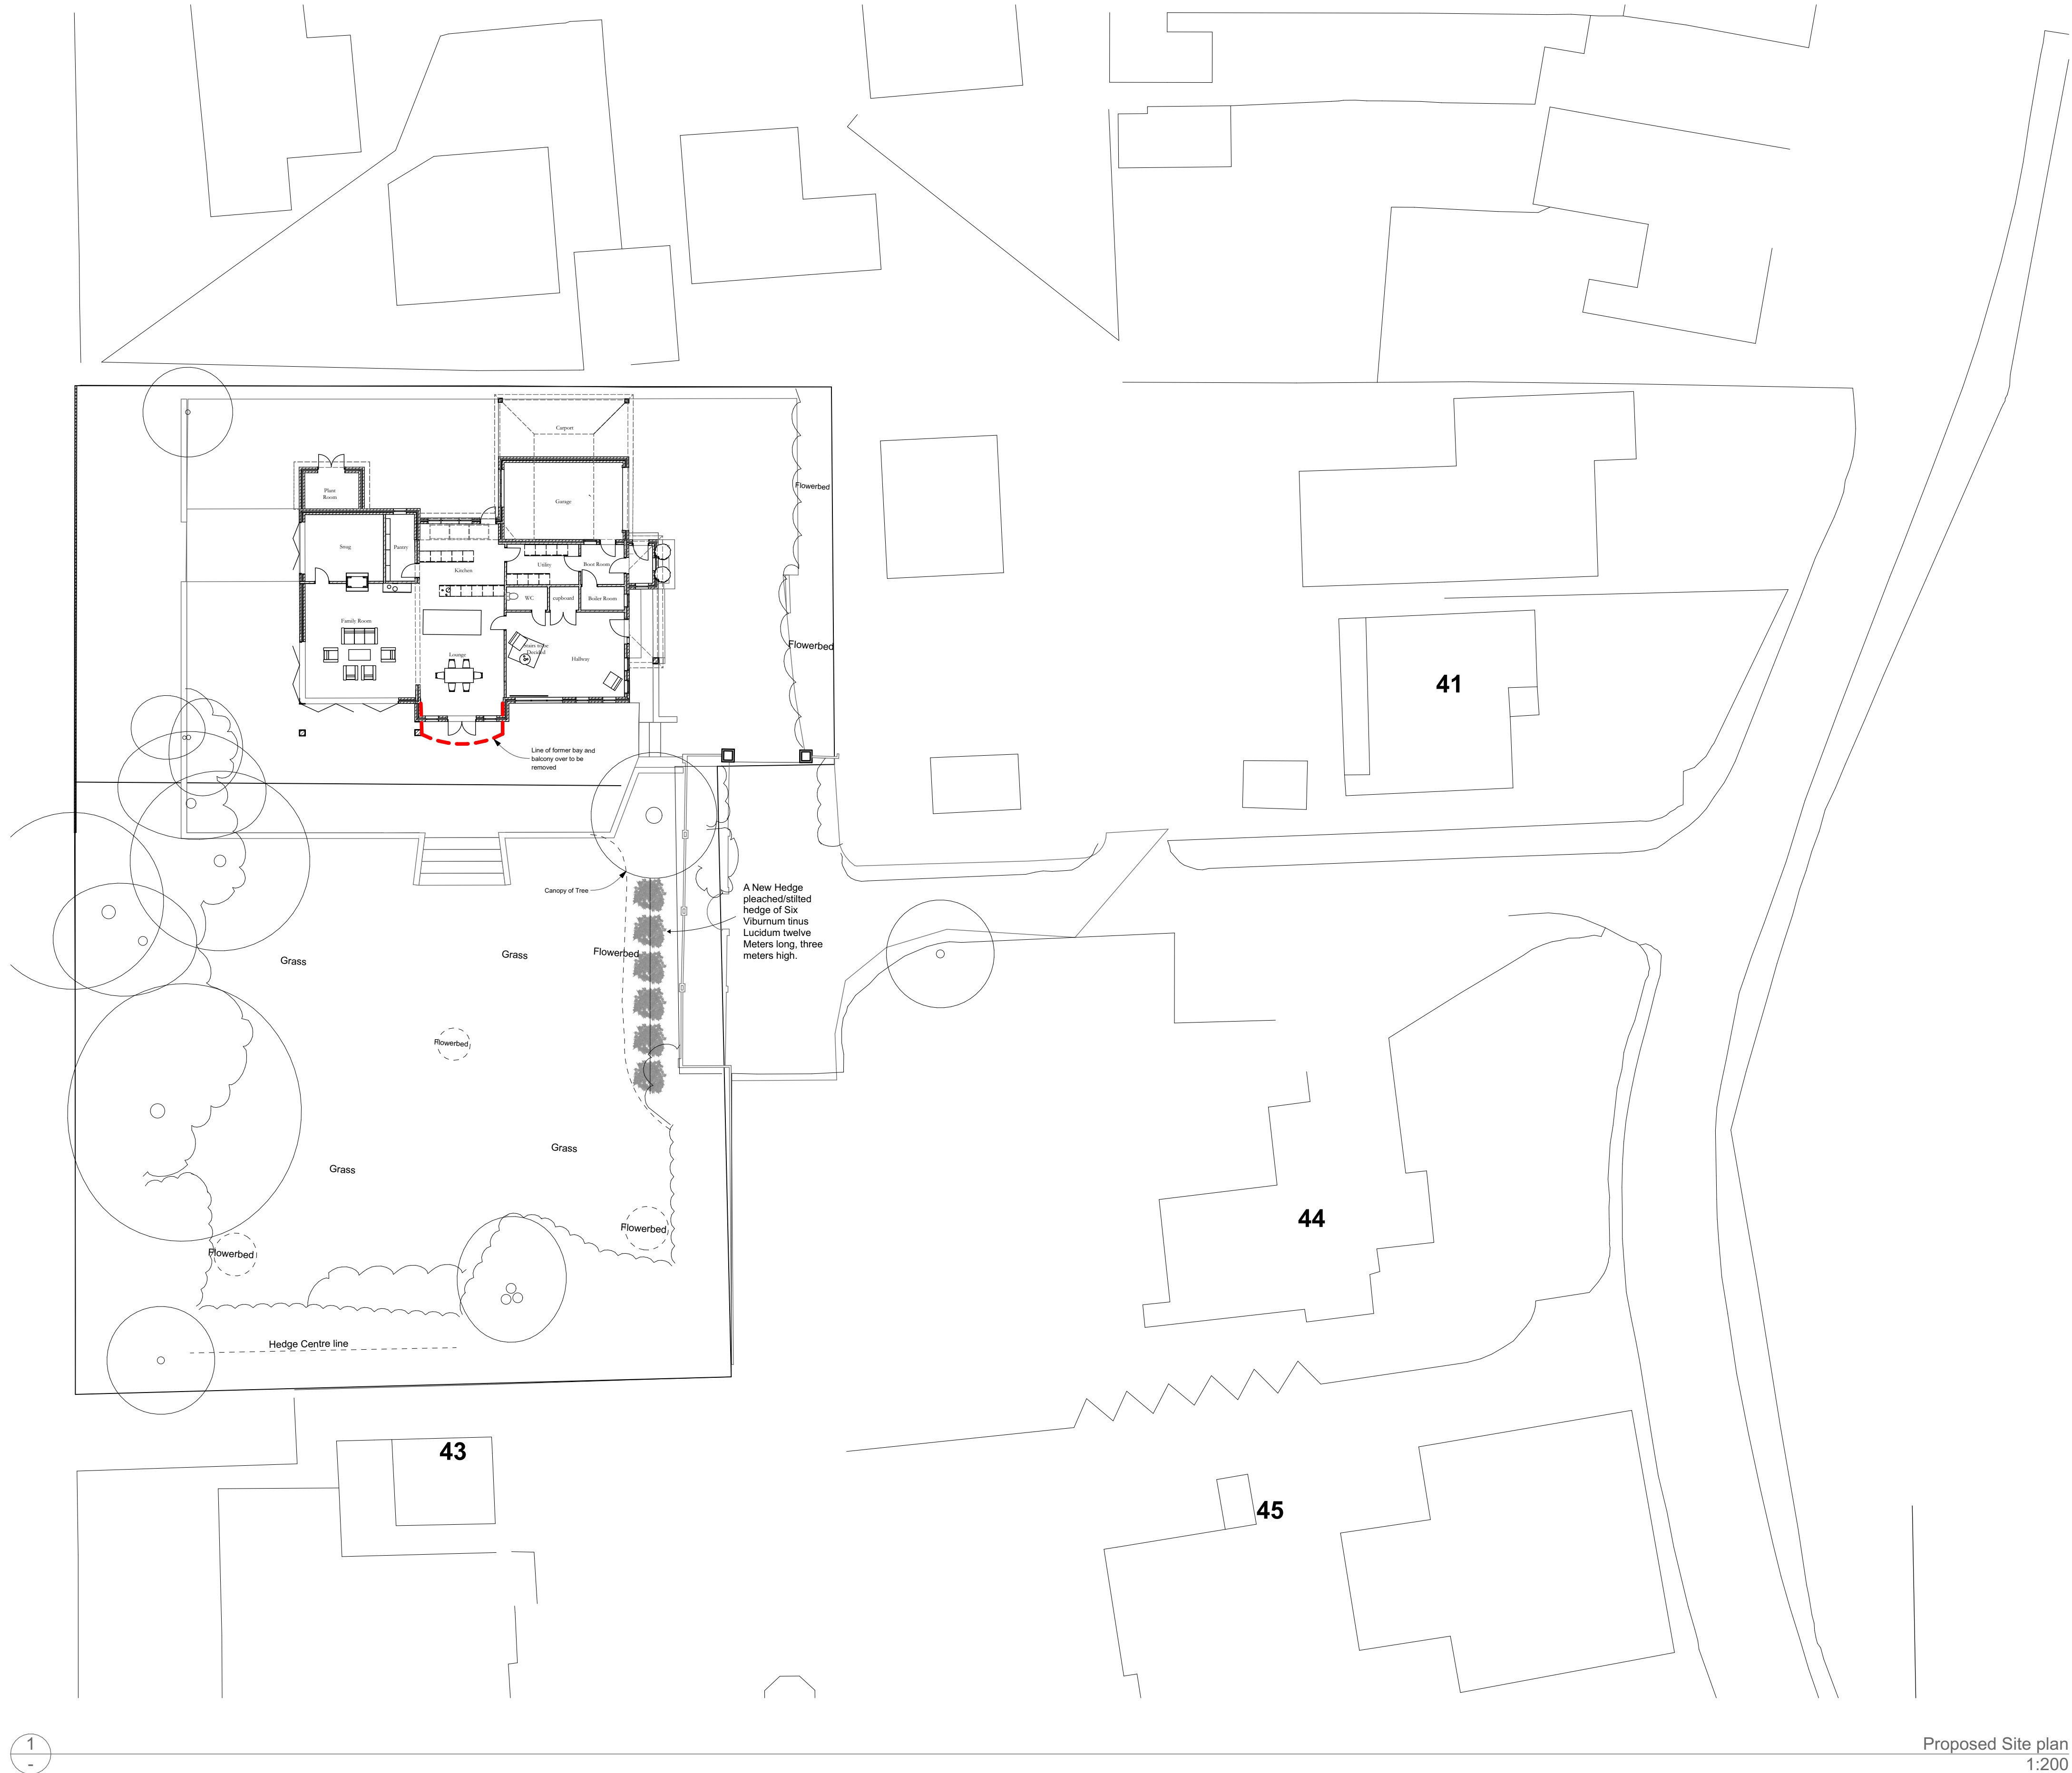

Block Plan
1:1250

1
-

Proposed Site plan
1:200

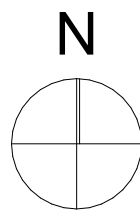

0 100mm @A1

revisions & notes:

RevID	CHD	Change Name	Date
A			27/05/2022
A3		Layout revision	08/07/2022
C	B2	Planning Application Revision	13/07/2022
D	D1	Addition of Plant Room	23/08/2022

Drawing:

Drawing name: Location and Block Plan
Status:
Date: 24 August 2022
Scale: 1:200, 1:1250
Drawn: SAB

Project:

Site address: 42 Bath Road
Client: Mrs Nicky Battye
Project description: House Remodeling
Project status: Planning



61 South Street, Havant, Hampshire PO9 1BZ
t: 023 9248 2494 f: 023 9248 1152
e: design@pwp-architects.com w: www.pwp-architects.com

Project No. 5817 drawing No. 0100 rev D