




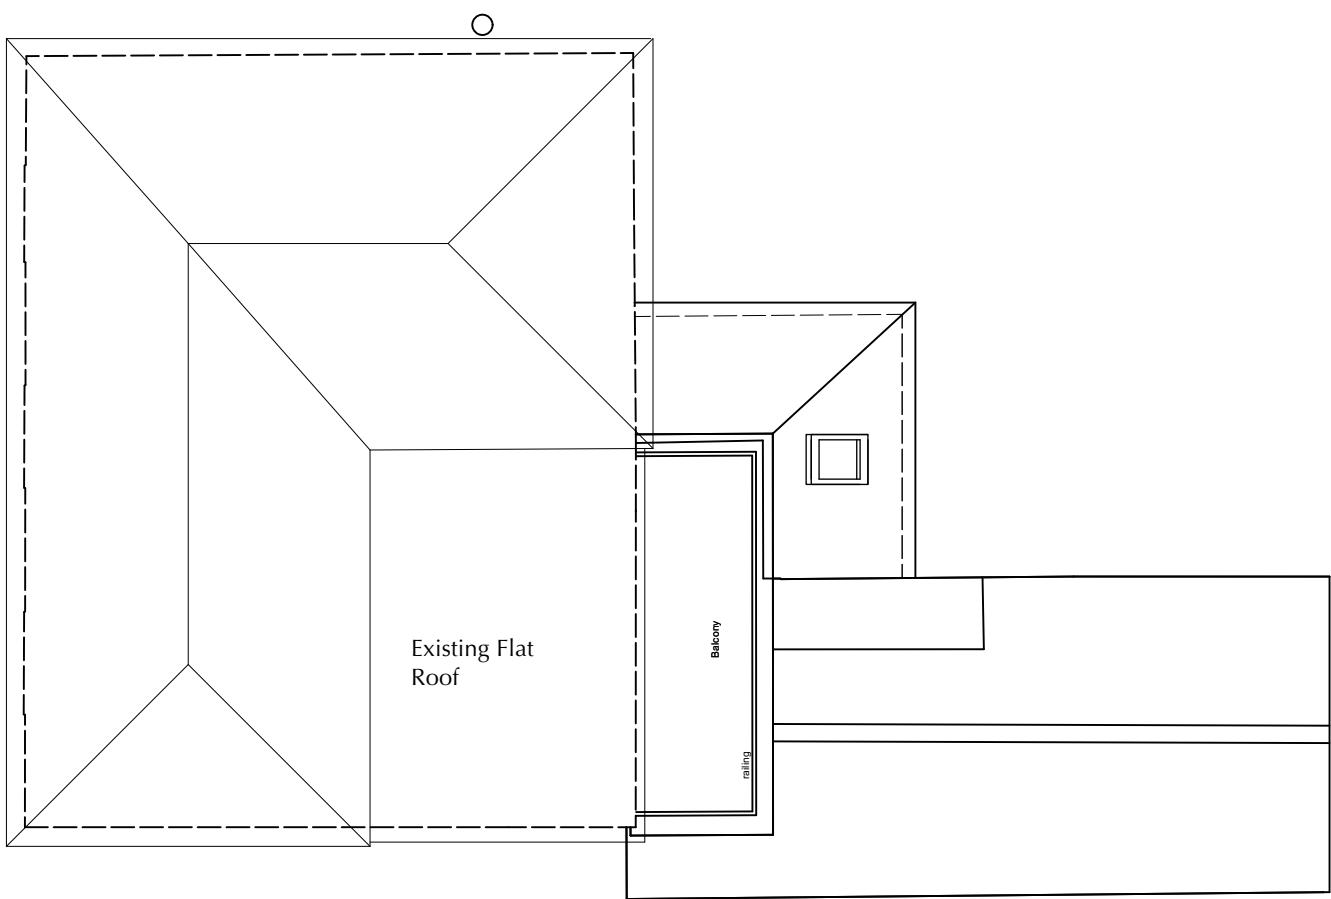


Roof Plan

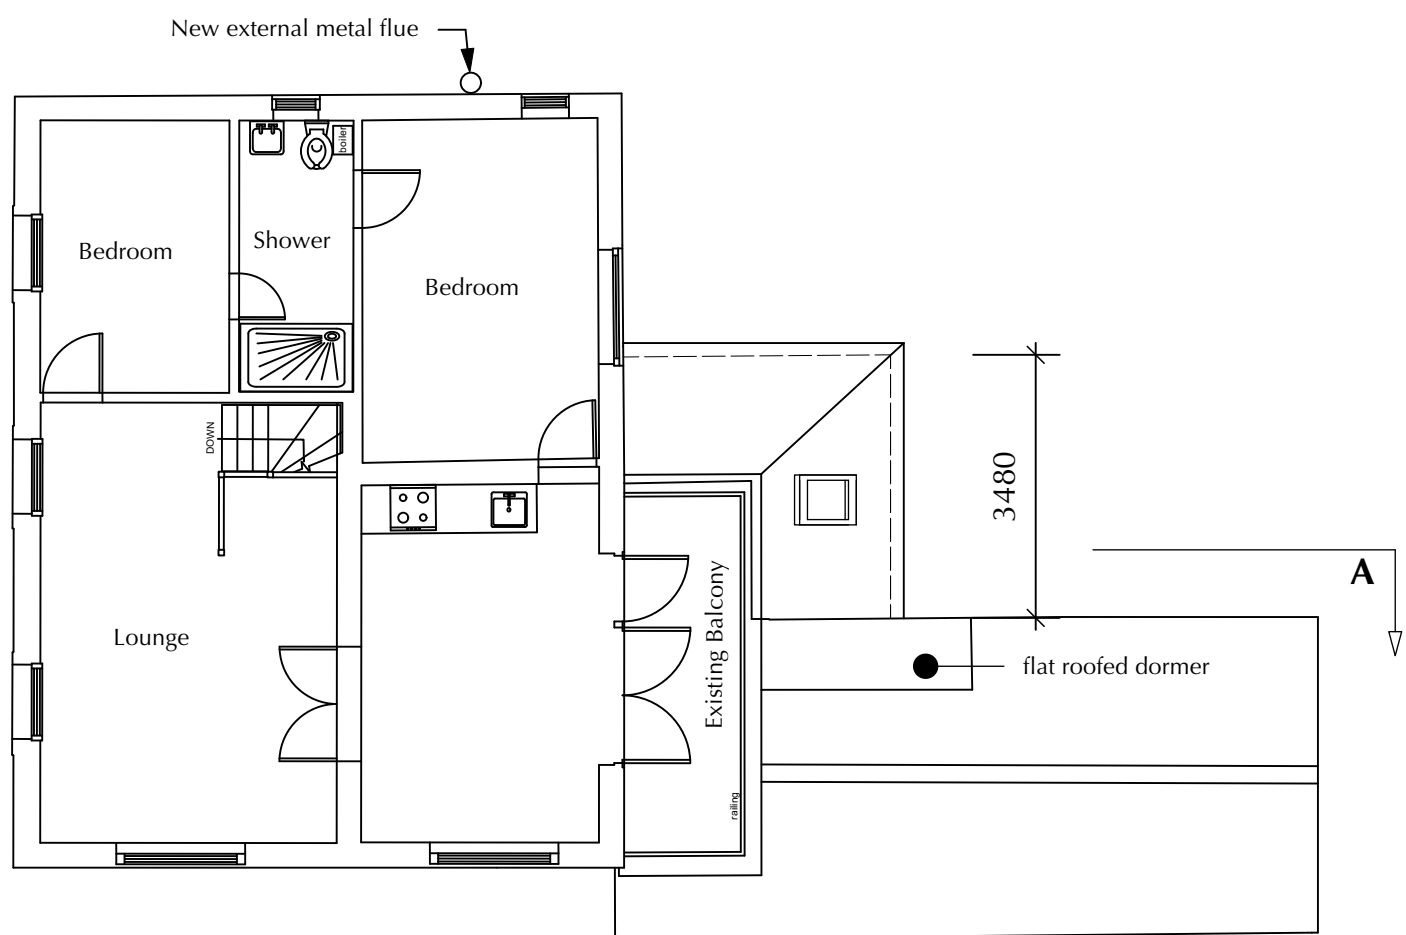

First Floor Plan

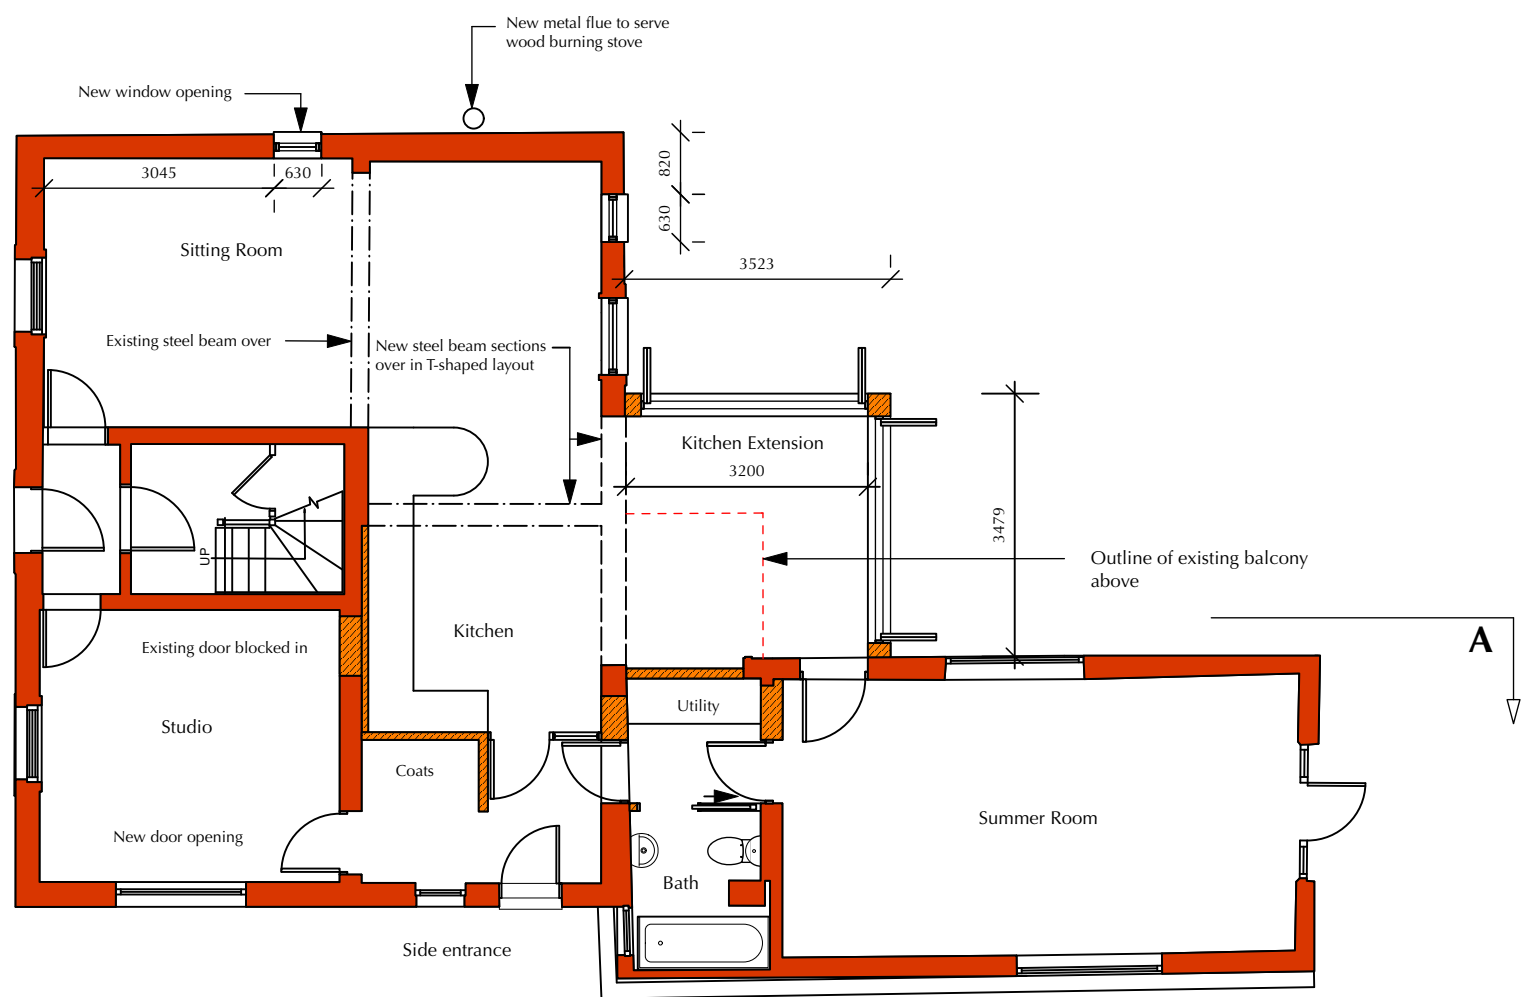

Ground Floor Plan

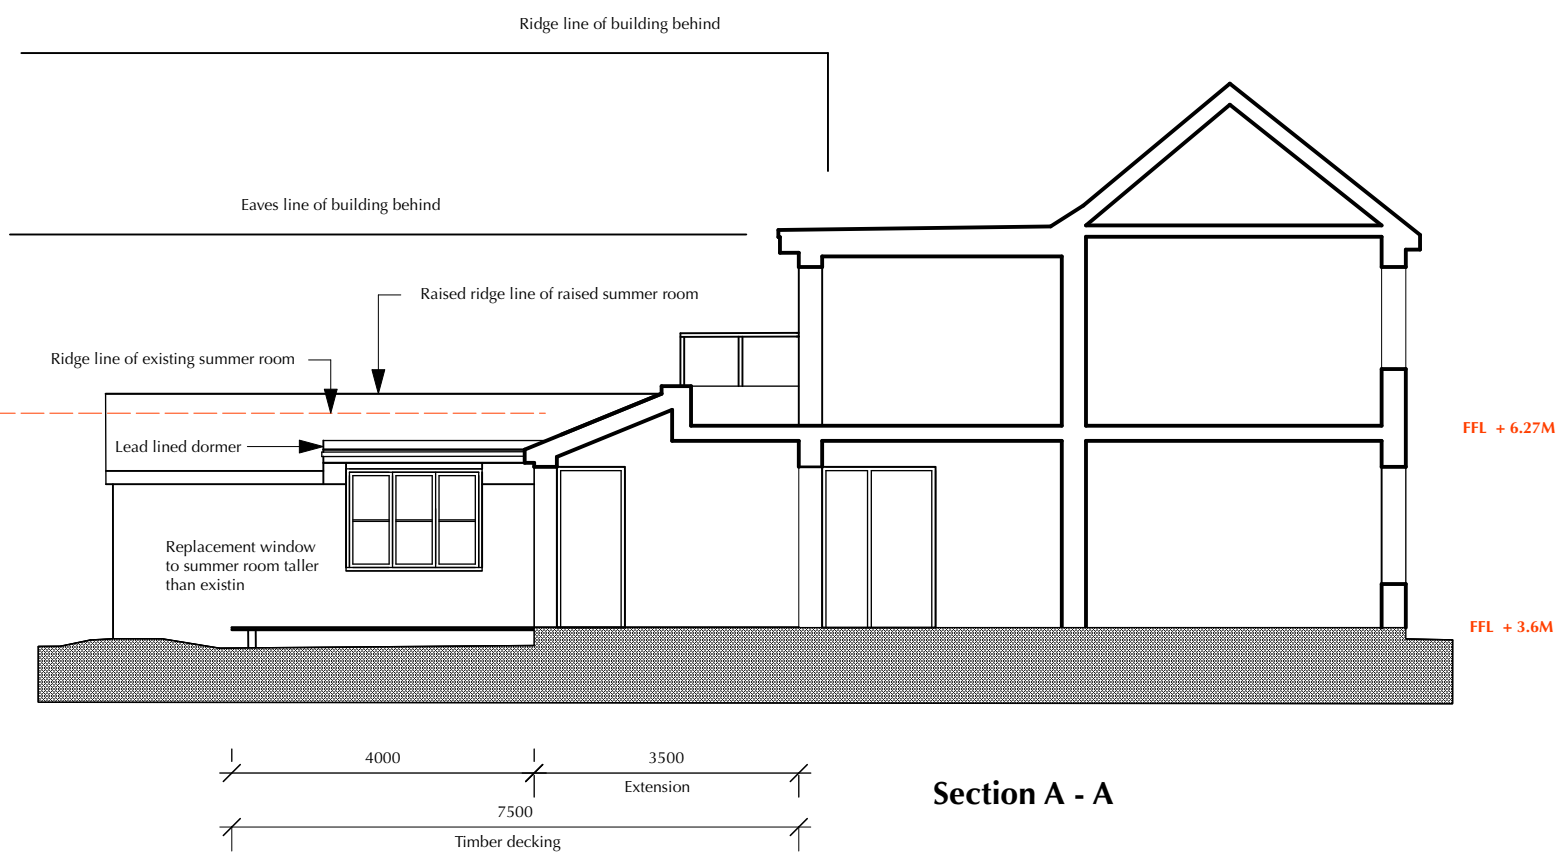


Section A - A




Side and North Elevation




Front & West Elevation

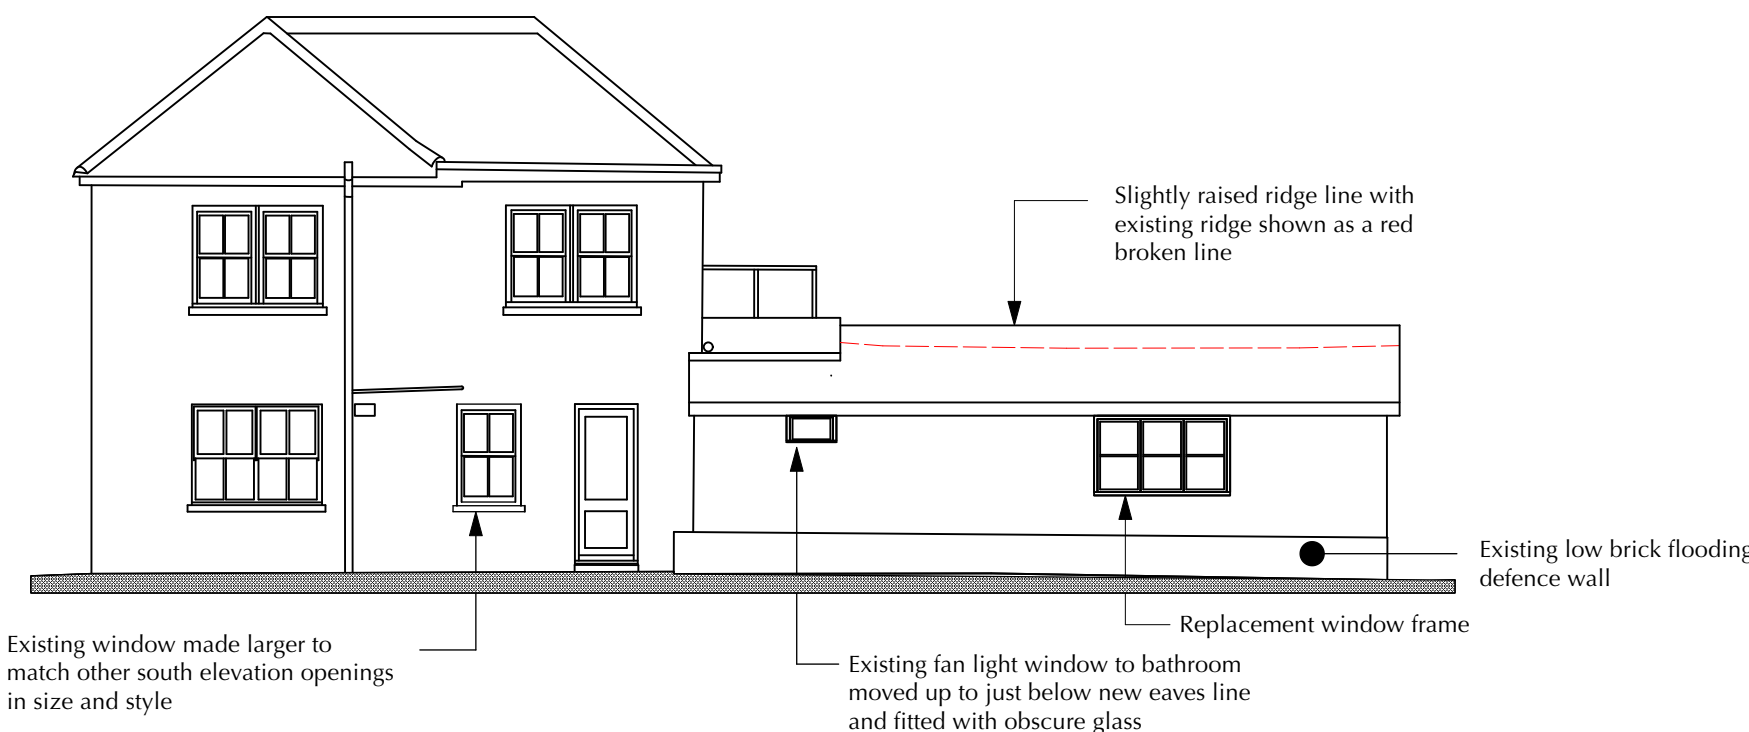

South Elevation

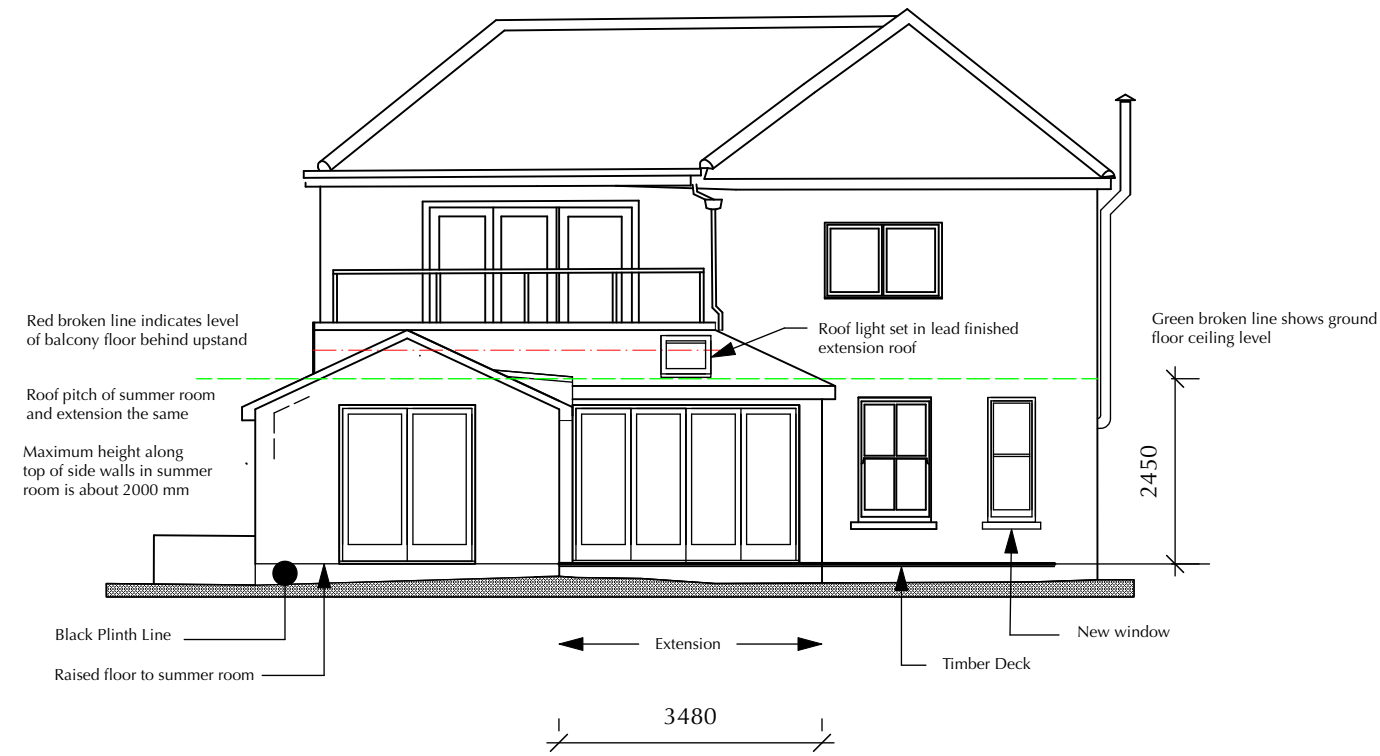

East & Garden Elevation

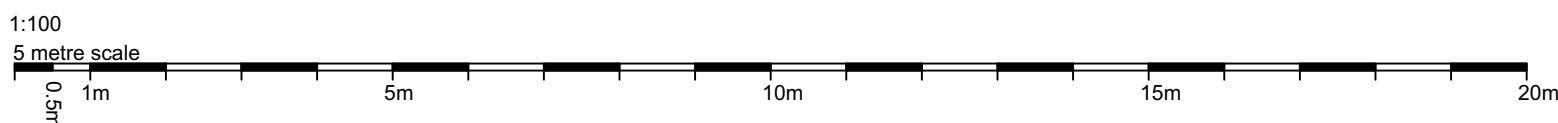

Notes:

Do not scale unless for planning purposes

Use only figured dimensions for construction

All dimensions to be checked and verified on site by the contractor; the architect should be notified immediately of any significant discrepancies

All dimensions in mm (millimeters) unless otherwise states

Ordnance Survey paper map copying license is 100045241

SCALE IS CORRECT WHEN PRINTED ON ISO A1

Revisions	Date	Index
Window openings north of extension altered on ground floor plan	18/03/22	A

Client
Ben and Sarah Oakley

Job Title
Extension and Internal Alterations
Westview, 60 Bath Road
Emsworth, PO10 7 ES

Drawing Title
Floor Plans
Elevations
Cross Section A - A

Vincent Edberg Architect

28a The Spain
Petersfield
Hampshire
GU32 3LA

Tel: 01730 264499

e-mail: vincent@vincentedberg.co.uk

Drawn	Scale	Date
VE	1:50	17.02.2021

Job Number/ Drawing Number	Rev.
617 - 02	A